



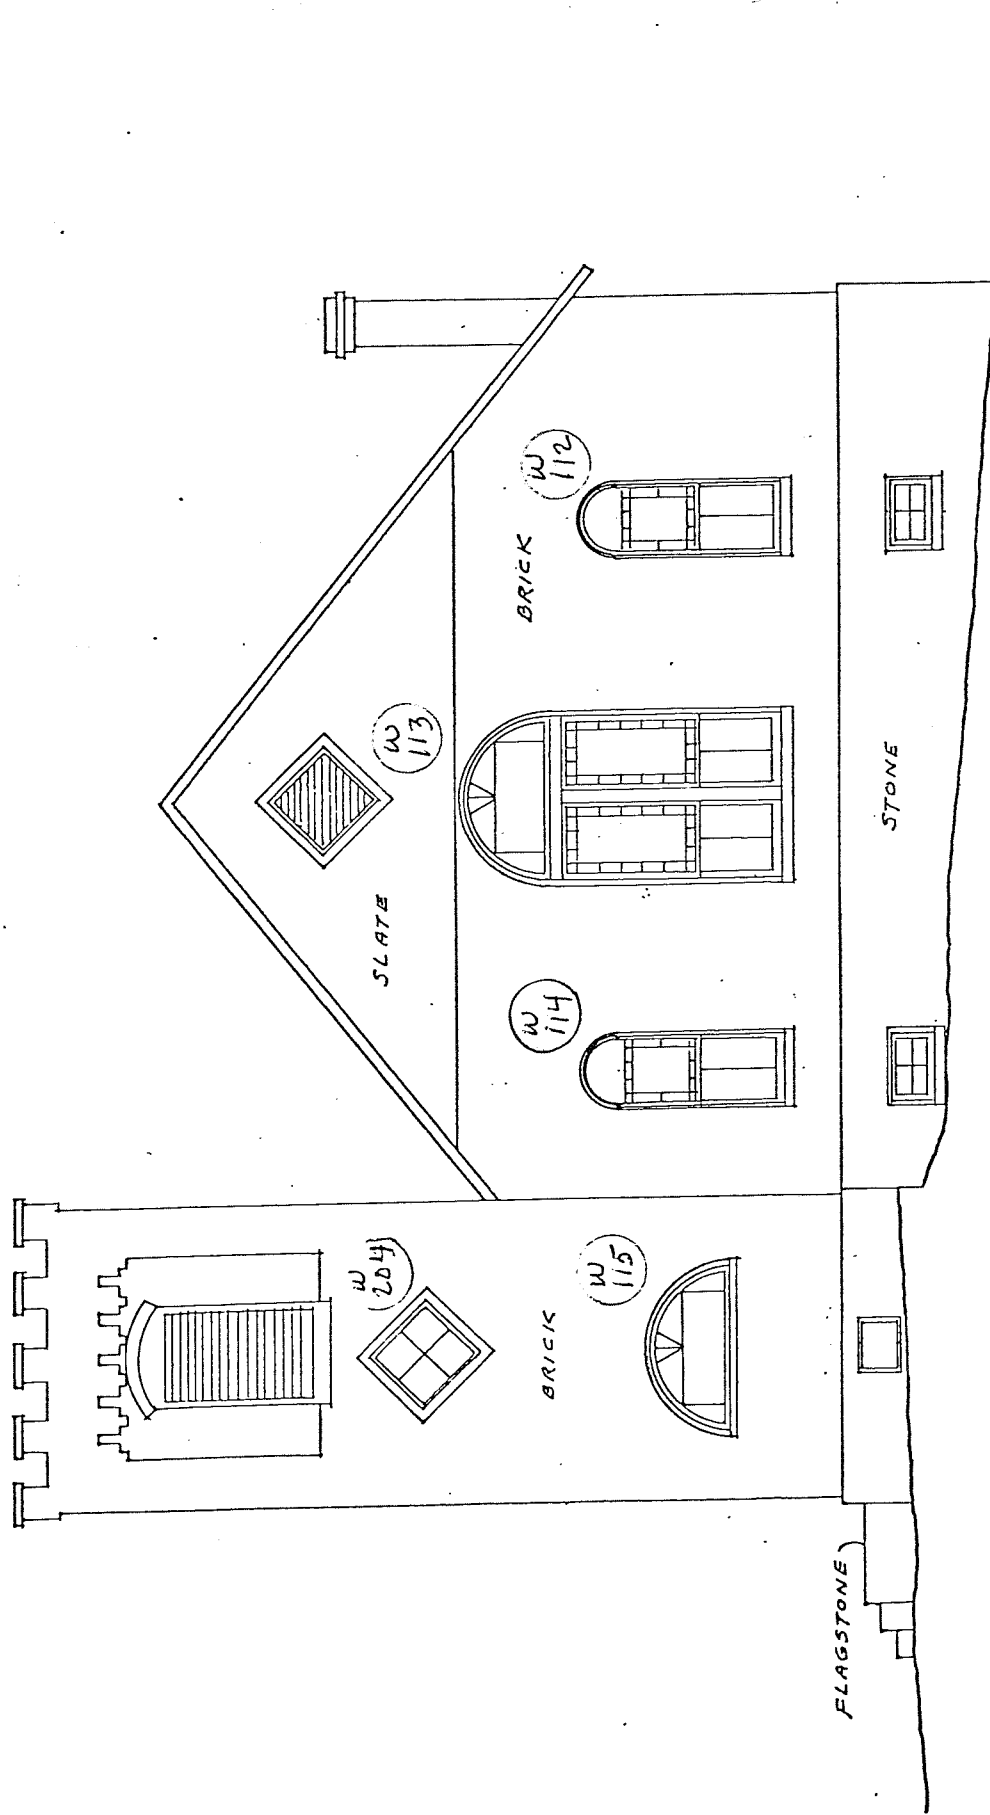


Jackson Street Elevation
SCALE $\frac{1}{8}" = 1'-0"$

HF-205

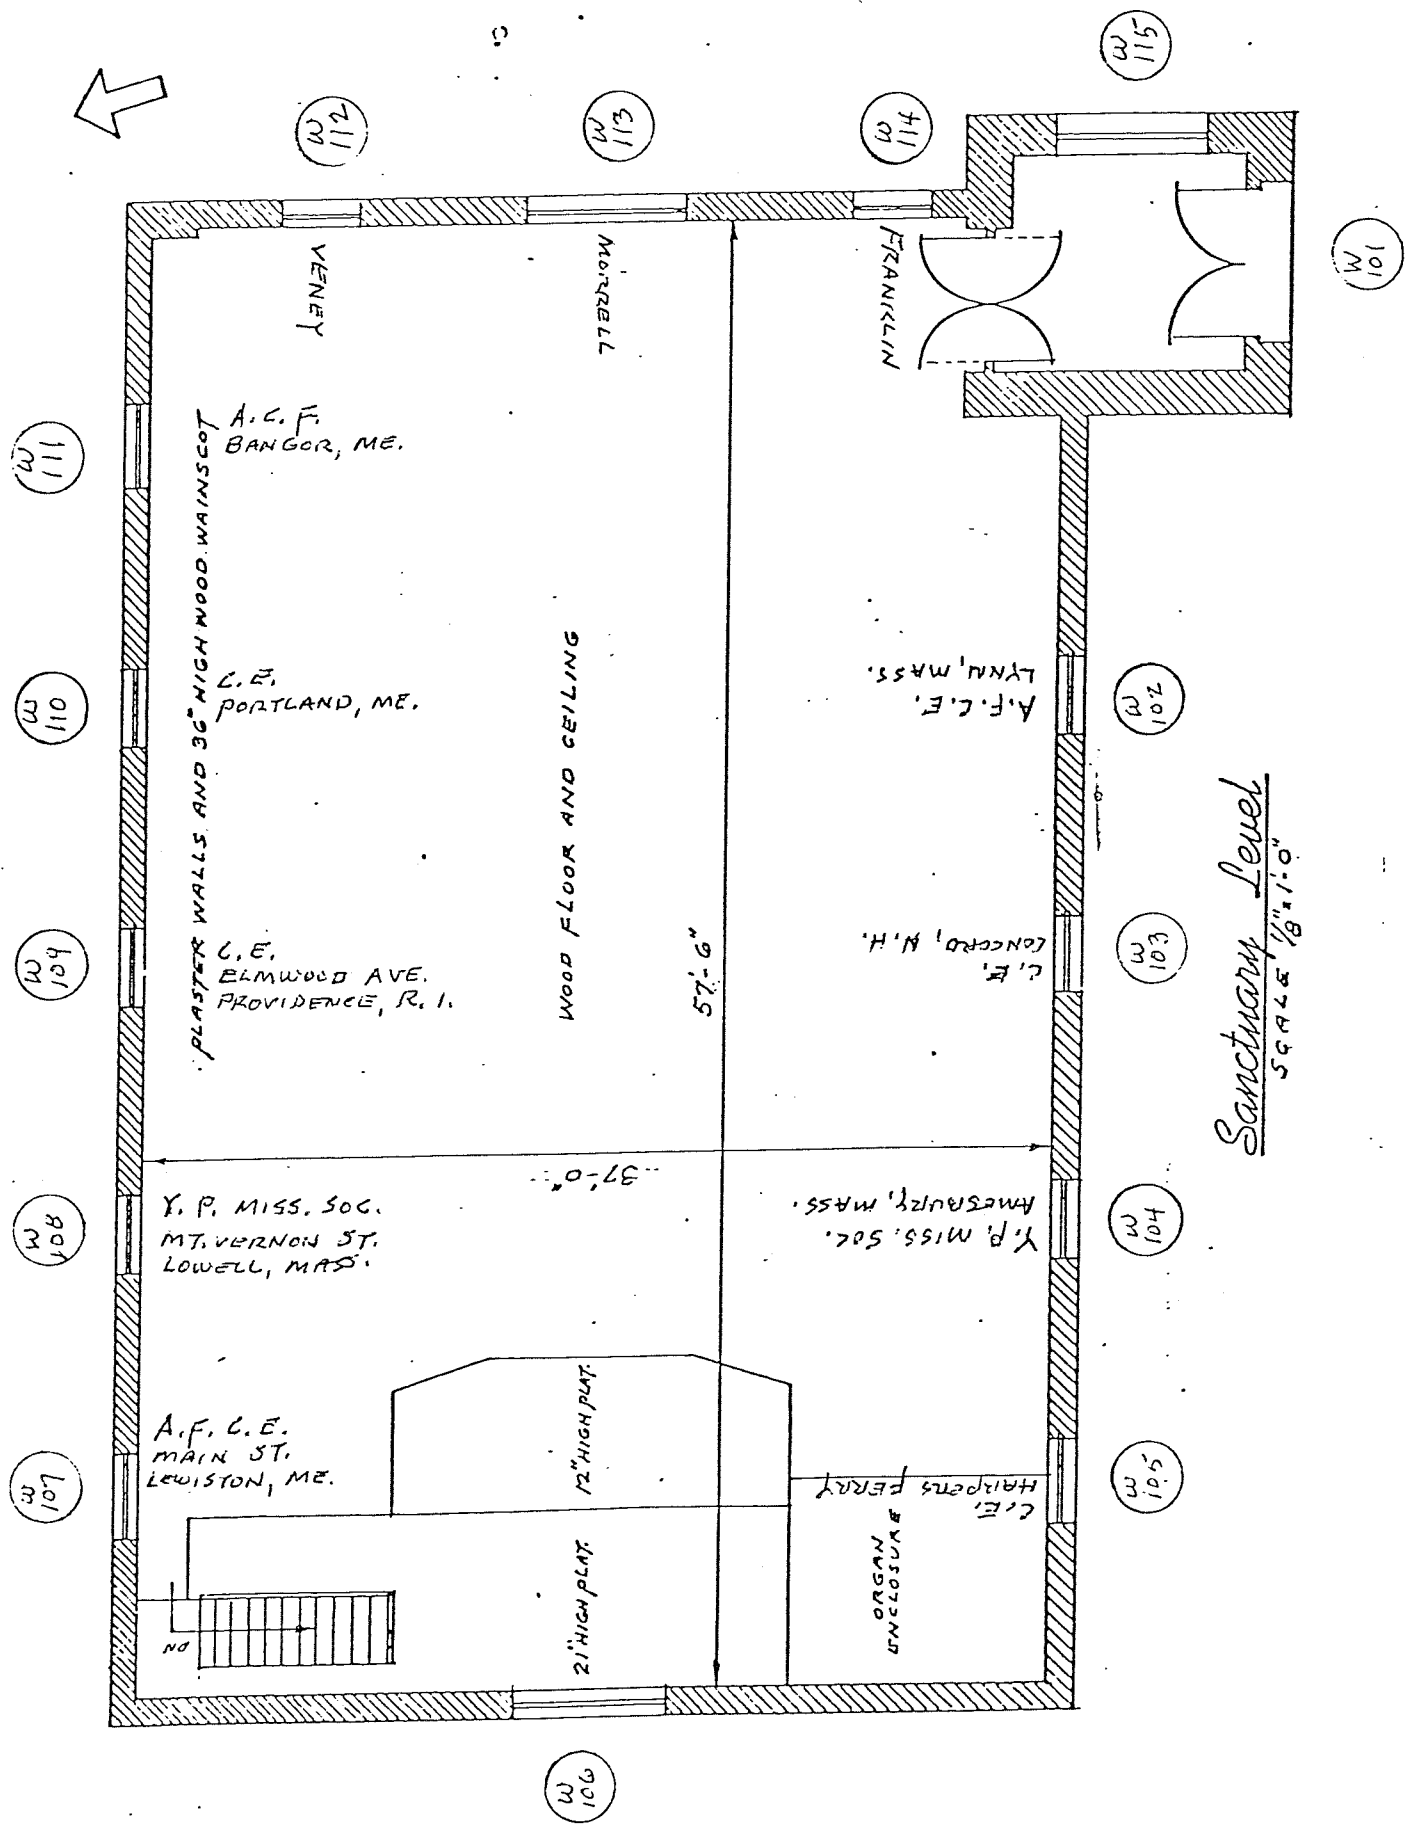


Sanctuary Level
SCALE 1/8" = 1'-0"

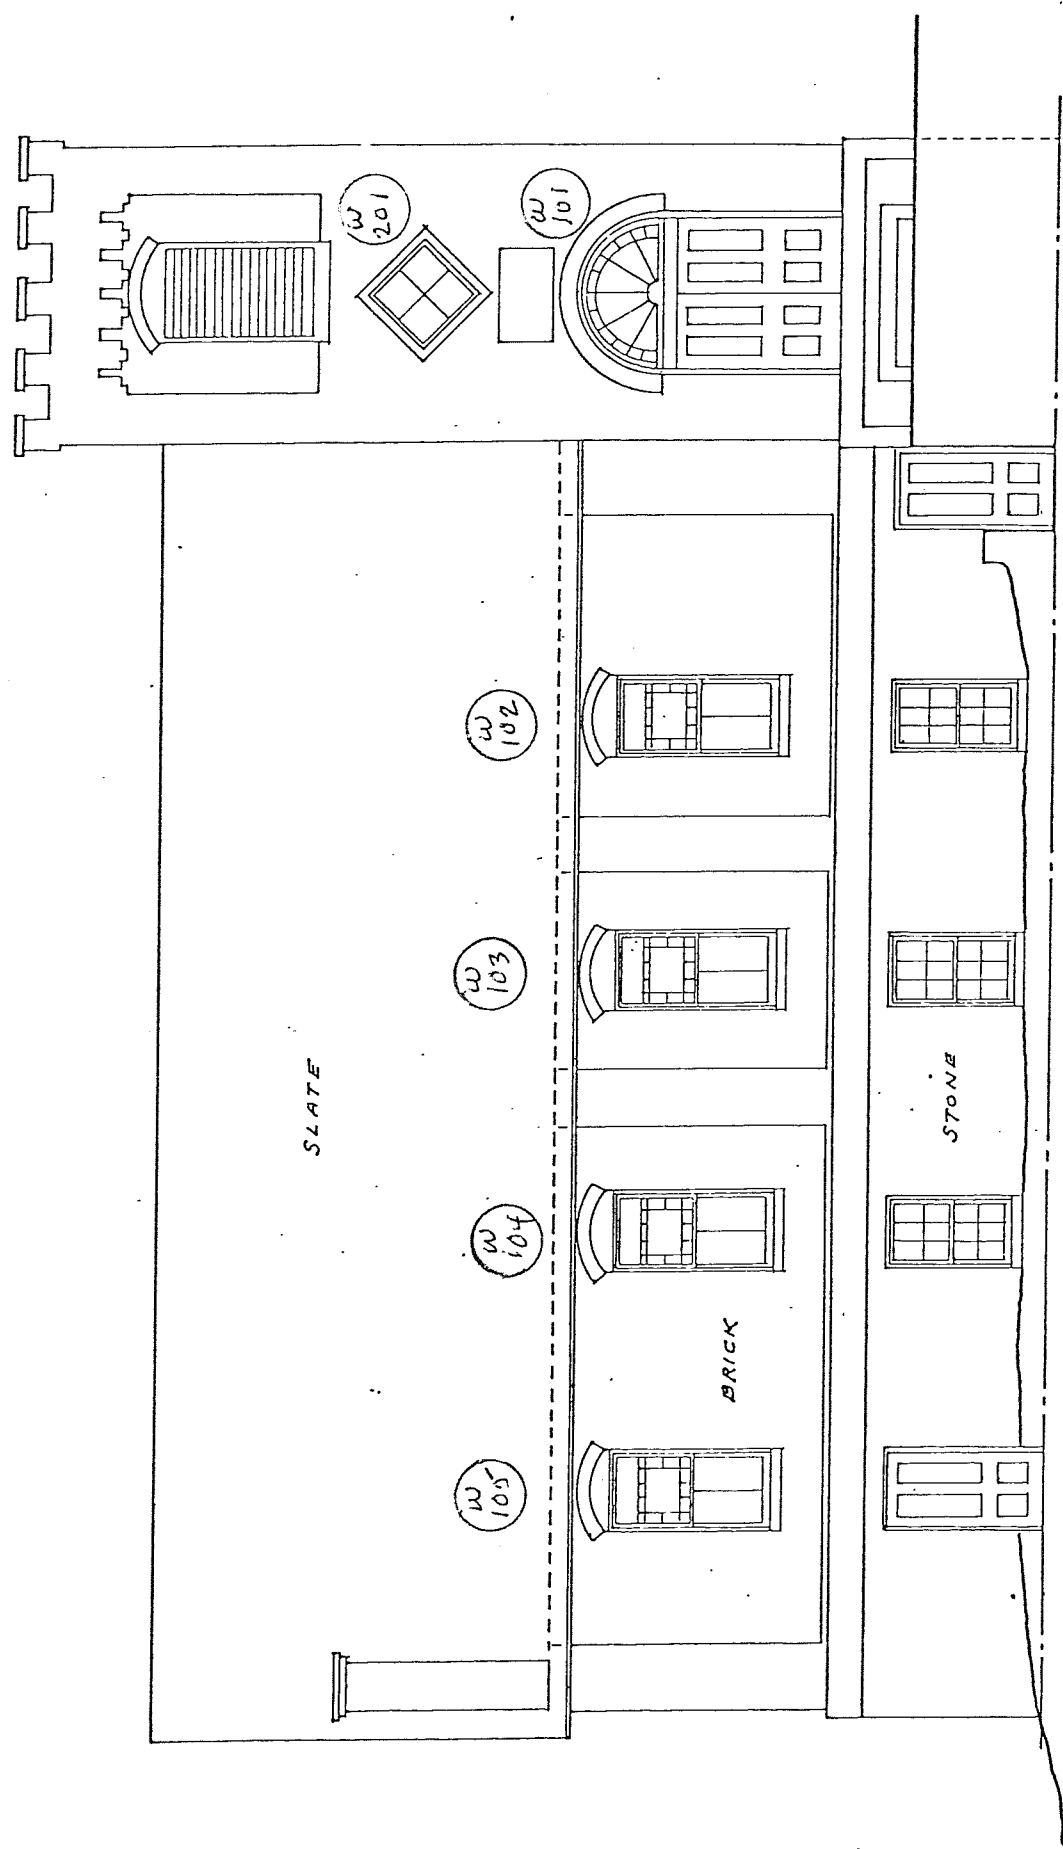


Fillmore Street Elevation

SCALE $\frac{1}{8}" = 1'-0"$

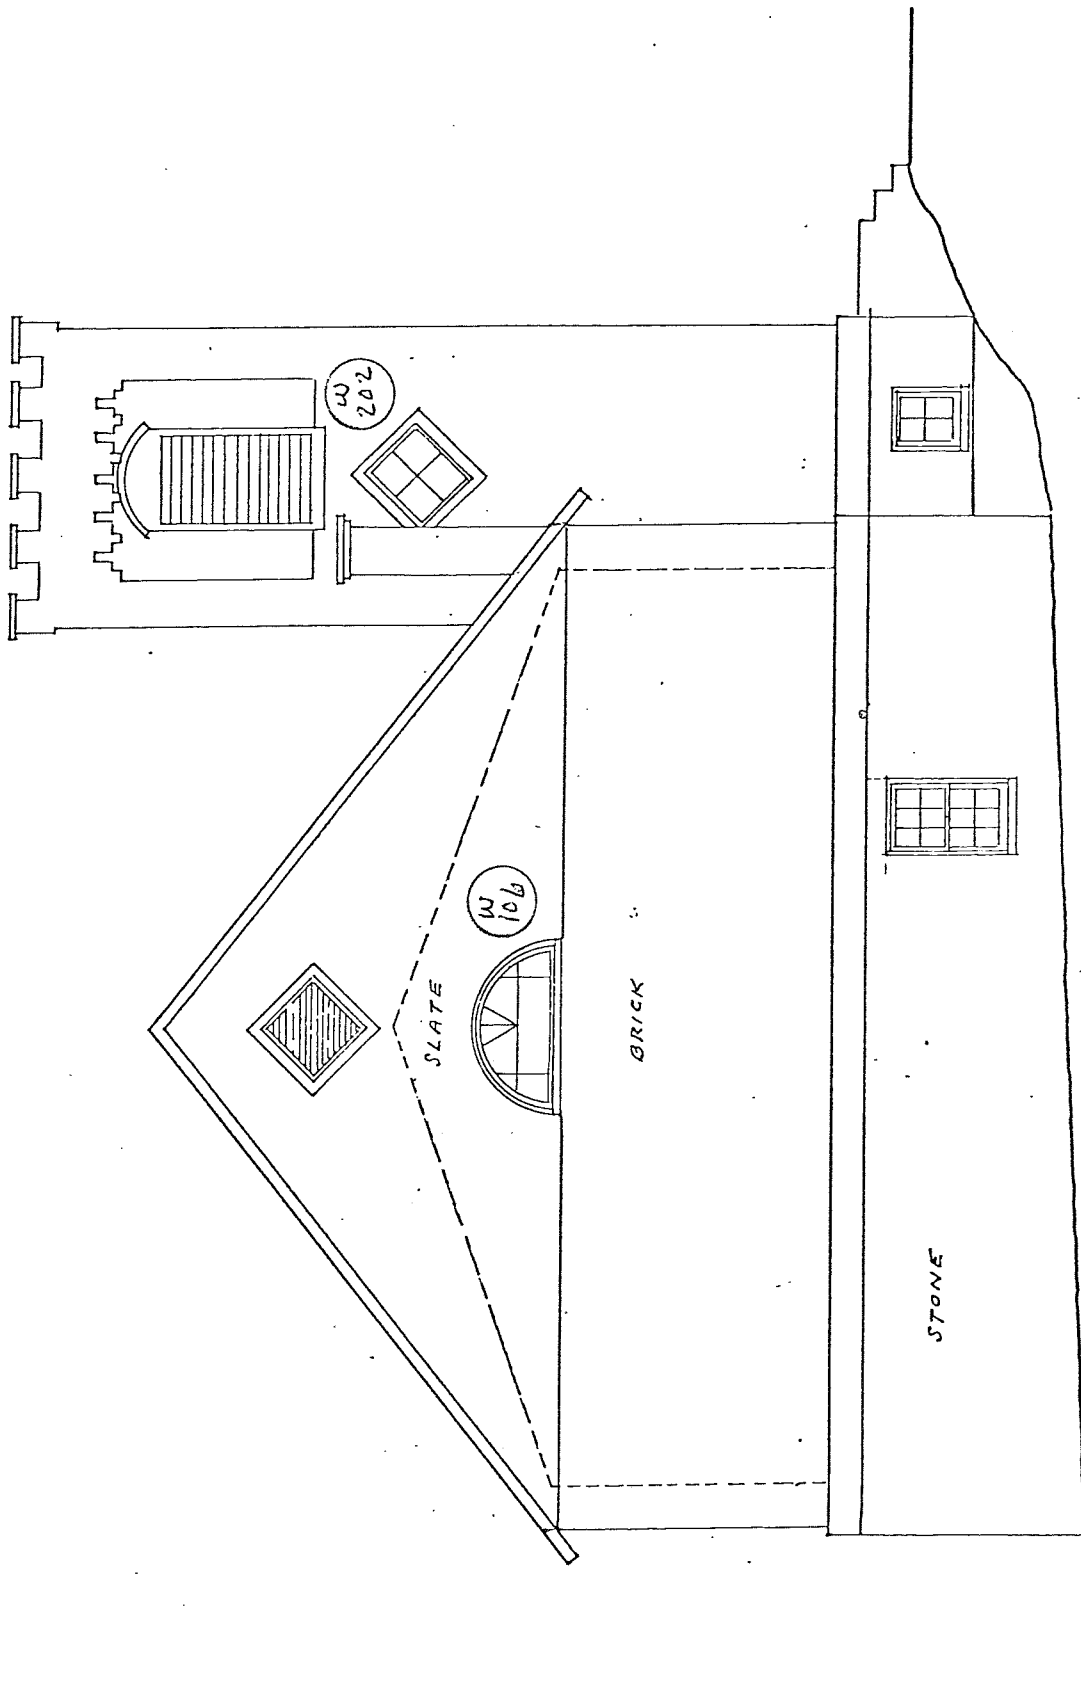

Rear Elevation
SCALE 1/8" = 1'-0"

HFR-205

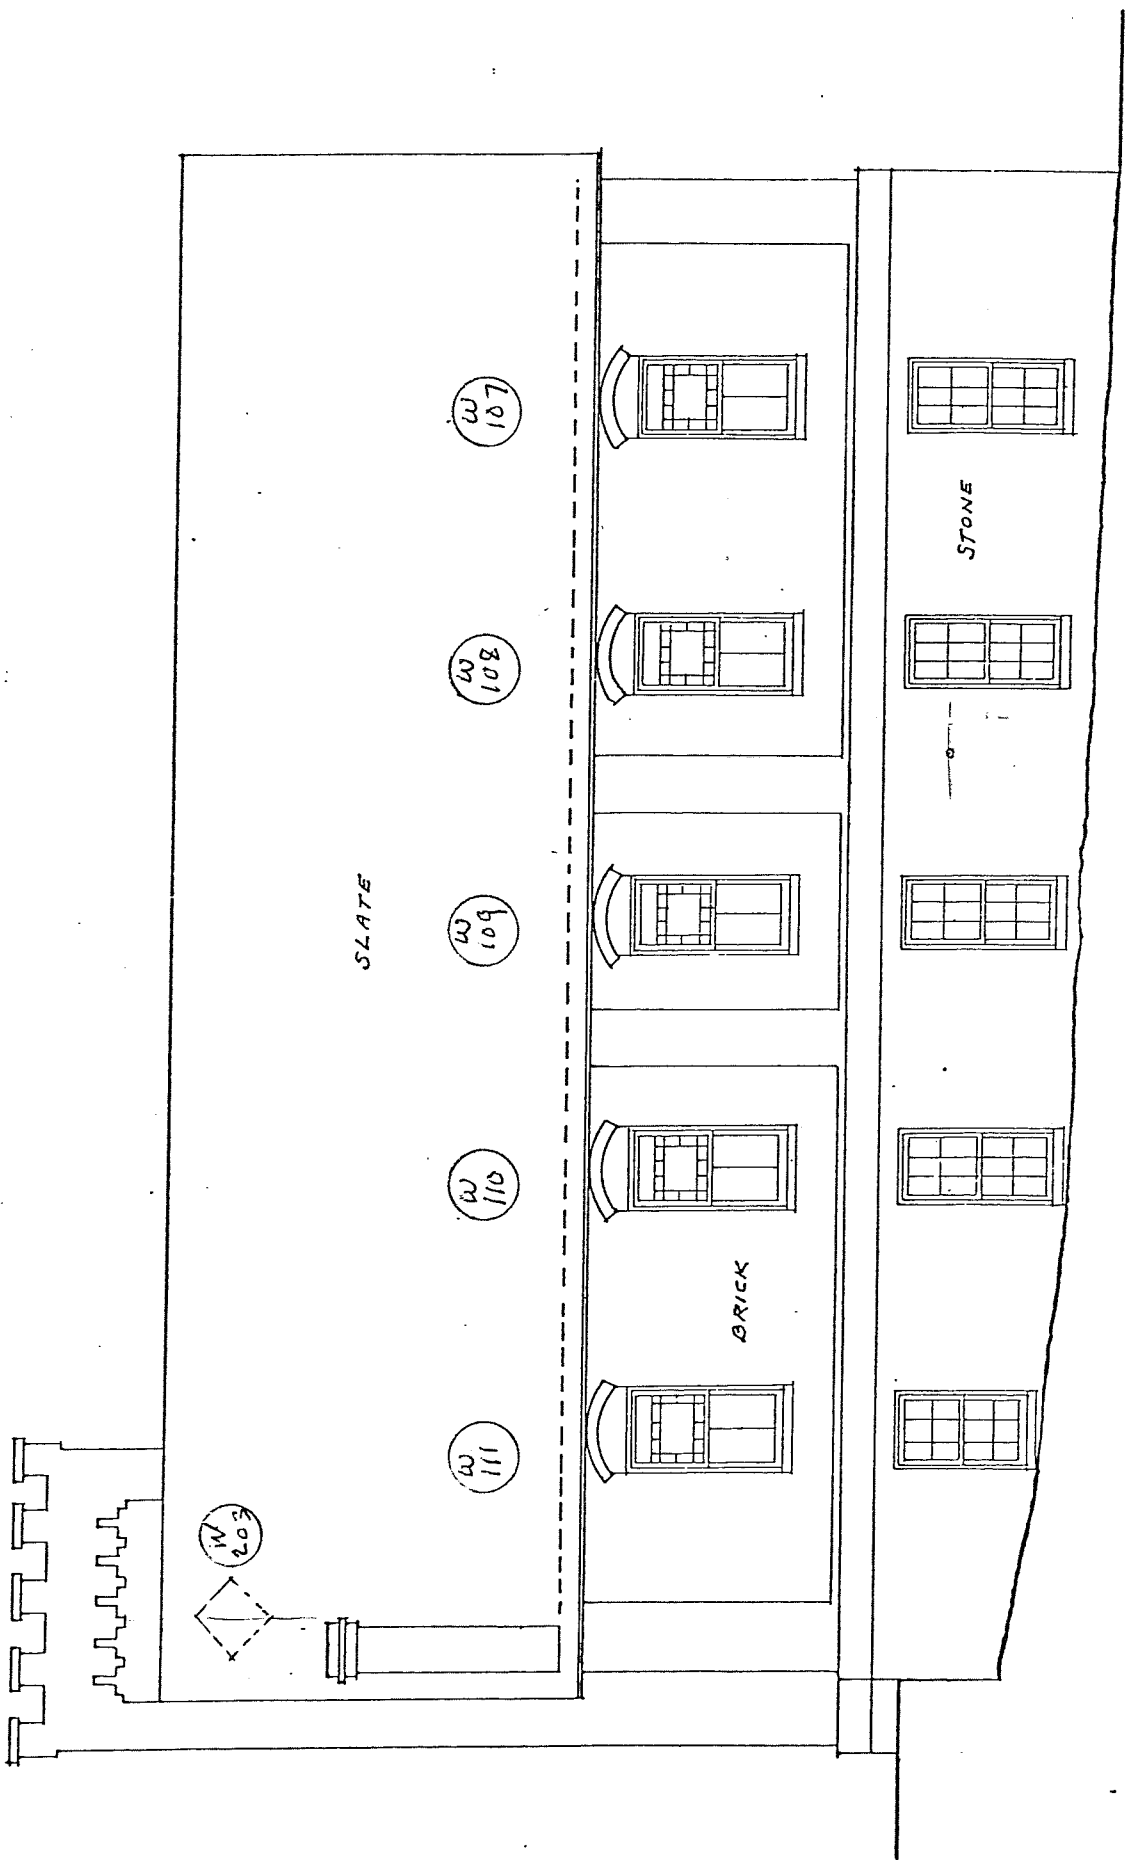

Washington Street Elevation

SCALE 1/8" = 1'-0"