

TRIM LINE

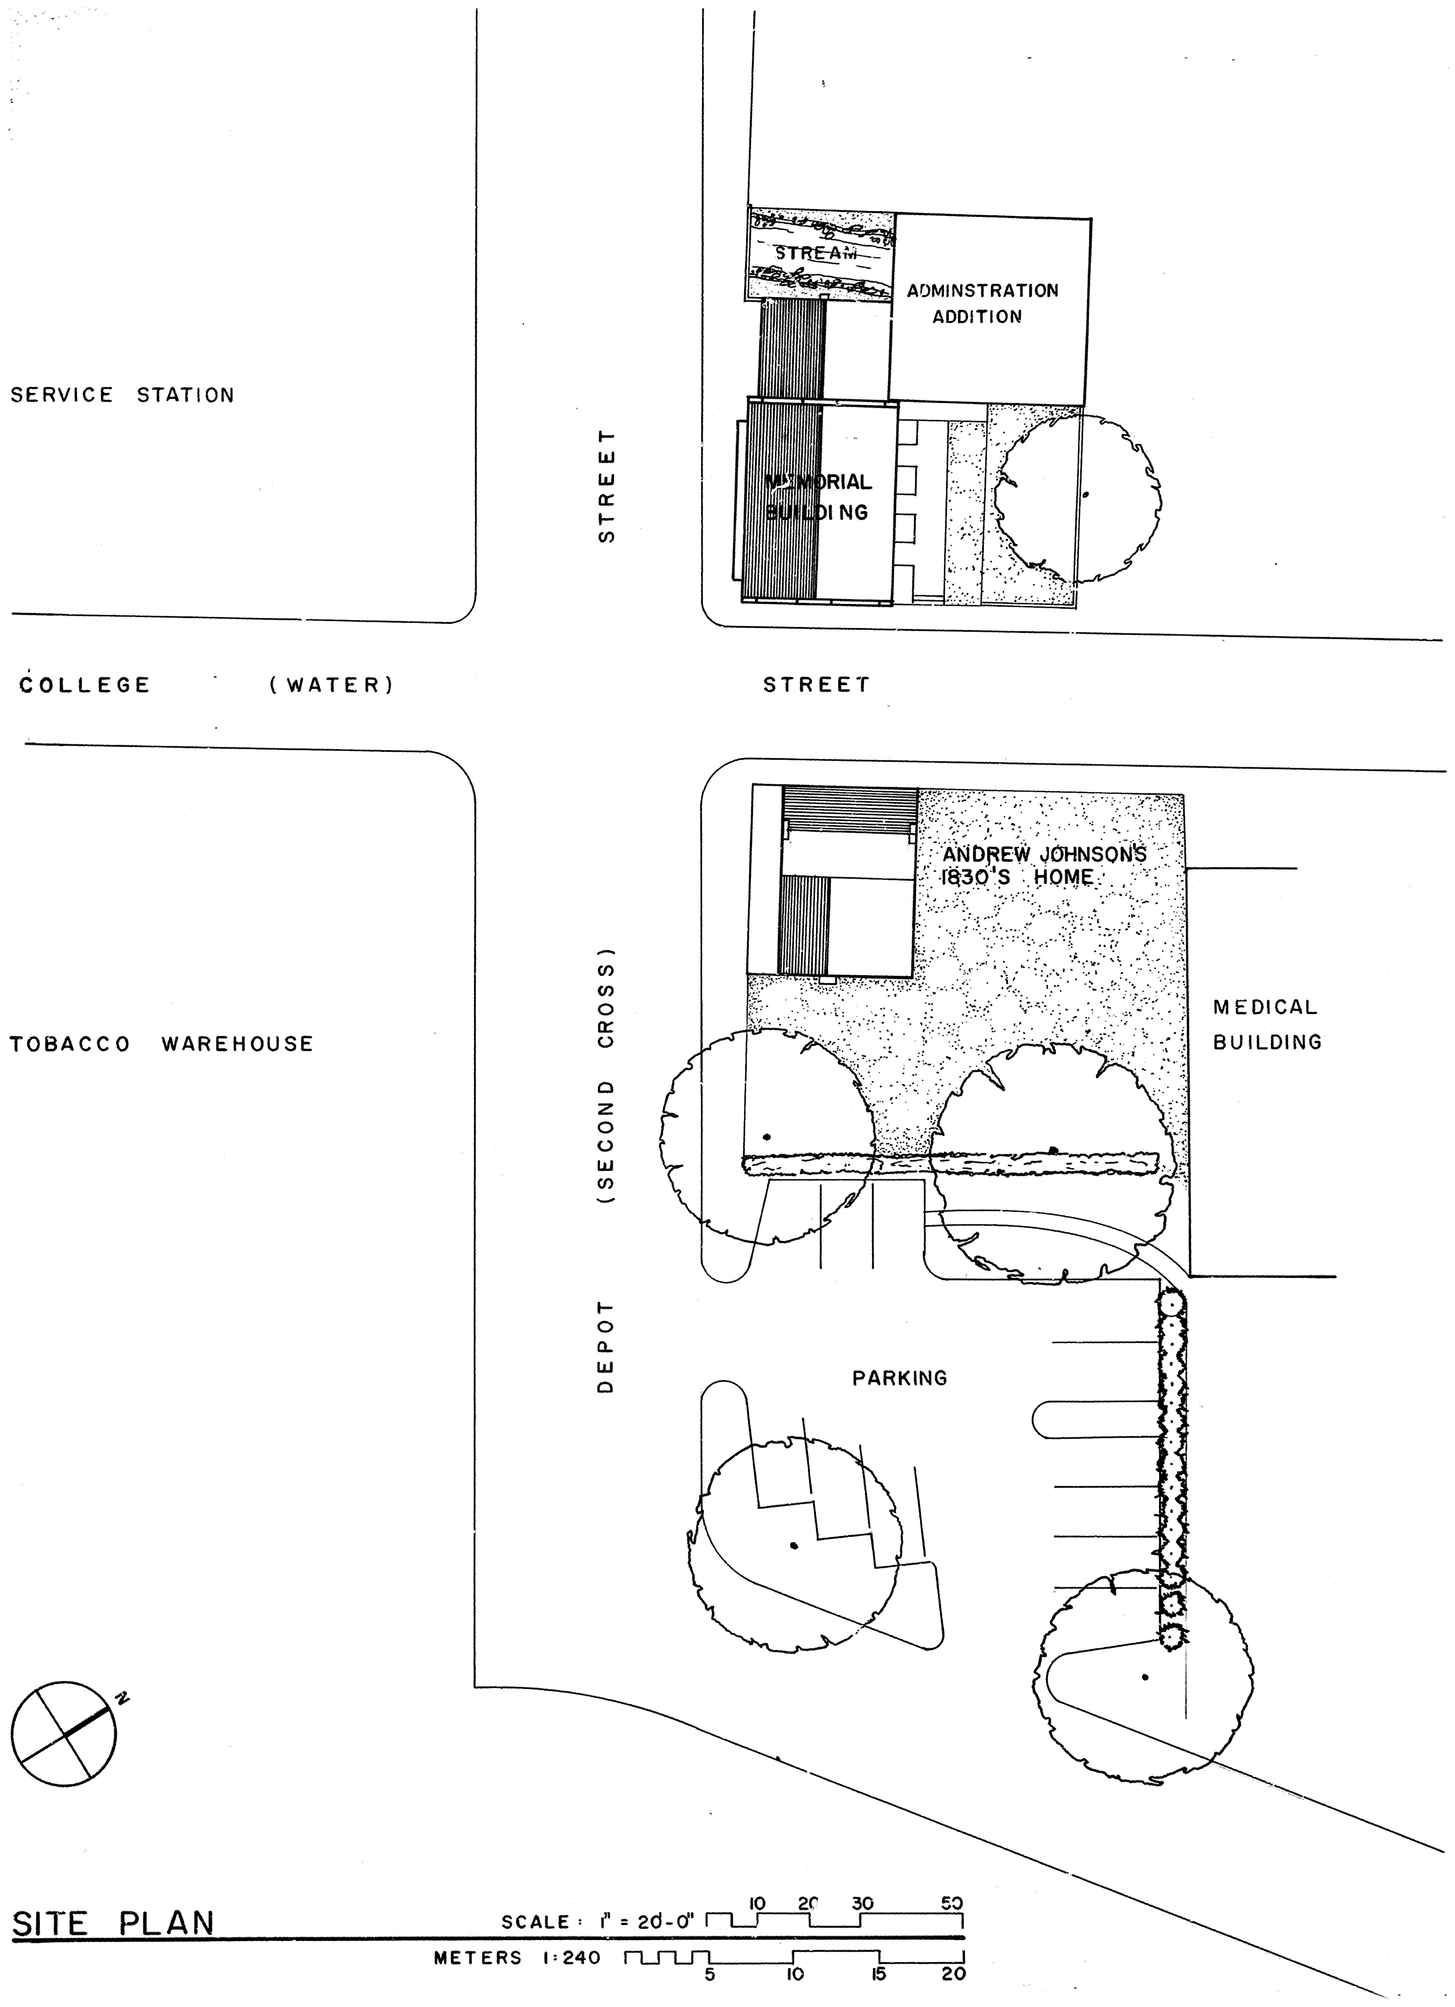

SITE PLAN

SCALE : 1" = 20'-0" 10 20 30 50

METERS 1:240 5 10 15 20

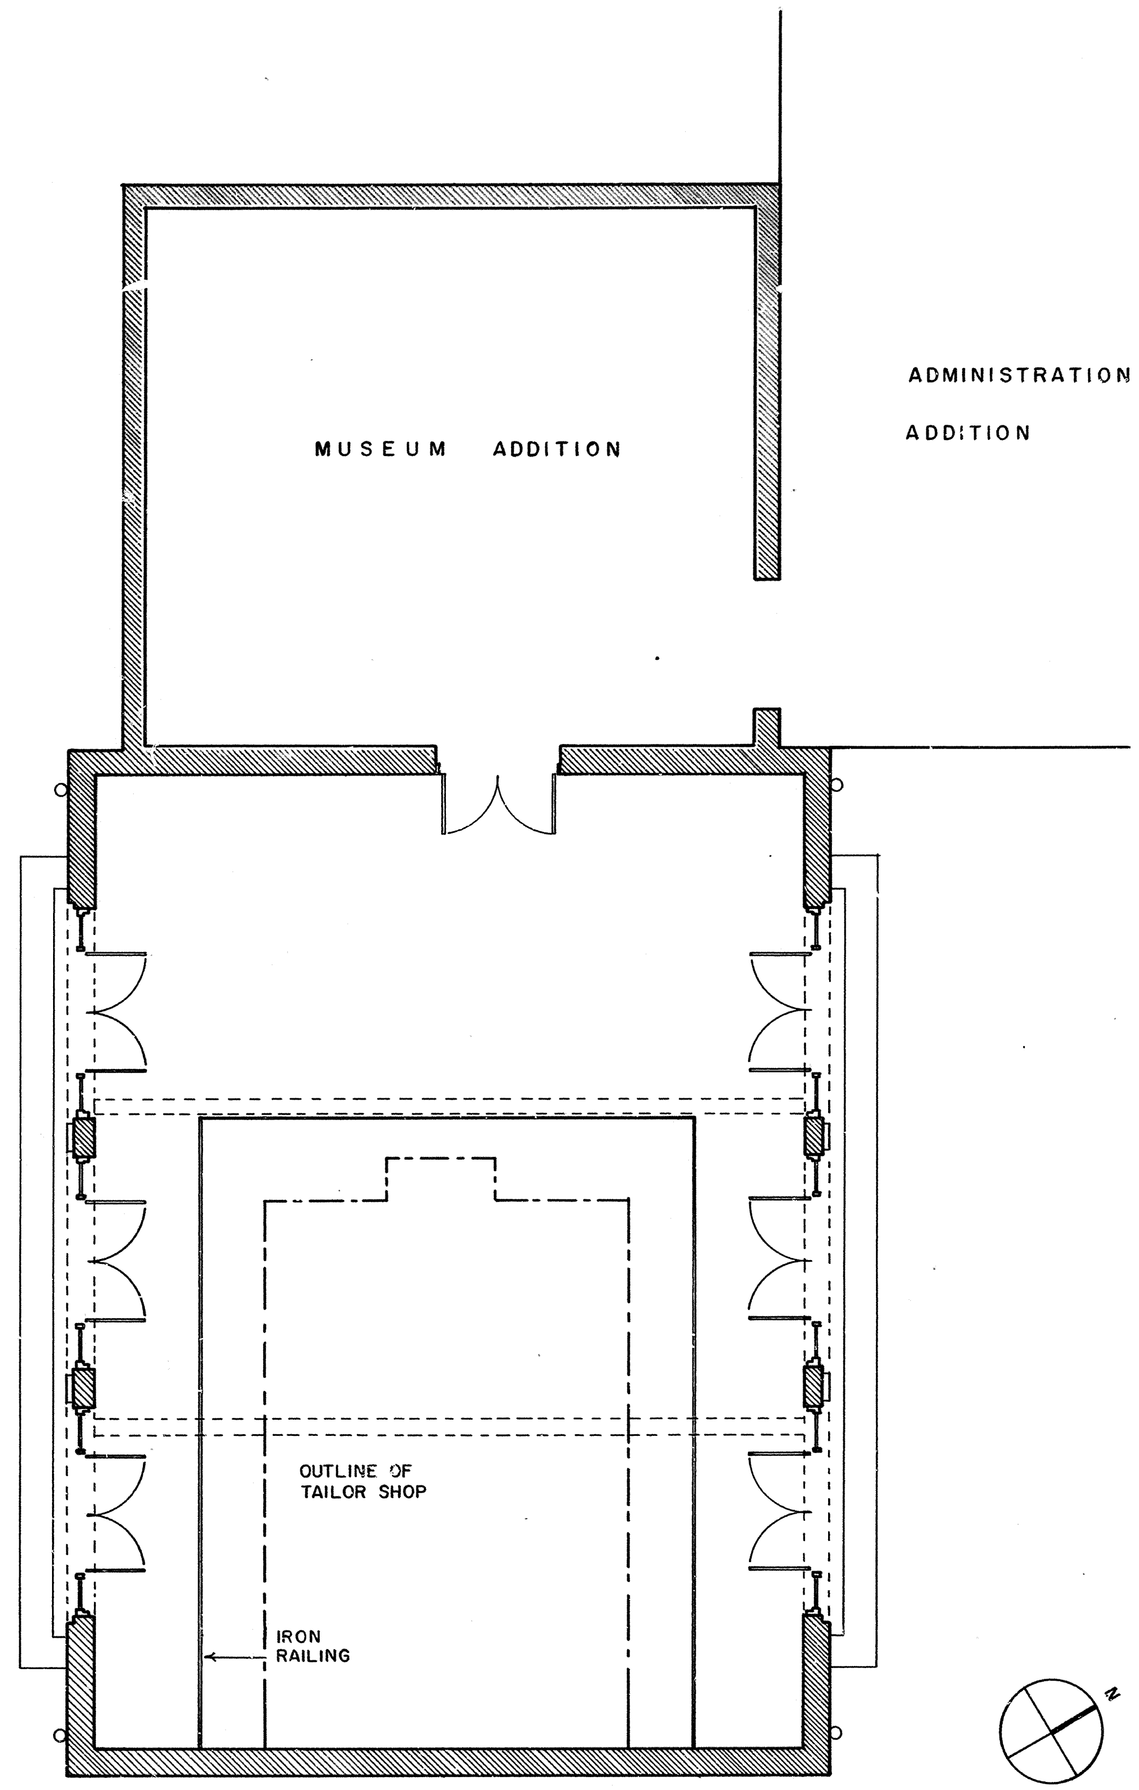

FLOOR PLAN
MEMORIAL BUILDING

SCALE : 1/4" = 1'-0" 1 5 10

METERS : 1:48 1 2 3M

REDUCED SIZE REPRODUCTION Drawing No. 365/80015

HISTORIC AMERICAN BUILDINGS SURVEY
SHEET 1 OF 7 SHEETS

LIBRARY OF CONGRESS PRINTS AND PHOTOGRAPHS

SURVEY NO.

NAME AND LOCATION OF STRUCTURE

MEMORIAL BUILDING AND TAILOR SHOP


ANDREW JOHNSON NATIONAL HISTORIC SITE GREENEVILLE COUNTY GREENEVILLE, TENNESSEE

UNDER DIRECTION OF THE NATIONAL PARK SERVICE, UNITED STATES DEPARTMENT OF THE INTERIOR


DRAWN BY: DONNIE G. SEALE 1976

TRIM LINE

TRIM LINE

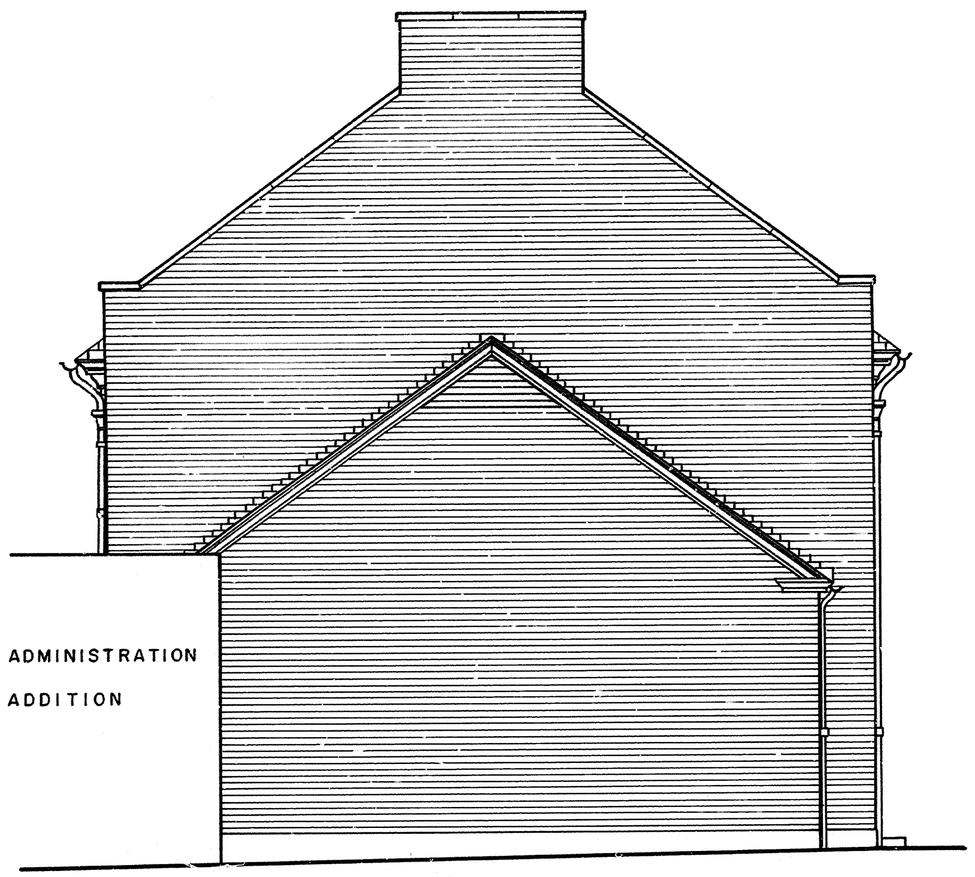


WEST ELEVATION

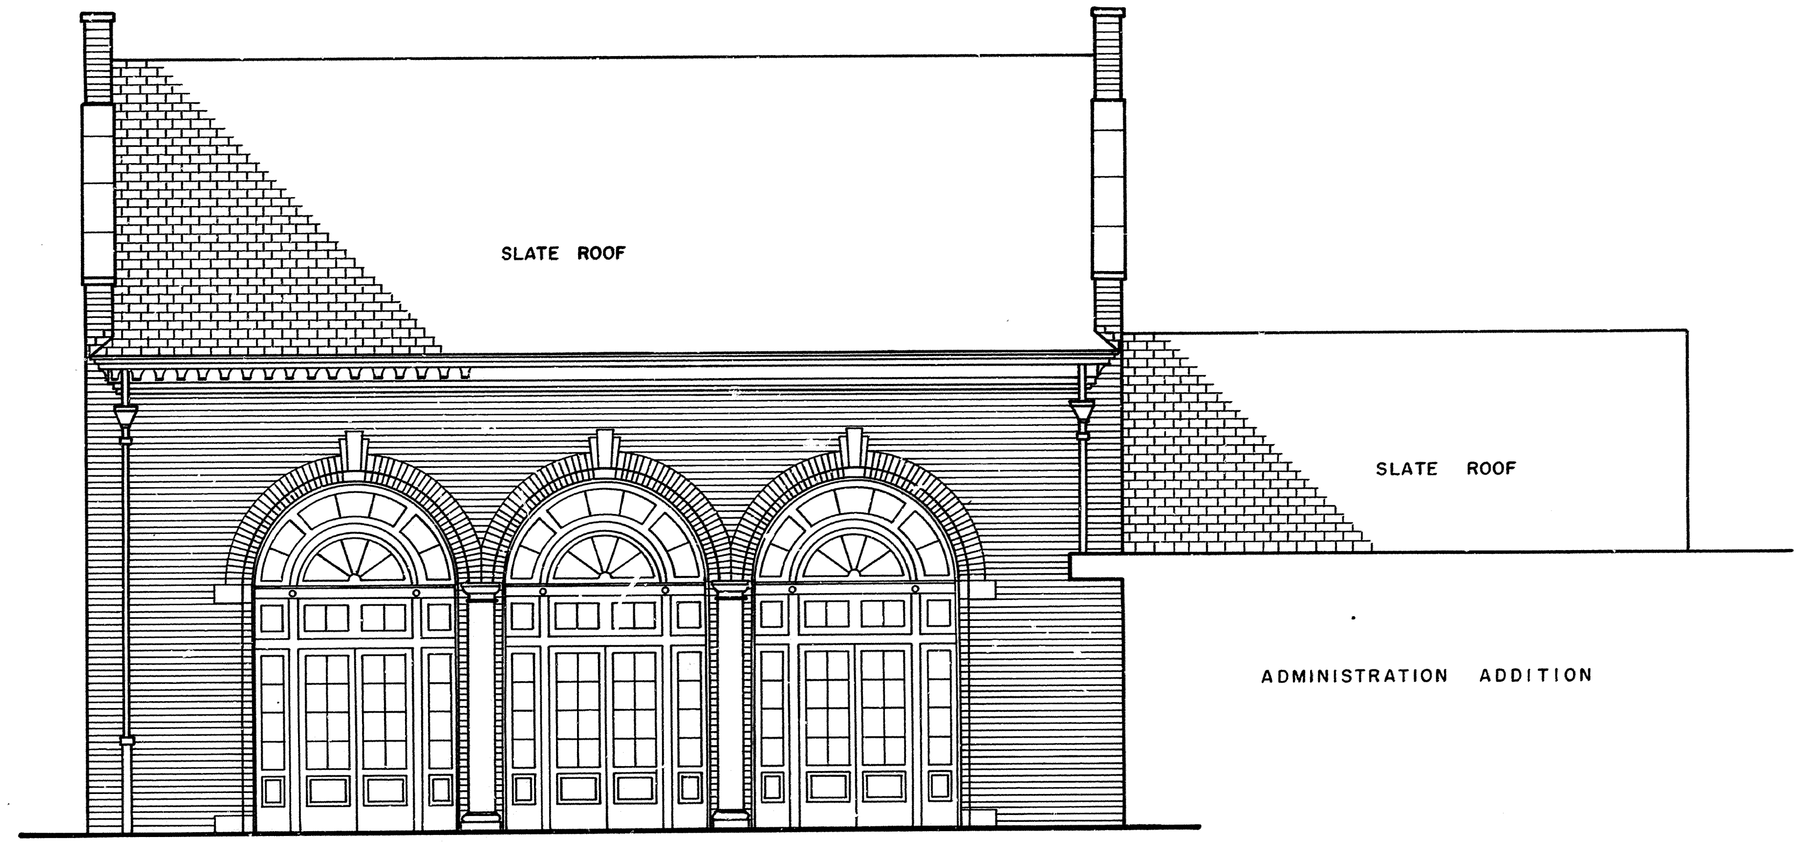

NORTH ELEVATION

SCALE : 1/4" = 1'-0"
METERS 1:48


1 5 10
1 2 3M

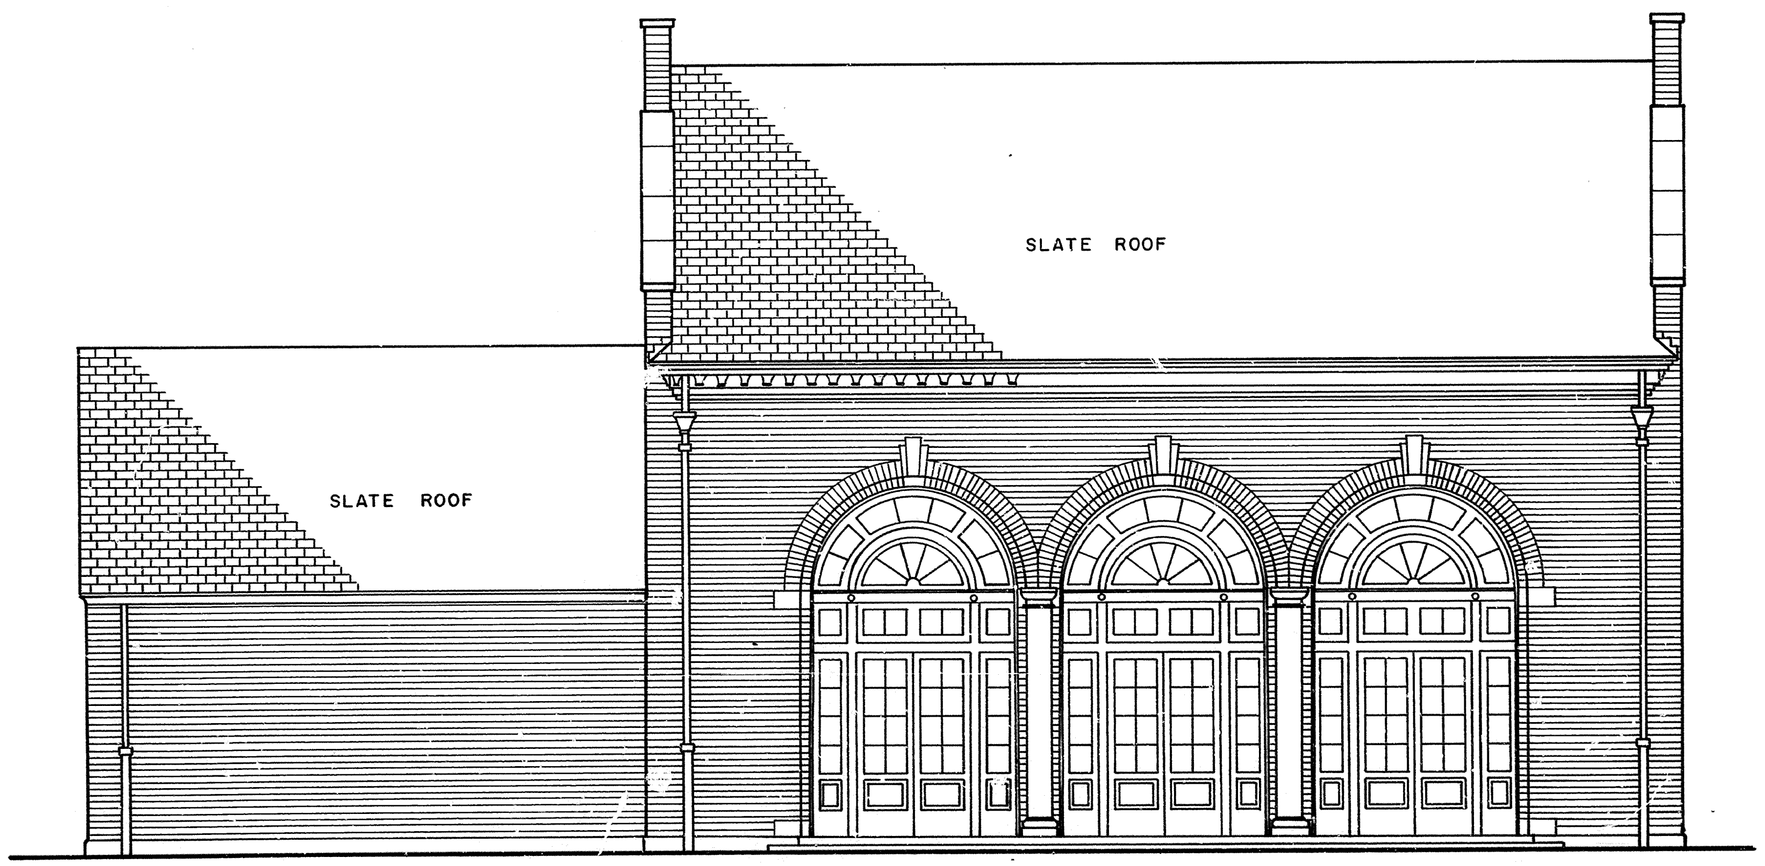

SOUTH ELEVATION

SCALE : 1/4" = 1'-0"
METERS 1:48

1 5 10
1 2 3M

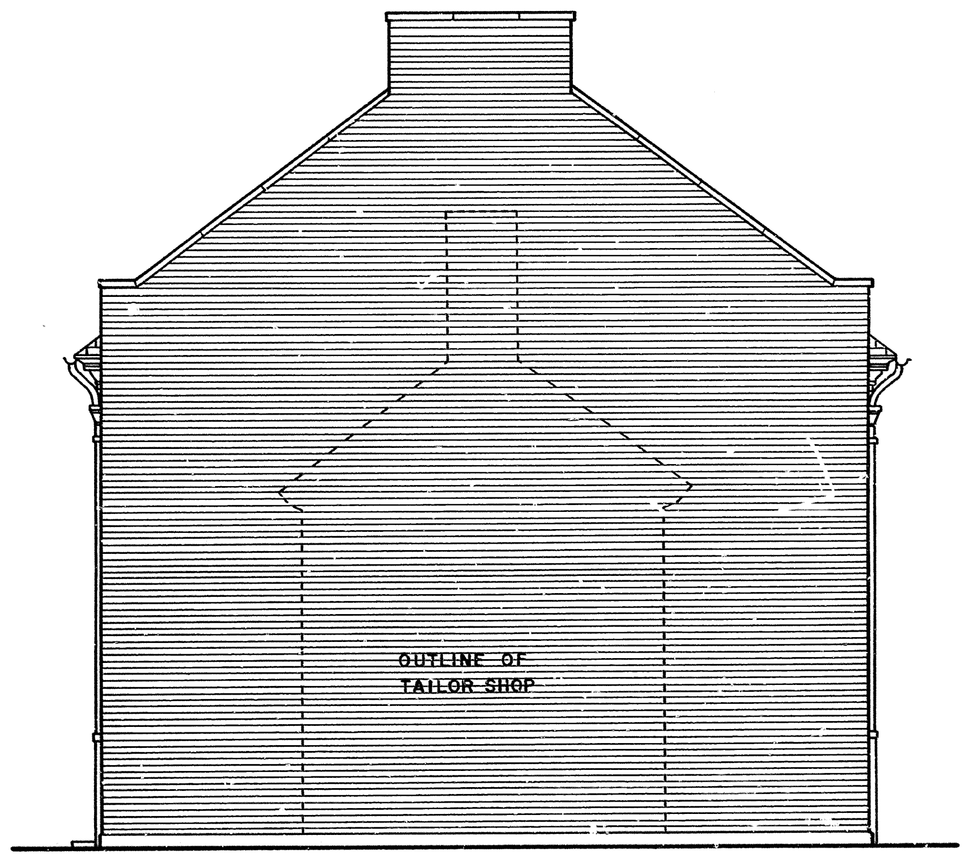

EAST ELEVATION

Drawing No. 385/80015

HISTORIC AMERICAN BUILDINGS SURVEY
SHEET 2 OF 7 SHEETS

SURVEY NO.


NAME AND LOCATION OF STRUCTURE
MEMORIAL BUILDING TAILOR SHOP
GREENEVILLE COUNTY
ANDREW JOHNSON NATIONAL HISTORIC SITE
GREENEVILLE, TENNESSEE

UNDER DIRECTION OF THE NATIONAL PARK SERVICE,
UNITED STATES DEPARTMENT OF THE INTERIOR

DRAWN BY: RONALD W. BISHOP 1976

TRIM LINE

TRIM LINE

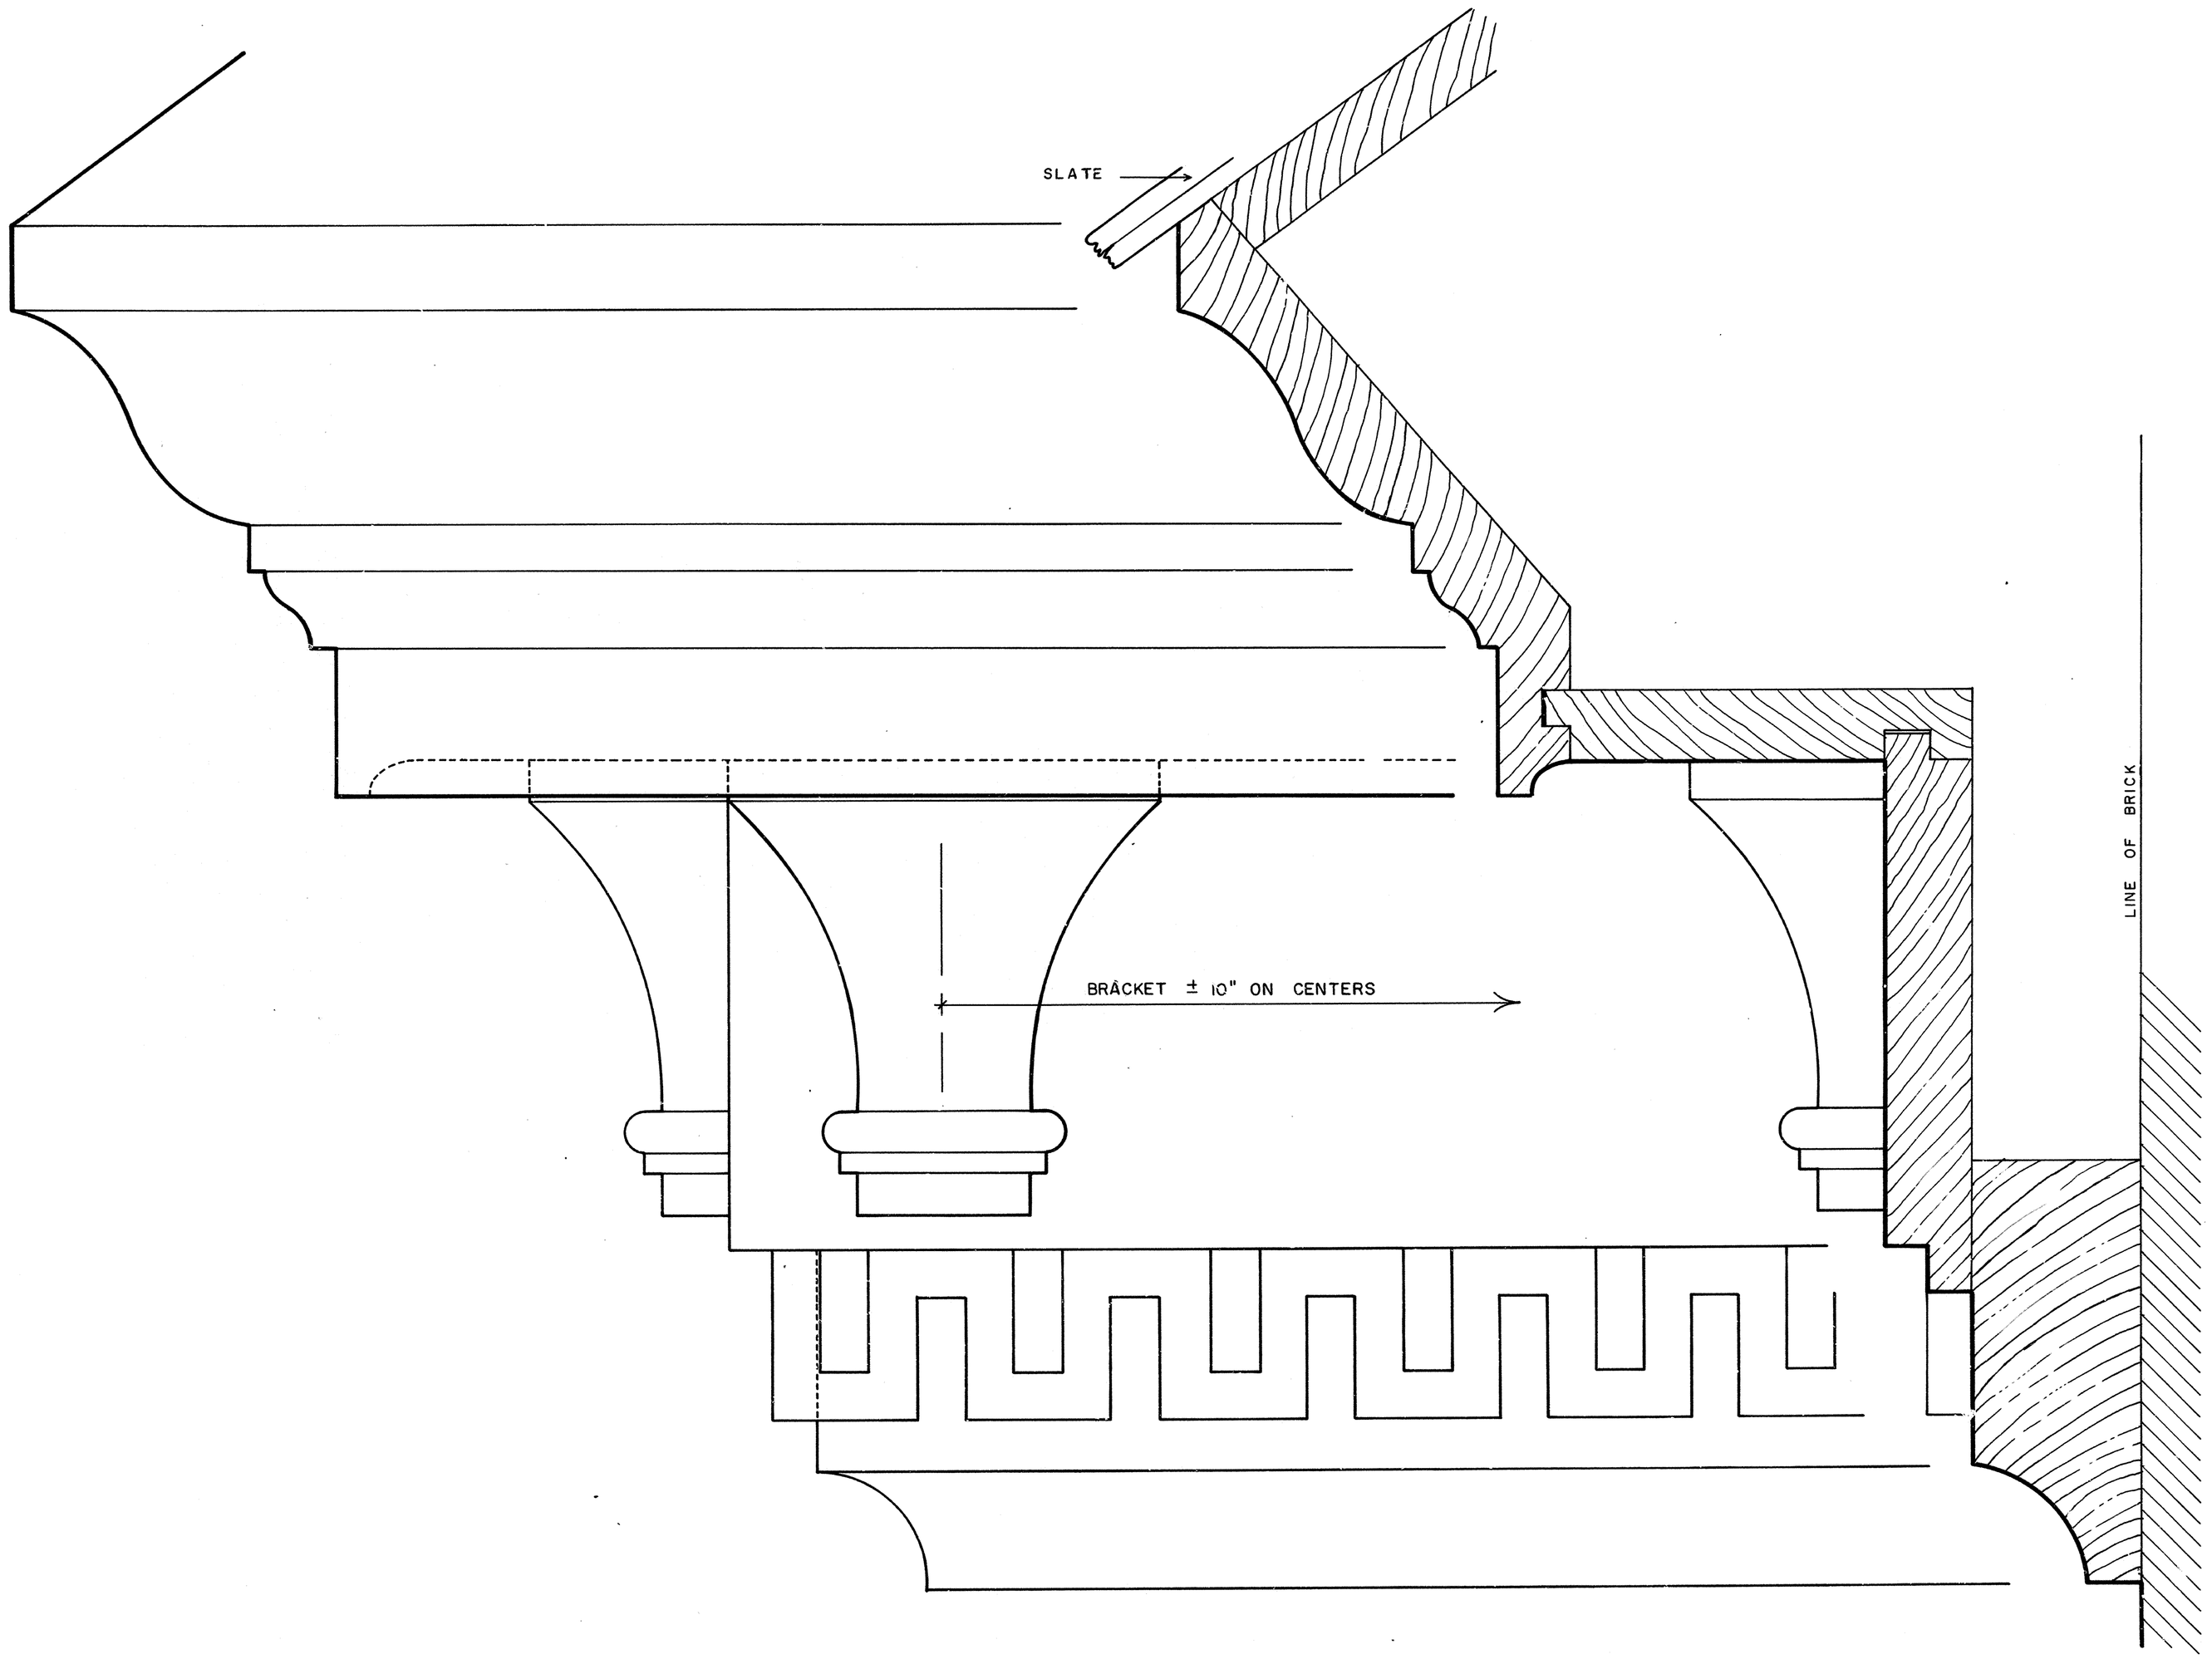

FULL SIZE MAIN CORNICE ELEVATION & SECTION

Drawing No. 365/80015

NAME AND LOCATION OF STRUCTURE
MEMORIAL BUILDING AND TAILOR SHOP
GREENEVILLE COUNTY GREENEVILLE, TENNESSEE

SURVEY NO.

HISTORIC AMERICAN BUILDINGS SURVEY
SHEET 3 OF 7 SHEETS

LIBRARY OF CONGRESS PHOTO. NUMBER


DRAWN BY: RONALD W. BISHOP 1976

UNDER DIRECTION OF THE NATIONAL PARK SERVICE, UNITED STATES DEPARTMENT OF THE INTERIOR


ANDREW JOHNSON NATIONAL HISTORIC SITE


TRIM LINE

TRIM LINE

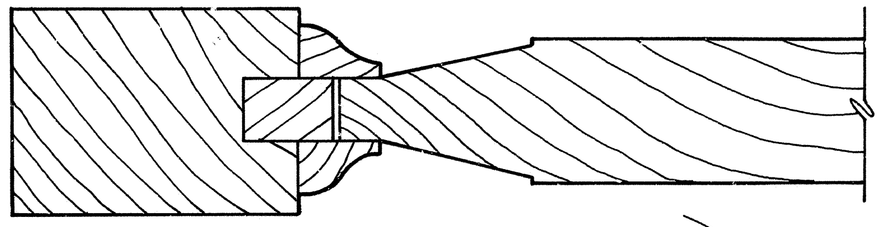


WOOD DOOR PANEL
SECTION "D-D"
FULL SIZE

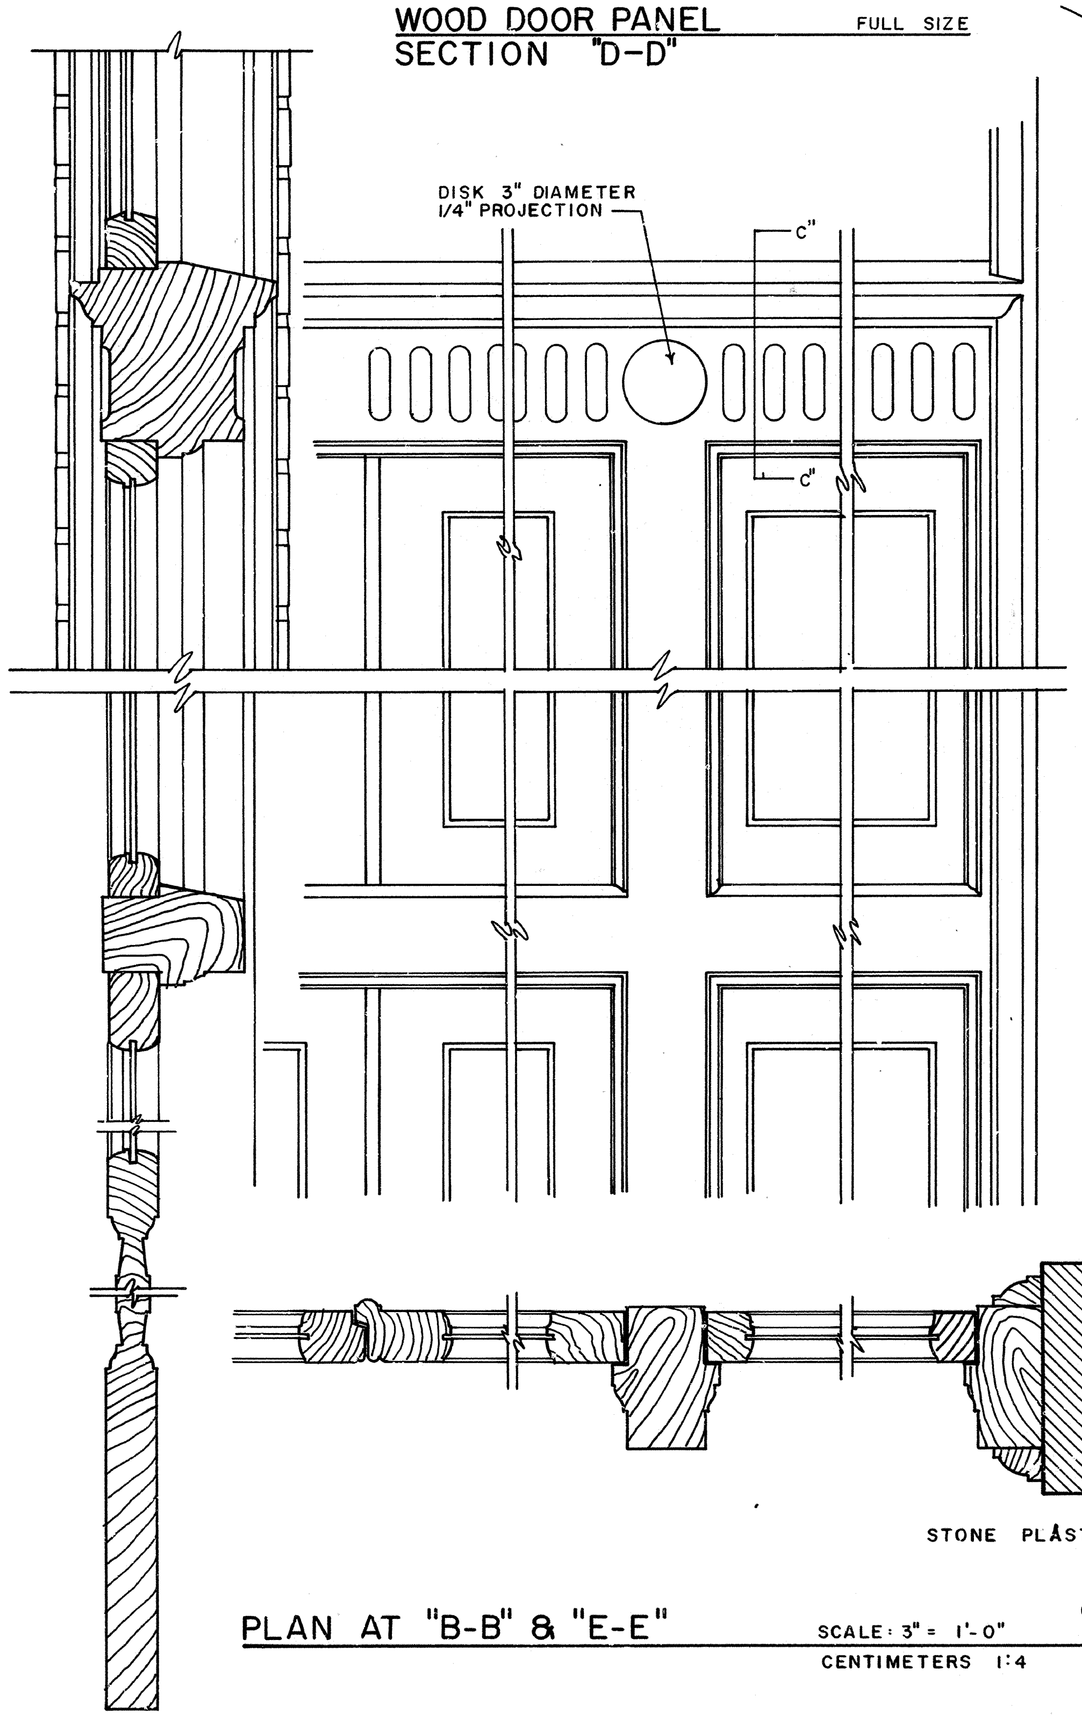


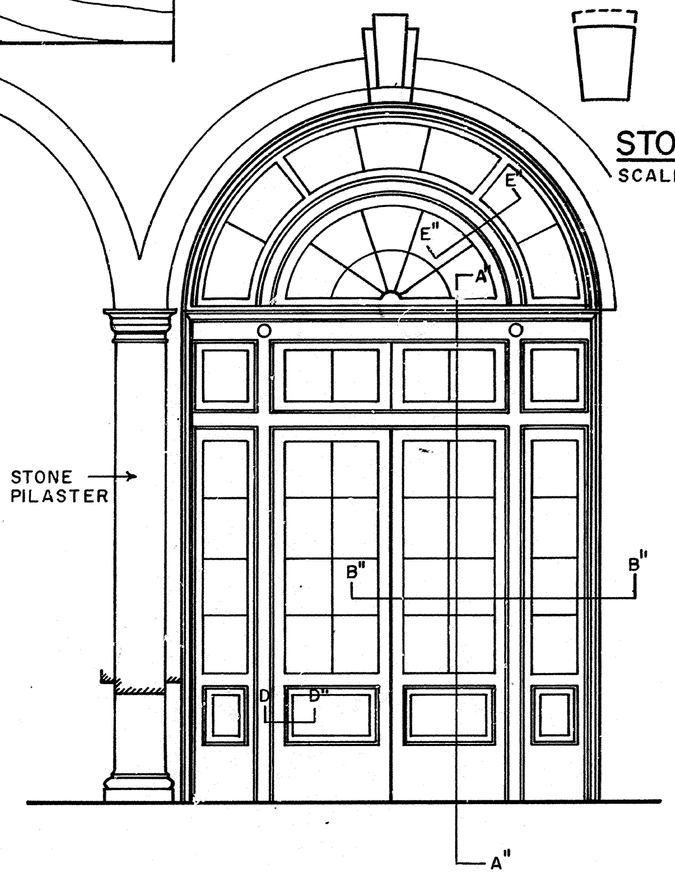

STONE KEYSTONE
SCALE : 1/2" = 1'-0"

SECTION "C-C"
FULL SIZE

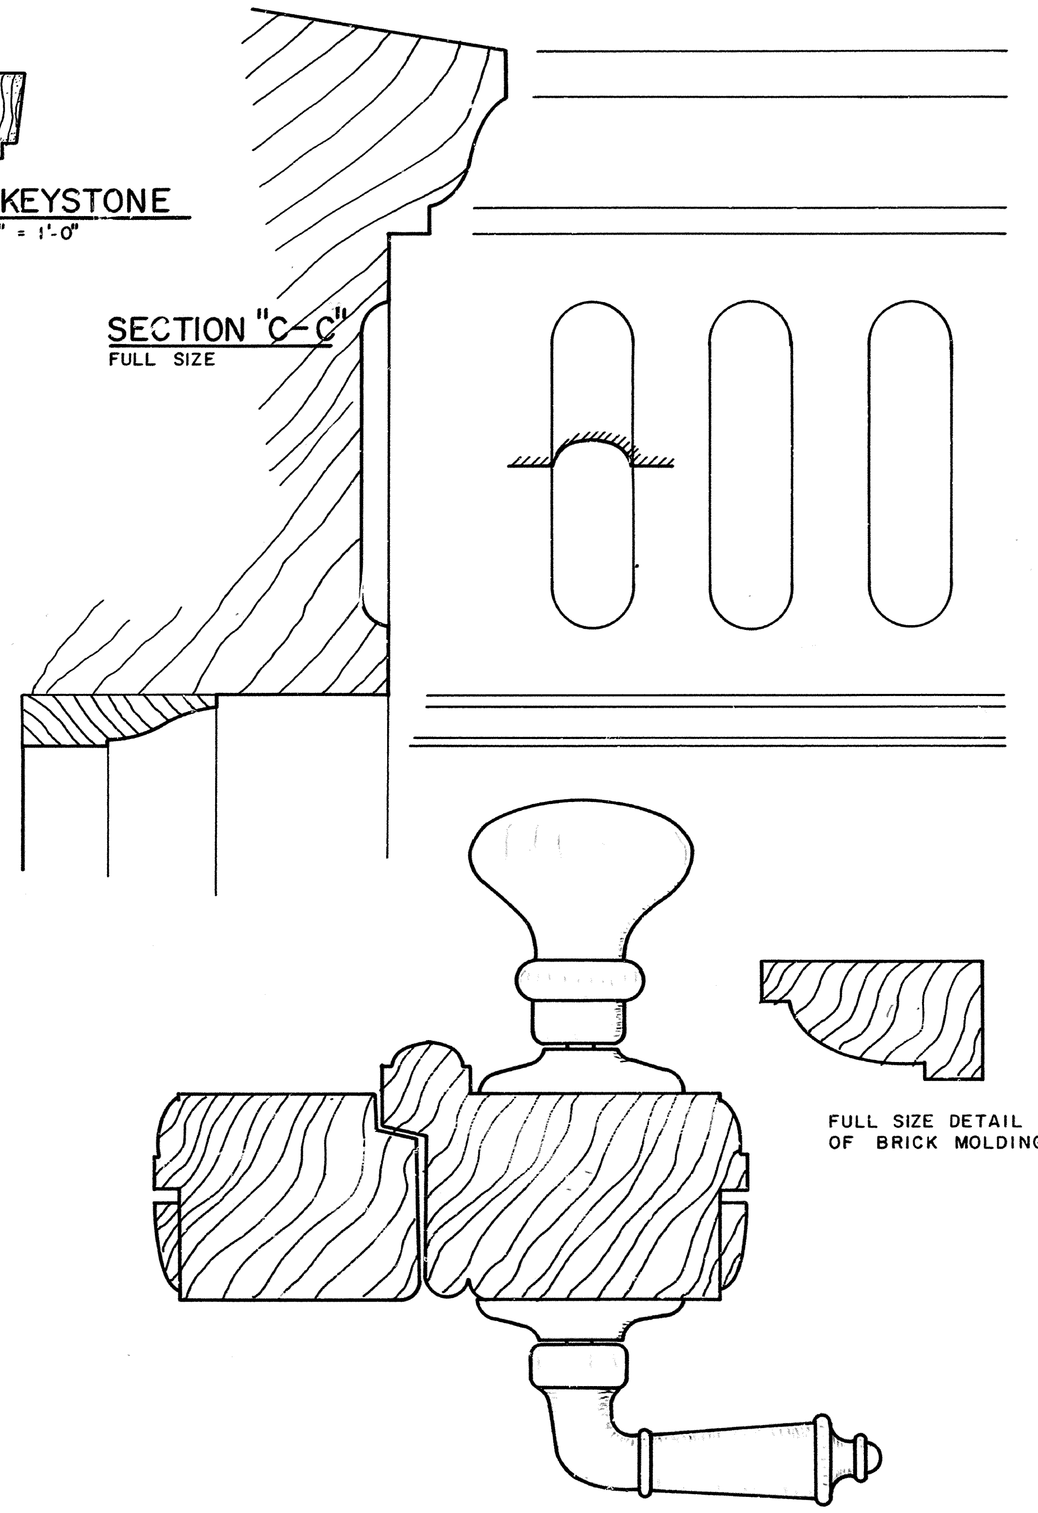

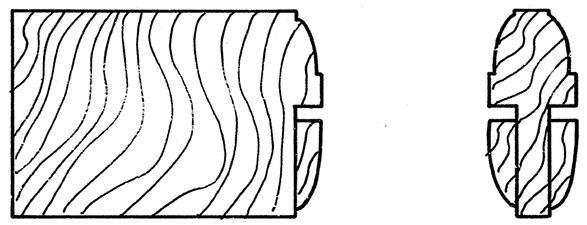

FULL SIZE DETAIL
OF BRICK MOLDING

PLAN AT "B-B" & "E-E"
SCALE: 3" = 1'-0"
CENTIMETERS 1:4
0
10
20
30

SECTION "A-A"

DETAILS OF FRENCH DOORS

Drawing No. 365/80015

NAME AND LOCATION OF STRUCTURE	MEMORIAL BUILDING AND TAILOR SHOP ANDREW JOHNSON NATIONAL HISTORIC SITE GREENEVILLE, TENNESSEE
SURVEY NO.	
HISTORIC AMERICAN BUILDINGS SURVEY SHEET 4 OF 7 SHEETS	
UNDER DIRECTION OF THE NATIONAL PARK SERVICE, UNITED STATES DEPARTMENT OF THE INTERIOR	
DRAWN BY: RONALD W. BISHOP 1976	

TRIM LINE

TRIM LINE

DRAWN BY RONALD W. BISHOP 1976

UNDER DIRECTION OF THE NATIONAL PARK SERVICE, U.S. DEPARTMENT OF THE INTERIOR

MEMORIAL BUILDING AND TAILOR SHOP

ANDREW JOHNSON NATIONAL HISTORIC SITE

GREENEVILLE, TENNESSEE

NAME AND LOCATION OF STRUCTURE

GREENEVILLE COUNTY

SURVEY NO.

HISTORIC AMERICAN BUILDINGS SURVEY


SHEET 5 OF 7 SHEETS

Drawing No. 365/80015

TRANSVERSE SECTION

SCALE: 1/4" = 1'-0"


METERS 1:48

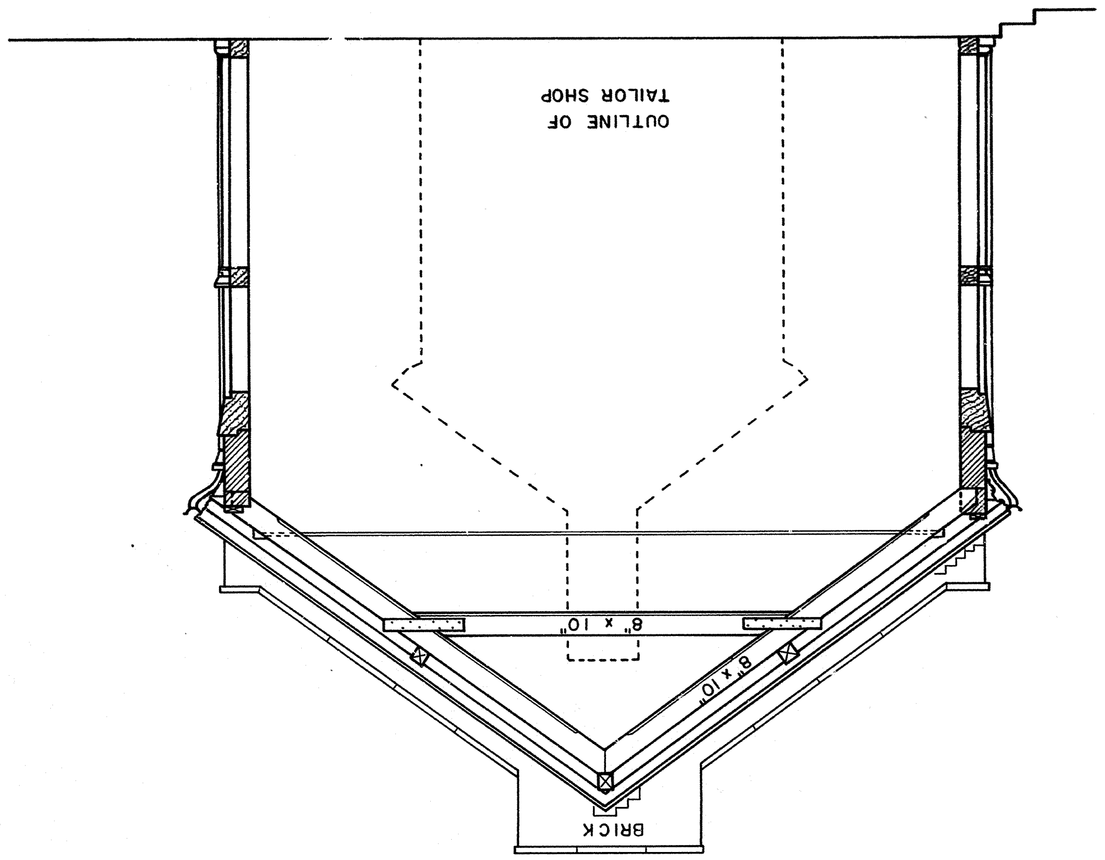

DETAIL OF ROOF TRUSS


SCALE: 1 1/2" = 1'-0"

CENTIMETERS 1:8

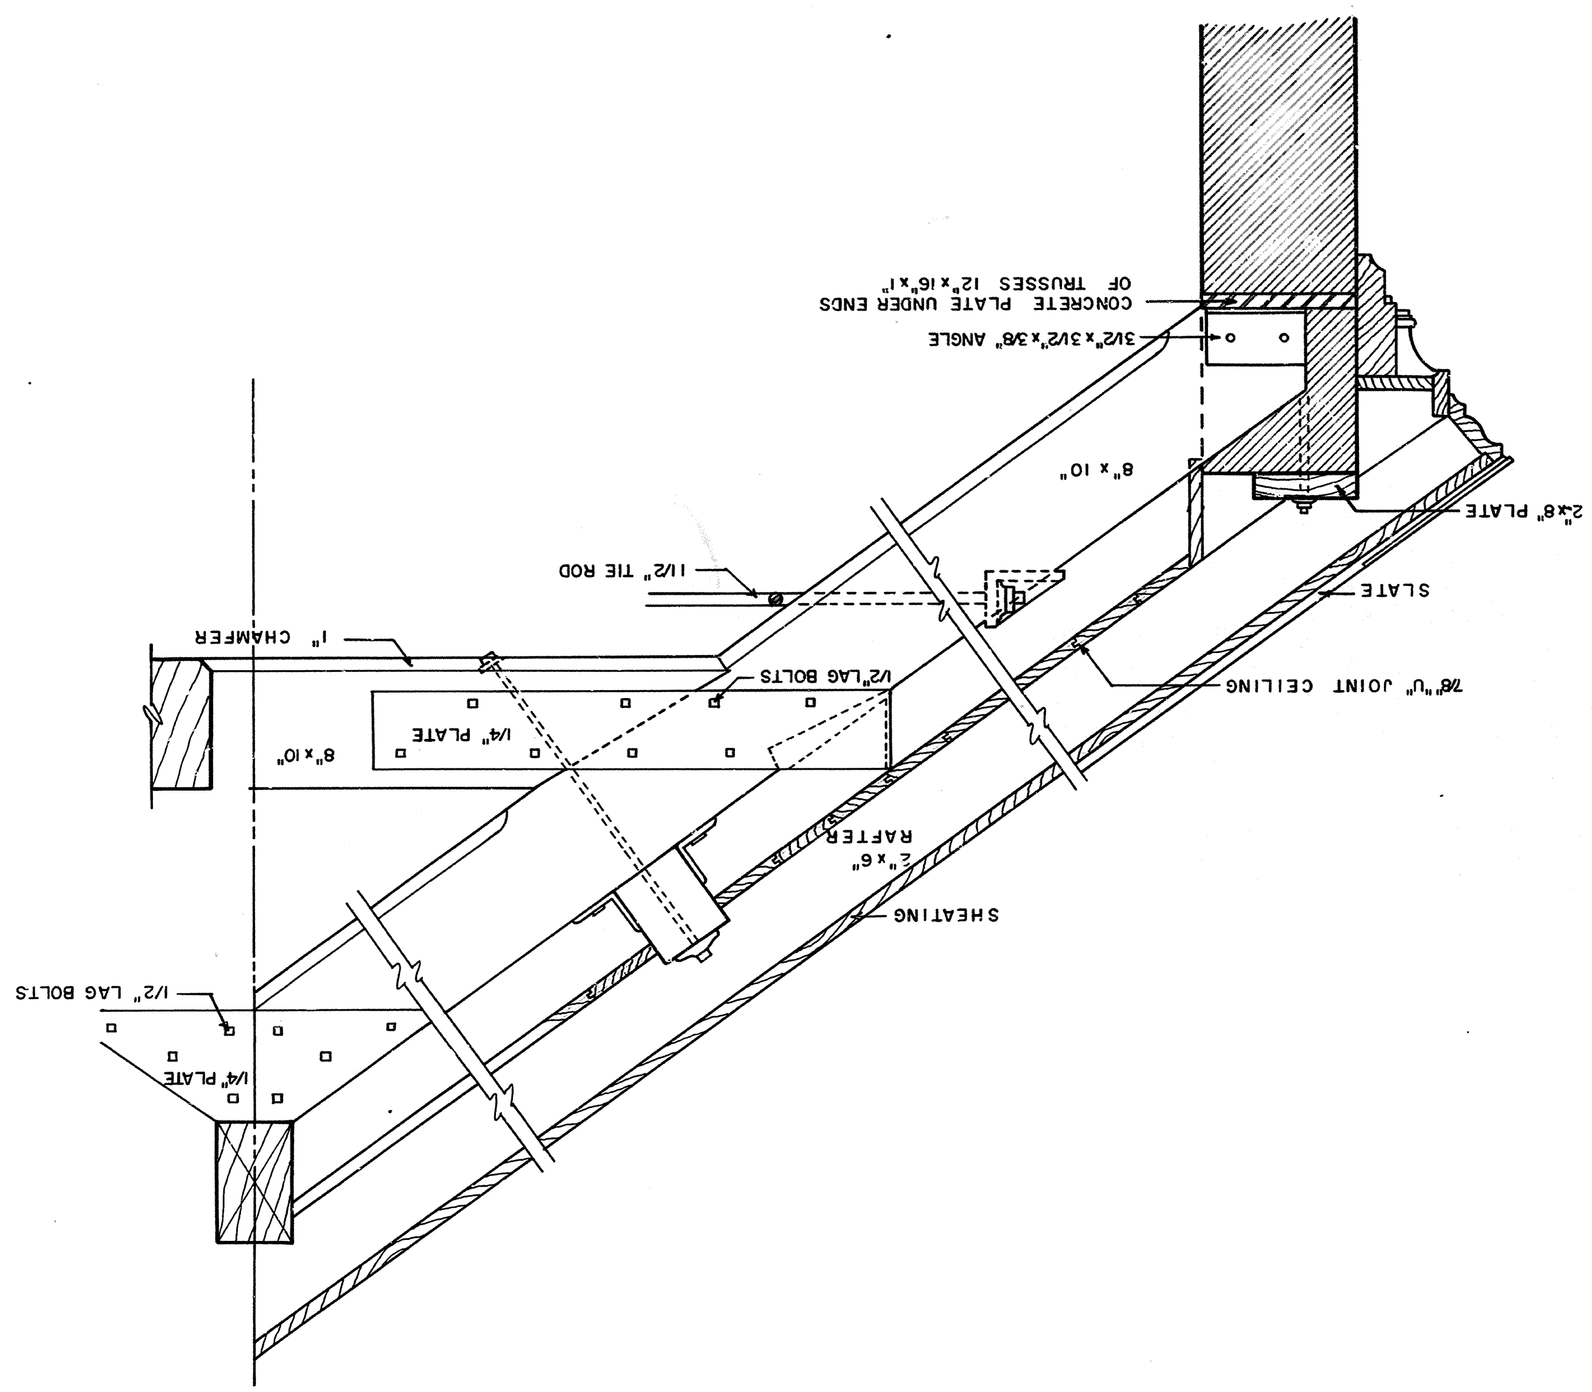


TRIM LINE

TRIM LINE

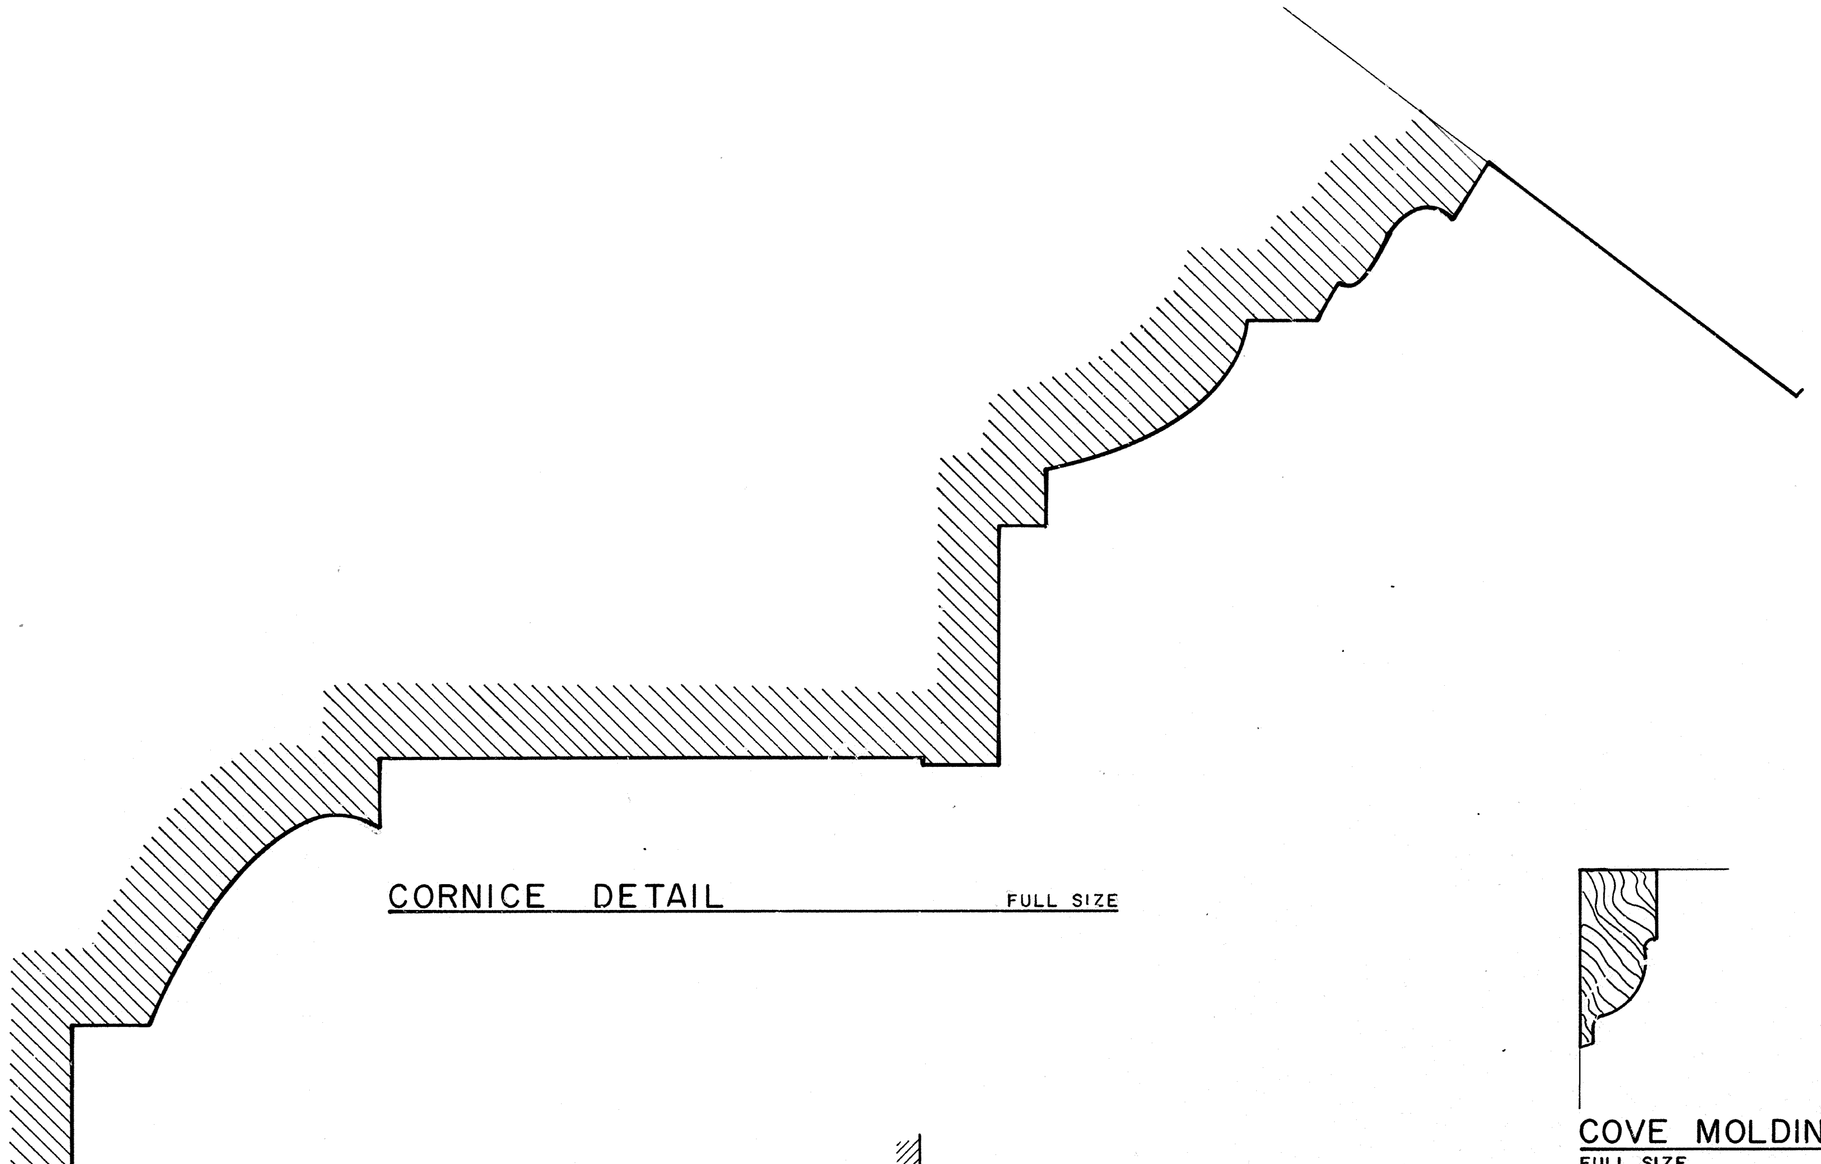


CORNICE DETAIL FULL SIZE

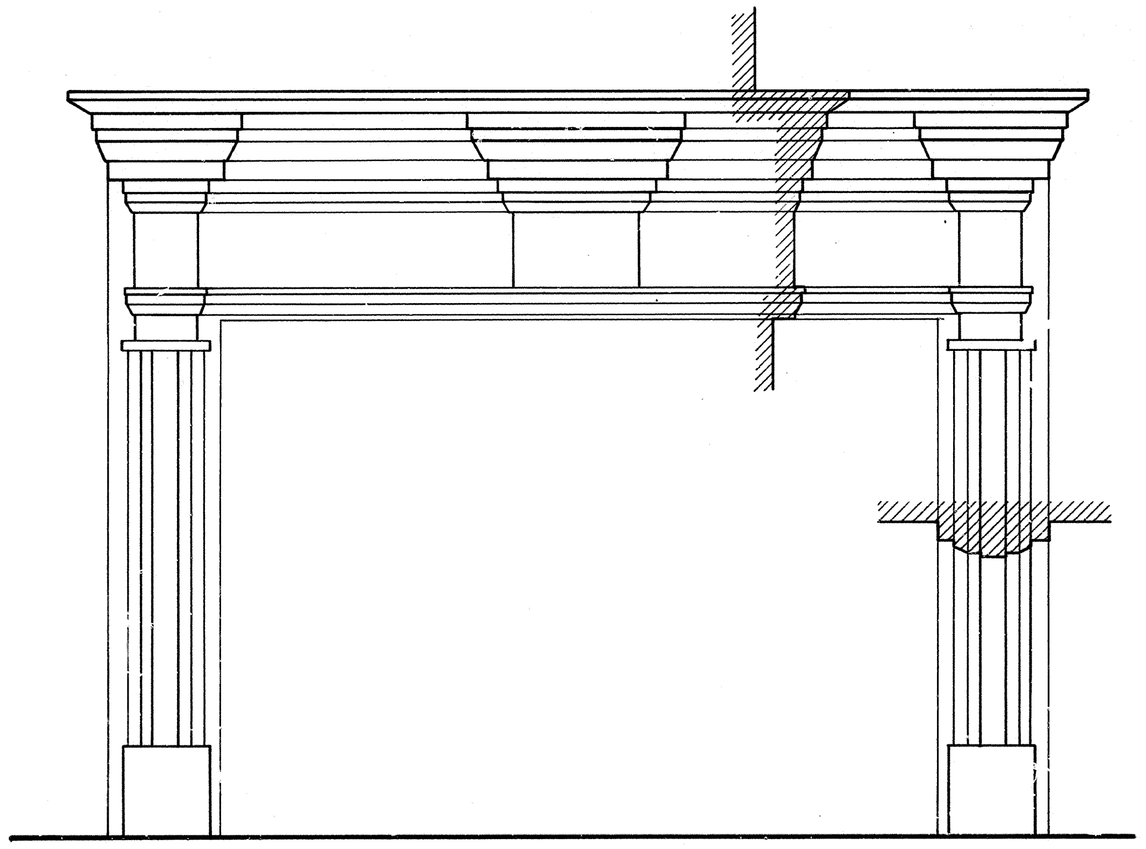


CHIMNEY PIECE SCALE: 11/2" = 1'-0"
CENTIMETERS 1:8

COVE MOLDING
FULL SIZE

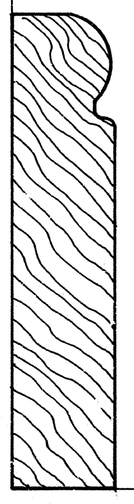

BASE BOARD FULL SIZE

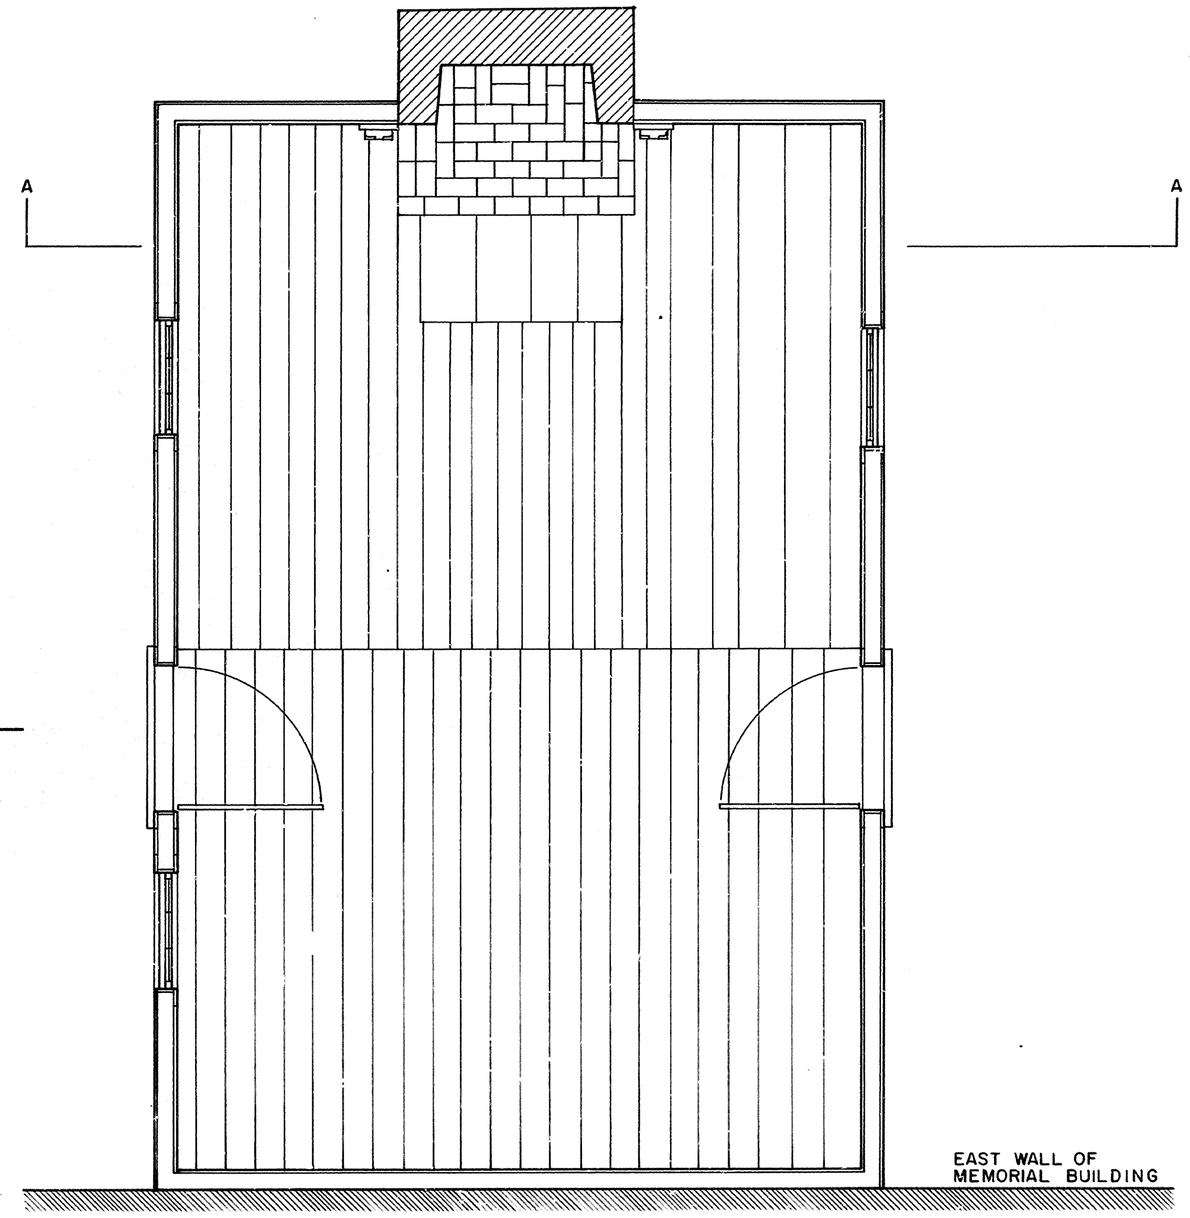

FLOOR PLAN
TAILOR SHOP
SCALE: 1/2" = 1'-0"
CENTIMETERS 1:24

Drawing No. 365/80015

SURVEY NO.

HISTORIC AMERICAN BUILDINGS SURVEY
SHEET 6 OF 7 SHEETS


NAME AND LOCATION OF STRUCTURE
MEMORIAL BUILDING AND TAILOR SHOP
ANDREW JOHNSON NATIONAL HISTORIC SITE
GREENEVILLE, TENNESSEE
GREENEVILLE COUNTY

DRAWN BY: DONNIE G. SEALE 1976

UNDER DIRECTION OF THE NATIONAL PARK SERVICE,
UNITED STATES DEPARTMENT OF THE INTERIOR


TRIM LINE

TRIM LINE

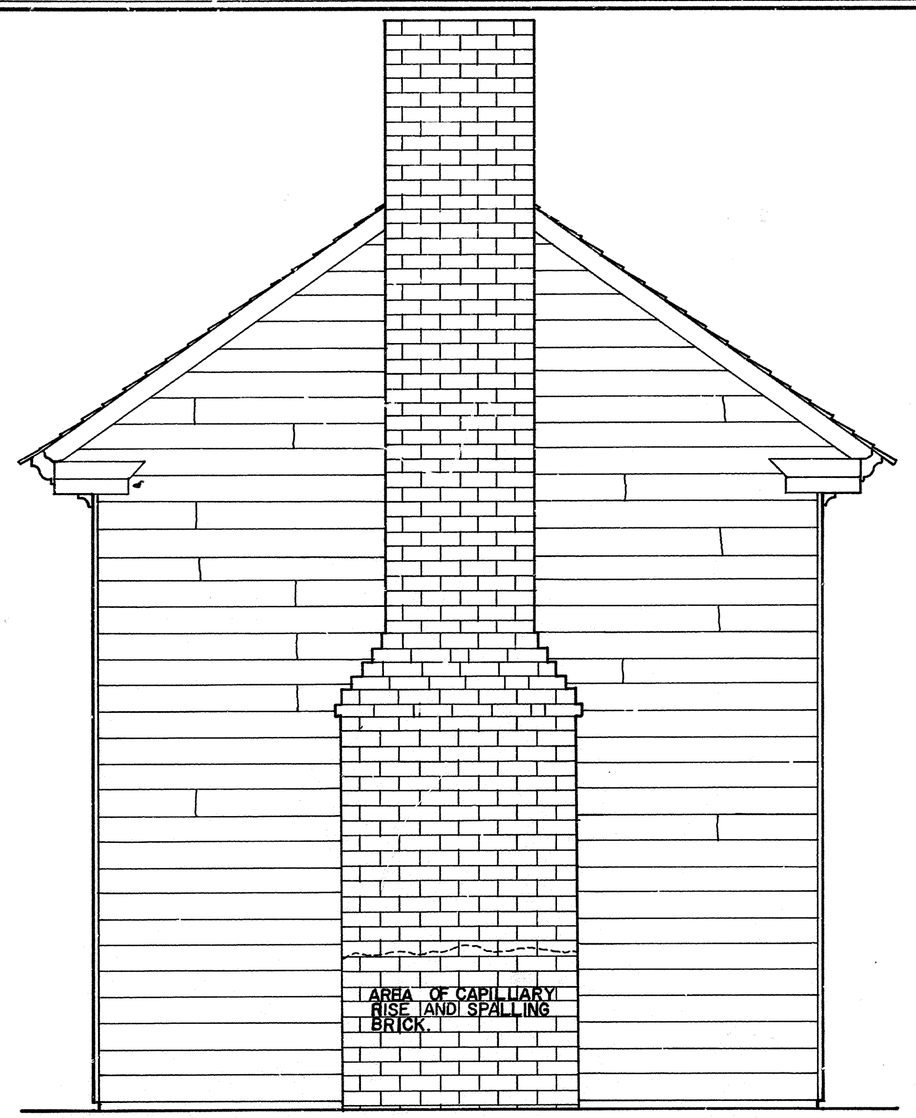


WEST ELEVATION SCALE : 1/2" = 1'-0"

CENTIMETERS 1:24

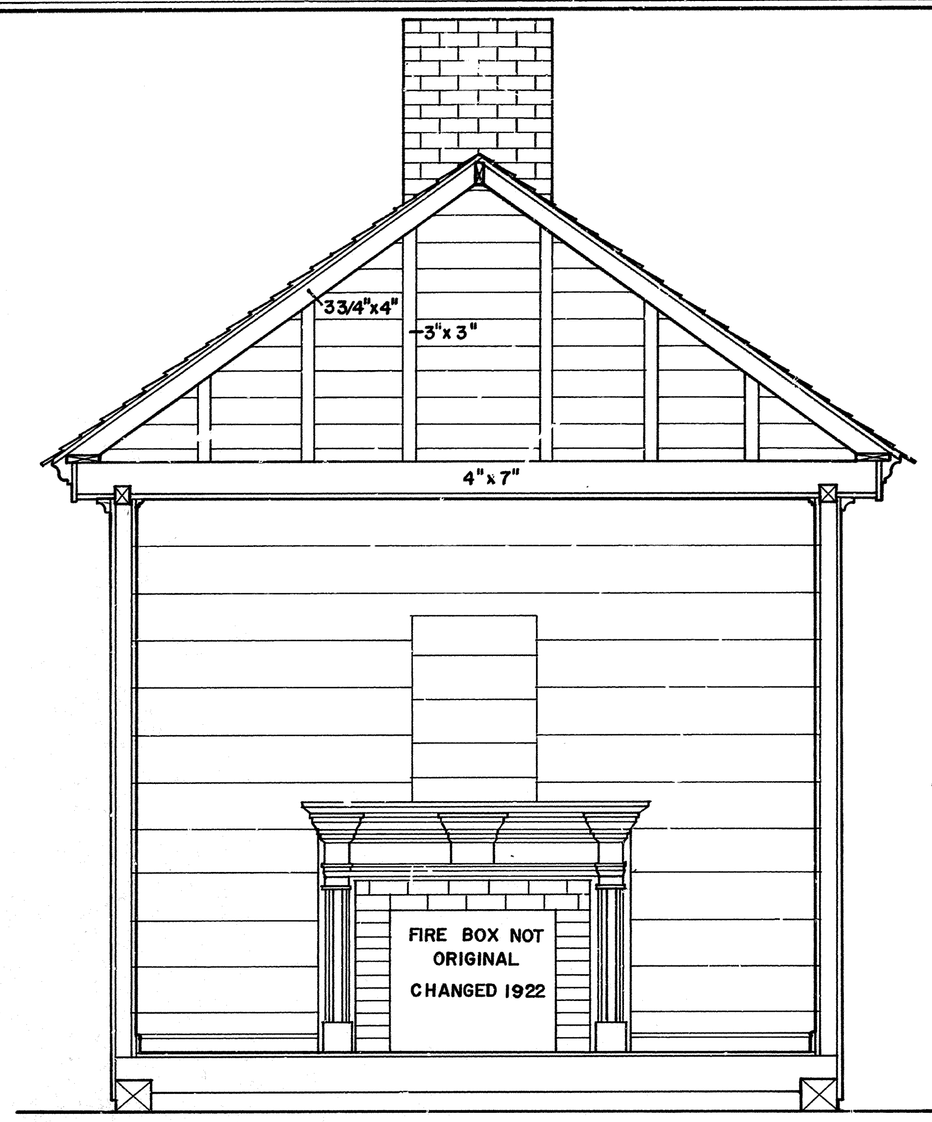


SECTION A-A SCALE : 1/2" = 1'-0"

CENTIMETERS 1:24

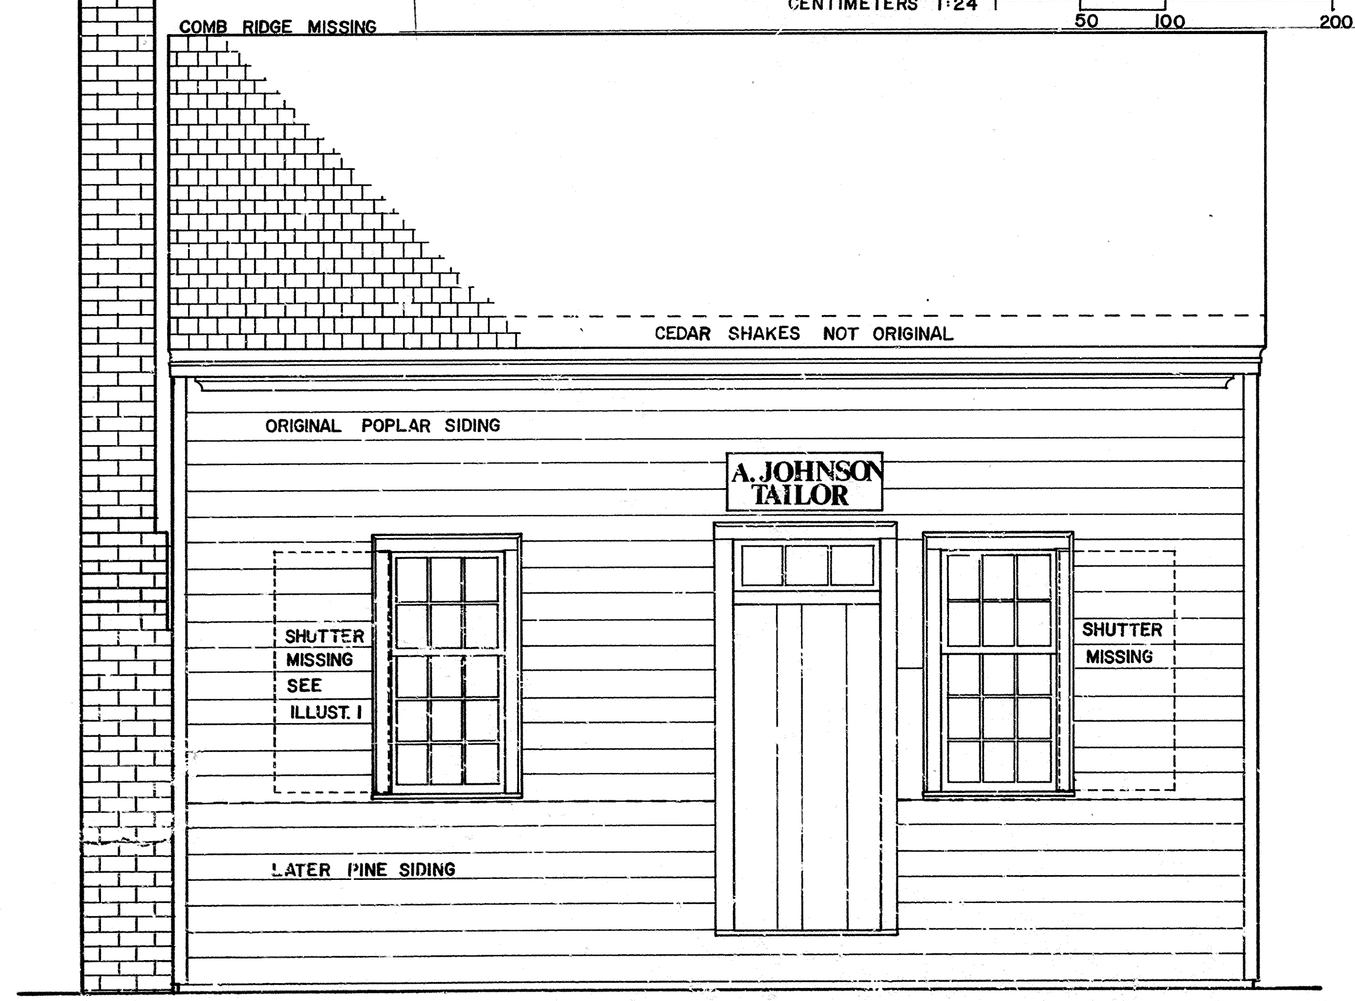

SOUTH ELEVATION SCALE : 1/2" = 1'-0"

CENTIMETERS 1:24

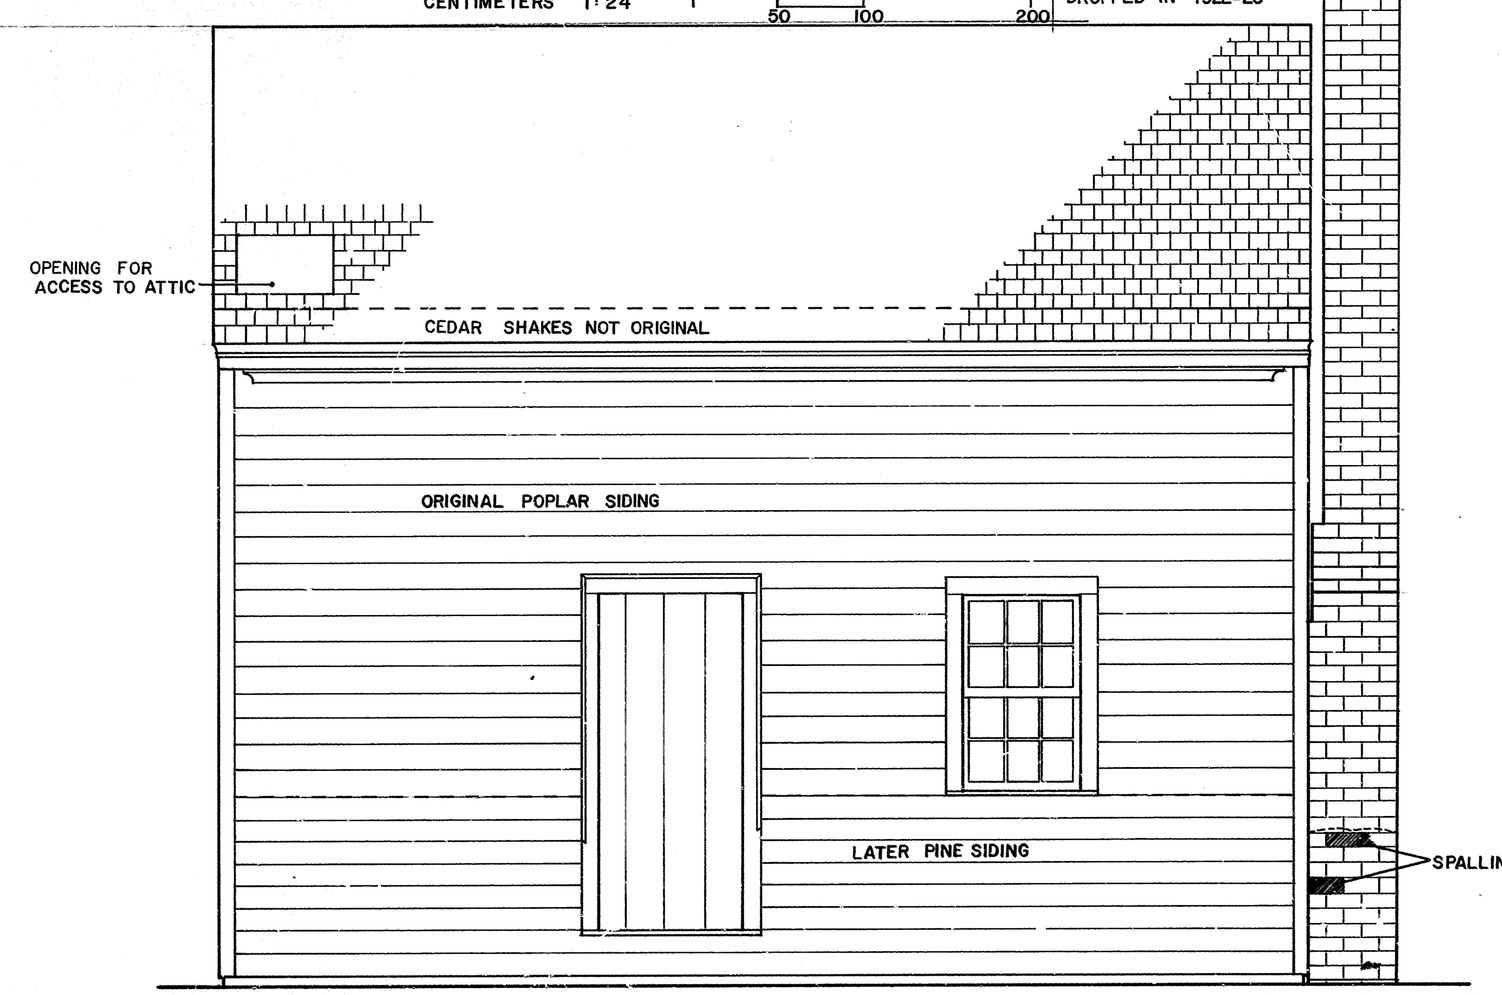

NORTH ELEVATION SCALE : 1/2" = 1'-0"

CENTIMETERS 1:24

Drawing No. 365/80015

NAME AND LOCATION OF STRUCTURE
MEMORIAL BUILDING AND TAILOR SHOP
ANDREW JOHNSON NATIONAL HISTORIC SITE
GREENEVILLE COUNTY GREENEVILLE, TENNESSEE

SURVEY NO.

HISTORIC AMERICAN BUILDINGS SURVEY
SHEET 7 OF 7 SHEETS

LIBRARY OF CONGRESS CATALOG NUMBER

DRAWN BY: TODD RAINWATER 1976

UNDER DIRECTION OF THE NATIONAL PARK SERVICE, UNITED STATES DEPARTMENT OF THE INTERIOR

TRIM LINE