BARNS IN THE NATIONAL PARK SYSTEM

BY KATE PROCTOR

SUMMER 1986

TABLE OF CONTENTS

INTRODUCTION 1

APPRAISAL OF REGIONAL TYPES.....4

SOUTHEAST REGION.....3

NATIONAL CAPITAL REGION.....11

MID-ATLANTIC REGION.....15

NORTH ATLANTIC REGION.....21

MIDWEST REGION.....21

ROCKY MOUNTAIN REGION.....32

SOUTHWEST REGION.....34

WESTERN REGION.....39

PACIFIC NORTHWEST REGION.....43

CONCLUSSION.....43

BIBLIOGRAPHY 44

MATERIAL CODES

STATE INDEX TO BARNS

CATALOG TO BARNS

BARNS IN THE NATIONAL PARK SYSTEM

Introduction

The agricultural buildings of rural America have only recently become a subject of interest to architectural and social historians. Though scholarly studies have been made of Pennsylvania barns by Shoemaker and Dornbusch, and of log barns by Glassie, more general recognition of their value is required if they are to be saved. Barns represent a valuable resource which tells much about pioneer settlement in America, but which is also rapidly disappearing. As a major rural landowner, the National Park Service has many farmsteads in its charge. This report provides an inventory of barns within the Park System, barns which are recorded as historic structures and should be preserved. The inventory follows the start made by the study of lighthouses (1980) in the production of a series of volumes produced by the Park Historic Architecture Division, dealing with various building types. Its purpose is similar; to draw attention to a historic resource, to list structures and attempt a classification. A text, pointing out regional types, accompanies the inventory. It is intended that this information be recorded as an established category on the List of Classified Structures (LCS).

This report is divided into two parts, each dealing with barns by region and then by park. The first section is a text which draws attention to the characteristic types of barns in each region, with illustrations from the LCS photo books and the Historic American Buildings Survey (HABS) drawings. The inventory in the second section records as far as possible basic facts on each barn. Unless otherwise stated, information is based on that available on the LCS, which in turn records only historic structures meeting the criteria used for the National Register of Historic Places.

The scope of this study is necessarily limited by geographical restrictions to information available in the Washington, D.C. Office and contact with regional historians. Information is drawn from the LCS, and and LCS photo books, and where parks are not recorded on the LCS, from regional historians or park officials. Omissions are therefore inevitable. It is not intended that this report be a comprehensive inventory of all barns within the Park System, but a basis for expansion in the future. Descriptions and details are from the National Register and the LCS books, though these are not always complete. A further limitation is lack of information on methods of construction for each barn. Few interior photographs are available, and first hand observation was not possible. Descriptions of contruction are therefore brief.

The barn inventory follows a format which is available on a microcomputer data base. In the catalog, a page is devoted to each barn, on which information is given briefly, starting with the barn name and location by park, state and county. The inventory is arranged by park in alphabetical order. The order of barns within the park follows that on the LCS.

The section on description begins with the use of the barn, both original and current. Materials are recorded according to the categories on the LCS for foundation, roof and walls; codes are given in the user manual for Cultural Resources Data bases, and relevant codes printed at the beginning of the inventory. So that information can be easily recalled, barns are also classified according to construction, whether stone, frame or log, by style, (bank, English, Dutch, prairie, shed or double crib) and also by use (mixed, livestock, crops, dairy, tobacco, horses, or others). A brief textual description of the other main features of the barn is also given. This information is drawn from the LCS photo books or Historic Structure Reports where available. Dimensions and date of construction are stated where known. Since building techniques of barns continued almost unchanged for two centuries, the dating of barns if difficult. The date given is usually approximate, unless known from specific documentation.

The next section names other buildings in the farm group, giving some indication of the size and nature of the farm, as well as pointing out what is still extant. Other buildings include a farmhouse and structures essential to the management of a farm, such as springhouse, smokehouse, meat house, chicken house. The group obviously varies according to the type of farmstead, from the small pioneer farm of log structures to the large ranch with buildings more specialized in function.

References for the information given are noted; the LCS number, National Register reference number if determined and the HABS/HAER numbers if the barn has been recorded. Relevant documentation on the Cultural Resources Management Bibliography (CRBIB) is also noted; few reports have been written specifically about barns, except at Gettysburg National Military Park, but some information is given on Historic Structure Reports on certain farmsteads or districts.

The final section on sources notes the origin of information given, usually the LCS and LCS photo books, sometimes also the National Register. In cases where there is no information on the LCS, the name of the regional historian is given; they were able to provide information on where barns do or do not exist. Time restrictions prevented an interview with each park director, so omissions are inevitable.

Future Proposals

It is intended that this study should provide a basis for further research. The inventory can be expanded and supplemented by park officials who are in better position to provide information. Fieldwork would provide detailed and up-to-date information on each barn. One area demanding particular study is the methods of construction used; barns can provide a wealth of information on hand-crafting techniques in framing and barn-raising. Throughout the United States are found many styles of barns, similar in function yet exhibiting great variety in form. Further study could explain the origin of these buildings, shaped by function and by the preference of their builders. The relevance of the barn to its regional farming type and agricultural practices determines its form. Yet no less important is the

origin of settlers, who brought with them a great number of native forms from a wide variety of countries. There is great scope for a study of settlement patterns and origins of settlers, and their relationship to barn types.

Appraisal of Regional Types

Two hundred years ago, America was a country of rural communities clustered around pioneer farmsteads. Central to each farm was the barn, the most indispensable building, used to shelter crops and animals. Though the predominant agricultural practice varies by region, the barn is found everywhere, with a common function of the threshing and storage of hay, and for the feeding and sheltering of livestock in winter. While sharing many features, barns at the same time display great variety throughout the United States, reflecting the influences of region, climate, size of farm, the customs and origins of settlers. Each barn tells much about the way of life, farming technology, history of its builders, as well as traditional methods of construction and hand-crafting techniques. Most communities had a barn builder or carpenter, but every available hand was employed in the barn-raising. Barns within a small area therefore often display close affinities, though differing in small details according to the needs of the farmer. Barns thus have a strong relationship to their surroundings; they have great aesthetic appeal but also, by their materials and their purpose, form a strong link with the land.

This text draws attention to just a few of the regional variations to be found, as well as explaining functions and discussing construction. Though the parks are widely scattered, and have very different functions as parks, regional types can be recognized, coinciding with topography and with the spread of settlement across the United States. Though some types do not appear, such as round barns or shaker barns, several others can be distinguished; log barns in the Southern Mountains of the South East region, cantilevered, Pennsylvania-type barns in the Mid-Atlantic region, several ethnic varieties in Midwest, where settlers of different nationalities spread, and ranch barns in the West. The barns in the National Park System were generally found to be in reasonable condition, but some, like many of those outside the System, have suffered considerable deterioration. Natural aging, change in farming techniques and size and the spread of cities into the countryside are threatening these rural buildings.

South East Region:

The East coast of America, between New England and the South, saw the first settlement of Europeans. English, Dutch, German and Swedish settlers came to this region of temperate climate to establsih their farms, bringing with them a diversity of building traditions. Characteristic of Virginia and the Carolinas are simple log structures which were the first to be built by the settlers. In the South East region, in the Appalachians, can still be seen small farms composed of a group of log buildings associated with the era of initial land

colonization. Three parks in the region, Blue Ridge Parkway, Cumberland Gap National Historical Park, and Great Smoky Mountains National Park, possess particularly good examples of this pioneer building type. Evolving from the combined influences of terrain, climate and function, these structures are the simplest barns, in both plan and construction, to be found in the States. They are the expression of the mountainous, forested terrain where building materials were abundant but life hard. At Humpback Rocks Mountain Farm, Blue Ridge Parkway, six buildings have been brought to the site to show the typical pioneer farm. The springhouse (illus. #1), a small building to enclose the water supply and used for the storage of dairy products, the rootcellar (illus. #2) for storage of turnips, potatoes, cabbage and carrots, the chicken house, cabin and barn (illus. #3 & #4) are all of log construction, or logs on a store foundation, materials found at the site.

ILLUS. 1: SPRINGHOUSE, HUMPBACK ROCKS MOUNTAIN FARM
BLUE RIDGE PARKWAY

and back, or the round timbers were split lengthwise and built into a wall with the curved side facing outwards. Barns and out-buildings were generally built of round unshaped logs, while dwellings were of more finished timbers. Logs were laid in a wall either by fitting tightly together by shaping, or more usually leaving cracks or chinks and sealing these with slats, small blocks of wood or stone set in clay or lime mortar. This method required less skill and less work.

As corners bore the weight of the structure, they had to be securely keyed to prevent slipping. Logs were notched in a variety of ways, the most common being saddle notches, where the notches were saddleshaped near the end of the log, on the top, bottom or both sides, so that the round shape of the next log fitted. The logs projected beyond the corners. Other common types were V-notches, where a inverted V was cut and the top side of the log beneath shaped to fit, and dovetailed notches, in various degrees of sophistication, where layed cuts were made at the top and bottom of the log.

At Great Smoky Mountains National Park, The Elijah Oliver Barn (illus. #6) and Ephrain Bales Barn, (illus. #6 & #7) both dating from the 19th century, illustrate this simplest type of structure.

ILLUS. 5: ELIJAH OLIVER BARN
GREAT SMOKY MOUNTAINS NATIONAL PARK

ILLUS. 6: EPHRAIN BALES BARN
GREAT SMOKY MOUNTAINS NATIONAL PARK

The Ephrain Bales farm was a typical mountain farmstead; it comprised about five acres, with a dog-trot cabin, barn, pig pen and corn crib. The barn was used to house cattle being driven across the mountains. It has been recorded by the Historic American Buildings Survey. The plan is simple; a crib and pen are separated by a runway and protected by an overhang. The foundation is fieldstone, of loose unmortared stones collected from the ground, the walls of hand-hewn chestnut logs, squared and laid horizontally without chinking. The corners are keyed with dovetail notches. Such structures always had a gable roof, here supported on chestnut poles and laid with shingles, or slabs of wood overlapped so that 2/3 of each is covered. The uppermost row is left projecting above the ridge against the prevailing wind to protect the vulnerable ridge from wind damage and lifting of the shingles.

In plan, log barns follow several forms. The simplest is the single crib, or one unit with four log walls, with or without a loft above. A very common type is the double crib with a driveway or runway between, as at Shufford Double Pen Barn.

Access to each crib was off the runway. A team amd wagon could pass right through and unload without turning, as illustrated at John P. Cable Drive-Through Barn (illus. #8). This double crib barn was sometimes multiplied to four cribs, two on either side of the runway or to six, three on each side. The Noah Ogle Barn (illus. #9) exemplifies this type, and is the only six crib barn remaining in the Great Smoky Mountains National Park. Each of the pens is 11 feet square, four of them closed, two open. Noah Ogle's, property of about 400 acres, was larger than the average early settler's farm.

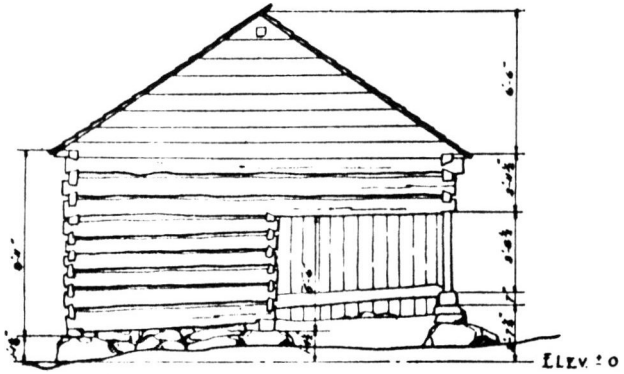

NORTH ELEVATION

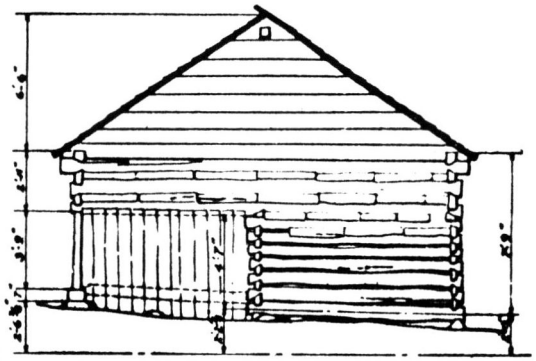

SOUTH ELEVATION

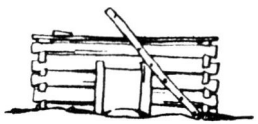

EAST ELEVATION

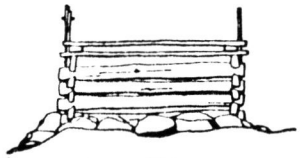

NORTH ELEVATION

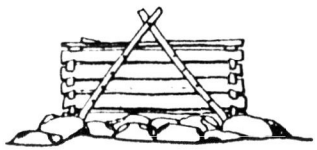

WEST ELEVATION

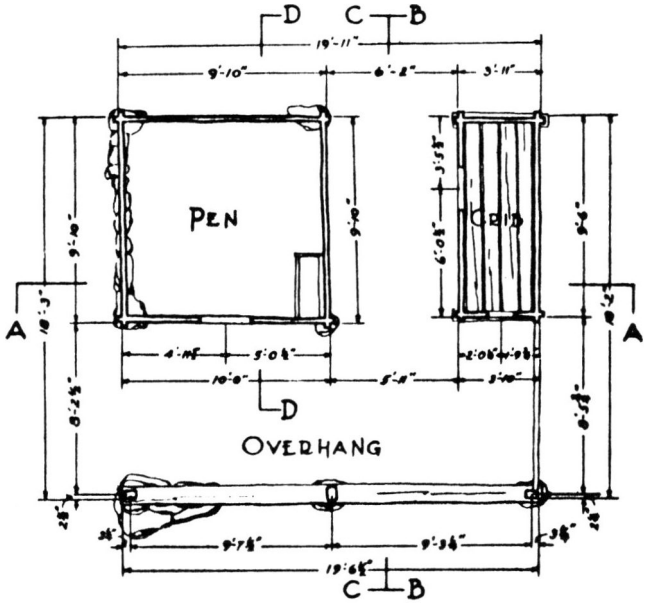

PLAN

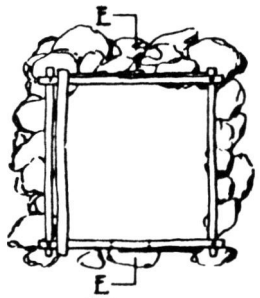

PLAN

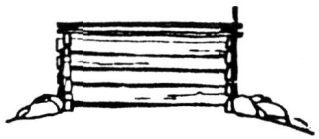

SECTION E-E

CHARLES S. GROSSMAN DEL.

U.S. DEPARTMENT OF THE INTERIOR OFFICE OF NATIONAL PARKS BUILDINGS, AND RESERVATIONS BRANCH OF PLANS AND DESIGN	NAME OF STRUCTURE EPHRAIM BALES PLACE - BARN & PIG PEN ROARING FORK TRAIL · GREAT SMOKY MOUNTAINS NATIONAL PARK · TENN	SURVEY NO. TENN 117	HISTORIC AMERICAN BUILDINGS SURVEY SHEET 7 OF 8 SHEETS

ILLUS. 8: JOHN P. CABLE DRIVE-THROUGH BARN
GREAT SMOKY MOUNTAINS NATIONAL PARK

ILLUS. 9: NOAH OGLE BARN
GREAT SMOKY MOUNTAINS NATIONAL PARK

Another way of extending the barn was to provide more space above ground level, so that the second floor cantilevered on all four sides, as at the Tipton Oliver Barn (illus. #11) and the Hiking Club Barn (illus. #10)

ILLUS. 10: HIKING CLUB BARN
GREAT SMOKY MOUNTAINS NATIONAL PARK

ILLUS. 11: TIPTON OLIVER BARN
GREAT SMOKY MOUNTAINS NATIONAL PARK

The Tipton Oliver barn is a fine example of its type. It has two pens on the ground floor for livestock, with walls of hard-hewn logs saddlenotched at the corners, with board siding above the forebays. Inside the pens have earth floors. It has been suggested that the runway served a dual purpose as both threshing floor and driveway.

The Barn at Ocunaluftee Historic District (illus. #12) is another fine log structure, much larger than the other barns, measuring 58'9" x 51'10" in all. A large shed roof sweeps beyond the stalls inside and is supported on poles, providing open storage space for wagons and tools. This entirely wooden structure, with its high peaked sweeping roof has a strong relationship with its surroundings. Not only is it a functional part of the farm, but has a high aesthetic value to the countryside.

ILLUS. 12: BARN, OCUNALUFTEE HISTORIC DISTRICT
GREAT SMOKY MOUNTAINS NATIONAL PARK

Cumberland Gap National Historical Park also has a number of small barns of early type. Though built in this century, they possess all the qualities of early pioneer farms. The Hensley settlement, a self-sufficient community, was begun in South Appalachia around 1903. About 500 acres were divided by the Hensley and Gibbons families, with up to nine farms. Materials from the forest were used to build furniture and log structures which followed the same methods and forms as those of two centuries earlier. Buildings for every function of the farm still exist at the settlement. The Willie Gibbons Barn (illus. #13) is a one-and-a half story structure built on a foundation of stone posts, with walls of boards.

ILLUS. 13: WILLIE GIBBONS BARN
CUMBERLAND GAP NATIONAL HISTORICAL PARK

National Capital Region:

Together with the states of the Mid-Atlantic Region, this part of America is one of the most intensively farmed areas. The Northeast states, as part of the temperate zone, saw the first English settlements, and became a great agricultural area, characterized by impressive barns of a different type, many stemming from the strong German farming traditions. By 1800 a popular design had evolved in Pennsylvania, which spread with the German settlers throughout neighboring states. A number of barns of this type are found in the National Capital Region, particularly at Antietam National Battlefield.

The Pennsylvania-type barns, or bank barns, are structures at the opposite end of the scale from the log buildings of the mountains. They are large, multi-function structures which required a high level of skill in building. An irregular site was chosen, and the structure built with its long axis parallel to the slope, so that the main level can be entered on grade or by an earthen ramp, and a lower level from the down slope side.

The Piper Barn (illus. #14-17), Antietam National Battlefield,is an early example of a bank barn. It was the second barn to be built on the farmstead patented in 1780, and dates from the period 1805-15. Later additions were made in 1898 and 1912. The barn illustrates the operation of a farm, as well as traditional methods of building. Animals and their welfare were the prime interest; the barn was for their maintenance throughout the year, so had to hold enough fodder to last the winter. The whole of the main floor, with access from the rear, housed the threshing floor and hay mows, while horses and cattle were sheltered in the lower level.

ILLUS. 14: PIPER BARN
ANTIETAM NATIONAL BATTLEFIELD

ILLUS. 15: PIPER BARN
ANTIETAM NATIONAL BATTLEFIELD

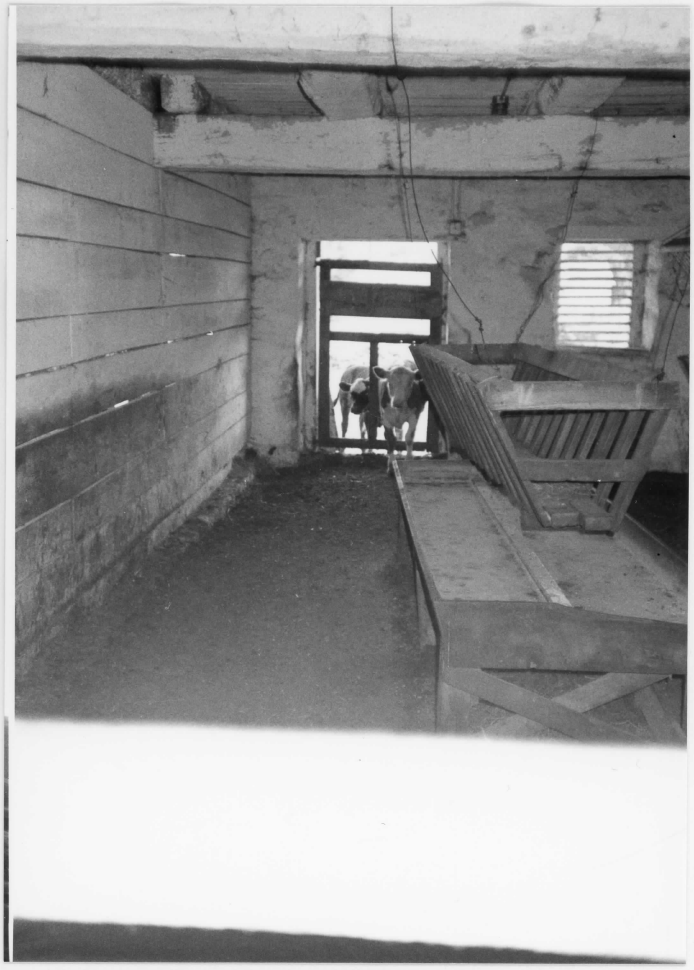

ILLUS. 16 & 17: PIPER BARN
ANTIETAM NATIONAL BATTLEFIELD

The original Piper Barn measures 84' x 44'. It has a fieldstone foundation and stone south gable punctuated by loop holes for ventilation. A heavy hewn timber frame rests on the stone base. The main entrance is on the upper level, via a grade or a ramp, through the huge timber double doors through which a wagon and horses would enter. A small man-size door, or guichet, in one of the main doors was a useful feature. The double doors open onto the main barn floor, where there is enough room for driving a wagon in against one mow, unhitching the horses and leading them out one at a time between the wagon and the other mow. The barn floor served as both driveway and threshing floor where threshing was done by hand flail. The floor is constructed of huge squared timbers, laid tongued and grooved and double thickness to prevent grain falling through. This floor is extended over the lower level; vast timbers 44 feet long span the whole width of the barn, supporting an overhanging frame structure which provides extra storage space as well as shelter for the stalls below. The front wall of the forebay is always of wood, since the weight is loaded on the cross timbers.

The barn floor is divided into a central space and galleries, and laterally into one or two threshing floors side by side and mows at either end. The divisions are made by the massive posts of the "bents", the prefabricated supporting framework of each bay.

On either side of the central space or threshing floor are two mows. To avoid the danger of spontaneous combustion, hay was not brought in from the fields until it was completely dry. It was then spread out in the outer mows before being threshed and the grain stored in the inner ones. The design of the barn was aimed at maximum storage; the animals could be fed through the winter.

What is most striking about the interior of these barns is their honesty; all construction is visible and as simple as possible. All features are entirely functional and plain, from the tall ladders for the mows, to the five strong logs above the entance from which grain for the next year's seed was hung, to the smooth timbers of the threshing floor.

The lower level was for the horses and cattle, housed in stalls served by transverse passages to service each row. The first row of stalls as the closest to the farmhouse, was reserved for horses. The horses' gear was hung on pegs in the walls. Each row of stalls has a "Dutch" door, with top and bottom half separately hinged. One of them is eight inches wider than the others, for the passage of pregnant mares. Along the back of all runs a passage, with access to the upper level. The whole of the lower level is whitewashed for cleanliness and light. Whitewash was known to repel insects.

The Mumma Barn (illus. #18 & #19) at Antietam is a later example, dating from 1862-1863. In most features it is similar to the Piper Barn, but here the gable walls project either side of the entrance, forming extended bays housing granaries. The gable ends here are of ventilator siding, through which air and sunlight filters into the barn. The stalls of the lower level are again whitewashed.

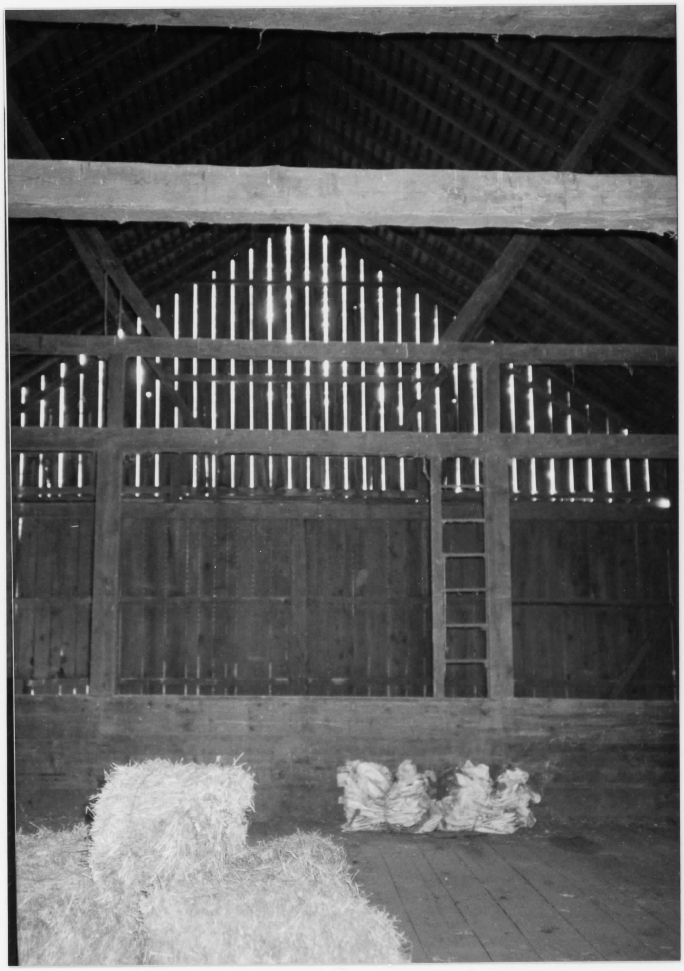

Mid-Atlantic Region:

The Pennsylvania barn is found throughout the Mid-Atlantic Region, having spread with the German settlers of Pennsylvania into Maryland and Delaware. Hopewell Village National Historic Site, Gettysburg National Military Park and Eisenhower National Historic Site have particularly fine examples, spanning two centuries.

The Walker Barn (1803) at Valley Forge National Historical Park, though altered, demonstrates the early type of bank barn of stone construction. The Village Barn (illus. #20-22) at Hopewell Village was originally built in the late 18th century. Its form, Swiss or Sweitzer, is similar to that of the Piper Barn, except that it has two threshing floors or driveways separated by a central mow.

ILLUS. 20: VILLAGE BARN
HOPEWELL VILLAGE NHS

Gettysburg has a number of farms valued for their significance in the Civil War. Of no less interest, however, is what they tell of vernacular building forms. It has already been mentioned that the first structures built by settlers were of log, later replaced by larger barns of stone and frame construction, or masked with wood siding when log building became unfashionable. Three of the Gettysburg barns are of log composition, a form which continued into the 19th century even in the northeast.

The Weikert Barn (illus. #23-26) was originally a double crib log barn, with cribs on either side of the central runway. This phase is thought to date from before 1798. At some point towards the end of the 19th century one crib was removed and frame shell and additions constructed over the remaining structure; it now features an extended forebay on the north west

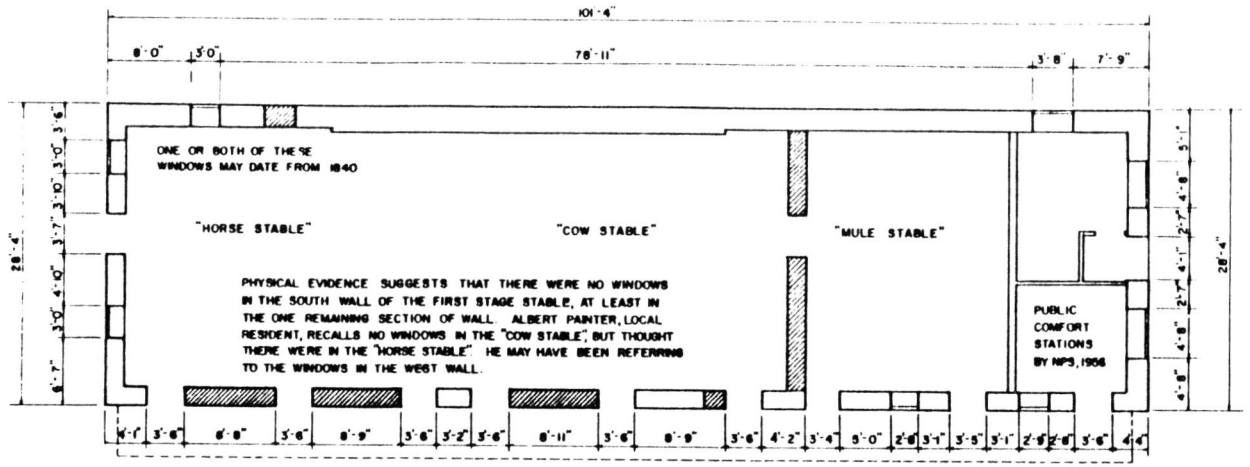

PLAN OF STABLES

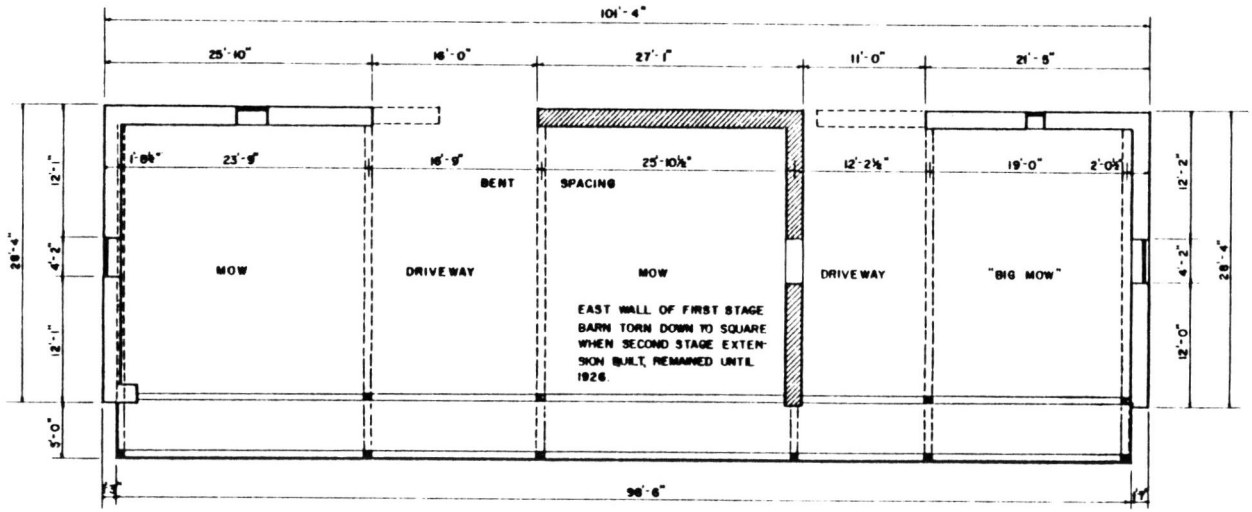

PLAN OF MOWS

GENERAL NOTES

TECHNICAL INFORMATION PRIMARILY SUPPLIED BY CHARLES SHERIDAN PAINTER, LOCAL CONTRACTOR, WHO REMOVED THE PREVIOUS STRUCTURE AND BUILT THE PRESENT BARN IN 1926 OTHER INFORMATION FROM PHYSICAL AND TYPICAL NEARBY BARNS

KEY TO INDICATIONS

EXISTING ORIGINAL MASONRY

SUBSEQUENT MAS TO BE REMOVED

ORIGINAL MAS NO LONGER EXISTING

N E WAXMAN, DEL 1958 INKED BY LORNDALE 1958

SCALE 1/8" = 1'-0" 0 4 8 12 16 20 FT. M 0 1 2 3 4 5

UNDER DIRECTION OF UNITED STATES DEPARTMENT OF THE INTERIOR NATIONAL PARK SERVICE, BRANCH OF PLANS AND DESIGN

NAME OF STRUCTURE

THE VILLAGE BARN

HOPEWELL VILLAGE NATIONAL HISTORIC SITE

BERKS COUNTY PENNSYLVANIA

SURVEY NO PA-5166

HISTORIC AMERICAN BUILDINGS SURVEY

SHEET 2 OF 3 SHEETS

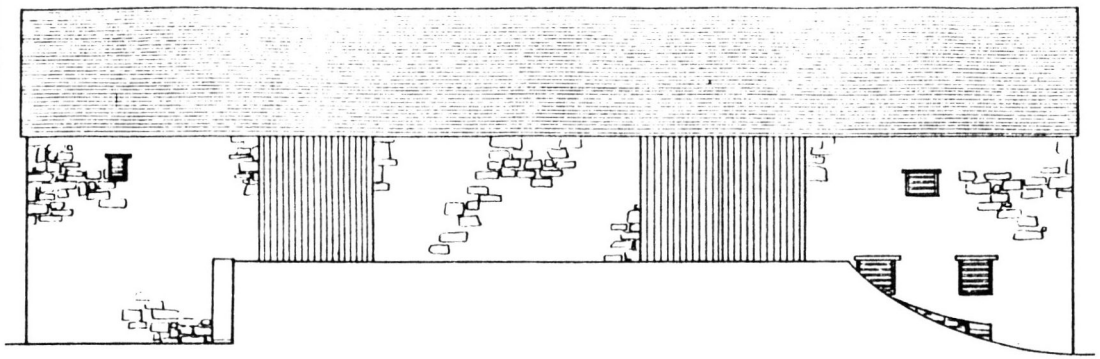

NORTH ELEVATION

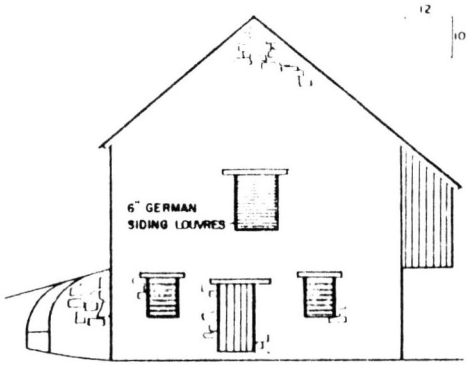

WEST ELEVATION

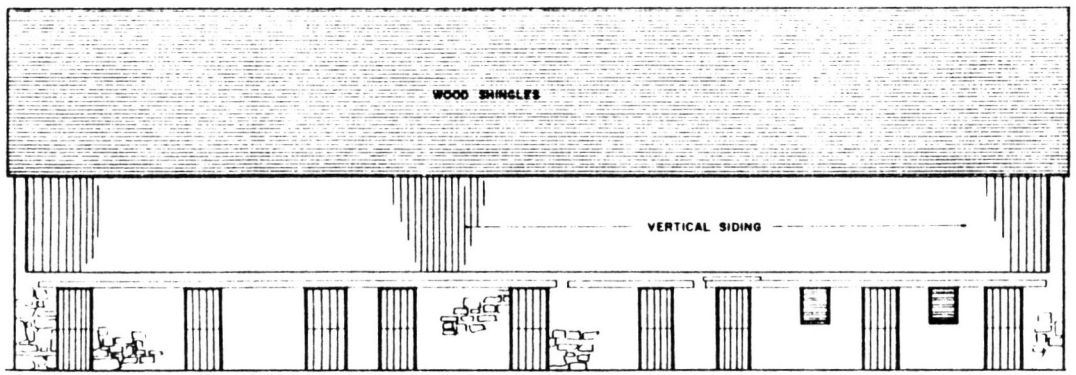

SOUTH ELEVATION

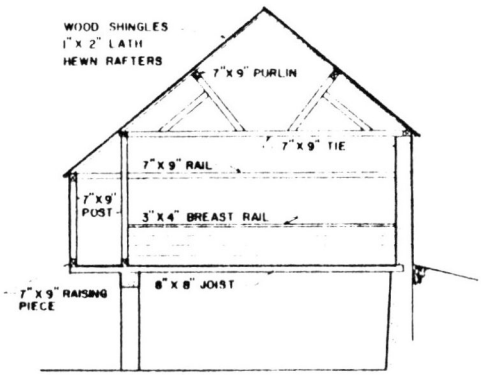

TRANSVERSE SECTION

N E WAXMAN DEL 1958 · INKED BY LORNDALE 1958

SCALE 1/8" = 1'-0" 0 4 8 12 16 20 FT M 0 1 2 3 4 5

UNDER DIRECTION OF UNITED STATES DEPARTMENT OF THE INTERIOR
NATIONAL PARK SERVICE, BRANCH OF PLANS AND DESIGN

NAME OF STRUCTURE
THE VILLAGE BARN
HOPEWELL VILLAGE NATIONAL HISTORIC SITE

BERKS COUNTY
PENNSYLVANIA

SURVEY NO
PA-5166

HISTORIC AMERICAN BUILDINGS SURVEY
SHEET 3 OF 3 SHEETS

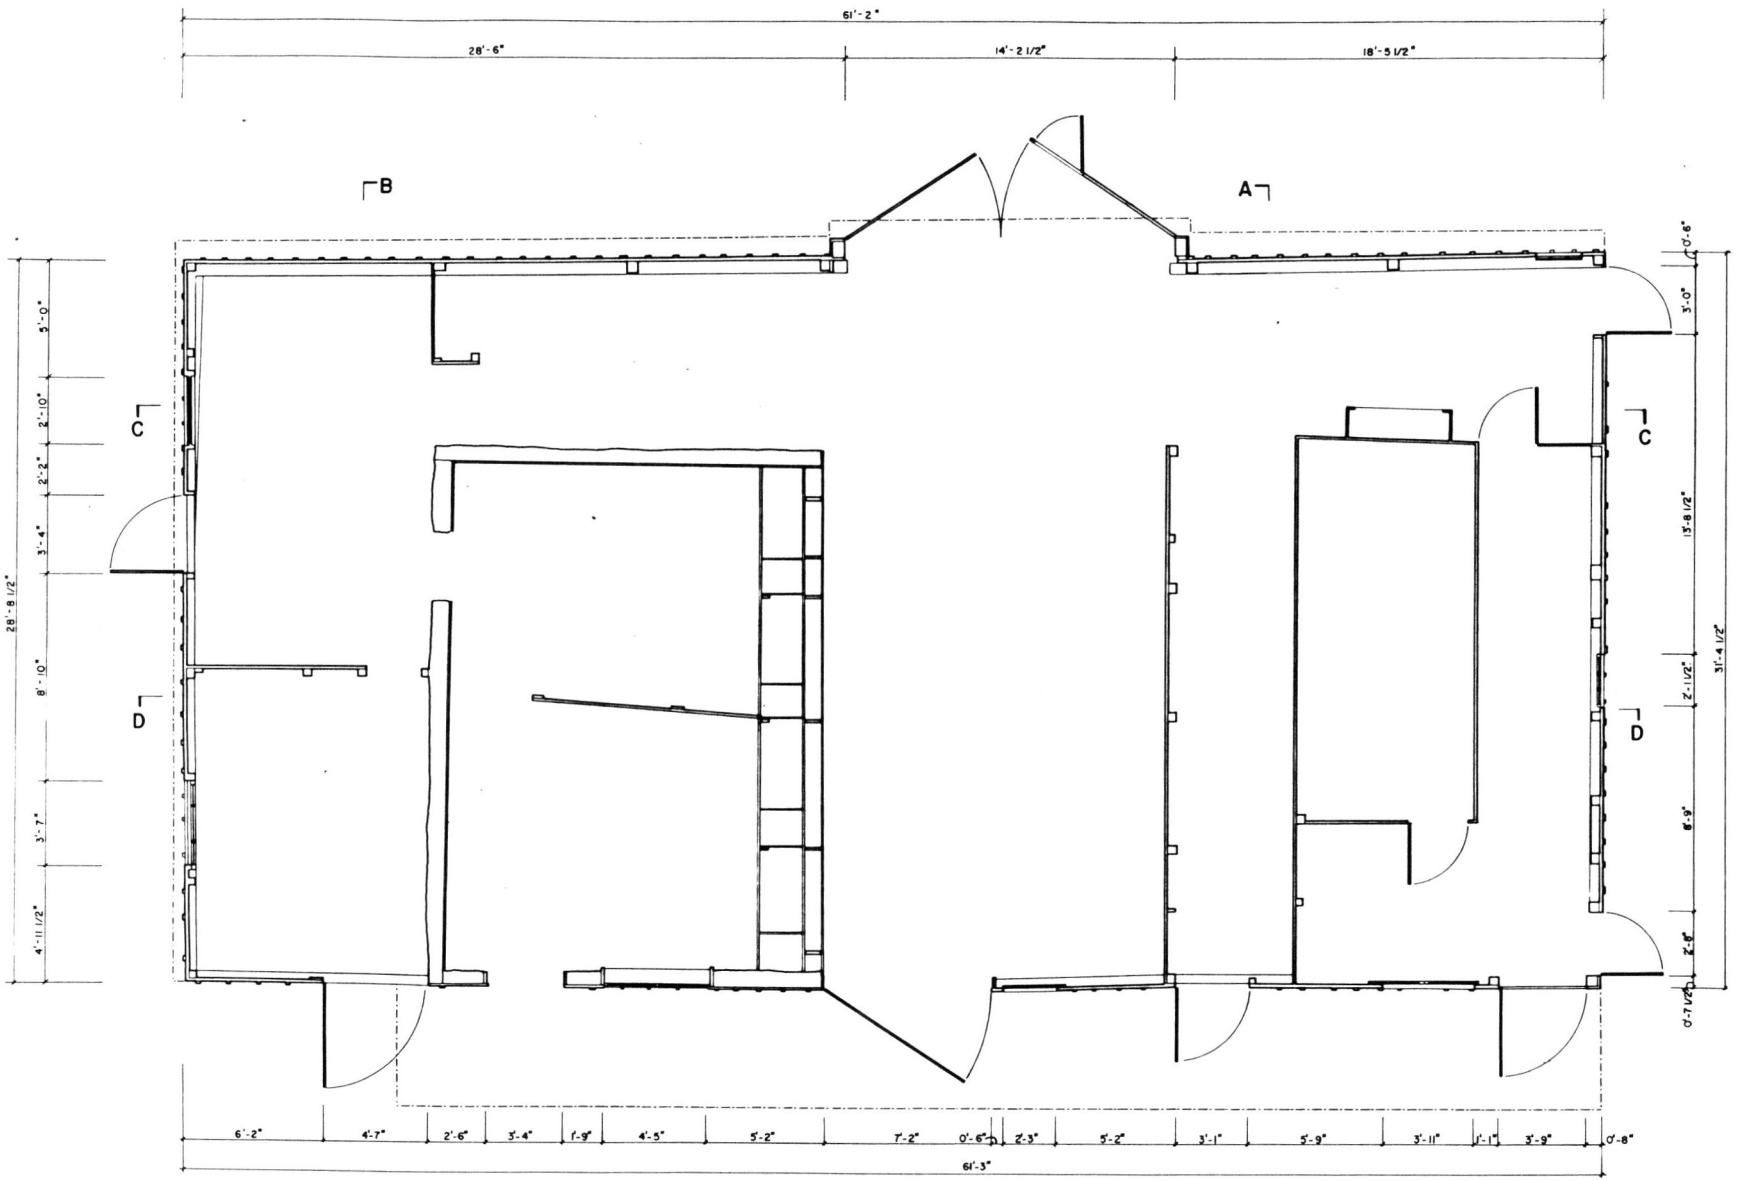

MATERIALS:
ROOF: WOOD SHAKES
WALLS: BOARD AND BATTEN SIDING
FLOOR: EARTHEN
FOUNDATION: CONCRETE

FEET 3/8"=1'-0" 0 1 2 3 4 5 10
METERS 1:32 0 1 2 3

FLOOR PLAN

Drawn by: ALLAN E. STOCKLER

GETTYSBURG NATIONAL MILITARY PARK - 1965
NATIONAL PARK SERVICE
UNITED STATES DEPARTMENT OF THE INTERIOR

NAME AND LOCATION OF STRUCTURE
WEIKERT BARN
EMMITSBURG ROAD (U.S. 15) - GETTYSBURG NAT. MIL. PARK - ADAMS COUNTY - PENNSYLVANIA

SURVEY NO. PA-359

HISTORIC AMERICAN BUILDINGS SURVEY
SHEET 2 OF 8 SHEETS

IF REPRODUCED PLEASE CREDIT: HISTORIC AMERICAN BUILDINGS SURVEY, NATIONAL PARK SERVICE. NAME OF DELINEATOR, DATE OF THE DRAWING

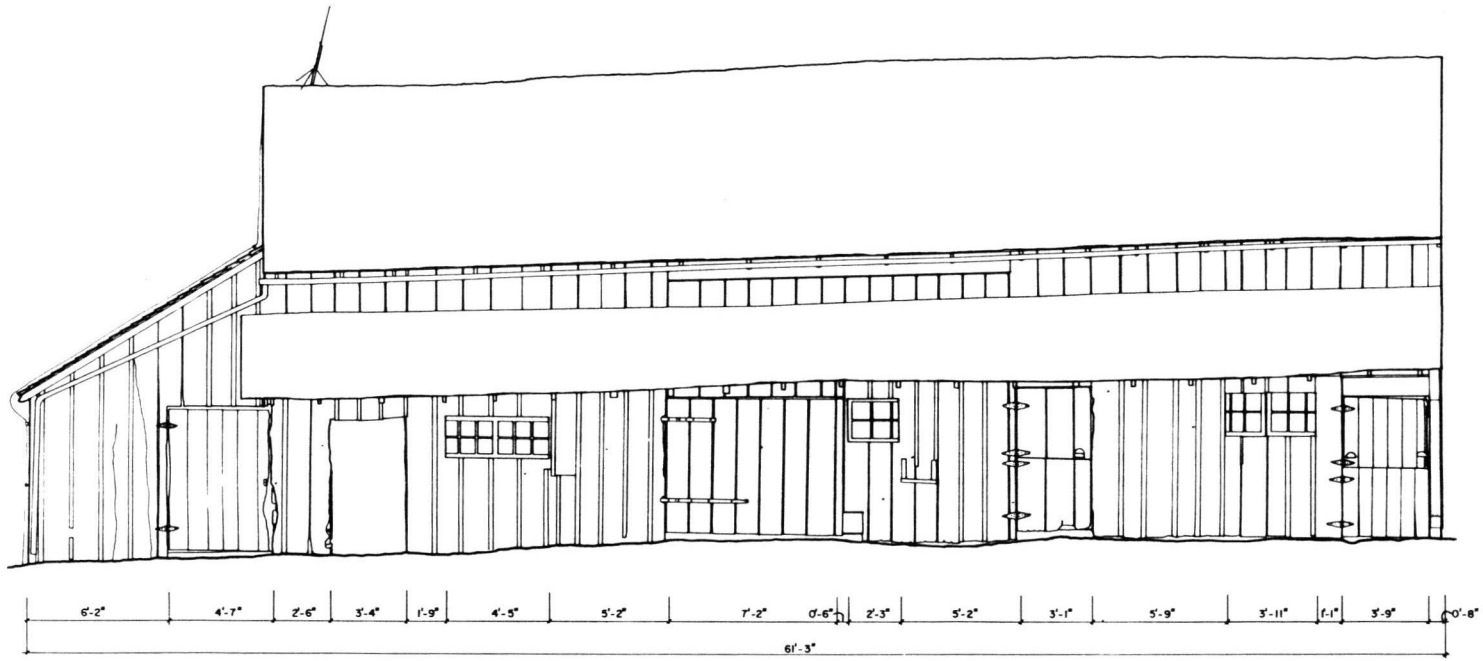

SOUTHEAST ELEVATION

FEET 3/8"= 1'-0" 0 1 2 3 4 5 10

METERS 1:32 0 1 2 3

MATERIALS:
ROOF: WOOD SHAKES
WALLS: BOARD AND BATTEN SIDING
FLOOR: EARTHEN
FOUNDATION: CONCRETE

NAME AND LOCATION OF STRUCTURE
WEIKERT BARN
EMMITSBURG ROAD(US 15) - GETTYSBURG NAT. MIL. PARK - ADAMS COUNTY - PENNSYLVANIA

SURVEY NO. PA-358

HISTORIC AMERICAN BUILDINGS SURVEY
SHEET 3 OF 8 SHEETS

DRAWN BY: WADE FREITAG - 1985

GETTYSBURG NATIONAL MILITARY PARK - 1985
NATIONAL PARK SERVICE
UNITED STATES DEPARTMENT OF THE INTERIOR

IF REPRODUCED, PLEASE CREDIT HISTORIC AMERICAN BUILDINGS SURVEY - NATIONAL PARK SERVICE. NAME OF DELINEATOR. DATE OF THE DRAWING

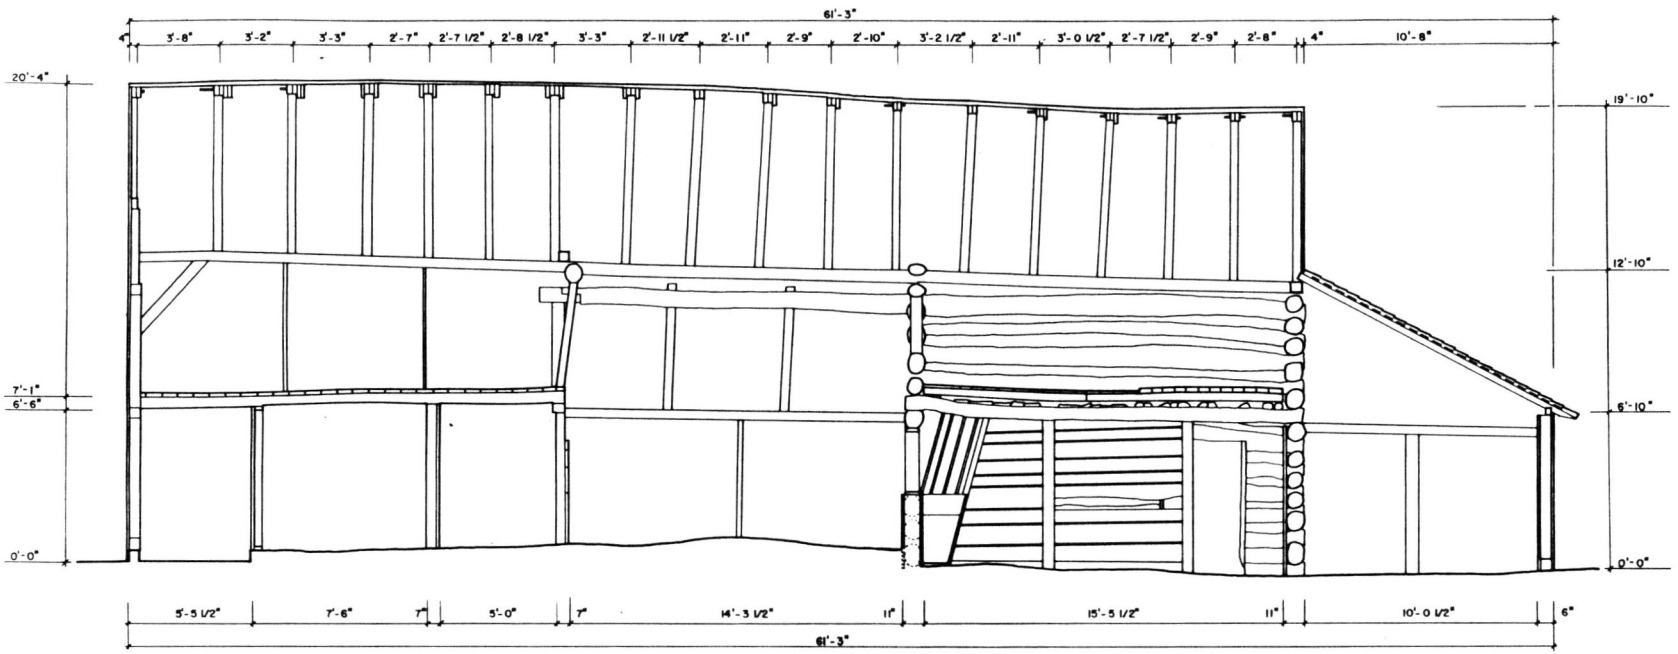

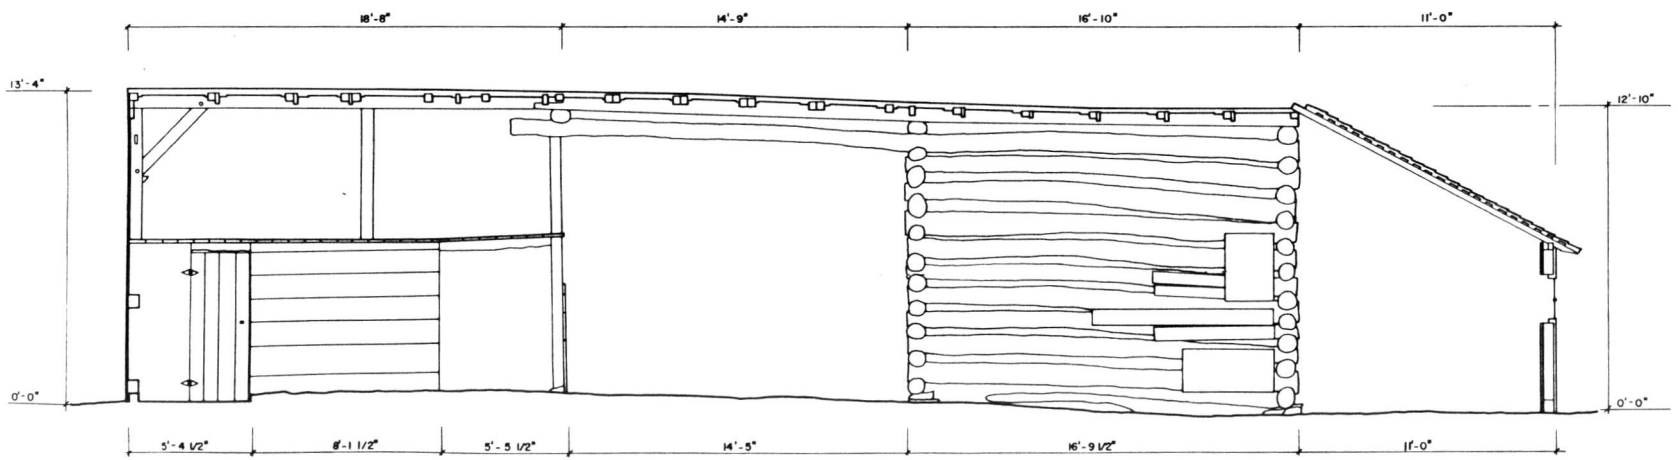

SECTION C-C
SECTION D-D

FEET 3/8"=1'-0" 0 1 2 3 4 5 10
METERS 1:32 0 1 2 3

MATERIALS:
ROOF: WOOD SHAKES
WALLS: BOARD AND BATTEN SIDING
FLOOR: EARTHEN
FOUNDATION: CONCRETE

DRAWN BY: JULIE PERRY, ALLAN E. STOCKLER - 1985

GETTYSBURG NATIONAL MILITARY PARK - 1985
NATIONAL PARK SERVICE
UNITED STATES DEPARTMENT OF THE INTERIOR

NAME AND LOCATION OF STRUCTURE
WEIKERT BARN
EMMITSBURG ROAD (U.S. 15); GETTYSBURG NAT. MIL. PARK - ADAMS COUNTY - PENNSYLVANIA

SURVEY NO.
PA-358

HISTORIC AMERICAN BUILDINGS SURVEY
SHEET 5 OF 8 SHEETS

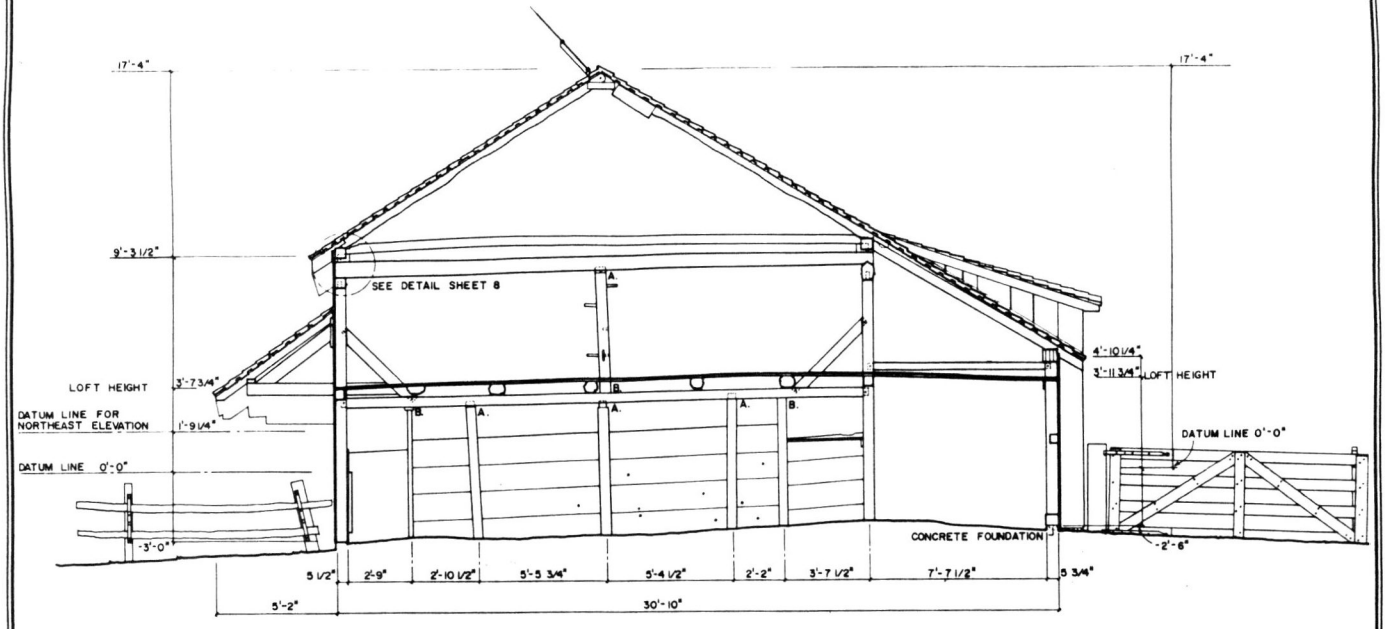

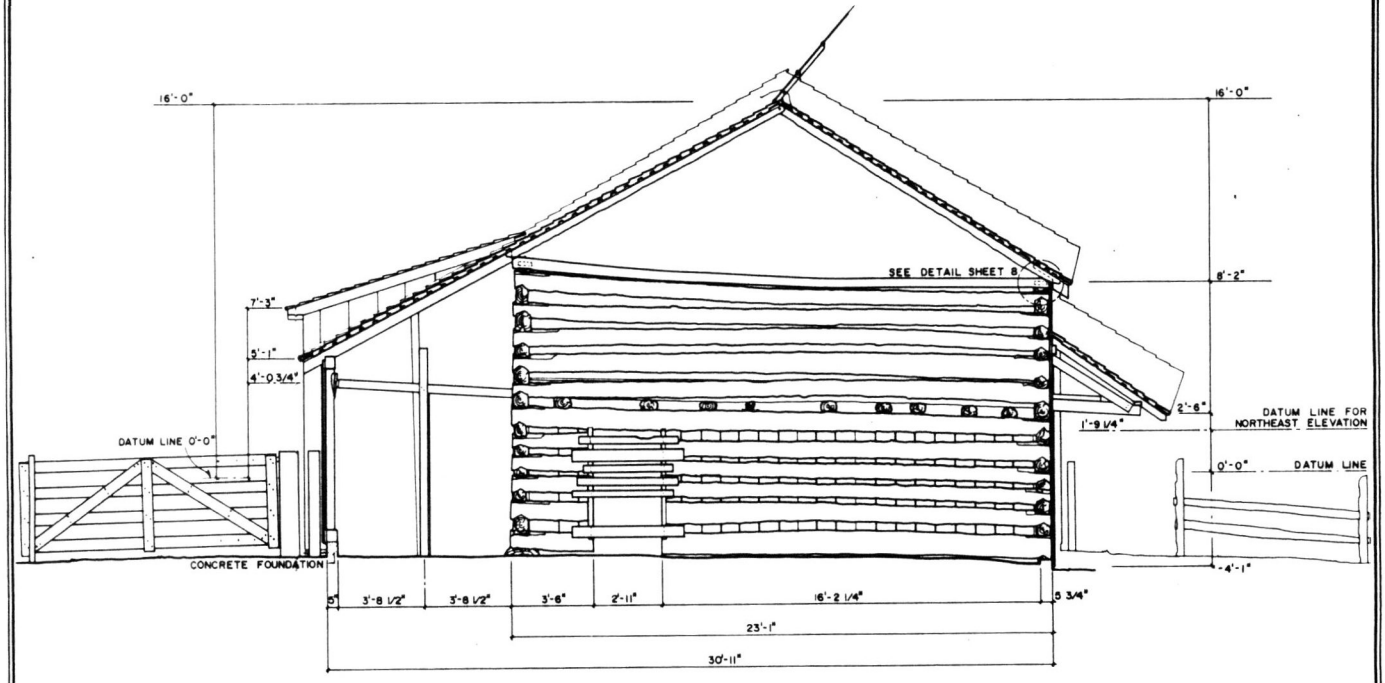

SECTION A-A
SECTION B-B

FEET 3/8"=1'-0" 0 1 2 3 4 5 10
METERS 1:32 0 1 2 3

MATERIALS:
ROOF: WOOD SHAKES
WALLS: BOARD AND BATTEN SIDING
FLOOR: EARTHEN
FOUNDATION: CONCRETE

DRAWN BY: ROLAND P. SMITH - 1985

GETTYSBURG NATIONAL MILITARY PARK - 1985
NATIONAL PARK SERVICE
UNITED STATES DEPARTMENT OF THE INTERIOR

NAME AND LOCATION OF STRUCTURE
WEIKERT BARN
EMMITSBURG ROAD (U.S. 15) - GETTYSBURG NAT. MILT. PARK - ADAMS COUNTY - PENNSYLVANIA

SURVEY NO. PA-358

HISTORIC AMERICAN BUILDINGS SURVEY
SHEET 7 OF 8 SHEETS

IF REPRODUCED, PLEASE CREDIT: HISTORIC AMERICAN BUILDINGS SURVEY, NATIONAL PARK SERVICE, NAME OF DELINEATOR, DATE OF THE DRAWING

elevation and a pent roof the length of the south east face. The different phases and types of construction are visible in the HABS drawings.

The Slyder Barn (illus. #27-31) is another double crib log barn, built around 1850. The failure of the log wall of the east bay resulted in the insertion of a frame bent. Other frame additions include two extended forebays on the south side and a forebay on the north, thus modifying its form from a double crib log barn to one closer to a Pennsylvania barn.

ILLUS. 27: SLYDER BARN
GETTYSBURG NATIONAL MILITARY PARK

A third log structure, enlarged to accommodate the greater needs of the farm, is the Bushman Barn (illus. #32-35). The illustrated section shows that this double pen barn of th early 19th century was modified at a later date, with a shed addition at the south west end and another runway and two-story frame addition at the north east.

More common at Gettysburg, however, than the double crib or English barn is the Pennsylvania barn. Several variations can be seen; the McPherson Barn (illus. #36) c.1811-20 is a frame barn with stone gables, with plain ventilation slits in the ends . The Trostle Barn (illus. #37-42) is also a stone and frame barn, dating from before the Civil War, but is one of the more elaborate structures. It is the only brick gabled barn still extant at the park, though the use of bricks became common during the second half of the 19th century when their manufacture became a commercial venture. Bricks were often made on the site, provided that the clay of the farm was suitable for firing. Where brick was used, an elaborate feature was made of the practical function of ventilation; the regularity of the brick unit permitted the patterning on the gables. The round loop

ROOF & LOFT PLAN

0 1 2 3 4 5 10
FEET 1/4"=1'-0"
0 1 2 3
METERS 1:48

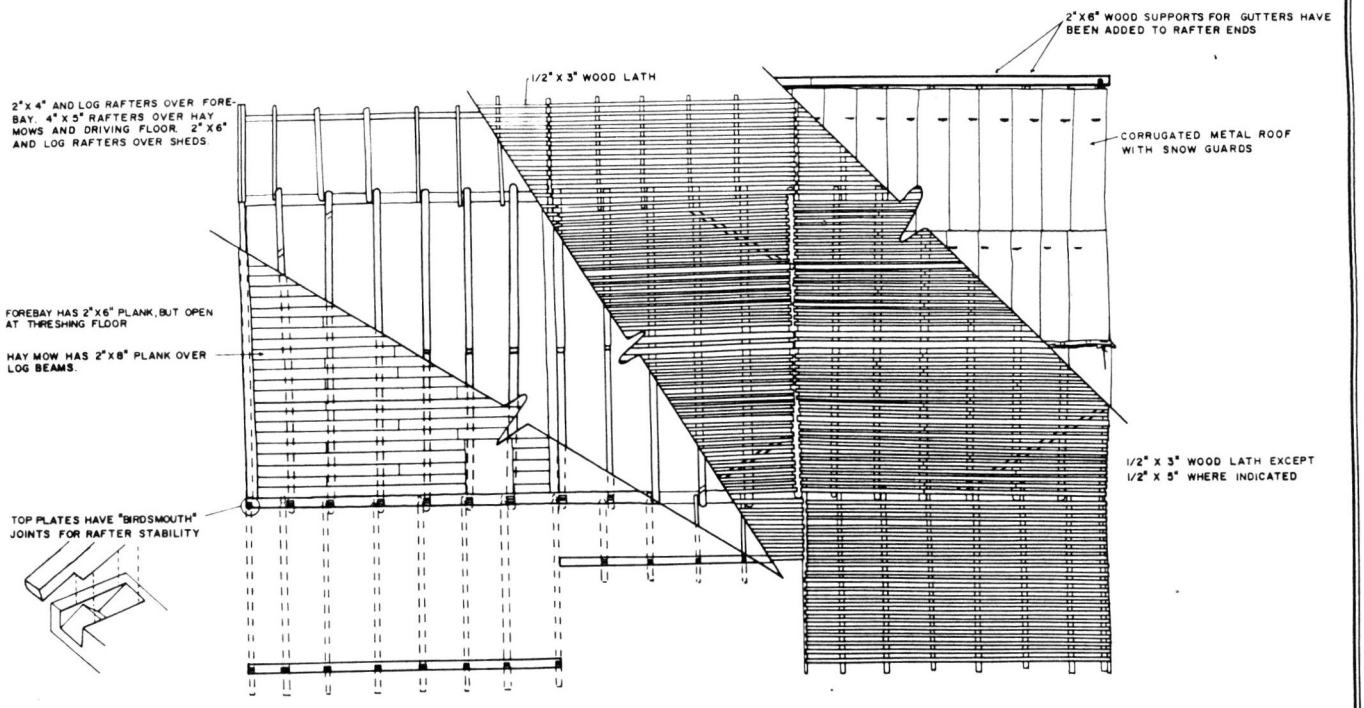

FLOOR PLAN

0 1 2 3 4 5 10
FEET 1/4"=1'-0"
0 1 2 3
METERS 1:48

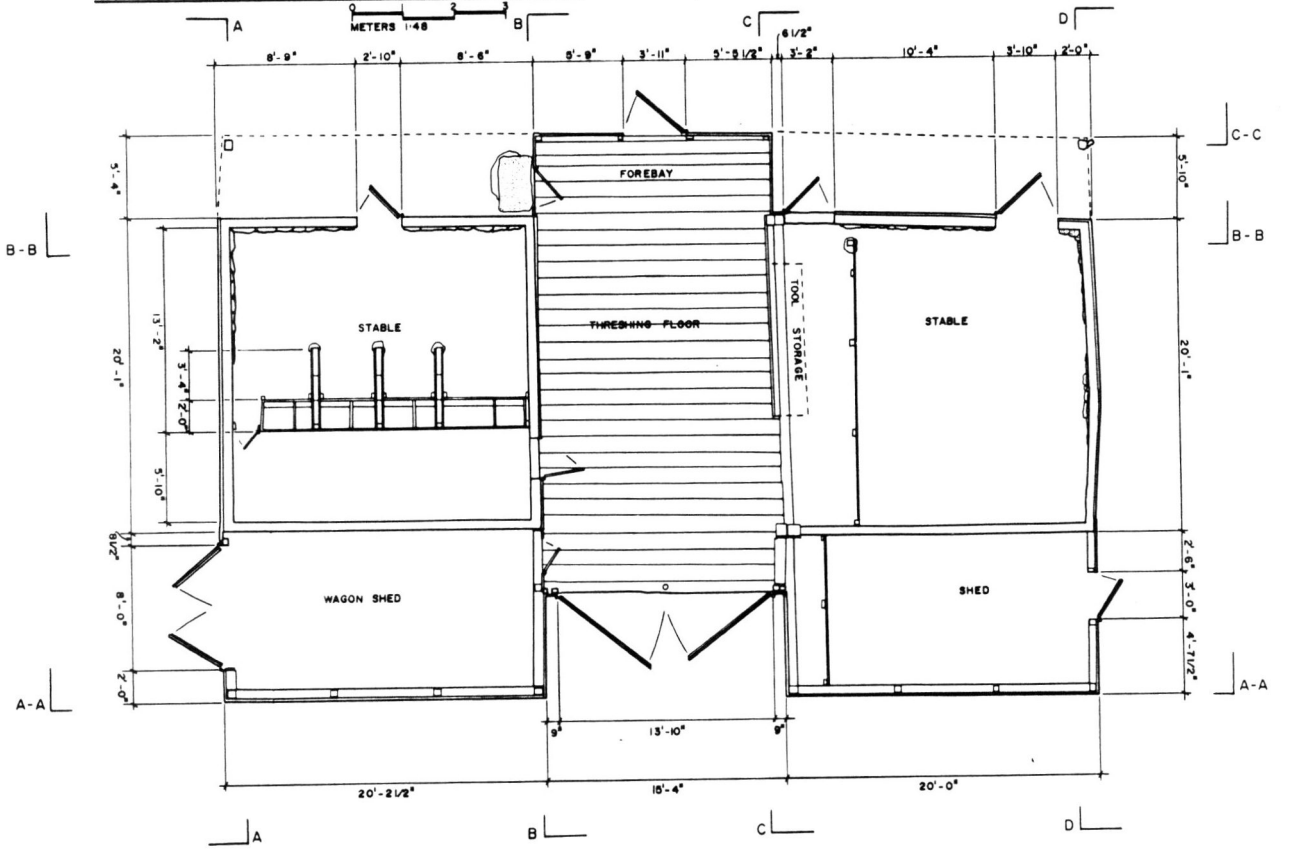

DRAWN BY: JOHN S. HEISER, 1985

GETTYSBURG N.M.P.
NATIONAL PARK SERVICE
UNITED STATES DEPARTMENT OF THE INTERIOR

NAME AND LOCATION OF STRUCTURE
SLYDER BARN
BUS. U.S. 15 - EMMITSBURG ROAD - GETTYSBURG N.M.PARK - ADAMS COUNTY - PENNSYLVANIA

SURVEY NO. PA-356-B

HISTORIC AMERICAN BUILDINGS SURVEY
SHEET 2 OF 5 SHEETS

IF REPRODUCED, PLEASE CREDIT: HISTORIC AMERICAN BUILDINGS SURVEY, NATIONAL PARK SERVICE, NAME OF DELINEATOR, DATE OF THE DRAWING

NORTH ELEVATION

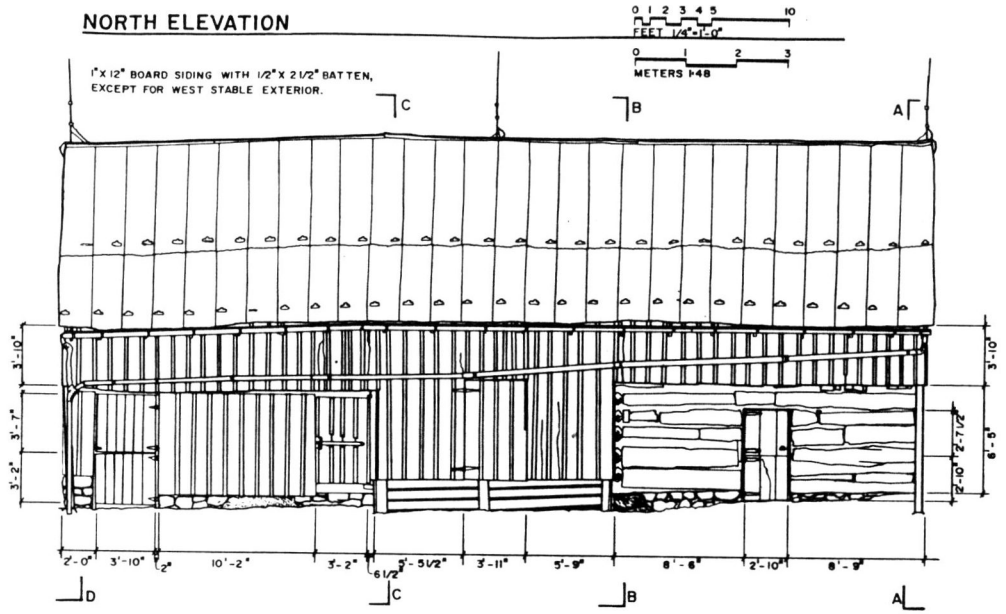

WEST ELEVATION

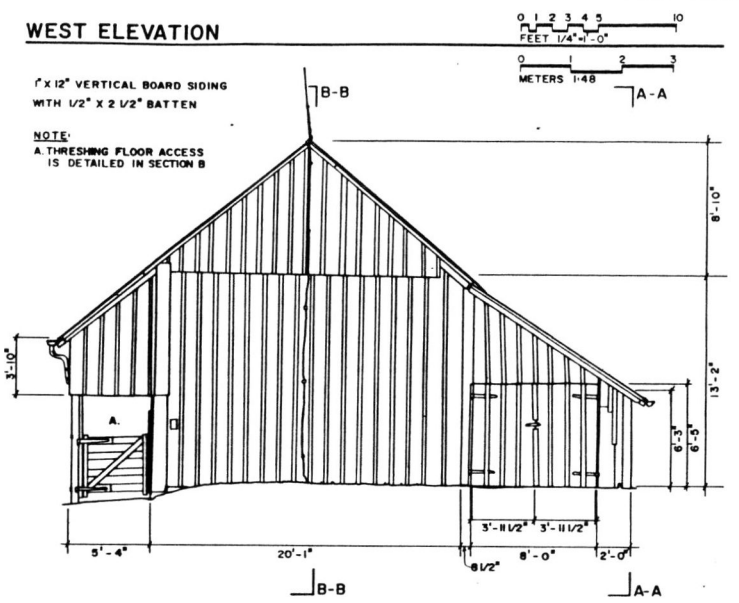

SOUTH ELEVATION

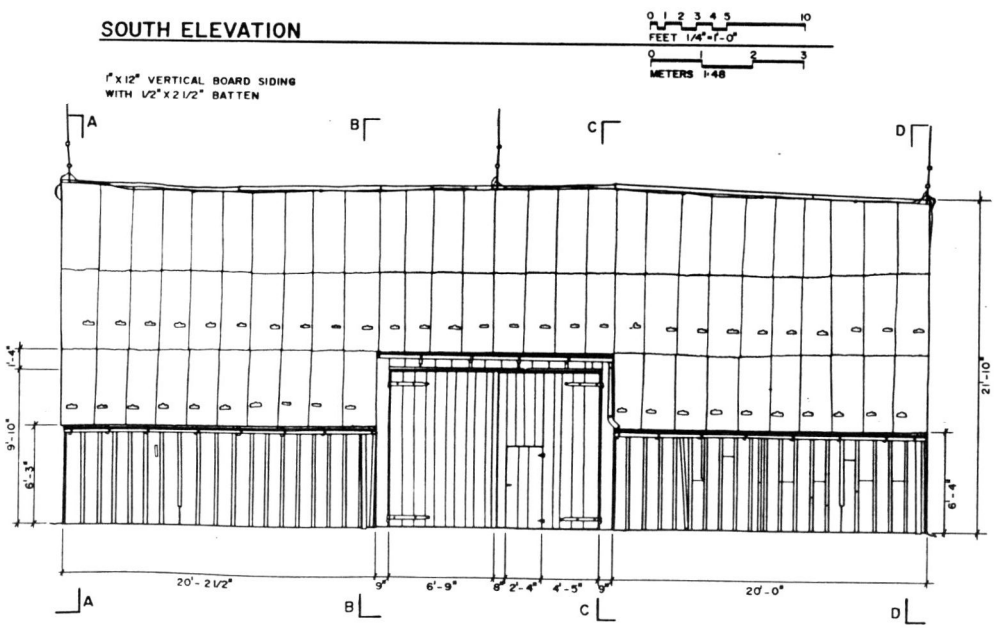

EAST ELEVATION

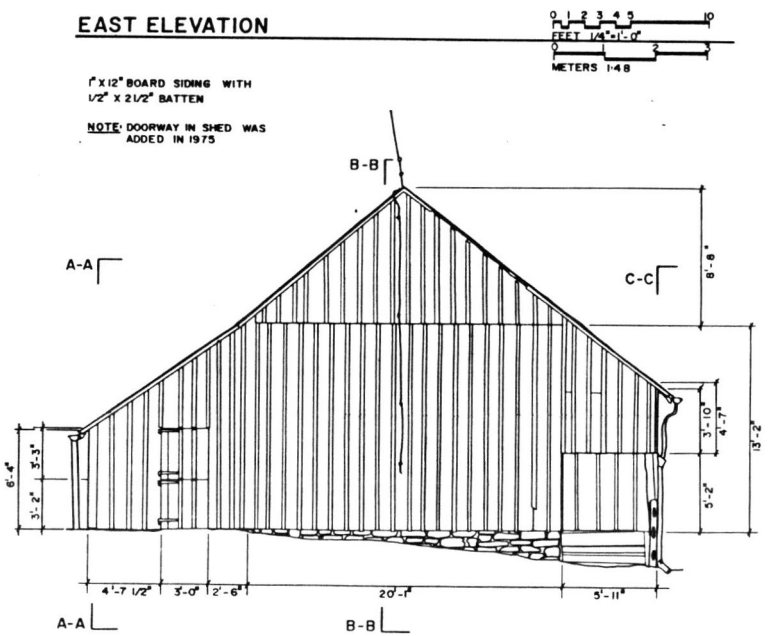

DRAWN BY: JOHN S. HEISER, 1985

GETTYSBURG N.M.P.
NATIONAL PARK SERVICE
UNITED STATES DEPARTMENT OF THE INTERIOR

LOCATION OF ORIGINAL
SLYDER BARN
BUS. U.S. 15 - EMMITSBURG ROAD - GETTYSBURG N.M.PARK - ADAMS COUNTY - PENNSYLVANIA

SURVEY NO. PA-356-B

HISTORIC AMERICAN BUILDINGS SURVEY
SHEET 3 OF 5 SHEETS

(IF REPRODUCED, PLEASE CREDIT: HISTORIC AMERICAN BUILDINGS SURVEY, NATIONAL PARK SERVICE, NAME OF DELINEATOR, DATE OF THE DRAWING)

SECTION A-A
WEST GABLE

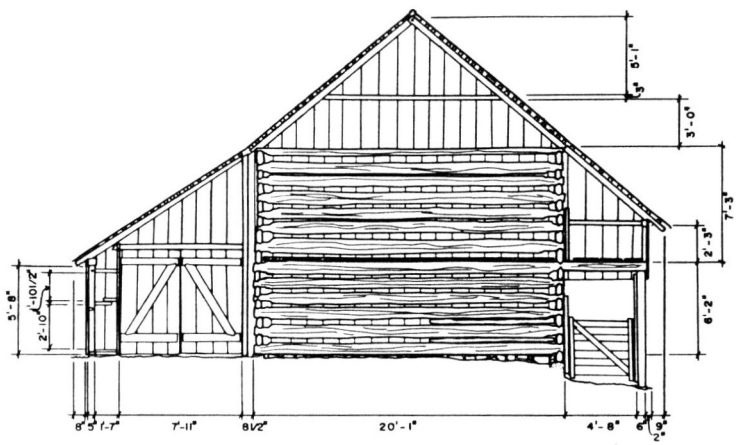

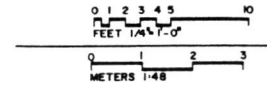

SECTION C-C

NOTE: SECTION IS COMPOSED OF TWO FRAME BENTS; REPRESENTED BENT SUPPORTS TOP PLATE OVER THRESHING FLOOR. THE OPPOSITE BENT SUPPORTS THE LOG WALLS OF THE EAST STABLE & HAY MOW.

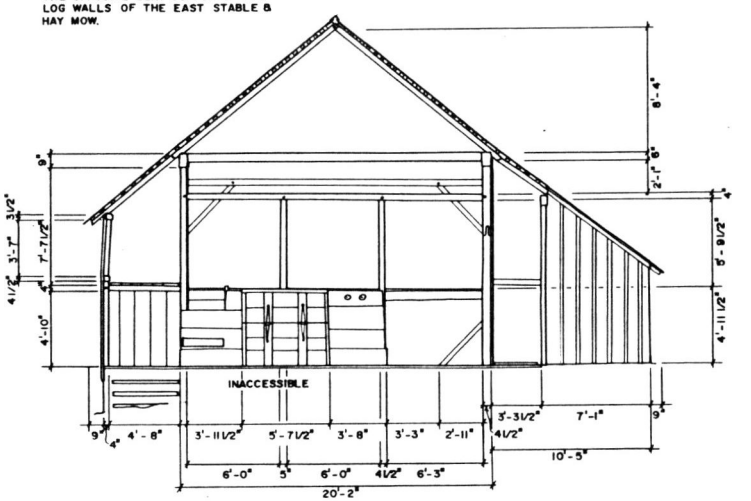

SECTION B-B

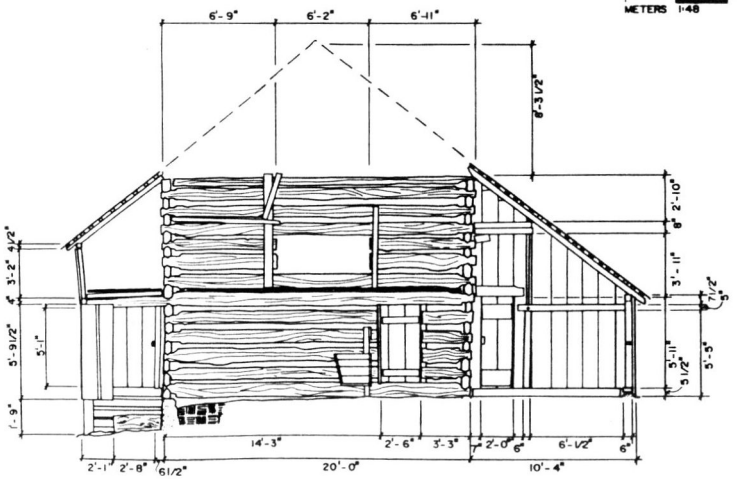

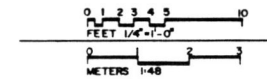

SECTION D-D
EAST GABLE

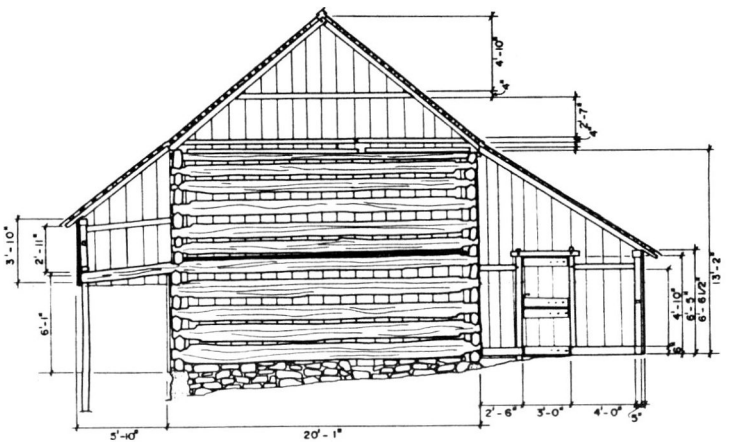

NAME AND LOCATION OF STRUCTURE
SLYDER BARN
BUS. U.S. 15 - EMMITSBURG ROAD - GETTYSBURG N.M.PARK - ADAMS COUNTY - PENNSYLVANIA

SURVEY NO. PA-356-B

HISTORIC AMERICAN BUILDINGS SURVEY
SHEET 4 OF 5 SHEETS

GETTYSBURG N.M.P
UNITED STATES DEPARTMENT OF THE INTERIOR

DRAWN BY: JOHN S. HEISER, 1985

IF REPRODUCED, PLEASE CREDIT: HISTORIC AMERICAN BUILDINGS SURVEY, NATIONAL PARK SERVICE. NAME OF DELINEATOR, DATE OF THE DRAWING

SECTION B-B

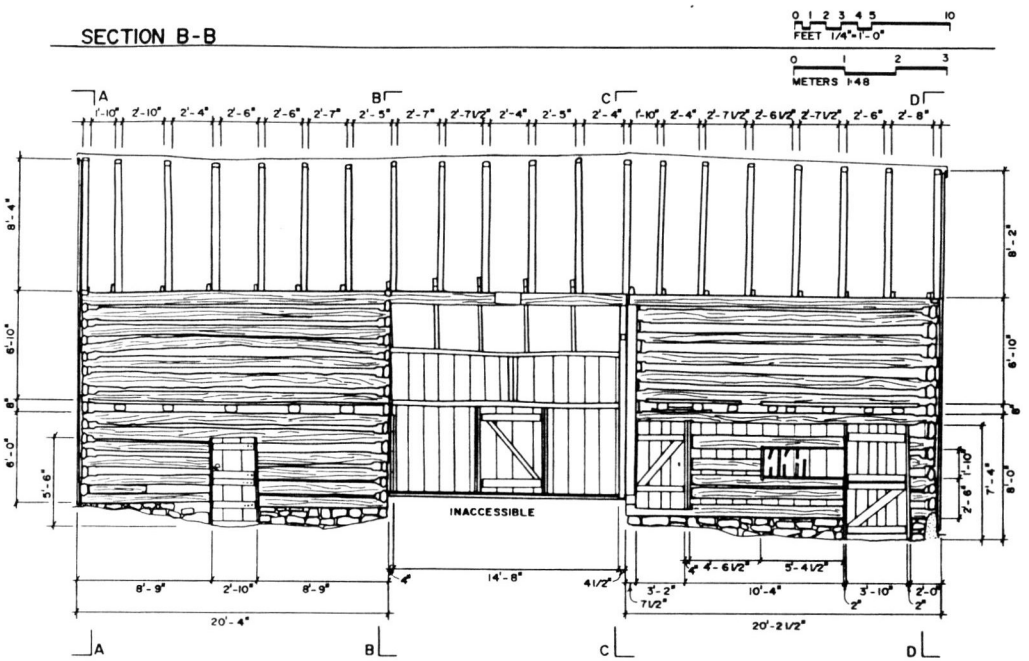

SECTION A-A

SOUTH ELEVATION FRAME, DOORS & SIDING REMOVED

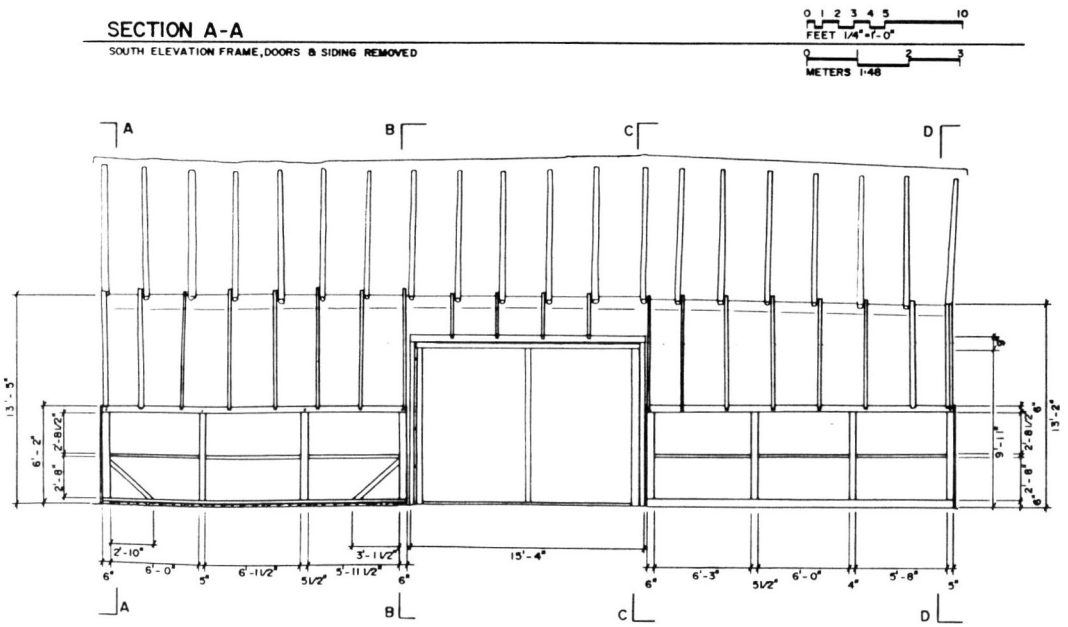

SECTION C-C

FOREBAY FRAME OVER EAST STABLES

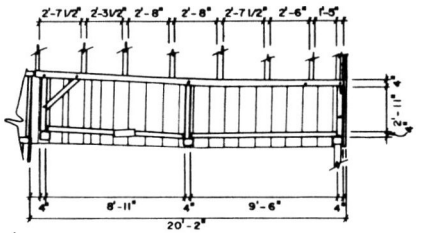

SECTION C DETAIL

FRAME SUPPORT FOR LOG WALLS OF EAST STABLES

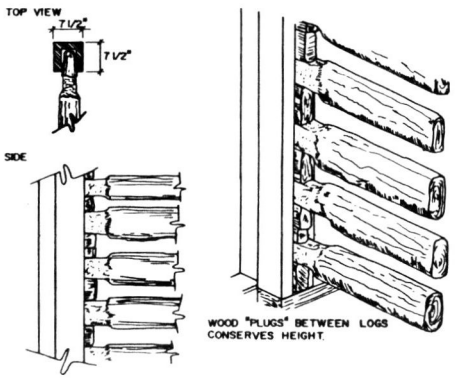

NAME AND LOCATION OF STRUCTURE
SLYDER BARN
BUS. U.S. 15 - EMMITSBURG ROAD - GETTYSBURG N.M.PARK - ADAMS COUNTY - PENNSYLVANIA

SURVEY NO. PA-356-B

HISTORIC AMERICAN BUILDINGS SURVEY
SHEET 5 OF 5 SHEETS

DRAWN BY JOHN S. HEISER, 1985

GETTYSBURG N.M.P.
NATIONAL PARK SERVICE
UNITED STATES DEPARTMENT OF THE INTERIOR

IF REPRODUCED, PLEASE CREDIT: HISTORIC AMERICAN BUILDINGS SURVEY, NATIONAL PARK SERVICE. NAME OF DELINEATOR; DATE OF THE DRAWING

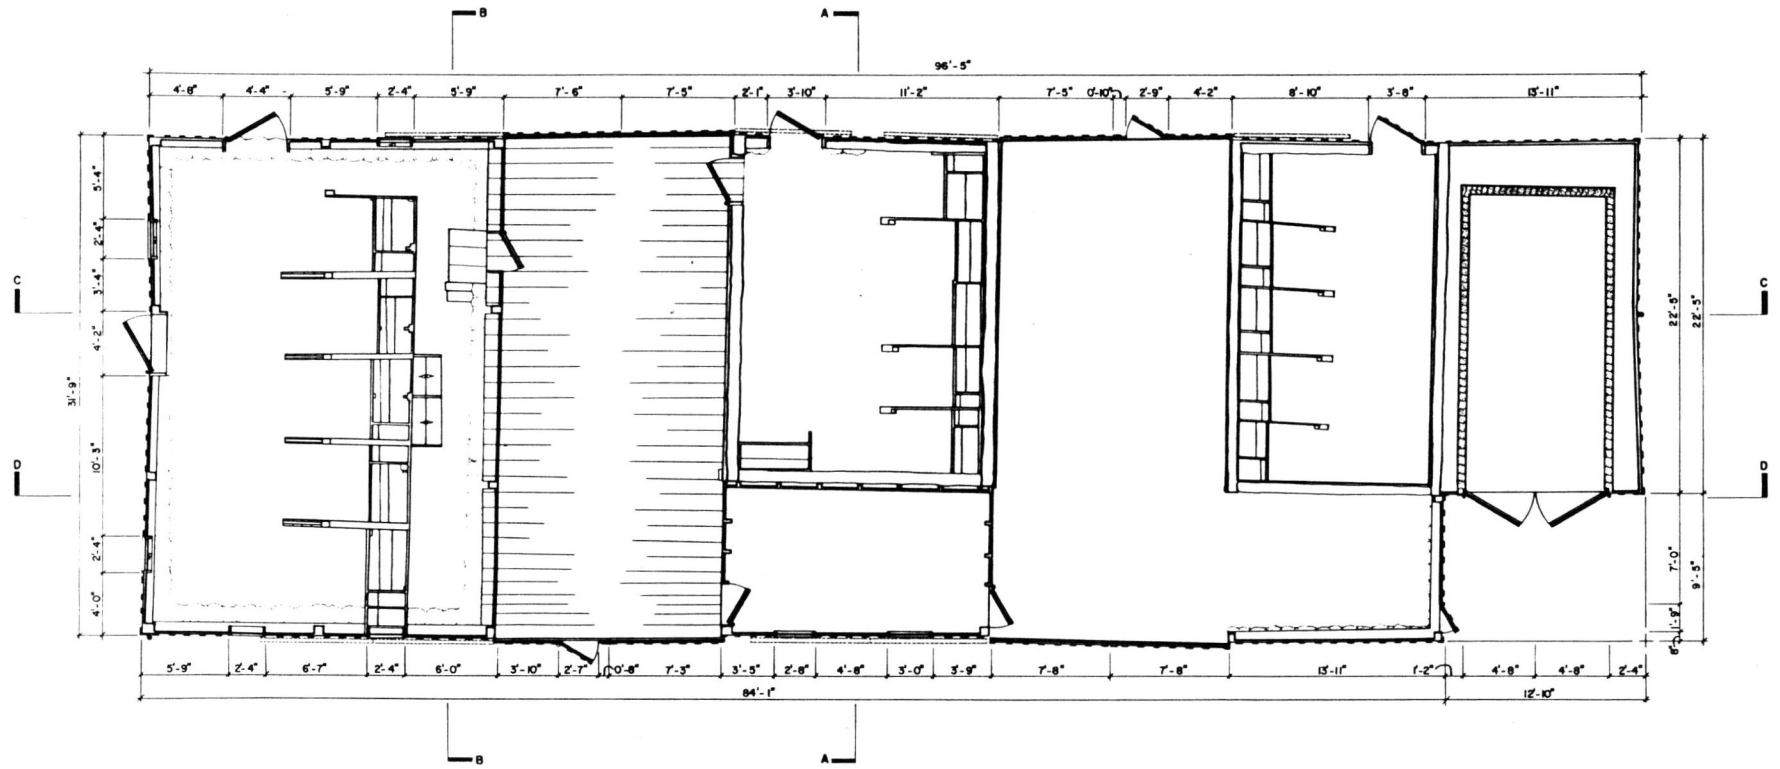

FIRST FLOOR PLAN

FEET 1/4"=1'-0" 0 1 2 3 4 5 10
METERS 1:48 0 1 2 3

Drawn by: JULIE PERRY - 1985

GETTYSBURG NATIONAL MILITARY PARK - 1985
NATIONAL PARK SERVICE
UNITED STATES DEPARTMENT OF THE INTERIOR

NAME AND LOCATION OF STRUCTURE
BUSHMAN BARN
EMMITSBURG ROAD (U.S. 15) - GETTYSBURG NAT. MIL. PARK - ADAMS COUNTY - PENNSYLVANIA

SURVEY NO.
PA-365-A

HISTORIC AMERICAN BUILDINGS SURVEY
SHEET 2 OF 12 SHEETS

IF REPRODUCED PLEASE CREDIT HISTORIC AMERICAN BUILDINGS SURVEY - NATIONAL PARK SERVICE - NAME OF DELINEATOR - DATE OF THE DRAWING

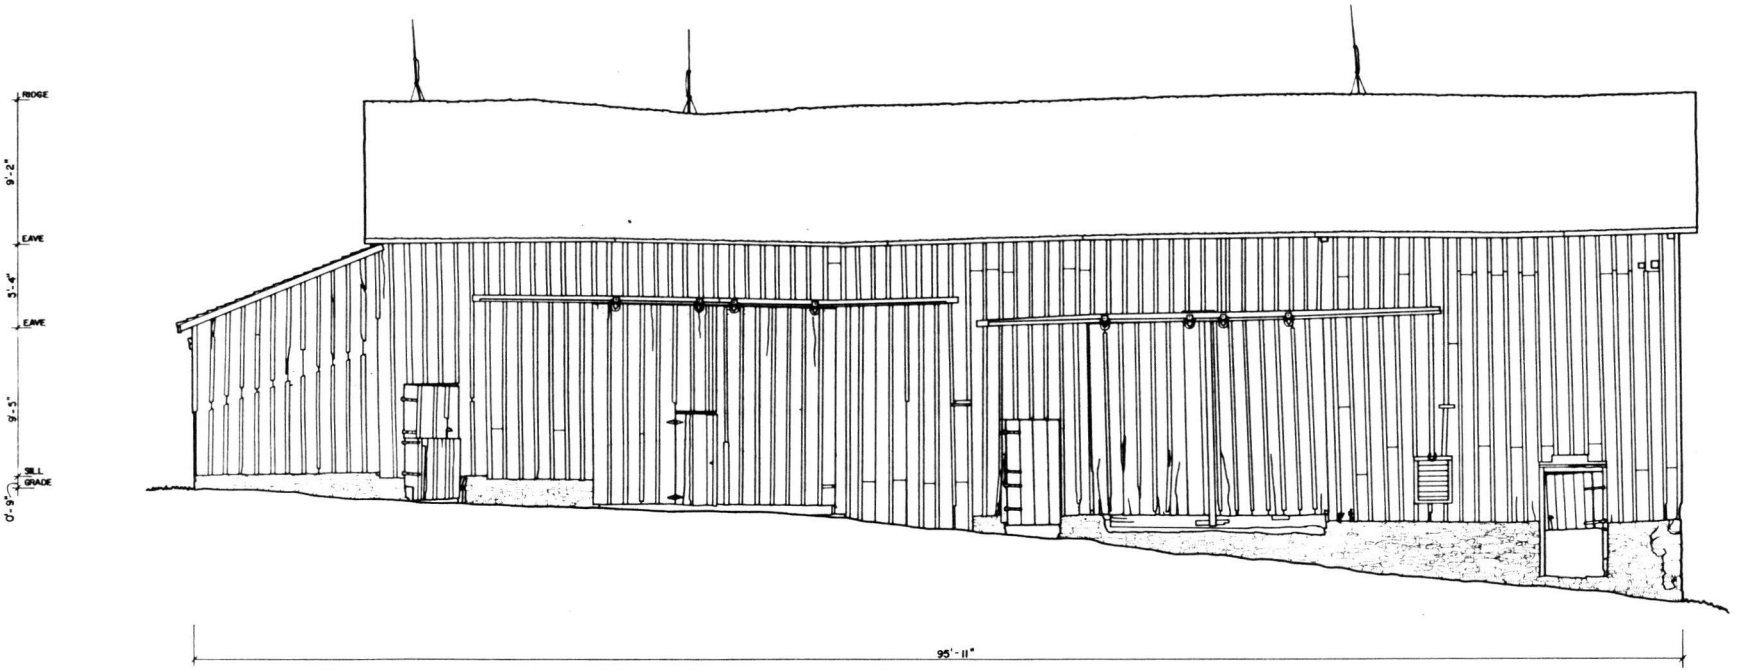

EAST ELEVATION

FEET 1/4"= 1'-0" 0 1 2 3 4 5 10
METERS 1:48 0 1 2 3

MATERIALS
FOUNDATION: STONE
FLOOR: EARTHEN
WALLS: WOOD
ROOF: WOOD

NAME AND LOCATION OF STRUCTURE
BUSHMAN BARN
EMMITSBURG ROAD (U.S. 15) - GETTYSBURG NAT. MILT. PARK - ADAMS COUNTY - PENNSYLVANIA

SURVEY NO. PA-385-A

HISTORIC AMERICAN BUILDINGS SURVEY
SHEET 4 OF 12 SHEETS

GETTYSBURG NATIONAL MILITARY PARK - 1985
NATIONAL PARK SERVICE
UNITED STATES DEPARTMENT OF THE INTERIOR

DRAWN BY: ANTHONY W. HRON - 1985

IF REPRODUCED, PLEASE CREDIT: HISTORIC AMERICAN BUILDINGS SURVEY, NATIONAL PARK SERVICE. NAME OF DELINEATOR, DATE OF THE DRAWING

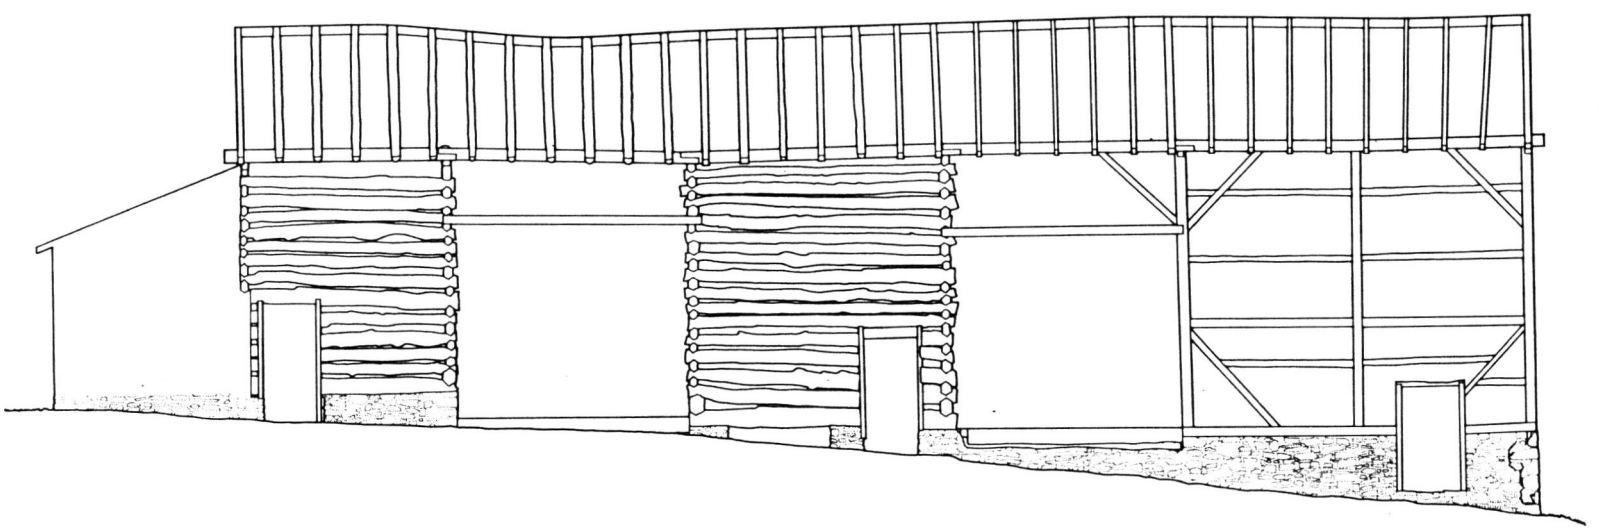

EAST ELEVATION FRAMING

FEET 1/4" = 1'-0" 0 1 2 3 4 5 10
METERS 1:48 0 1 2 3

MATERIALS
FOUNDATION: STONE
FLOOR: EARTHEN
WALLS: WOOD
ROOF: WOOD

DRAWN BY: ANTHONY W. HRON - 1985

GETTYSBURG NATIONAL MILITARY PARK - 1985
NATIONAL PARK SERVICE
UNITED STATES DEPARTMENT OF THE INTERIOR

NAME AND LOCATION OF STRUCTURE
BUSHMAN BARN
EMMITSBURG ROAD (U.S. 15) - GETTYSBURG NAT. MIL. PARK - ADAMS COUNTY - PENNSYLVANIA

SURVEY NO. PA-365-A

HISTORIC AMERICAN BUILDINGS SURVEY
SHEET 6 OF 12 SHEETS

IF REPRODUCED PLEASE CREDIT: HISTORIC AMERICAN BUILDINGS SURVEY, NATIONAL PARK SERVICE, NAME OF DELINEATOR, DATE OF THE DRAWING

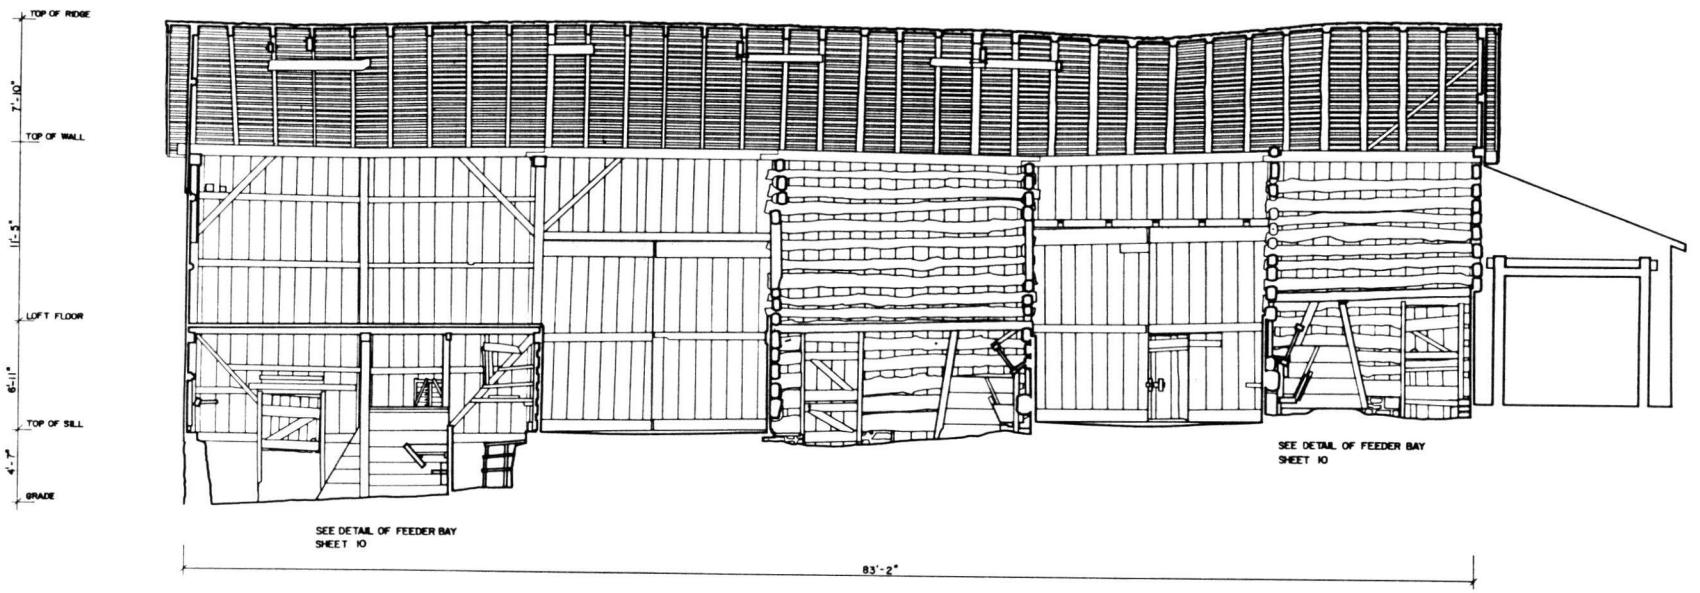

SECTION C-C

FEET 1/4"=1'-0" 0 1 2 3 4 5 10
METERS 1:48 0 1 2 3

MATERIALS
FOUNDATION: STONE
FLOOR: EARTHEN
WALLS: WOOD
ROOF: WOOD

NAME AND LOCATION OF STRUCTURE
BUSHMAN BARN
EMMITSBURG ROAD (U.S. 15) - GETTYSBURG NAT'L MIL. PARK - ADAMS COUNTY - PENNSYLVANIA

SURVEY NO. PA-365-A

HISTORIC AMERICAN BUILDINGS SURVEY
SHEET 9 OF 12 SHEETS

GETTYSBURG NATIONAL MILITARY PARK - 1985
NATIONAL PARK SERVICE
UNITED STATES DEPARTMENT OF THE INTERIOR

Drawn by: ANTHONY W. HRON - 1985

IF REPRODUCED, PLEASE CREDIT HISTORIC AMERICAN BUILDINGS SURVEY, NATIONAL PARK SERVICE. NAME OF DELINEATOR, DATE OF THE DRAWING

hole at the top, the diamonds and crosses in the north gable give the barn its individual character.

ILLUS. 36: McPHERSON BARN
GETTYSBURG NATIONAL MILITARY PARK

ILLUS. 37: TROSTLE BARN
GETTYSBURG NATIONAL MILITARY PARK

Most of the remaining barns at Gettysburg are built entirely of wood on a stone foundation. Such barns could be built in impressive proportions,

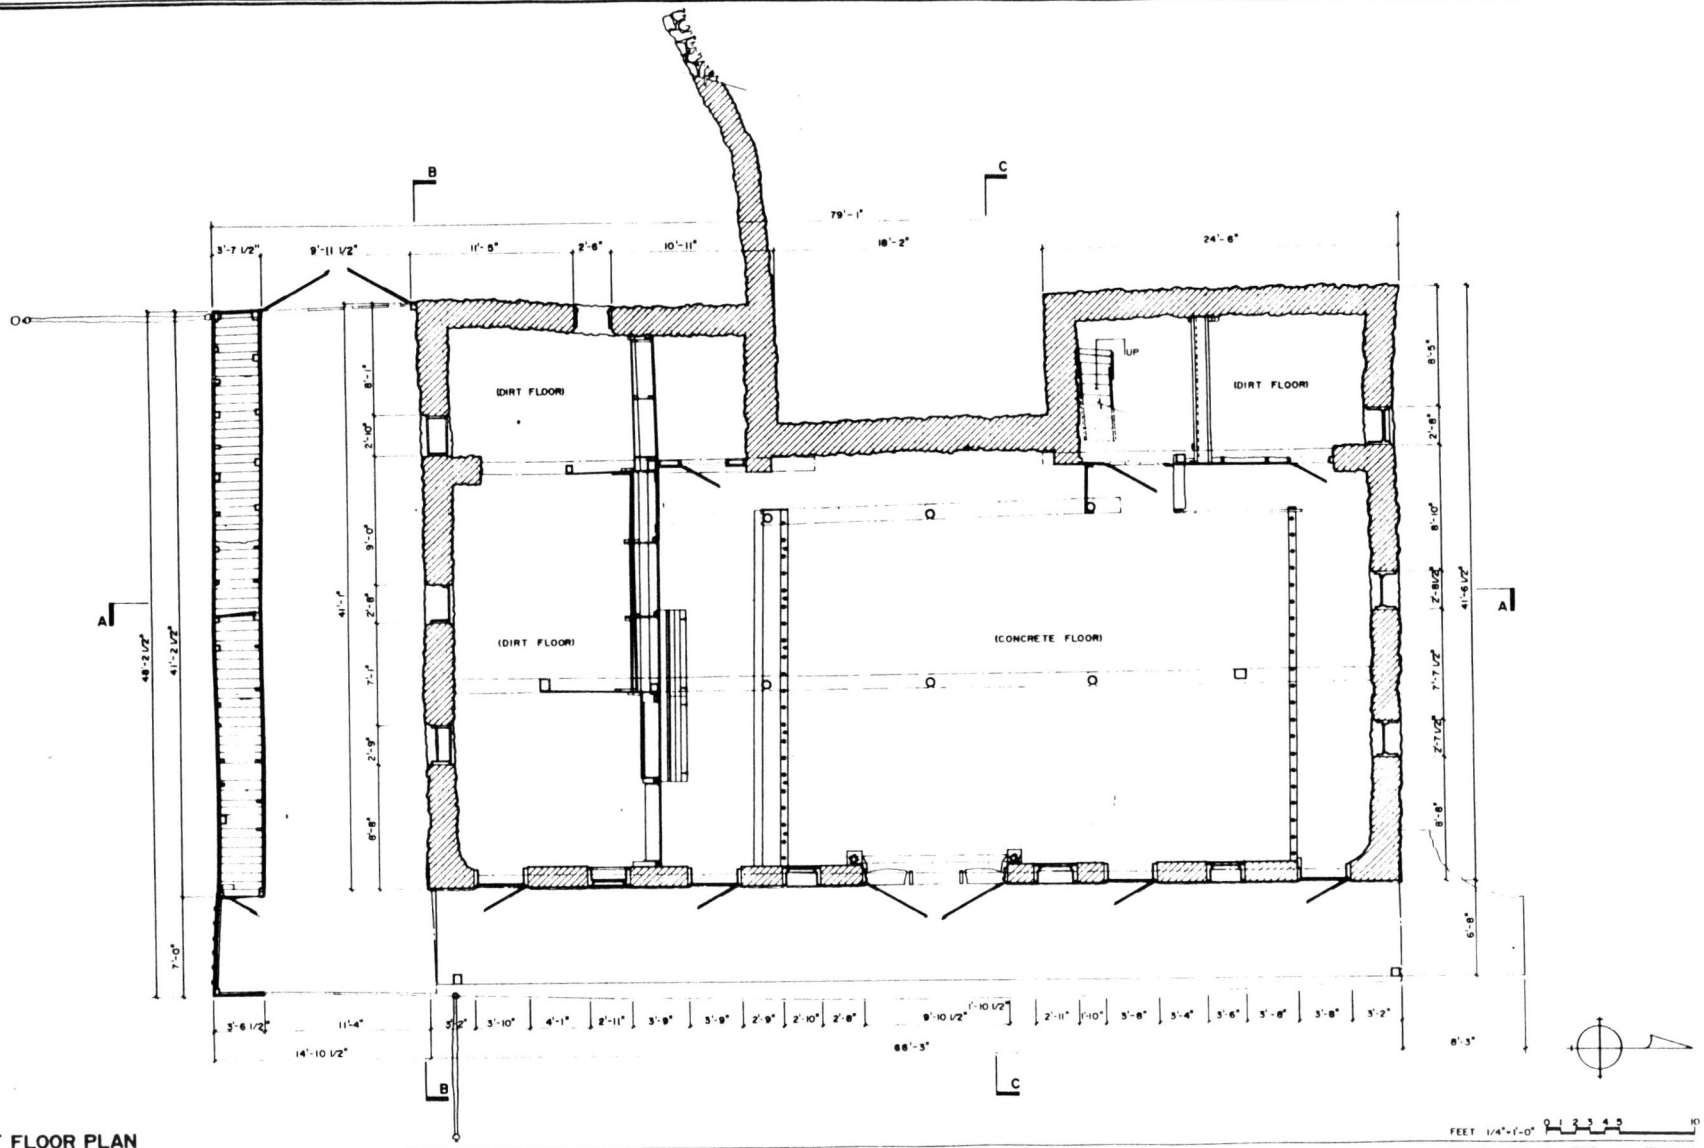

FIRST FLOOR PLAN

HISTORIC AMERICAN BUILDINGS SURVEY

TROSTLE BARN

GETTYSBURG ROAD (US 15 - GETTYSBURG NAT'L MIL. PARK - ADAMS COUNTY - PENNSYLVANIA

PA-1962

GETTYSBURG NATIONAL MILITARY PARK - 1985

DRAWN BY ROLAND P. SMITH - 1985

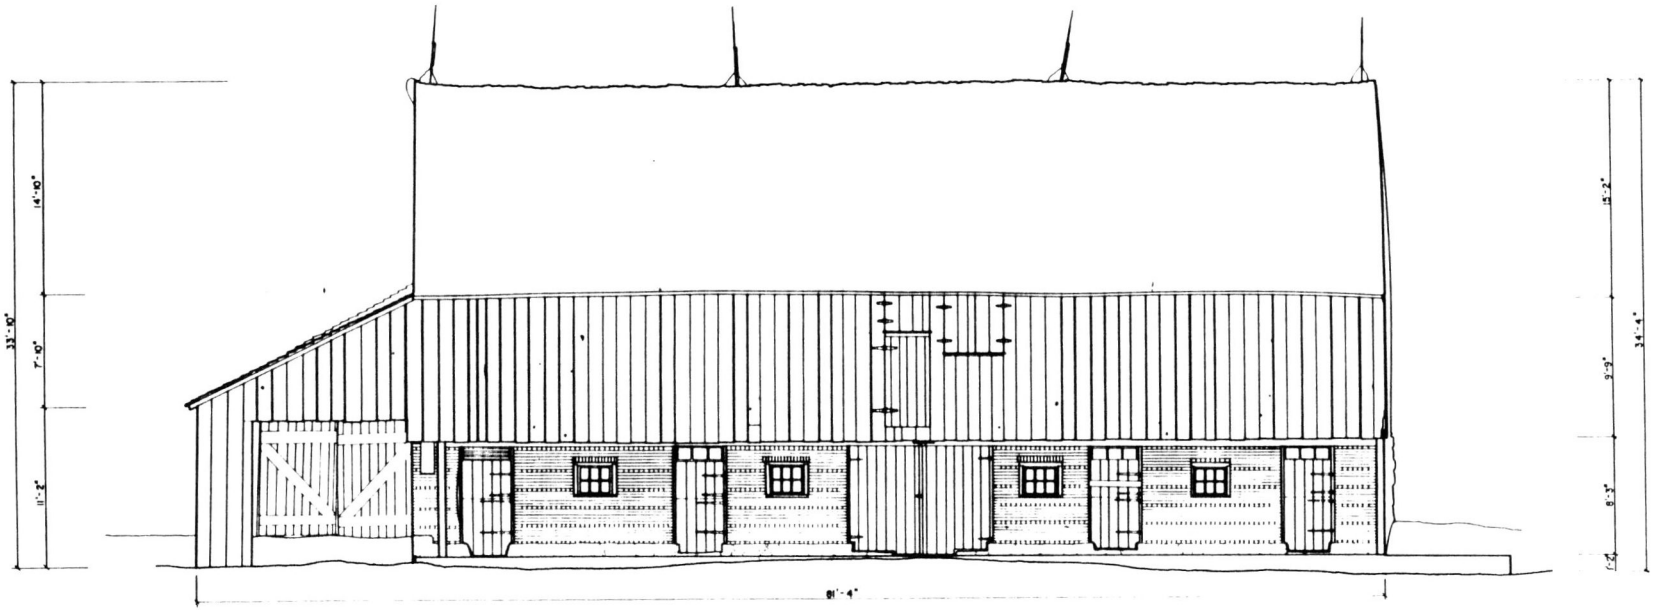

EAST ELEVATION

MATERIALS

FOUNDATION: STONE

FLOOR: CONCRETE, EARTHEN

WALLS: WOOD

ROOF: WOOD

FEET 1/4"=1'-0" 0 1 2 3 4 5

METERS 1:48 0 1 2

DRAWN BY: BRADFORD W. SEAMANS - 1985

GETTYSBURG NATIONAL MILITARY PARK - 1985

NATIONAL PARK SERVICE

U.S. DEPARTMENT OF THE INTERIOR

THE HISTORIC SITE OF PICKETT'S CHARGE

TROSTLE BARN

EMMITSBURG ROAD (U.S. 15) - GETTYSBURG NAT. MIL. PARK - ADAMS COUNTY - PENNSYLVANIA

SURVEY NO. PA-1962

HISTORIC AMERICAN BUILDINGS SURVEY

SHEET 4 OF 10 SHEETS

PROPERTIES PLACED ON THE NATIONAL REGISTER OF HISTORIC PLACES MAINTAINED BY THE NATIONAL PARK SERVICE HAVE BEEN DESIGNATED AS NATIONAL HISTORIC LANDMARKS BECAUSE OF THEIR OUTSTANDING SIGNIFICANCE IN AMERICAN HISTORY.

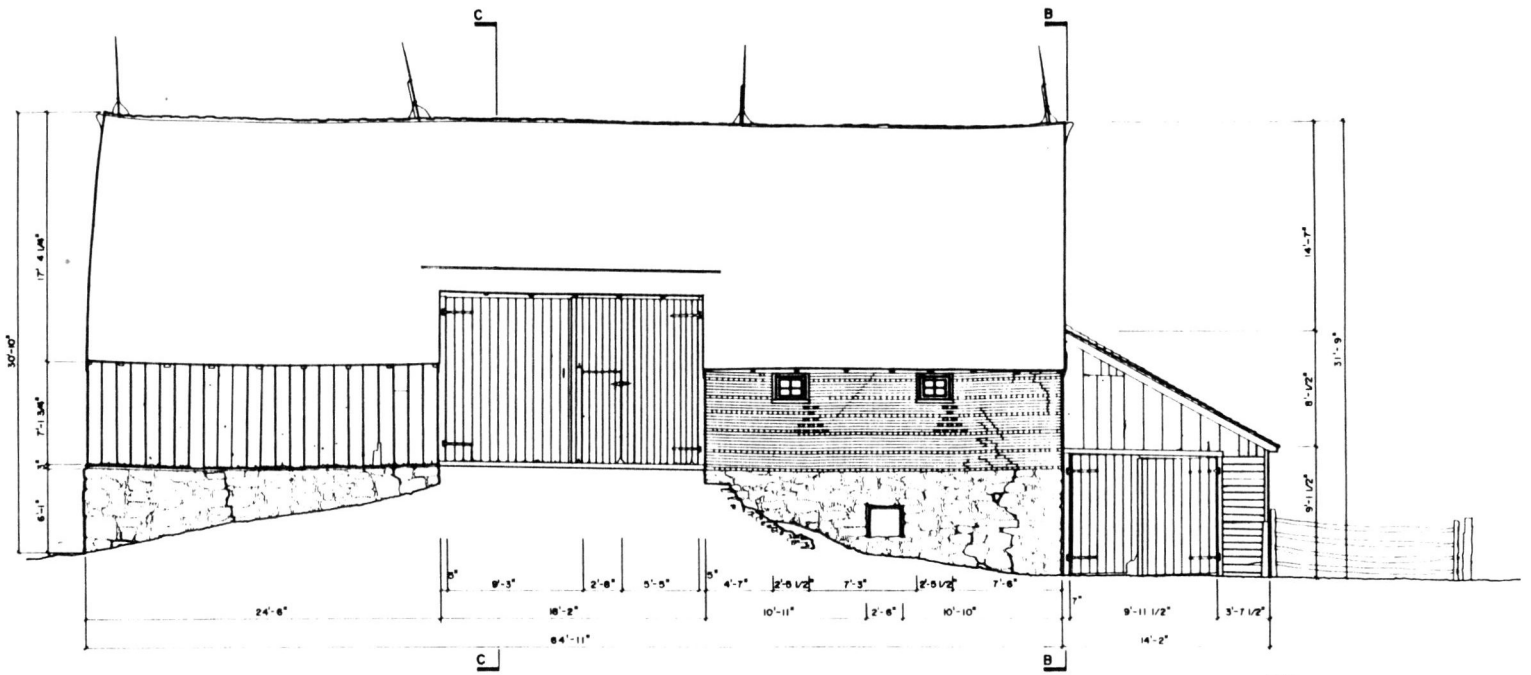

NOTE:
STIPPLED ROCKS DENOTE WHITEWASH

WEST ELEVATION

MATERIALS
FOUNDATION STONE
FLOOR CONCRETE, EARTHEN
WALLS WOOD
ROOF WOOD

FEET 1/4"=1'-0" 0 1 2 3 4 5 10
METERS 1:48 0 1 2 3

DRAWN BY ROLAND P SMITH - 1985
GETTYSBURG NATIONAL MILITARY PARK - 1985
NATIONAL PARK SERVICE
UNITED STATES DEPARTMENT OF THE INTERIOR

TROSTLE BARN
EMMITSBURG ROAD (U.S. 15) - GETTYSBURG NAT. MIL. PARK - ADAMS COUNTY - PENNSYLVANIA

SURVEY NO. PA-1962

HISTORIC AMERICAN BUILDINGS SURVEY
SHEET 5 OF 10 SHEETS

SECTION A-A

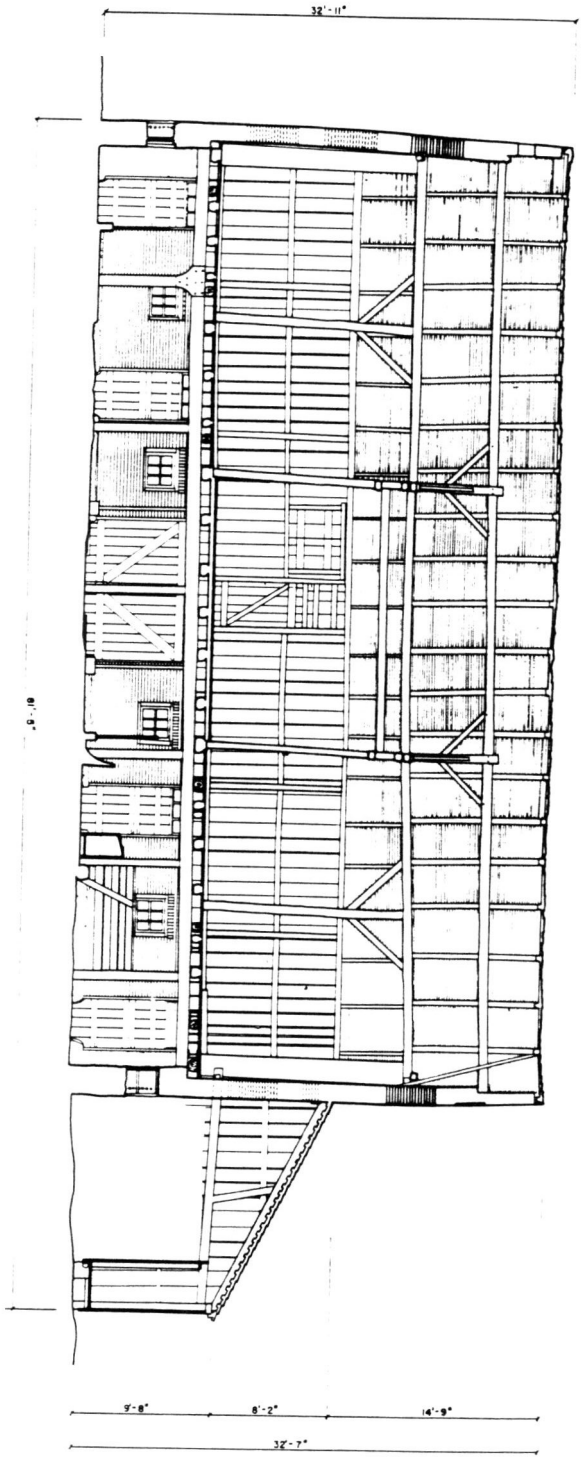

MATERIALS
FOUNDATION STONE
FLOOR CONCRETE, EARTHEN
WALLS WOOD
ROOF WOOD

FEET 1/4"=1'-0"
METERS 1:48

DRAWN BY: BRADFORD W. SEAMANS - 1985

GETTYSBURG NATIONAL MILITARY PARK - 1985
NATIONAL PARK SERVICE
UNITED STATES DEPARTMENT OF THE INTERIOR

NAME AND LOCATION OF STRUCTURE
TROSTLE BARN
EMMITSBURG ROAD (U.S. 15) - GETTYSBURG NAT. MIL. PARK - ADAMS COUNTY - PENNSYLVANIA

SURVEY NO.
PA-1962

HISTORIC AMERICAN BUILDINGS SURVEY
SHEET 6 OF 10 SHEETS

* REPRODUCED PLEASE CREDIT HISTORIC AMERICAN BUILDINGS SURVEY, NATIONAL PARK SERVICE, NAME OF DELINEATOR, DATE OF THE DRAWING

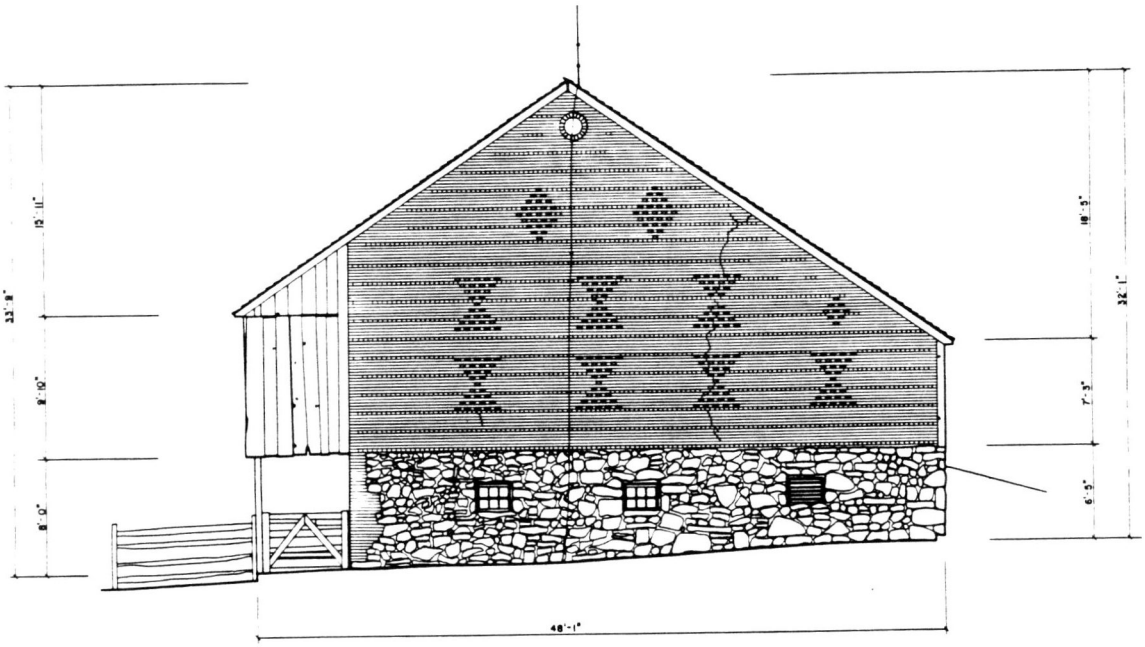

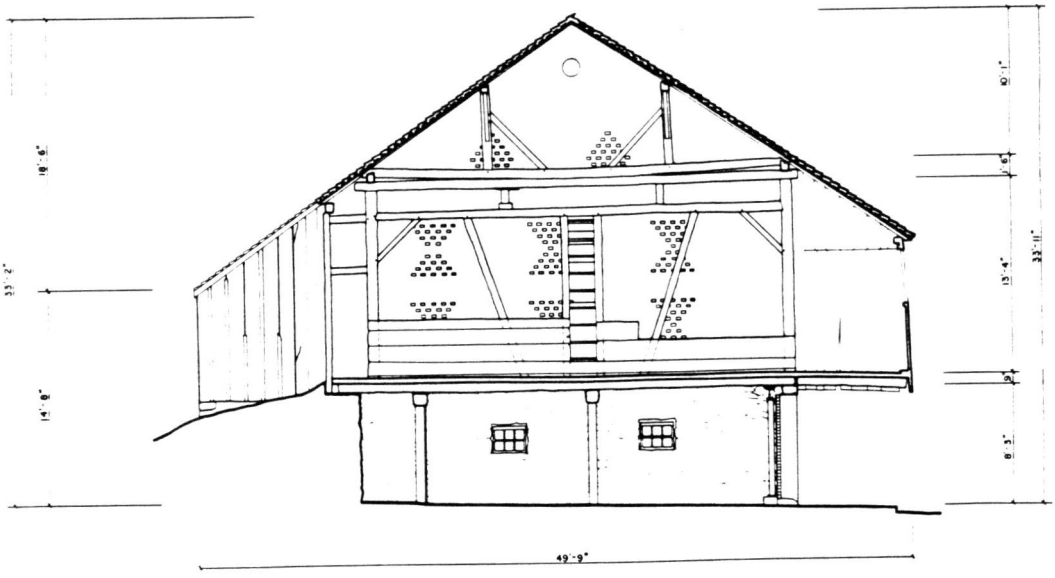

NORTH ELEVATION

SECTION C-C

FEET 1/4"=1'-0" 0 1 2 3 4 5 10

METERS 1:48 0 1 2 3

MATERIALS

FOUNDATION STONE

FLOOR CONCRETE, EARTHEN

WALLS WOOD

ROOF WOOD

DRAWN BY MARLA J. FELBER - 1985

GETTYSBURG NATIONAL MILITARY PARK - 1985
NATIONAL PARK SERVICE
UNITED STATES DEPARTMENT OF THE INTERIOR

NAME AND LOCATION OF STRUCTURE

TROSTLE BARN

EMMITSBURG ROAD (U.S. 15) - GETTYSBURG NAT. MILT. PARK - ADAMS COUNTY - PENNSYLVANIA

SURVEY NO. PA-1962

HISTORIC AMERICAN BUILDINGS SURVEY
SHEET 8 OF 10 SHEETS

* REPRODUCED PLEASE CREDIT HISTORIC AMERICAN BUILDINGS SURVEY, NATIONAL PARK SERVICE, NAME OF DELINEATOR, DATE OF THE DRAWING

such as the McClean Barn (pre 1861) and the larger, three-and-a-half story historic barn at Eisenhower (illus. #43-44). This structure follows the same style as the traditional bank barn, but is enriched with elaborate details such as the paired ogee-arched louvers, the segmental arch with keystone over the top window in the gable, and the ornamental details on the roof ventilators.

ILLUS. 43: BARN
EISENHOWER NATIONAL HISTORIC SITE

ILLUS. 44: BARN
EISENHOWER NATIONAL HISTORIC SITE

A less elaborate modern barn is found at Delaware Water Gap National Recreation Area, at the Zimmerman Diary Farm (illus. #45). This barn dates from the early 1920s, showing that the type was still being constructed well into this century, though materials were often different.

ILLUS. 45: ZIMMERMAN DAIRY BARN
DELAWARE WATER GAP NRA

Within the same geographic region there are a number of barns which are not part of a farmstead, or do not fulfill the same function of storing and sheltering hay and cattle. The Mule Barn (illus. #46) on the Chesapeake and Ohio Canal National Historical Park made an important contribution to the operation of the whole canal. Mules were stabled in the lower level, fodder stored in the cantilevered upper story. The east elevation received architectural treatment, with pedimented louvers and scalloped bargeboards.

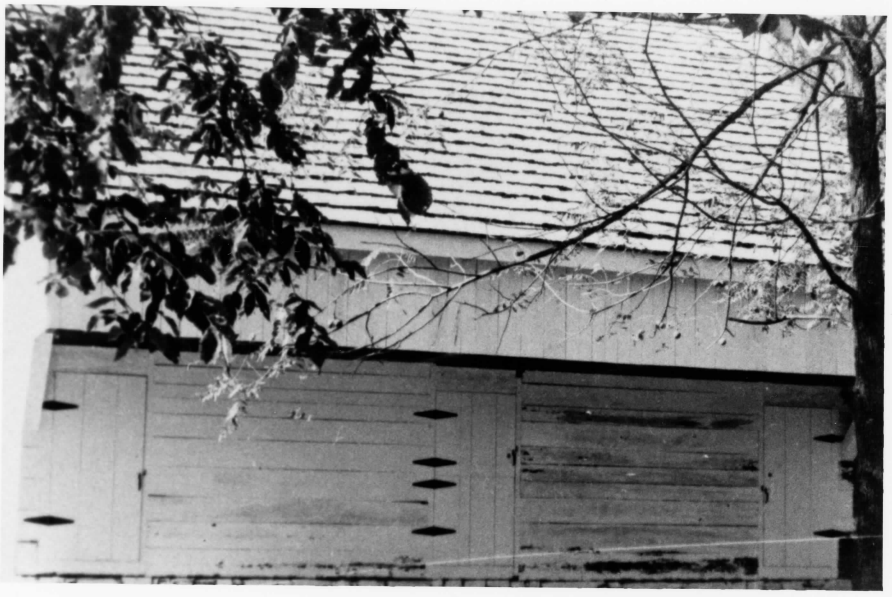

ILLUS. 46: MULE BARN
CHEASAPEAKE & OHIO CANAL NHP

Perhaps the most profitable crop grown on a plantation or farm was tobacco. Different designs of tabacco barns were developed, as farmers tried to work out the best method for drying and curing their crop. Only one tobacco barn appears on the LCS; at Booker T. Washington National Monument (illus. #47).

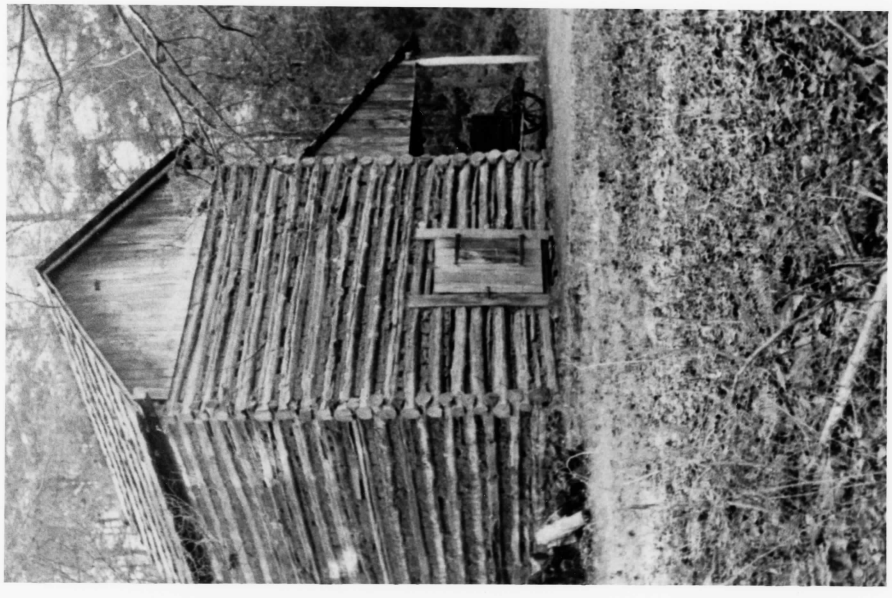

ILLUS. 47: TOBACCO BARN
BOOKER T. WASHINGTON NM

This is a single-story log structure with tight chinking of wood strips and clay daub. When harvested, the water content of tobacco can be as high as 90% and must be dried out. Leaves were hung inside the barn and dried either by air or smoked. Vents were necessary for air-curing, but fire and heat curing required tight enclosures, as at the barn at Booker T. Washington National Monument. In the 1850s and 1860s, the fuel used was hardwood, which was burned slowly with wet sawdust, producing much smoke. The interior was open, with poles for drying from which leaves were hung. Most barns had six vertical tiers between the ground and the joists, at intervals of three feet. The roof was steeply pitched, because of the weight it had to support.

North Atlantic Region:

Since the parks managed by the National Park Service in the North Atlantic Region are not rich in agricultural buildings, no type emerges, and none of the classic northern barns, such as shaker barns or round barns, are found in the National Park System. Those that occur within the region are for the most part unique examples associated with a historical site, such as the Atwood-Higgins Complex at Cape Cod National Seashore, the Victorian style barn at Edison National Historic Site, and the elaborate structure at Longfellow National Historic Site, where the carriage house/barn is ornate classical architecture, rather than a vernacular building.

Midwest Region:

The Midwest is another densely farmed region, where large quantities of barns are to be found. It is difficult, however, to distinguish a Midwestern type, a fact explained by the nature of its settlement. As pioneers of different nationalities migrated westward across the states, they brought with them their different barn types - the New England, Dutch, or Pennsylvania shape. At Cuyahoga Valley National Recreation Area, in Ohio, there are many bank barns due to its proximity to the Northeastern states and areas where German settlers predominated. Further north, in Michigan, a greater variety of barn styles is found at Sleeping Bear Dunes National Lakeshore.

There is a wealth of barns in the Cuyahoga Valley; the Charles Snow Barn (illus. #48) is a typical example, painted with red oxide paint and white trim. In general, the bank barns of the valley are similar to the great Pennsylvania frame barns, but of a smaller capacity.

ILLUS. 48: CHARLES SNOW BARN
CUYAHOGA VALLEY NRA

The Jim Brown Barn (illus. #49) is of similar proportions but features two square cupolas on the roof for ventilation, and a louvered Venetian window in the gable.

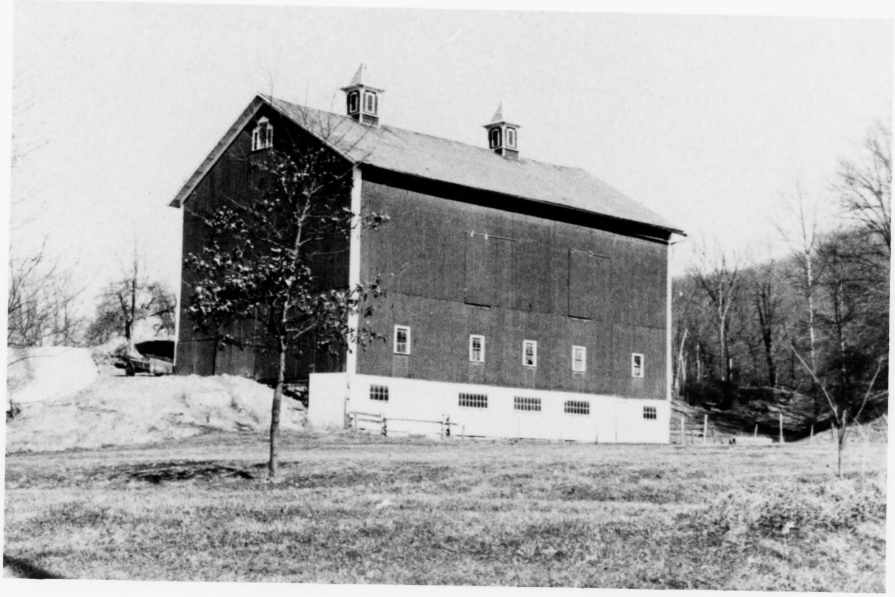

ILLUS. 49: JIM BROWN BARN
CUYAHOGA VALLEY NRA

The buildings of the Hammond Farm (illus. #50), c. 1865, are again painted with red oxide paint, and openings lined in white lead paint. After the early 19th century traditional folk designs were often painted on barns in Pennsylvania. Traditional shapes were the six-pointed star, sunwheel, heart or tulip. None appear on the National Park Service barns in that state, but here at the Hammond Farm , in Ohio, all the buildings are decorated in such a way.

ILLUS. 50: HAMMOND FARM BARN
CUYAHOGA VALLEY NRA

A variation on the bank barn type is seen at Edmond Gleeson Farm (illus. #51). Rather than an overhang or forebay, giving protection to livestock, here a pent or pentice roof runs the length of the barn, protecting the doors and windows of the stalls.

ILLUS. 51: EDMOND GLEESON BARN
CUYAHOGA VALLEY NRA

Where there was no slope on which to build, a ramp was often constructed to allow access to the threshing floor. Alternatively, the English style of barn was built on flat land, with a central wagon entrance in the long side and a bay on either side. The Waterman Barn and James P. Noland Barn (illus. #52 & #53) are examples of this style.

ILLUS. 52: WATERMAN BARN
CUYAHOGA VALLEY NRA

ILLUS. 53: JAMES P. NOLAND BARN
CUYAHOGA VALLEY NRA

At Sleeping Bear Dunes National Lakeshore, on the shores of Lake Michigan, a great variety of types exists, indicating the diversity of settlers and their preferred styles in this area, as well as specific adaptation to topography, climate and farming type.

The Scussel Barn (illus. #54) is built in the prairie style, with shed roofs on either side of a central nave, entered at the gable end. There are also several bank barns, including the Welch, Barrat and Olsen barns, but these are outnumbered by other types.

ILLUS. 54: SCUSSEL BARN
SLEEPING BEAR DUNES NL

The predominant style is that of the large, rectangular or almost square frame barn, built on a level site, or the Dutch type, where the entrance is in the gable end, or the English type. The latter, the simplest in plan, is the commonest in the park. Its plan is similar to that of a double crib log barn, with a bay on either side of a central threshing floor, and a hayloft above. The earliest English barns in the north eastern states were of stone, but many were built of wood, as here, either with clapboards of studs or vertical siding. The frame is derived from the English late 18th century barn brought over by settlers from Britain. It is a basic rectangular shape, usually about 60′ in length, with a central pair of doors back and front. The roof is gabled at a low pitch so that the eaves are usually high. This farm was best suited to areas where wheat cultivation predominated, rather than to a combination of cattle and crops, which were better segregated in bank barns. Examples of English or three-bay barns in Sleeping Bear Dunes are a Stocking Barn (illus. #55), the two Klett Barns, (illus. #56 & #57), Bauer Barn, (illus. #58), a fine example with sliding wagon doors, and the Bufka Barn, (illus. #59) a three-bay barn with a central ventilator on the roof and large double doors painted with two arches over, a feature typical of the area.

The Howe Barn (illus. #60) is an extended version of the English barn, with bays added at either end. This type had the advantage of being easily enlarged along the same axis, or by the addition of another wing in an L.

ILLUS. 55: STOCKING BARN
SLEEPING BEAR DUNES NL

ILLUS. 56: KLETT BARN
SLEEPING BEAR DUNES NL

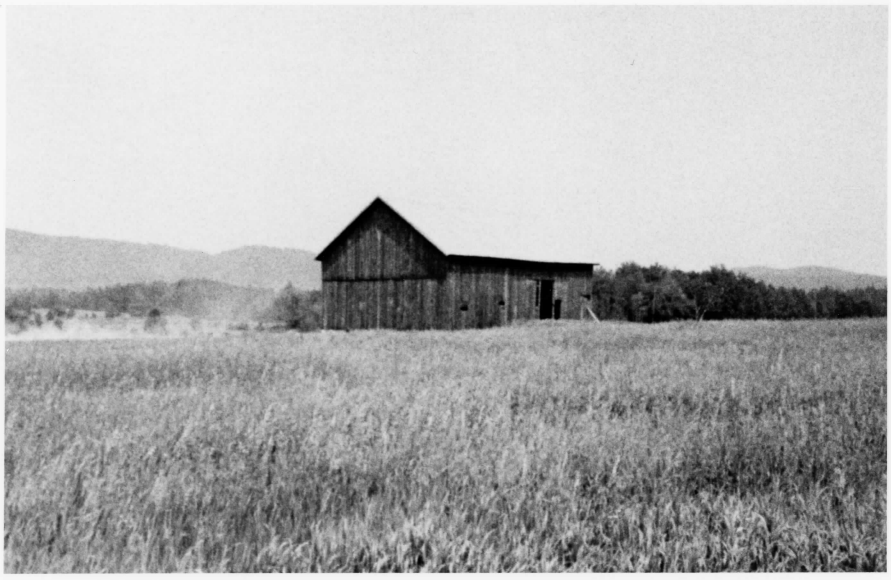

ILLUS. 57: KLETT BARN
SLEEPING BEAR DUNES NL

ILLUS. 58: BAUER BARN
SLEEPING BEAR DUNES NL

ILLUS. 59: BUFKA BARN
SLEEPING BEAR DUNES NL

ILLUS. 60: HOWE BARN
SLEEPING BEAR DUNES NL

Gambrel roofs began to appear on barns after 1900. Their advantage was to allow more storage space in the loft. Examples are seen on the Stocking Barn and Burfiend Barn. The angle of the upper and lower planes depended on the size and span of the barn, its use and the wishes of the farmer. Sometimes the lower plane flared out at the eaves. Another feature

already seen on several barns is the cupola on the roof, for the purpose of ventilation. Cupolas were usually wooden, with windows or louvers for light and air. Like the loop holes and vents in gable ends, cupolas became another form of individual expression, being designed in many forms, such as double gable at the Crouch Barn, (illus. #61) polygonal at the Burfiend Barn (illus. #62) and octogonal at the D.H. Day Barn (illus. #63). The latter is also embellished with much interesting detail including a barrel roof, turned up at the ends, which is repeated in other outbuildings.

ILLUS. 61: CROUCH BARN
SLEEPING BEAR DUNES NL

ILLUS. 62: BURFIEND BARN
SLEEPING BEAR DUNES NL

ILLUS. 63: D. H. DAY BARN
SLEEPING BEAR DUNES NL

Silos were introduced in the 1900s for the storage of green fodder for fermentation. The first ones were of timber, but stone or brick silos are also found, built in circular, polygonal or square plan. The most recent silos are of tile and concrete. The Crouch silo is of metal, with a conical roof and vent, the Shasta silo has a dome, while that at the Burfiend farm is a wooden unit gambrel roof. Those built separately from the barn are usually of a later date than the main building, while those adjoining the barn are often contemporary with it, as at Burfiend. The D.H. Day Barn has two adjoining silos with octagonal domed roofs matching those of the cupolas. The farmstead has a striking architectural effect in the landscape.

Further south in Missouri, another type of Midwest barn appears, well suited to the prairie land. Ozark National Scenic Riverways is in the Ozark Mountain region, an area with supplies of timber but with large open spaces as well. The Ramsey Barn (illus. #64) is a good example of a prairie barn, the first type of large barn to appear in the West. Inside it is divided by positions into twelve rooms, and a wagon shed is incorporated at one end beneath a steeply pitched roof. Beneath the ridge in the gable end is a peak vent, an open window for ventilation of the hayloft, with a peak roof over for protection from the weather. This is a characteristic feature of prairie barns.

ILLUS. 64: RAMSEY BARN
OZARK NATIONAL SCENIC RIVERWAY

On the Lesh Farm Complex, dating from the early 1900s, the barn (illus. #65) is in a sad state of disrepair, as seen in this 1975 photograph. Since that time reconstruction has been planned, as part of a living history exhibit. The barn is typical prairie style, with its sweeping roof and low side walls. It incorporates a large amount of storage space for range herds, with livestock stalls on either side of the central area. It is constructed in basilica form, with the stalls in the aisles at either side of the central nave, and the wagon entrance in the gable end in Dutch tradition.

ILLUS. 65: LESH BARN
OZARK NATIONAL SCENIC RIVERWAY

Rocky Mountain Region:

Further west, barns are obviously newer constructions. Settlement in the Rocky Mountain region did not really begin until the mid 19th century, and was scarce until the opening of the Northern Railroad in 1892 facilitated migration. Barns here are predominately log structures, built on the ranch for range herds or for horses, rather than than the multi-purpose function of barns in the north east states.

Most of the National Park Service barns in the Rocky Mountains date from this century, and are of log construction, such as the barn at Rocky Mountain National Park. (illus 66) The frame of logs is visible externally, the walls of one of siding inside the frame. At Yellowstone National Park are several log structures, such as the Horse Barn (illus. #67) and Lamar Buffalo Ranch Horse Barn (illus. #68). Activity in this area came in 3 phases, first the Indians, followed by trappers and miners, and finally the creation of the park to preserve this area of natural beauty. The purpose of barns in these areas is quite different from the intensively agricultural areas further east. Barns here are for the storage of fodder for animals grazed at the ranch. The Lamar Ranch is preserved as the evidence of a significant achievement; buffalo were raised here and the wild bison herd preserved as a result.

ILLUS. 67: HORSE BARN
YELLOWSTONE NATIONAL PARK

ILLUS. 66: BARN
ROCKY MOUNTAIN NATIONAL PARK

ILLUS. 68: LAMAR BUFFALO RANCH HORSE BARN
YELLOWSTONE NATIONAL PARK

At Glacier National Park the barns also date from the era of the National Park. This area saw trappers and traders in the early 19th century explorations in 1850-1900, and settlement around the end of 19th century. The Park was established in 1909, and ranger stations built. Log barns, such as the Polebridge Barn (illus. #69), built in 1926, are significant as early attempts to build rustic structures which would blend in with the environment. At Grant Kohrs Ranch National Historic Site there are older structures dating from the 1870s. Conrad Kohrs, known as "cattle king of Montana", bought the John Grant Ranch in 1866. The home ranch was the headquarters for range cattle herds and supported pure bred stock used in upgrading range herds. The buildings at the ranch were therefore specialized in function; for stock breeding, herd building, and storage of fodder. The site spans the change from old ranching systems of open ranging to new feed lot operation. The Log Stallion Barns (illus. #70) at the ranch were used for the prized shire draft horses.

ILLUS. 69: POLEBRIDGE BARN
GLACIER NATIONAL PARK

ILLUS. 70: LOG STALLION BARN
GRANT KOHRS RANCH NHS

Southwest Region:

The Southwest region encompasses widely differing terrain and types of agriculture. An abundance of barns occurs in Buffalo National River in Arkansas, where farming is closer to the mountain/valley agriculture of Tennessee than to the ranching of the Southwest. Rather than the log barn of the Southern Mountains, at Buffalo NR occurs a distinct type of barn of frame construction. These are not built on the basic three bay/double crib plan of the mountain structures, but are predominantly of Dutch style, built largely on the same proportions.

The Parker-Hickman Barn (illus. #71) illustrates this type, built of logs on the ground floor and vertical siding above. The Edgmon Barn (illus. #72) is another such example on the same farm. The roof sweeps down near the ground, over the sheds on either side. Almost square in plan, the barn has a central nave with aisles incorporated under the continuous roof. The wagon entrance is in the center of the gable end, leading to the threshing floor with hay loft above. The threshing floor was usually of planks with sunken earth floor on either side where the livestock stood. The side door in the gable is for cows.

ILLUS. 71: PARKER-HICKMAN BARN
BUFFALO NATIONAL RIVER

ILLUS. 72: EDGMON BARN
BUFFALO NATIONAL RIVER

The William Clark Barn (illus. #73) and the Orphea Duty Barn (illus. #74) are typical examples, showing a variation with one side of the shed addition left open for the shelter of wagons, the other closed for livestock.

ILLUS. 73: WILLIAM CLARK BARN
BUFFALO NATIONAL RIVER

ILLUS. 74: ORPHEA DUTY BARN
BUFFALO NATIONAL RIVER

At the Casey Barn (illus. #75) the roof is brought right to the ground. One the most impressive barns in the park is the Clagett Barn (illus. #76). The prairie conditions have produced the typical square plan and long roof lines sweeping to the low eaves of the outer aisles. The same features recur, such as the central wagon entrance and the side door for cattle.

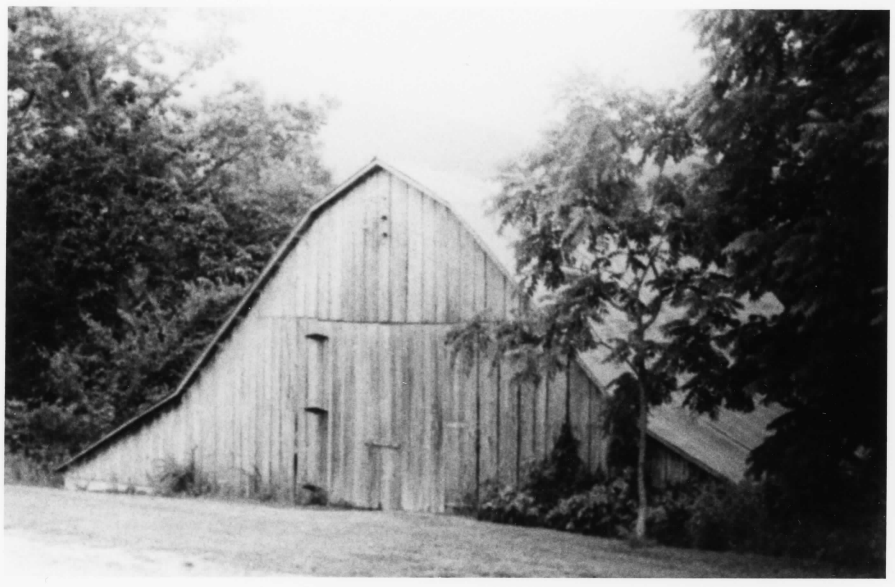

ILLUS. 75: CASEY BARN
BUFFALO NATIONAL RIVER

ILLUS. 76: CLAGETT BARN
BUFFALO NATIONAL RIVER

Internal construction is evident in the photograph of the Scroggins Barn (illus. #77). Positions of log construction divide the structure in basilica form.

ILLUS. 77: SCROGGINS BARN
BUFFALO NATIONAL RIVER

In the same region, but at the Western extremity, is the barn at Hubbell Trading Post National Historic Site (illus. #78-81). This completely different structure was used for mules and horses and for the storage of alfalfa. The HABS drawings show that an almost square structure incorporated the main barn, blacksmith shop and two storerooms in one complex. The 1 1/2 story structure was built in 1890, of rough ashlar in clay. The frame is of wood poles, with a roof of lattias, bark, and soil. In early days, there was a door in the south wall of the shop to allow wagoners to unhitch their teams in the corral and move the horses or wagon into the shop for repair or shoeing. A door was inserted in the east wall after motortisation.

Western Region:

Again, in the Western Region, barns generally form part of a large complex on a ranch. There is no discernible type from north to south; the variety of structures range from an adobe barn in the south to large sheep barns in the northern most point at Redwood National Park. The only adobe barn (illus. #82) in the National Park System is at William Key's Desert Queen Ranch at Joshua Tree National Monument. The ranch is associated with the development of local cattle ranching as well as mining activity and homesteading. The existence of a major water source made this a location for seasonal grazing. The small two-room barn was allegedly built by Bill McHaney (d. 1937). Adobe structures are common in Mexico and the southwest states; they are made of adobe bricks, or sun-dried bricks of earth with straw as a binder. The building material was available at any site.

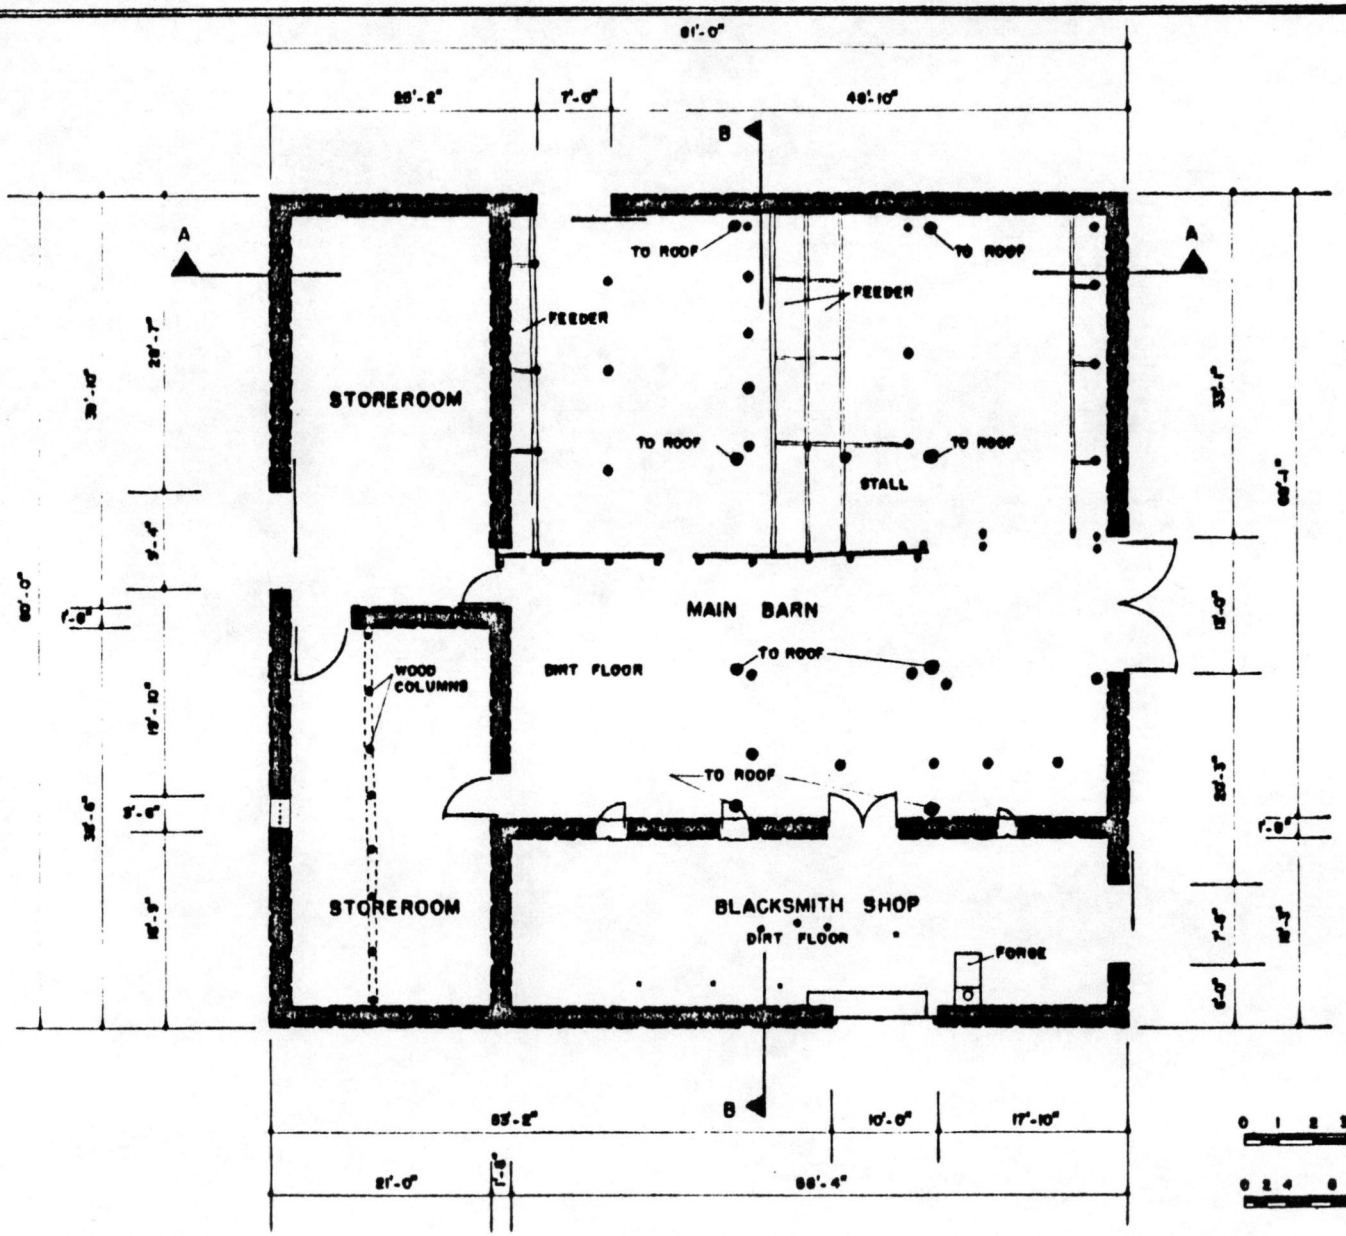

FIRST FLOOR PLAN SCALE 1" = 1'-0"

DRAWN BY DONALD A. KRUEGER

DIV. OF HISTORY STUDIES
NATIONAL PARK SERVICE
UNDER DIRECTION OF THE NATIONAL PARK SERVICE
UNITED STATES DEPARTMENT OF THE INTERIOR

NAME AND LOCATION OF STRUCTURE
TWO-STORY BARN HB-3
J. L. HUBBELL TRADING POST NATIONAL HISTORIC SITE (APACHE CO) GANADO, ARIZONA

SURVEY NO. ARIZ 61

HISTORIC AMERICAN BUILDINGS SURVEY
SHEET 2 OF 7 SHEETS

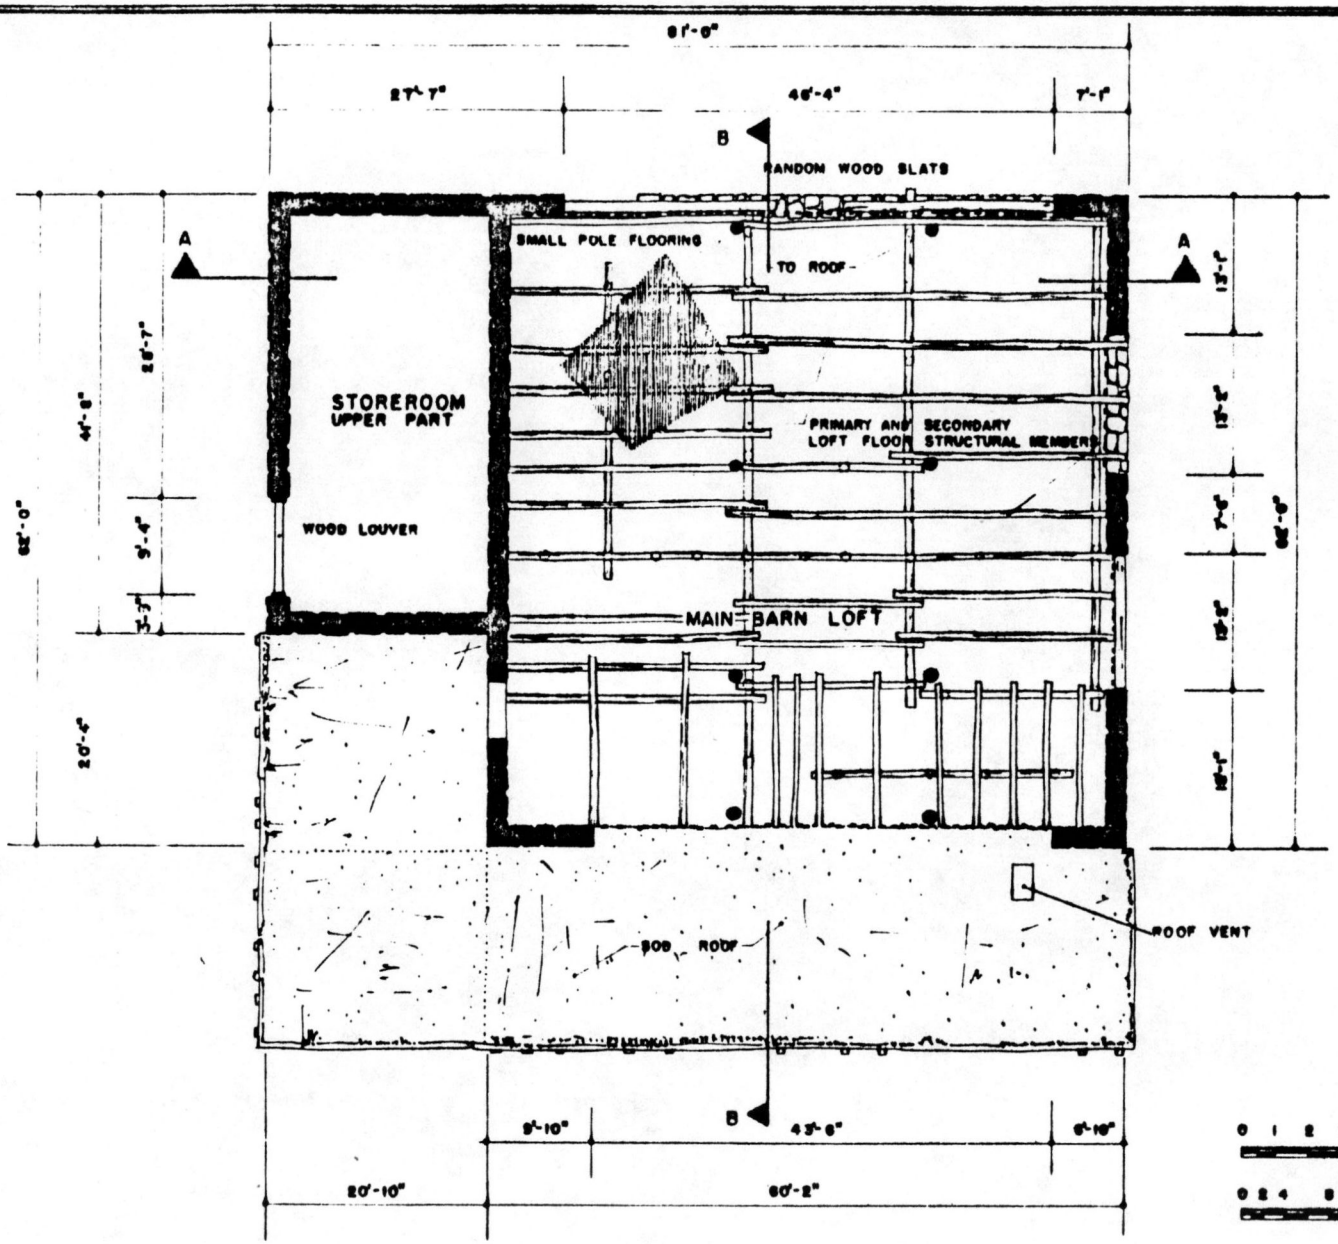

SECOND FLOOR PLAN SCALE 1" = 1'-0"

DRAWN BY DONALD A. KRUEGER

DIV. OF HISTORY STUDIES
NATIONAL PARK SERVICE
UNDER DIRECTION OF THE NATIONAL PARK SERVICE
UNITED STATES DEPARTMENT OF THE INTERIOR

NAME AND LOCATION OF STRUCTURE
TWO-STORY BARN HB-3
J. L. HUBBELL TRADING POST NATIONAL HISTORIC SITE. (APACHE CO) GANADO, ARIZONA

SURVEY NO. ARIZ 61

HISTORIC AMERICAN BUILDINGS SURVEY
SHEET 3 OF 7 SHEETS

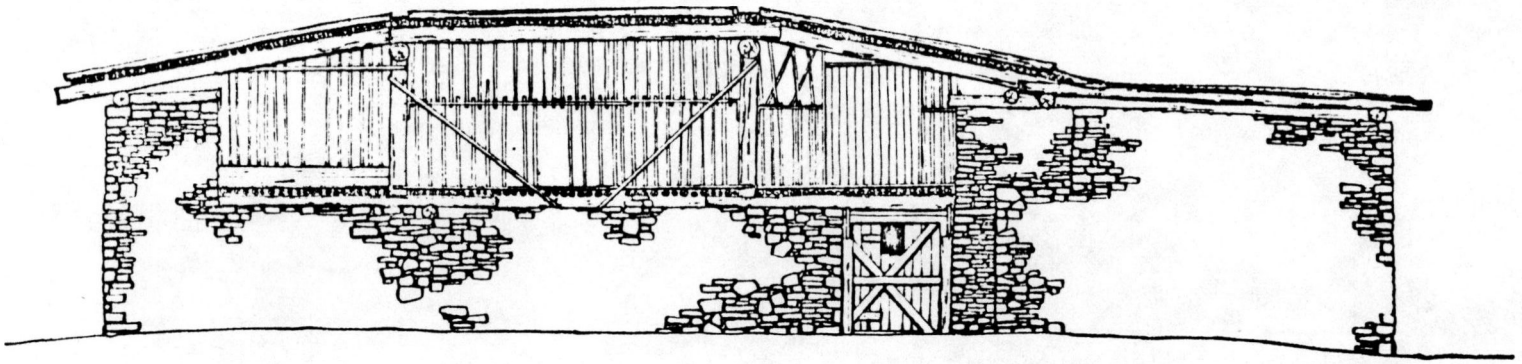

NORTH

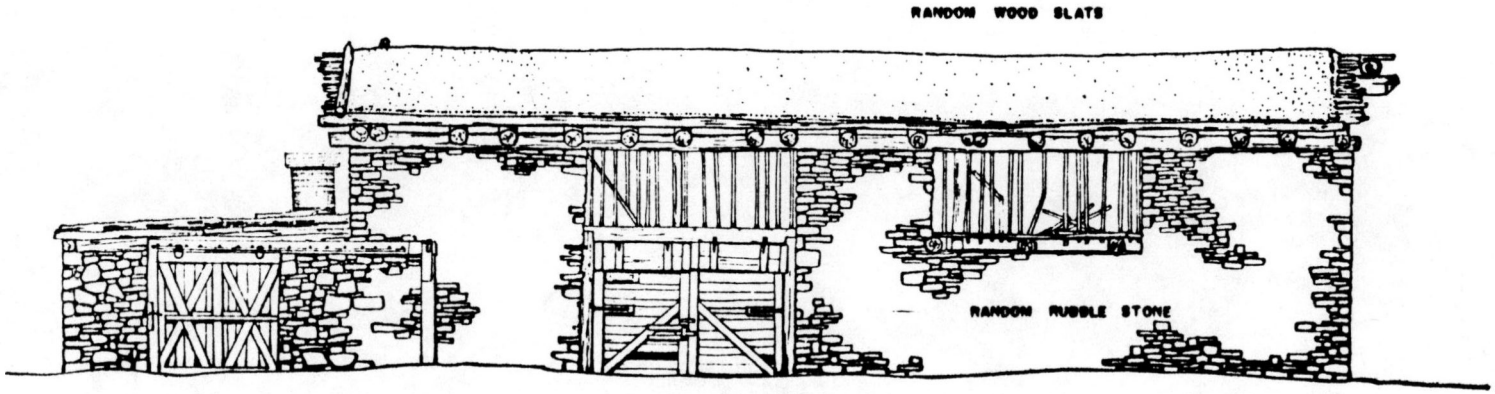

EAST

EXTERIOR ELEVATIONS

SCALE: 3/16"-1'-0"

0 1 2 3 5 7 9 11 13 FEET

0 1 2 3 4 5 6 METRIC

DRAWN BY DONALD A. KRUEGER

DIV. OF HISTORY STUDIES
NATIONAL PARK SERVICE
UNDER DIRECTION OF THE NATIONAL PARK SERVICE
UNITED STATES DEPARTMENT OF THE INTERIOR

NAME AND LOCATION OF STRUCTURE
TWO-STORY BARN HB-3
J. L. HUBBELL TRADING POST NATIONAL HISTORIC SITE, (APACHE CO) GANADO, ARIZONA

SURVEY NO. ARIZ 61

HISTORIC AMERICAN BUILDINGS SURVEY
SHEET 5 OF 7 SHEETS

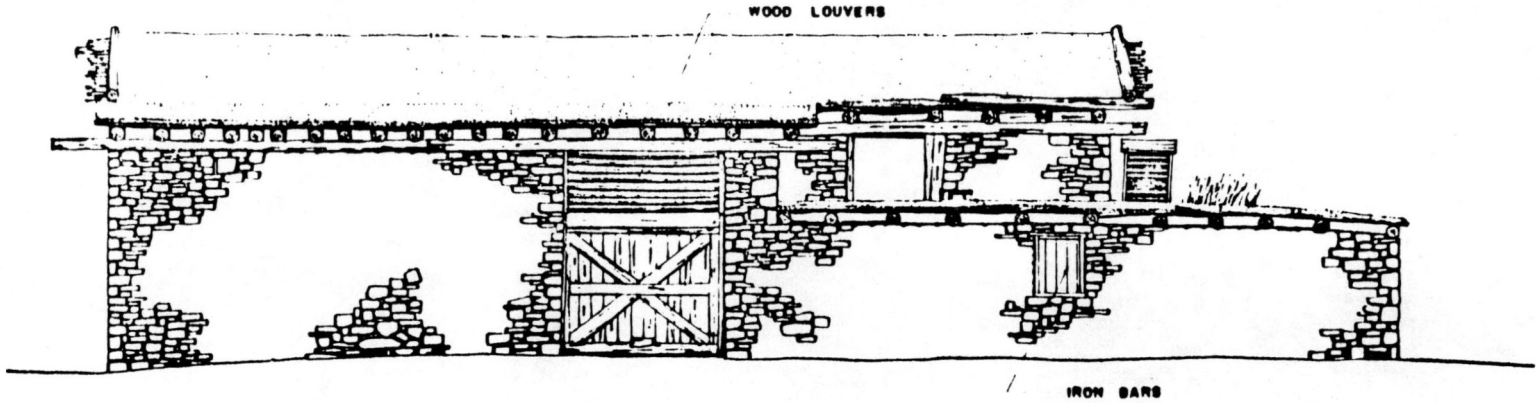

WEST

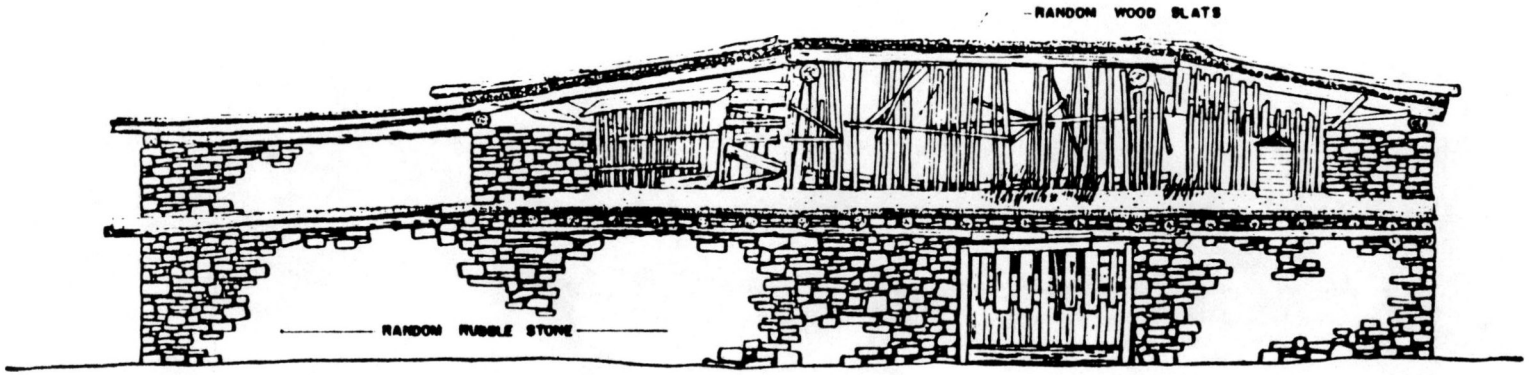

SOUTH

EXTERIOR ELEVATIONS

SCALE: 3/8" = 1'-0"

0 1 2 4 8 12 FEET

0 1 2 4 6 METRES

DRAWN BY DONALD A. KRUEGER

DIV. OF HISTORY STUDIES
NATIONAL PARK SERVICE
UNDER DIRECTION OF THE NATIONAL PARK SERVICE
UNITED STATES DEPARTMENT OF THE INTERIOR

NAME AND LOCATION OF STRUCTURE
TWO-STORY BARN HB-3
J. L. HUBBELL TRADING POST NATIONAL HISTORIC SITE. (APACHE CO) GANADO, ARIZONA

SURVEY NO
ARIZ
61

HISTORIC AMERICAN BUILDINGS SURVEY
SHEET 6 OF 7 SHEETS

ILLUS. 82: ADOBE BARN
JOSHUA TREE NATIONAL MONUMENT

Log barns are found at Lake Mead National Recreation Area and at Lassen Volcanic National Park, such as the hay barn (illus. #83), while much larger structures are found at Point Reyes National Seashore. During the 1830s and 1840s several large Mexican cattle ranches were established on the Point Reyes Peninsula. Upper Pierce Point Ranch was established as part of an 1834 Mexican land grant. Pierce cleared 400 acres and started a dairy. There are several large frame barns on the ranch, including the hay barn (illus. #84). Similar structures are found on other ranches.

ILLUS. 83: HAY BARN
LASSEN VOLCANIC NATIONAL PARK

ILLUS. 84: HAY BARN, UPPER PIERCE POINT RANCH
POINT REYES NATIONAL SEASHORE

Further north, terrain changes again. At Whiskeytown National Recreation Area, a site was settled in the barren countryside and orchards planted. In the Tower House Historic District is a community of abandoned structures in a pastoral setting which once formed the heart of a gold mining community. The Mill Creek Barn (illus. #85) is the aisled Dutch form seen already in Midwest Region. Hay storage in the center is flanked by livestock stalls and wagon sheds.

ILLUS. 85: MILL CREEK BARN
WHISKEYTOWN NATIONAL RECREATION AREA

At Redwood National Park there are several hand built late 19th century barns, connected with the sheep industry in the Bald Hills, where a sparse agricultural settlement was active from the 1850s. One of the major ranches was the Lyons Ranch, with five sites, including the Dolason and Lane properties. These two barns are the two oldest standing structures in the Bald Hills. Redwood is used in their construction, for the foundation blocks, framing and siding. The Dolason Barn (illus. #86), a pasture barn on the Dolason Prairie, has heavy timber framing and a saltbox roof extending almost to the ground. The Lane Barn (illus. #87) has a gable roof with hip at rear, resulting in a shape similar to that of Virginia tobacco barns.

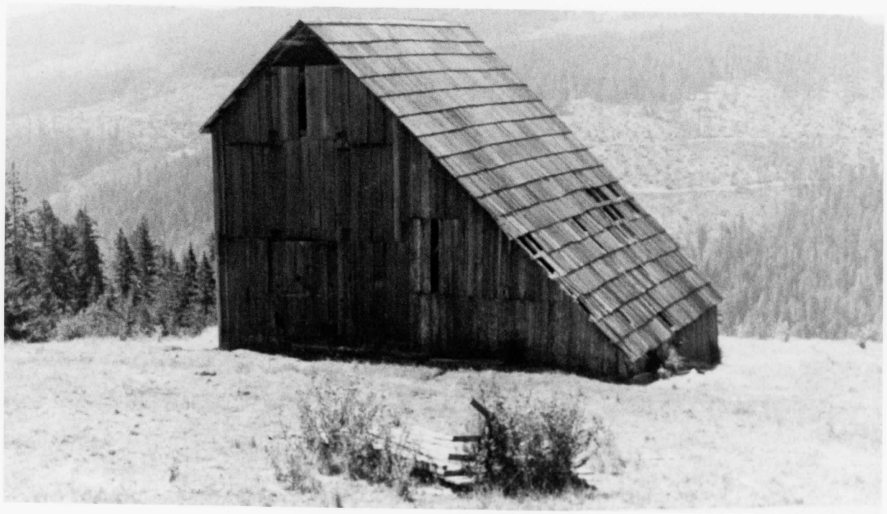

ILLUS. 86: DOLASON BARN
REDWOOD NATIONAL PARK

ILLUS. 87: LANE BARN
REDWOOD NATIONAL PARK

Pacific Northwest Region:

The concentration of farmsteads in this region lies in Ebey's Landing National Historical Preserve. Unfortunately no information on these farmsteads was available at the time of writing this report. At John Day Fossil Beds National Monument, the Cant Ranch comprises a large house, many small structures, and a large barn (illus. #88) measuring 66 by 120 feet.

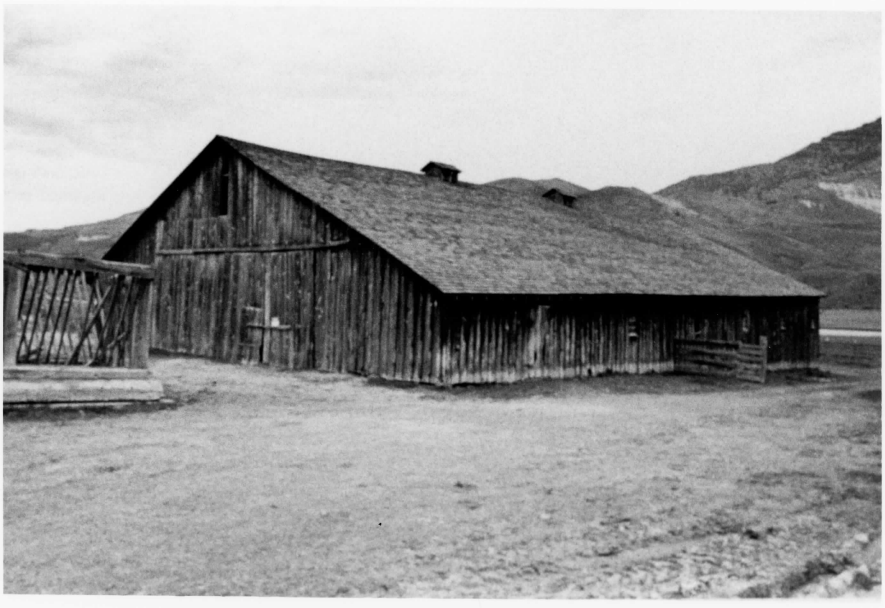

ILLUS. 88: LARGE BARN, CANT RANCH
JOHN DAY FOSSIL BEDS NATIONAL MONUMENT

Conclusion

This report merely touches on this resource within the National Park System, yet it is evident just how varied and impressive are the barns of the United States. It is hoped that this survey and appraisal will draw attention to these buildings which are in urgent need of recognition and repair. The major threat to the barns is their redundancy; a building without a use is at risk. Many of the barns can be used for interpretation and living history exhibits since they can tell so much about America's early history and traditions. As an important part of the rural landscape, every effort should be made to preserve them.

NATIONAL PARK SERVICE BARN INVENTORY

NAME:MUMMA BARN

--LOCATION---

PARK:ANTIETAM NATIONAL BATTLEFIELD
REGION:NC ALPHA:ANTI ORGCODE:3120
STATE:MD COUNTY:WASHINGTON

--DESCRIPTION---

FUNCTION:HISTORIC:LIVESTOCK/HAY
CURRENT:SAME
USE:MIXED
MATERIALS:FOUNDATION 46
ROOF 54
WALLS 46 21
OTHER
CONSTRUCTION:FRAME
STYLE:BANK
DATE:1863 -
DIMENSIONS:

TYPICAL PA BANK BARN WITH 1ST STOREY STABLE LEVEL OF STONE,UPPER HAYLOFT OF FRAME.GABLE ROOF;OVERHANG;LARGE LEAN-TO SHED ON SOUTH END AND SMALLER ONE ON NORTH END.BUILT ON FOUNDATION OF ORIGINAL BARN.

--OTHER FARM BUILDINGS IN GROUP---

CHICKEN HOUSE;HOUSE;SMOKEHOUSE;SPRINGHOUSE;TOOLSHED;HOG PEN

--REFERENCES---

IDLCS:08050 NR REFNUM:66000038
HABS: HAER:
CRBIB(1):001067 (2) (3) (4) (5)

--SOURCES---

LCS:LCS BOOK;ON NR

DATE ENTERED:08/19/86

NATIONAL PARK SERVICE BARN INVENTORY

NAME:PIPER BARN

--LOCATION---

PARK:ANTIETAM NATIONAL BATTLEFIELD
REGION:NC ALPHA:ANTI ORGCODE:3120
STATE:MD COUNTY:WASHINGTON

--DESCRIPTION---

FUNCTION:HISTORIC:LIVESTOCK/HAY
CURRENT:SAME
USE:MIXED
MATERIALS:FOUNDATION 46
ROOF 54
WALLS 46 21
OTHER
CONSTRUCTION:STONE/FR
STYLE:BANK
DATE:1820 - 1898
DIMENSIONS:144'x 44'

1820 PART(84'x 44')1 STOREY STONE WALLS,HEAVY HEWN TIMBER FRAME;E WALL BENEATH O
VERHANG HAS 7 DOUBLE DUTCH DOORS,5 WINDOWS;1898 WOODEN ADDITION(MAKING BARN 144'
x 44');1912 TIN ROOF IN PLACE OF SHINGLE,VENTILATORS,2 DORMERS;1974 RESTORATION

--OTHER FARM BUILDINGS IN GROUP---

CAVEHOUSE;IMPLEMENT SHED;HOUSE;SLAVE HOUSE;SMOKEHOUSE

--REFERENCES---

IDLCS:08031 NR REFNUM:66000038
HABS: HAER:
CRBIB(1):001056 (2)001064 (3)012167 (4)012539 (5)

--SOURCES---

LCS;LCS BOOK

DATE ENTERED:08/19/86

NATIONAL PARK SERVICE BARN INVENTORY

NAME:PRY BARN

--LOCATION----------

PARK:ANTIETAM NATIONAL BATTLEFIELD
REGION:NC ALPHA:ANTI ORGCODE:3120
STATE:MD COUNTY:WASHINGTON

--DESCRIPTION----------

FUNCTION:HISTORIC:LIVESTOCK/HAY
CURRENT:SAME
USE:MIXED
MATERIALS:FOUNDATION 46
ROOF 54
WALLS 46 21
OTHER
CONSTRUCTION:STONE FR
STYLE:BANK
DATE: -
DIMENSIONS:60'x 40'

STONE 1ST LEVEL WITH VERTICAL BOARDING ABOVE;OVERHANG ON SOUTH;SHED ADDITION ON EAST END;2 VENTILATORS ON ROOF RIDGE.

--OTHER FARM BUILDINGS IN GROUP----------

WASH HOUSE;HOUSE;CAVE HOUSE;SPRING HOUSE;SMOKEHOUSE/COOKHOUSE

--REFERENCES----------

IDLCS:08040 NR REFNUM:66000038
HABS: HAER:
CRBIB(1):010560 (2) (3) (4) (5)

--SOURCES----------

LCS;LCS BOOK

DATE ENTERED:08/19/86

NATIONAL PARK SERVICE BARN INVENTORY

NAME:SHERRICK BARN

--LOCATION---

PARK:ANTIETAM NATIONAL BATTLEFIELD
REGION:NC ALPHA:ANTI ORGCODE:3120
STATE:MD COUNTY:WASHINGTON

--DESCRIPTION---

FUNCTION:HISTORIC:LIVESTOCK/HAY
CURRENT:
USE:MIXED
MATERIALS:FOUNDATION 46
ROOF 54
WALLS 46 21
OTHER
CONSTRUCTION:STONE/FR
STYLE:BANK
DATE:1930 - 1950
DIMENSIONS:45'x 90'

BANK BARN WITH 2 LEVELS ON SOUTH AND 1 ON NORTH.LOWER LEVEL STONE,UPPER WALLS VERTICAL BOARDS;FAIRLY NEW GABLE TIN ROOF.BUILT LESS THAN 50 YEARS AGO

--OTHER FARM BUILDINGS IN GROUP---

CORN CRIB;HOUSE;SMOKEHOUSE

--REFERENCES---

IDLCS:08044 NR REFNUM:
HABS: HAER:
CRBIB(1): (2) (3) (4) (5)

--SOURCES---

LCS;LCS BOOK

DATE ENTERED:08/19/86

0175

NATIONAL PARK SERVICE BARN INVENTORY

NAME:CORRAL AND STUD BARN-CEDARVALE

--LOCATION---

PARK:BIGHORN CANYON NATIONAL RECREATION AREA
REGION:RM ALPHA:BICA ORGCODE:1320
STATE:MT COUNTY:BIG HORN

--DESCRIPTION---

FUNCTION:HISTORIC:STUD BARN
CURRENT:VACANT
USE:LIVESTOCK
MATERIALS:FOUNDATION
ROOF 80
WALLS
OTHER
CONSTRUCTION:
STYLE:
DATE: -
DIMENSIONS:20'x 35'

BARN ROOF IS SOD ON SPACES POLES WITH CHICKEN WIRE MESHING.

--OTHER FARM BUILDINGS IN GROUP---

--REFERENCES---

IDLCS:10978 NR REFNUM:
HABS: HAER:
CRBIB(1): (2) (3) (4) (5)

--SOURCES---

LCS:LCS BOOK

DATE ENTERED:08/20/86

0183

NATIONAL PARK SERVICE BARN INVENTORY

NAME:APPLE BARN

--LOCATION---

PARK:BLUE RIDGE PARKWAY
REGION:SE ALPHA:BLRI ORGCODE:5140
STATE:NC COUNTY:BUNCOMBE

--DESCRIPTION---

FUNCTION:HISTORIC:APPLES
CURRENT:MAINTENANCE
USE:CROPS
MATERIALS:FOUNDATION 46
ROOF 50
WALLS 21
OTHER
CONSTRUCTION:FRAME
STYLE:
DATE:1900 - 1910
DIMENSIONS:35'x 70'

2 STOREY WITH SINGLE STOREY WING.LAPPED BOARD SIDING;BASEMENT DIVIDED INTO APPLE BINS;1ST FLOOR DIVIDED INTO 2 ROOMS;2ND FLOOR OPEN;SHAFT FOR ELEVATOR;3 SMALL VENTILATOR TOWERS ON ROOF.

--OTHER FARM BUILDINGS IN GROUP---

CARRIAGE HOUSE;MALE SERVANTS QUARTERS

--REFERENCES---

IDLCS:06500 NR REFNUM:
HABS: HAER:
CRBIB(1): (2) (3) (4) (5)

--SOURCES---

LCS;LCS BOOK

DATE ENTERED:08/21/86

NATIONAL PARK SERVICE BARN INVENTORY

NAME:BARN-HUMPBACK ROCKS MOUNTAIN FARM

--LOCATION----------

PARK:BLUE RIDGE PARKWAY
REGION:SE ALPHA:BLRI ORGCODE:5140
STATE:NC COUNTY:BUNCOMBE

--DESCRIPTION----------

FUNCTION:HISTORIC:LIVESTOCK/HAY
CURRENT:VACANT
USE:MIXED
MATERIALS:FOUNDATION 46
ROOF 21
WALLS 23
OTHER
CONSTRUCTION:LOG
STYLE:
DATE: -
DIMENSIONS:

RECTANGULAR 2 STOREY 5 ROOM STRUCTURE.ROUND LOG,PARTIALLY CHINKED WITH BOARDS;HAND SPLIT BOARD ROOF ON POLE RAFTERS;CORNER JOINERY ON LARGER SECTION IS V NOTCHED,ON SMALLER SECTION SADDLENOTCHED;SALT BOX ROOF;3 ROOMS DOWN,2 UP;2 DOORS.

--OTHER FARM BUILDINGS IN GROUP----------

BEAR PROOF PIG PEN;SPRING HOUSE;CHICKEN HOUSE;ROOT CELLAR/MEAT HOUSE;CABIN

--REFERENCES----------

IDLCS:05127 NR REFNUM:
HABS: HAER:
CRBIB(1): (2) (3) (4) (5)

--SOURCES----------

LCS;LCS BOOK

DATE ENTERED:08/21/86

0226

NATIONAL PARK SERVICE BARN INVENTORY

NAME:DELLINGER BARN

--LOCATION----------

PARK:BLUE RIDGE PARKWAY
REGION:SE ALPHA:BLRI ORGCODE:5140
STATE:NC COUNTY:BUNCOMBE

--DESCRIPTION----------

FUNCTION:HISTORIC:
CURRENT:
USE:
MATERIALS:FOUNDATION
ROOF
WALLS
OTHER
CONSTRUCTION:
STYLE:
DATE: -
DIMENSIONS:

WOOD

--OTHER FARM BUILDINGS IN GROUP----------

--REFERENCES----------

IDLCS:09206 NR REFNUM:
HABS: HAER:
CRBIB(1): (2) (3) (4) (5)

--SOURCES----------

LCS

DATE ENTERED:08/21/86

0227

NATIONAL PARK SERVICE BARN INVENTORY

NAME:HENLEY BARN

--LOCATION---

PARK:BLUE RIDGE PARKWAY
REGION:SE ALPHA:BLRI ORGCODE:5140
STATE:NC COUNTY:BUNCOMBE

--DESCRIPTION---

FUNCTION:HISTORIC:LIVESTOCK/HAY
CURRENT:VACANT
USE:MIXED
MATERIALS:FOUNDATION 46
ROOF 50
WALLS 26
OTHER
CONSTRUCTION:FRAME
STYLE:DOUBLE CRIB
DATE:1905 - 1915
DIMENSIONS:38'x 40'

1 1/2 STOREY RECTANGULAR STRUCTURE WITH 9'x 38'SHED ADDITION.MODIFIED GABLE ROOF ;1ST FLOOR DIVIDED INTO 2 CATTLE RUNS SEPARATED BY CENTRAL DRIVEWAY;STORAGE ROOM IN SHED;UPPER FLOOR IS OPEN HAYLOFT.

--OTHER FARM BUILDINGS IN GROUP---

HENLEY HOUSE

--REFERENCES---

IDLCS:06488 NR REFNUM:
HABS: HAER:
CRBIB(1): (2) (3) (4) (5)

--SOURCES---

LCS;LCS BOOK

DATE ENTERED:08/21/86

0228

NATIONAL PARK SERVICE BARN INVENTORY

NAME:JOHNSON BARN

--LOCATION--

PARK:BLUE RIDGE PARKWAY
REGION:SE ALPHA:BLRI ORGCODE:5140
STATE:NC COUNTY:BUNCOMBE

--DESCRIPTION--

FUNCTION:HISTORIC:LIVESTOCK/HAY
CURRENT:DISPLAY OF PIONEER MOUNTAIN FARM
USE:MIXED
MATERIALS:FOUNDATION
ROOF 21
WALLS 23
OTHER
CONSTRUCTION:LOG
STYLE:DOUBLE CRIB
DATE:1740 - 1760
DIMENSIONS:24'x 26'

DOUBLE PEN LOG BARN(16'x 24')ENCLOSED BY ADDITIONS ON EACH SIDE(ONE REMOVED-OPEN ADDITION 10'x 24');HAND SPLIT BOARD ROOF;DOUBLE PEN HAS 4 STALLS DOWN AND 1 STALL UP ON EACH SIDE OF PASSAGE.

--OTHER FARM BUILDINGS IN GROUP--

JOHNSON HOUSE;MEAT HOUSE;SPRING HOUSE

--REFERENCES--

IDLCS:00085 NR REFNUM:
HABS: HAER:
CRBIB(1):002240 (2) (3) (4) (5)

--SOURCES--

LCS;LCS BOOK

DATE ENTERED:08/21/86

0229

NATIONAL PARK SERVICE BARN INVENTORY

NAME:LANCASTER BARN

--LOCATION--

PARK:BLUE RIDGE PARKWAY
REGION:SE ALPHA:BLRI ORGCODE:5140
STATE:NC COUNTY:BUNCOMBE

--DESCRIPTION--

FUNCTION:HISTORIC:LIVESTOCK/HAY
CURRENT:
USE:MIXED
MATERIALS:FOUNDATION 40
ROOF
WALLS 21
OTHER
CONSTRUCTION:FRAME
STYLE:
DATE:1900 - 1909
DIMENSIONS:44'x 34'

1 1/2 STOREY RECTANGULAR STRUCTURE WITH LEAN-TO SHED AT REAR.STONE/POURED CONCRETE FOUNDATION;VERTICAL BOARD SIDING ON MAIN PORTION AND SHED ADDITION.

--OTHER FARM BUILDINGS IN GROUP--

LANCASTER HOUSE;2 CHICKEN HOUSES;OUTHOUSE;SMOKEHOUSE;SPRING HOUSE

--REFERENCES--

IDLCS:05134 NR REFNUM:
HABS: HAER:
CRBIB(1): (2) (3) (4) (5)

--SOURCES--

LCS;LCS BOOK

DATE ENTERED:08/21/86

NATIONAL PARK SERVICE BARN INVENTORY

NAME:OLD LAZENBY BARN

--LOCATION---

PARK:BLUE RIDGE PARKWAY
REGION:SE ALPHA:BLRI ORGCODE:5140
STATE:NC COUNTY:BUNCOMBE

--DESCRIPTION---

FUNCTION:HISTORIC:LIVESTOCK/HAY
CURRENT:
USE:MIXED
MATERIALS:FOUNDATION 46
ROOF 50
WALLS 21
OTHER
CONSTRUCTION:FRAME
STYLE:
DATE: -
DIMENSIONS:20'x 30'

1 1/2 STOREY RECTANGULAR FRAME BARN.VERTICAL ROUGH SAWN BOARDS.

--OTHER FARM BUILDINGS IN GROUP---

OLD LAZENBY HOUSE

--REFERENCES---

IDLCS:05123 NR REFNUM:
HABS: HAER:
CRBIB(1): (2) (3) (4) (5)

--SOURCES---

LCS;LCS BOOK

DATE ENTERED:08/22/86

NATIONAL PARK SERVICE BARN INVENTORY

NAME:SHUFFORD DOUBLE PEN BARN

--LOCATION----------

PARK:BLUE RIDGE PARKWAY
REGION:SE ALPHA:BLRI ORGCODE:5140
STATE:NC COUNTY:BUNCOMBE

--DESCRIPTION----------

FUNCTION:HISTORIC:LIVESTOCK/HAY
CURRENT:VACANT
USE:MIXED
MATERIALS:FOUNDATION
ROOF 21
WALLS 23
OTHER
CONSTRUCTION:LOG
STYLE:DOUBLE CRIB
DATE: -
DIMENSIONS:25'x9'

LOG DOUBLE PEN BARN(EACH PEN 9'x 9').SADDLENOTCH JOINERY AT CORNERS;BOARD ROOF

--OTHER FARM BUILDINGS IN GROUP----------

--REFERENCES----------

IDLCS:05117 NR REFNUM:
HABS: HAER:
CRBIB(1): (2) (3) (4) (5)

--SOURCES----------

LCS;LCS BOOK

DATE ENTERED:08/22/86

0232

NATIONAL PARK SERVICE BARN INVENTORY

NAME:SIMS BARN

--LOCATION---

PARK:BLUE RIDGE PARKWAY
REGION:SE ALPHA:BLRI ORGCODE:5140
STATE:NC COUNTY:BUNCOMBE

--DESCRIPTION---

FUNCTION:HISTORIC:LIVESTOCK/HAY
CURRENT:VACANT
USE:MIXED
MATERIALS:FOUNDATION 46
ROOF 64
WALLS 26
OTHER
CONSTRUCTION:FRAME
STYLE:
DATE:1910 - 1920
DIMENSIONS:38'x 61'

1 1/2 STOREY RECTANGULAR FRAME BARN.2 WIDE DOORWAYS WITH SLIDING DOORS;9'WIDE ST
ORAGE SECTION THROUGH CENTRE;AREAS EITHER SIDE OPEN.

--OTHER FARM BUILDINGS IN GROUP---

SIMS HOUSE

--REFERENCES---

IDLCS:06490 NR REFNUM:
HABS: HAER:
CRBIB(1): (2) (3) (4) (5)

--SOURCES---

LCS;LCS BOOK

DATE ENTERED:08/22/86

NATIONAL PARK SERVICE BARN INVENTORY

NAME:T T TRAIL BARN

--LOCATION----------

PARK:BLUE RIDGE PARKWAY
REGION:SE ALPHA:BLRI ORGCODE:5140
STATE:NC COUNTY:BUNCOMBE

--DESCRIPTION----------

FUNCTION:HISTORIC:LIVESTOCK/HAY
CURRENT:
USE:MIXED
MATERIALS:FOUNDATION
ROOF 50
WALLS 21
OTHER
CONSTRUCTION:FRAME
STYLE:
DATE: -
DIMENSIONS:32'4"x28'3

1 1/2 STOREY RECTANGULAR FRAME BARN.POLE FRAME;VERTICAL BOARD SIDING.

--OTHER FARM BUILDINGS IN GROUP----------

3 CHICKEN HOUSES;FARMHOUSE;GRANGE;GRANARY;HOG HOUSE;MACHINERY SHED;OUTHOUSE;SMOKE HOUSE

--REFERENCES----------

IDLCS:07380 NR REFNUM:
HABS: HAER:
CRBIB(1): (2) (3) (4) (5)

--SOURCES----------

LCS;LCS BOOK

DATE ENTERED:08/22/86

NATIONAL PARK SERVICE BARN INVENTORY

NAME:HORSE BARN

--LOCATION---

PARK:BOOKER T WASHINGTON NATIONAL MONUMENT
REGION:MA ALPHA:BOWA ORGCODE:4210
STATE:VA COUNTY:BEDFORD

--DESCRIPTION---

FUNCTION:HISTORIC:HORSES/EQUIPMENT
CURRENT:NMCM
USE:HORSES
MATERIALS:FOUNDATION 46
ROOF 22
WALLS 26
OTHER
CONSTRUCTION:LOG/FRAM
STYLE:
DATE:1970 -
DIMENSIONS:

INTERPRETATIVE REPLICA OF 2 STOREY LOG BARN;WITH FRAME SHEDS 3 SIDES;DRY STONE CORNER PIERS,V NOTCHED LOGS,OAK SHINGLE DOUBLE COURSE ROOF;WOOD PLANK FLOOR IN BARN,DIRT FLOORS IN LEAN-TO SHEDS

--OTHER FARM BUILDINGS IN GROUP---

TOBACCO BARN;SLAVE CABIN;PRIVY;CORN CRIB;BLACKSMITH SHED;CHICKEN HOUSE;SMOKE HOUSE

--REFERENCES---

IDLCS:07804 NR REFNUM:
HABS: HAER:
CRBIB(1):001491 (2) (3) (4) (5)

---SOURCES---

LCS;LCS BOOK

DATE ENTERED:08/11/86

NATIONAL PARK SERVICE BARN INVENTORY

NAME:TOBACCO BARN

--LOCATION---

PARK:BOOKER T WASHINGTON NATIONAL MONUMENT
REGION:MA ALPHA:BOWA ORGCODE:4210
STATE:VA COUNTY:BEDFORD

--DESCRIPTION---

FUNCTION:HISTORIC:TOBACCO CURING
CURRENT:MUSEUM COLLECTION/STORAGE
USE:TOBACCO
MATERIALS:FOUNDATION 46
ROOF 22
WALLS 23
OTHER
CONSTRUCTION:LOG
STYLE:
DATE: - 1870
DIMENSIONS:

WALLS OF 7-10" LOGS PROJECTING 2" AT CORNERS;WOOD STRIP CHINKING ANDCLAY DAUBING .VERTICAL GABLES,BUTTED,8" SAWN BOARDS.LOG RAFTER ROOF EXPOSED AT EAVES.OPEN INTERIOR;20 PINE POLES FOR HANGING LEAVES

--OTHER FARM BUILDINGS IN GROUP---

HORSE BARN;SLAVE CABIN;PRIVY;CORN CRIB;BLACKSMITH SHED;CHISKEN HOUSE;SMOKE HOUSE

--REFERENCES---

IDLCS:07802 NR REFNUM:
HABS: HAER:
CRBIB(1):001491 (2) (3) (4) (5)

--SOURCES---

LCS;LCS BOOK

DATE ENTERED:08/11/86

NATIONAL PARK SERVICE BARN INVENTORY

NAME:CONCESSIONER HORSE BARN

--LOCATION---

PARK:BRYCE CANYON NATIONAL PARK
REGION:RM ALPHA:BRCA ORGCODE:1330
STATE:UT COUNTY:GARFIELD

--DESCRIPTION---

FUNCTION:HISTORIC:HORSES
CURRENT:
USE:HORSES
MATERIALS:FOUNDATION
ROOF 50
WALLS 21
OTHER
CONSTRUCTION:FRAME
STYLE:
DATE:1928 -
DIMENSIONS:

WOOD FRAME STRUCTURE;WOOD SHEATHING ON LOWER PORTION AND CORRUGATED METAL ON UPP ER HAYLOFT AND ROOF;LOW-PITCHED GABLE ROOF;12 HORSE STALLS AND AN ENCLOSED ROOM ON EACH END.

--OTHER FARM BUILDINGS IN GROUP---

--REFERENCES---

IDLCS:22598 NR REFNUM:
HABS: HAER:
CRBIB(1): (2) (3) (4) (5)

--SOURCES---

LCS;LCS BOOK

DATE ENTERED:08/20/86

0184

NATIONAL PARK SERVICE BARN INVENTORY

NAME:NPS HORSE BARN

--LOCATION---

PARK:BRYCE CANYON NATIONAL PARK
REGION:RM ALPHA:BRCA ORGCODE:1330
STATE:UT COUNTY:GARFIELD

--DESCRIPTION---

FUNCTION:HISTORIC:HORSES
CURRENT:
USE:HORSES
MATERIALS:FOUNDATION 65
ROOF 22
WALLS 21
OTHER
CONSTRUCTION:FRAME
STYLE:
DATE:1935 -
DIMENSIONS:

1 1/2 STOREY WOOD STRUCTURE.ROUGH SAWN PINE CLAPBOARD SIDING;GABLE ROOF;DOUBLE S
WINGING DOORS ON EAST SIDE;MOVED FROM ITS ORIGINAL LOCATION AT THE UTILITY AREA.

--OTHER FARM BUILDINGS IN GROUP---

--REFERENCES---

IDLCS:22593 NR REFNUM:
HABS: HAER:
CRBIB(1): (2) (3) (4) (5)

--SOURCES---

LCS:LCS BOOK

DATE ENTERED:08/20/86

NATIONAL PARK SERVICE BARN INVENTORY

NAME:"BEAVER"JIM VILLINES FARM BARN

---LOCATION---

PARK:BUFFALO NATIONAL RIVER
REGION:SW ALPHA:BUFF ORGCODE:7150
STATE:AR COUNTY:BOONE

---DESCRIPTION---

FUNCTION:HISTORIC:STORAGE
CURRENT:
USE:
MATERIALS:FOUNDATION 46
ROOF
WALLS 21
OTHER
CONSTRUCTION:FRAME
STYLE:SHED
DATE: -
DIMENSIONS:

1 STOREY RECTANGULAR LOG BARN WITH SHEDS.GABLE ROOF.

---OTHER FARM BUILDINGS IN GROUP---

CHICKEN HOUSE;CABIN;SMOKEHOUSE;CORN CRIB;OUTHOUSE;FRUITCELLAR

---REFERENCES---

IDLCS:23428 NR REFNUM:
HABS: HAER:
CRBIB(1):011236 (2) (3) (4) (5)

---SOURCES---

LCS;LCS BOOK

DATE ENTERED:08/29/86

0274

NATIONAL PARK SERVICE BARN INVENTORY

NAME:BARN-BELL PROPERTY

--LOCATION----------

PARK:BUFFALO NATIONAL RIVER
REGION:SW ALPHA:BUFF ORGCODE:7150
STATE:AR COUNTY:BOONE

--DESCRIPTION----------

FUNCTION:HISTORIC:LIVESTOCK/HAY
CURRENT:VACANT
USE:MIXED
MATERIALS:FOUNDATION 46
ROOF
WALLS 21
OTHER
CONSTRUCTION:FRAME
STYLE:DUTCH/PRAIRIE
DATE: -
DIMENSIONS:36'x 62'

RECTANGULAR 1 1/2 STOREY BARN.VERTICAL BOARD SIDING;GAMBREL ROOF WITH PEAK;GABLE END ENTRANCE.

--OTHER FARM BUILDINGS IN GROUP----------

BARN/SHOP;CALF NURSERY;FRUIT CELLAR;GARAGE/SHED;HOG BARN;2 HOUSES;SWING BRIDGE

--REFERENCES----------

IDLCS:23419 NR REFNUM:
HABS: HAER:
CRBIB(1):011236 (2) (3) (4) (5)

--SOURCES----------

LCS;LCS BOOK

DATE ENTERED:08/27/86

0253

NATIONAL PARK SERVICE BARN INVENTORY

NAME:BARN-CASEY PROPERTY

--LOCATION----------

PARK:BUFFALO NATIONAL RIVER
REGION:SW ALPHA:BUFF ORGCODE:7150
STATE:AR COUNTY:BOONE

--DESCRIPTION----------

FUNCTION:HISTORIC:LIVESTOCK/HAY
CURRENT:
USE:MIXED
MATERIALS:FOUNDATION
ROOF
WALLS 21
OTHER
CONSTRUCTION:FRAME
STYLE:PRAIRIE
DATE: -
DIMENSIONS:28'x 30'

WOOD FRAME BARN WITH LEAN-TOS ON EITHER SIDE(9'x 30').GAMBREL ROOF REACHING GROU
ND;WAGON DOOR IN GABLE END.

--OTHER FARM BUILDINGS IN GROUP----------

SMALLER BARN;HOUSE;SAWMILL

--REFERENCES----------

IDLCS:23320 NR REFNUM:
HABS: HAER:
CRBIB(1):011236 (2) (3) (4) (5)

--SOURCES----------

LCS;LCS BOOK

DATE ENTERED:08/27/86

0256

NATIONAL PARK SERVICE BARN INVENTORY

NAME:BARN-LARRY FOWLER PROPERTY

--LOCATION----------

PARK:BUFFALO NATIONAL RIVER
REGION:SW ALPHA:BUFF ORGCODE:7150
STATE:AR COUNTY:BOONE

--DESCRIPTION----------

FUNCTION:HISTORIC:LIVESTOCK/HAY
CURRENT:
USE:MIXED
MATERIALS:FOUNDATION
ROOF
WALLS 21
OTHER
CONSTRUCTION:FRAME
STYLE:DUTCH/PRAIRIE
DATE: -
DIMENSIONS:

--OTHER FARM BUILDINGS IN GROUP----------

--REFERENCES----------

IDLCS: NR REFNUM:
HABS: HAER:
CRBIB(1): (2) (3) (4) (5)

--SOURCES----------

DATE ENTERED:

0266

NATIONAL PARK SERVICE BARN INVENTORY

NAME:BARN-WILLIAM CLARK PROPERTY

--LOCATION----------

PARK:BUFFALO NATIONAL RIVER
REGION:SW ALPHA:BUFF ORGCODE:7150
STATE:AR COUNTY:BOONE

--DESCRIPTION----------

FUNCTION:HISTORIC:LIVESTOCK/HAY
CURRENT:VACANT
USE:MIXED
MATERIALS:FOUNDATION
ROOF
WALLS 21
OTHER
CONSTRUCTION:FRAME
STYLE:PRAIRIE
DATE: -
DIMENSIONS:40'x50'

RECTANGULAR 1 1/2 STOREY FRAME BARN WITH SHEDS EITHER SIDE;VERTICAL WOOD SIDING; GABLE ROOF;GABLE END ENTRANCE;24' HIGH HAY LOFT.

--OTHER FARM BUILDINGS IN GROUP----------

HAY BARN;FRUIT CELLAR;GARAGE;LOG BUILDING;OUTBUILDING;OUTHOUSE;SPRINGHOUSE

--REFERENCES----------

IDLCS:23317 NR REFNUM:
HABS: HAER:
CRBIB(1):011236 (2) (3) (4) (5)

--SOURCES----------

LCS;LCS BOOK

DATE ENTERED:08/27/86

0259

NATIONAL PARK SERVICE BARN INVENTORY

NAME:BARN/SHOP-BELL PROPERTY

--LOCATION----------

PARK:BUFFALO NATIONAL RIVER
REGION:SW ALPHA:BUFF ORGCODE:7150
STATE:AR COUNTY:BOONE

--DESCRIPTION----------

FUNCTION:HISTORIC:LIVESTOCK/HAY
CURRENT:VACANT
USE:MIXED
MATERIALS:FOUNDATION
ROOF 50
WALLS 21
OTHER
CONSTRUCTION:FRAME
STYLE:
DATE: -
DIMENSIONS:29'x 42'

RECTANGULAR FRAME BARN.VERTICAL BOARD SIDING;GABLE ROOF.

--OTHER FARM BUILDINGS IN GROUP----------

BARN;CALF NURSERY;FRUIT CELLAR;GARAGE /SHED;HOG BARN;2 HOUSES;SWING BRIDGE

--REFERENCES----------

IDLCS:23421 NR REFNUM:
HABS: HAER:
CRBIB(1):011236 (2) (3) (4) (5)

--SOURCES----------

LCS;LCS BOOK

DATE ENTERED:08/27/86

NATIONAL PARK SERVICE BARN INVENTORY

NAME:BILL FOWLER FARM,OLD BARN

---LOCATION---

PARK:BUFFALO NATIONAL RIVER
REGION:SW ALPHA:BUFF ORGCODE:7150
STATE:AR COUNTY:BOONE

---DESCRIPTION---

FUNCTION:HISTORIC:LIVESTOCK/HAY
CURRENT:
USE:MIXED
MATERIALS:FOUNDATION 46
ROOF
WALLS 21
OTHER
CONSTRUCTION:FRAME
STYLE:
DATE: -
DIMENSIONS:

1 1/2 STOREY RECTANGULAR WOOD FRAME BARN.VERTICAL BOARD SIDING;GABLE ROOF

---OTHER FARM BUILDINGS IN GROUP---

CARETAKERS HOUSE;GRANARY;HOUSE;OLD POST OFFICE

---REFERENCES---

IDLCS:23268 NR REFNUM:
HABS: HAER:
CRBIB(1):011236 (2) (3) (4) (5)

---SOURCES---

LCS;LCS BOOK

DATE ENTERED:08/27/86

NATIONAL PARK SERVICE BARN INVENTORY

NAME:CLAGETT BARN

--LOCATION---

PARK:BUFFALO NATIONAL RIVER
REGION:SW ALPHA:BUFF ORGCODE:7150
STATE:AR COUNTY:BOONE

--DESCRIPTION---

FUNCTION:HISTORIC:LIVESTOCK/HAY
CURRENT:VACANT
USE:MIXED
MATERIALS:FOUNDATION
ROOF
WALLS 21
OTHER
CONSTRUCTION:FRAME
STYLE:PRAIRIE
DATE:1911 - 1913
DIMENSIONS:50'x 50'

SQUARE FRAME BARN,SYMMETRICAL PLAN.OAK BOX FRAME;VERTICAL ROUGH SAWN B AND B EXTERIOR;GREAT GABLE ROOF;OPEN PEAK VENT

--OTHER FARM BUILDINGS IN GROUP---

HOUSE;4 OUTBUILDINGS;SPRINGHOUSE

--REFERENCES---

IDLCS:23237 NR REFNUM:
HABS: HAER:
CRBIB(1):011236 (2) (3) (4) (5)

--SOURCES---

LCS;LCS BOOK

DATE ENTERED:08/27/86

0258

NATIONAL PARK SERVICE BARN INVENTORY

NAME:CONRAD VILLENNES PROPERTY BARN

--LOCATION----------

PARK:BUFFALO NATIONAL RIVER
REGION:SW ALPHA:BUFF ORGCODE:7150
STATE:AR COUNTY:BOONE

--DESCRIPTION----------

FUNCTION:HISTORIC:LIVESTOCK/HAY
CURRENT:
USE:MIXED
MATERIALS:FOUNDATION
ROOF
WALLS 21
OTHER
CONSTRUCTION:FRAME
STYLE:DUTCH
DATE: -
DIMENSIONS:

RECTANGULAR WOOD FRAME BARN.VERTICAL AND HORIZONTAL BOARD SIDING;GABLE ROOF

--OTHER FARM BUILDINGS IN GROUP----------

CHICKEN HOUSE/SHED;GARAGE

--REFERENCES----------

IDLCS:23405 NR REFNUM:
HABS: HAER:
CRBIB(1):011236 (2) (3) (4) (5)

--SOURCES----------

LCS;LCS BOOK

DATE ENTERED:08/29/86

0273

NATIONAL PARK SERVICE BARN INVENTORY

NAME:EDGMON PROPERTY BARN

--LOCATION---

PARK:BUFFALO NATIONAL RIVER
REGION:SW ALPHA:BUFF ORGCODE:7150
STATE:AR COUNTY:BOONE

--DESCRIPTION---

FUNCTION:HISTORIC:LIVESTOCK/HAY
CURRENT:
USE:MIXED
MATERIALS:FOUNDATION
ROOF
WALLS 21
OTHER
CONSTRUCTION:FRAME
STYLE:PRAIRIE/DUTCH
DATE:1925 - 1930
DIMENSIONS:40'x 40'

RECTANGULAR FRAME BARN WITH ADDITION.VERTICAL SIDING;GABLE ROOF;WAGON DOOR IN END.

--OTHER FARM BUILDINGS IN GROUP---

FRUIT CELLAR;FEED HOUSE/CATTLE SHED;

--REFERENCES---

IDLCS:23252 NR REFNUM:
HABS: HAER:
CRBIB(1):011236 (2) (3) (4) (5)

--SOURCES---

LCS;LC SBOOK

DATE ENTERED:08/27/86

0263

NATIONAL PARK SERVICE BARN INVENTORY

NAME:FARMER BARN

--LOCATION----------

PARK:BUFFALO NATIONAL RIVER
REGION:SW ALPHA:BUFF ORGCODE:7150
STATE:AR COUNTY:BOONE

--DESCRIPTION----------

FUNCTION:HISTORIC:LIVESTOCK/HAY
CURRENT:
USE:
MATERIALS:FOUNDATION
ROOF
WALLS
OTHER
CONSTRUCTION:
STYLE:DOUBLE CRIB
DATE:1890 - 1900
DIMENSIONS:33'x 56'5"

2 BAY BARN WITH LOG CORE

--OTHER FARM BUILDINGS IN GROUP----------

HOUSE;CABIN;SMOKEHOUSE;FEEDHOUSE/TOOL SHED;SPRINGHOUSE;OUTHOUSE;CHICKENHOUSE

--REFERENCES----------

IDLCS: NR REFNUM:
HABS: HAER:
CRBIB(1): (2) (3) (4) (5)

--SOURCES----------

NOT ON LCS;DEVELOPMENT PLAN/CULTURAL RESOURCE REPORT

DATE ENTERED:08/29/86

0276

NATIONAL PARK SERVICE BARN INVENTORY

NAME:FERGUSON PROPERTY BARN

--LOCATION---

PARK:BUFFALO NATIONAL RIVER
REGION:SW ALPHA:BUFF ORGCODE:7150
STATE:AR COUNTY:BOONE

--DESCRIPTION---

FUNCTION:HISTORIC:LIVESTOCK/HAY
CURRENT:
USE:MIXED
MATERIALS:FOUNDATION
ROOF 50
WALLS 21
OTHER
CONSTRUCTION:FRAME
STYLE:DUTCH
DATE:1915 - 1916
DIMENSIONS:50'x 46'

2 STOREY WOOD FRAME BARN.VERTICAL BOARD SIDING;GAMBREL ROOF;SHED ADDED 1983.

--OTHER FARM BUILDINGS IN GROUP---

LOG CABIN;FRUIT CELLAR;GARAGE;HOUSE;LOG CABIN;OUTHOUSE;SMOKEHOUSE;WPA OUTHOUSE

--REFERENCES---

IDLCS:23388 NR REFNUM:
HABS: HAER:
CRBIB(1):011236 (2) (3) (4) (5)

---SOURCES---

LCS;LCS BOOK

DATE ENTERED:08/27/86

NATIONAL PARK SERVICE BARN INVENTORY

NAME:HOG BARN-BELL PROPERTY

--LOCATION----------

PARK:BUFFALO NATIONAL RIVER
REGION:SW ALPHA:BUFF ORGCODE:7150
STATE:AR COUNTY:BOONE

--DESCRIPTION----------

FUNCTION:HISTORIC:BROILER HOUSE?
CURRENT:VACANT
USE:
MATERIALS:FOUNDATION 65
ROOF
WALLS
OTHER
CONSTRUCTION:FRAME
STYLE:SHED
DATE: -
DIMENSIONS:

RECTANGULAR STRUCTURE.

--OTHER FARM BUILDINGS IN GROUP----------

BARN;BARN/SHOP;CALF NURSERY;FRUIT CELLAR;GARAGE SHED;HOG BARN;2 HOUSES;SWING BRI
DGE

--REFERENCES----------

IDLCS:23422 NR REFNUM:
HABS: HAER:
CRBIB(1):011236 (2) (3) (4) (5)

--SOURCES----------

LCS;LCS BOOK

DATE ENTERED:08/27/86

0255

NATIONAL PARK SERVICE BARN INVENTORY

NAME:LARRY FOWLER PROPERTY BARN

--LOCATION---

PARK:BUFFALO NATIONAL RIVER
REGION:SW ALPHA:BUFF ORGCODE:7150
STATE:AR COUNTY:BOONE

--DESCRIPTION---

FUNCTION:HISTORIC:LIVESTOCK/HAY
CURRENT:
USE:MIXED
MATERIALS:FOUNDATION
ROOF
WALLS 21
OTHER
CONSTRUCTION:FRAME
STYLE:DUTCH/PRAIRIE
DATE: -
DIMENSIONS:40'x 50'

WOOD FRAME BARN WITH GAMBREL ROOF.WAGON DOOR IN GABLE END.

--OTHER FARM BUILDINGS IN GROUP---

HOUSE

--REFERENCES---

IDLCS:23398 NR REFNUM:
HABS: HAER:
CRBIB(1):001236 (2) (3) (4) (5)

--SOURCES---

LCS;LCS BOOK

DATE ENTERED:08/29/86

0266

NATIONAL PARK SERVICE BARN INVENTORY

NAME:LUALLEN PROPERTY BARN

--LOCATION----------

PARK:BUFFALO NATIONAL RIVER
REGION:SW ALPHA:BUFF ORGCODE:7150
STATE:AR COUNTY:BOONE

--DESCRIPTION----------

FUNCTION:HISTORIC:LIVESTOCK/HAY
CURRENT:
USE:MIXED
MATERIALS:FOUNDATION
ROOF
WALLS 21
OTHER
CONSTRUCTION:FRAME
STYLE:DUTCH/PRAIRIE
DATE: -
DIMENSIONS:42'x50'

RECTANGULAR FRAME BARN.VERTICAL SIDING;LARGE ENTRANCE IN GABLE;ROOF PEAK VENT.

--OTHER FARM BUILDINGS IN GROUP----------

BARN;FRUITCELLAR;GARAGE;SCALE HOUSE AND LOADING SHUTE

--REFERENCES----------

IDLCS:23262 NR REFNUM:
HABS: HAER:
CRBIB(1):011236 (2) (3) (4) (5)

--SOURCES----------

LCS;LCS BOOK

DATE ENTERED:08/29/86

NATIONAL PARK SERVICE BARN INVENTORY

NAME:LUALLEN PROPERTY BARN

---LOCATION---

PARK:BUFFALO NATIONAL RIVER
REGION:SW ALPHA:BUFF ORGCODE:7150
STATE:AR COUNTY:BOONE

---DESCRIPTION---

FUNCTION:HISTORIC:LIVESTOCK/HAY
CURRENT:VACANT
USE:MIXED
MATERIALS:FOUNDATION 46
ROOF 50
WALLS 21
OTHER
CONSTRUCTION:FRAME
STYLE:
DATE: -
DIMENSIONS:50'x 60'

WOOD FRAME BARN WITH SHED ADDITIONS.GABLE ROOF.

---OTHER FARM BUILDINGS IN GROUP---

BARN;FRUIT CELLAR;GARAGE;SCALE HOUSE AND LOADING SHUTE

---REFERENCES---

IDLCS:23261 NR REFNUM:
HABS: HAER:
CRBIB(1):011236 (2) (3) (4) (5)

---SOURCES---

LCS;LCS BOOK

DATE ENTERED:08/29/86

0269

NATIONAL PARK SERVICE BARN INVENTORY

NAME:ORPHEA DUTY BARN

--LOCATION----------

PARK:BUFFALO NATIONAL RIVER
REGION:SW ALPHA:BUFF ORGCODE:7150
STATE:AR COUNTY:BOONE

--DESCRIPTION----------

FUNCTION:HISTORIC:LIVESTOCK/HAY
CURRENT:
USE:MIXED
MATERIALS:FOUNDATION
ROOF
WALLS 21
OTHER
CONSTRUCTION:FRAME
STYLE:DUTCH/PRAIRIE
DATE: -
DIMENSIONS:55'x 56'

1 1/2 STOREY WOOD FRAME BARN.VERTICAL WOOD SIDING;END WAGON DOOR;GABLE ROOF.

--OTHER FARM BUILDINGS IN GROUP----------

BARN;BROODER HOUSE;GARAGE;GRANARY;OUTBUILDING;SHED;SMOKEHOUSE;WASH HOUSE

--REFERENCES----------

IDLCS:23348 NR REFNUM:
HABS: HAER:
CRBIB(1):011236 (2) (3) (4) (5)

---SOURCES----------

LCS;LCS BOOK

DATE ENTERED:08/27/86

0261

NATIONAL PARK SERVICE BARN INVENTORY

NAME:ORPHEA DUTY BARN

---LOCATION---

PARK:BUFFALO NATIONAL RIVER
REGION:SW ALPHA:BUFF ORGCODE:7150
STATE:AR COUNTY:BOONE

---DESCRIPTION---

FUNCTION:HISTORIC:LIVESTOCK/HAY
CURRENT:
USE:MIXED
MATERIALS:FOUNDATION
ROOF
WALLS 21
OTHER
CONSTRUCTION:FRAME
STYLE:DUTCH
DATE: -
DIMENSIONS:24'x 32'

1 AND 1 1/2 STOREY RECTANGULAR BARN.VERTICAL SIDING;GABLE ROOF

---OTHER FARM BUILDINGS IN GROUP---

BARN;BROODER HOUSE;GARAGE;GRANARY;OUTBUILDING;SHED;SMOKEHOUSE;WASH HOUSE

---REFERENCES---

IDLCS:23356 NR REFNUM:
HABS: HAER:
CRBIB(1):011236 (2) (3) (4) (5)

---SOURCES---

LCS;LCS BOOK

DATE ENTERED:08/27/86

0262

NATIONAL PARK SERVICE BARN INVENTORY

NAME:PARKER-HICKMAN BARN

---LOCATION---

PARK:BUFFALO NATIONAL RIVER
REGION:SW ALPHA:BUFF ORGCODE:7150
STATE:AR COUNTY:BOONE

---DESCRIPTION---

FUNCTION:HISTORIC:LIVESTOCK.HAY
CURRENT:
USE:MIXED
MATERIALS:FOUNDATION
ROOF
WALLS 21
OTHER
CONSTRUCTION:FRAME
STYLE:
DATE:1926 -
DIMENSIONS:30'x 20'

1 1/2 STOREY RECTANGULAR FRAME BARN.VERTICAL AND HORIZONTAL SIDING;GABLE ROOF.

---OTHER FARM BUILDINGS IN GROUP---

CHICKEN HOUSE;FEEDING STRUCTURE;2 OUTBUILDINGS;OUTHOUSE;CORN CRIB;BARN

---REFERENCES---

IDLCS:23209 NR REFNUM:
HABS: HAER:
CRBIB(1):011236 (2) (3) (4) (5)

---SOURCES---

LCS;LCS BOOK

DATE ENTERED:08/29/86

NATIONAL PARK SERVICE BARN INVENTORY

NAME:PARKER-HICKMAN BARN

---LOCATION---

PARK:BUFFALO NATIONAL RIVER
REGION:SW ALPHA:BUFF ORGCODE:7150
STATE:AR COUNTY:BOONE

---DESCRIPTION---

FUNCTION:HISTORIC:LIVESTOCK/HAY
CURRENT:VACANT
USE:MIXED
MATERIALS:FOUNDATION
ROOF
WALLS 23 21
OTHER
CONSTRUCTION:FRAME
STYLE:DOUBLE CRIB
DATE:1912 -
DIMENSIONS:34'9"x 37'

RECTANGULAR 1 1/2 STOREY LOG AND FRAME BARN.VERTICAL PLANK SIDING;GABLE ROOF.

---OTHER FARM BUILDINGS IN GROUP---

CHICKEN HOUSE;FEEDING STRUCTURE;2 OUTBUILDINGS;OUTHOUSE;CORN CRIB;BARN

---REFERENCES---

IDLCS:23211 NR REFNUM:
HABS: HAER:
CRBIB(1):011236 (2) (3) (4) (5)

---SOURCES---

LCS;LCS BOOK

DATE ENTERED:08/29/86

0270

NATIONAL PARK SERVICE BARN INVENTORY

NAME:PAUL VILLINES PROPERTY BARN

--LOCATION----------

PARK:BUFFALO NATIONAL RIVER
REGION:SW ALPHA:BUFF ORGCODE:7150
STATE:AR COUNTY:BOONE

--DESCRIPTION----------

FUNCTION:HISTORIC:LIVESTOCK/HAY
CURRENT:
USE:MIXED
MATERIALS:FOUNDATION 46
ROOF
WALLS 21
OTHER
CONSTRUCTION:FRAME
STYLE:DUTCH/BANK
DATE: -
DIMENSIONS:

2 1/2 STOREY WOOD FRAME BARN.STONE AND CONCRETE FDN;VERTICAL BOARD SIDING;GABLE ROOF;LIVESTOCK ON LOWER LEVEL,HAY ABOVE.

--OTHER FARM BUILDINGS IN GROUP----------

HOUSE

--REFERENCES----------

IDLCS:23414 NR REFNUM:
HABS: HAER:
CRBIB(1):011236 (2) (3) (4) (5)

--SOURCES----------

LCS;LCS BOOK

DATE ENTERED:08/29/86

NATIONAL PARK SERVICE BARN INVENTORY

NAME:SCROGGINS PROPERTY BARN

--LOCATION---

PARK:BUFFALO NATIONAL RIVER
REGION:SW ALPHA:BUFF ORGCODE:7150
STATE:AR COUNTY:BOONE

--DESCRIPTION---

FUNCTION:HISTORIC:LIVESTOCK/HAY
CURRENT:
USE:MIXED
MATERIALS:FOUNDATION
ROOF 50
WALLS 21
OTHER
CONSTRUCTION:FRAME
STYLE:DUTCH/PRAIRIE
DATE: -
DIMENSIONS:

1 1/2 STOREY RECTANGULAR LOG STRUCTURE.HEAVY TIMBER FRAME;GABLE ROOF.

--OTHER FARM BUILDINGS IN GROUP---

GARAGE;HOUSE;OUTHOUSE;TOOLHOUSE

--REFERENCES---

IDLCS:23383 NR REFNUM:
HABS: HAER:
CRBIB(1):011236 (2) (3) (4) (5)

--SOURCES---

LCS;LCS BOOK

DATE ENTERED:08/29/86

0272

NATIONAL PARK SERVICE BARN INVENTORY

NAME:SMALLER BARN-CASEY PROPERTY

--LOCATION---

PARK:BUFFALO NATIONAL RIVER
REGION:SW ALPHA:BUFF ORGCODE:7150
STATE:AR COUNTY:BOONE

--DESCRIPTION---

FUNCTION:HISTORIC:STORAGE
CURRENT:
USE:
MATERIALS:FOUNDATION
ROOF
WALLS 21
OTHER
CONSTRUCTION:FRAME
STYLE:SHED
DATE: -
DIMENSIONS:

RECTANGULAR WOOD FRAME BARN.GABLE ROOF;VERTICAL SIDING

--OTHER FARM BUILDINGS IN GROUP---

BARN;HOUSE;SAWMILL

--REFERENCES---

IDLCS:23321 NR REFNUM:
HABS: HAER:
CRBIB(1):011236 (2) (3) (4) (5)

--SOURCES---

LCS;LCS BOOK

DATE ENTERED:08/27/86

NATIONAL PARK SERVICE BARN INVENTORY

NAME:TROY FOWLER FARM BARN

--LOCATION----------

PARK:BUFFALO NATIONAL RIVER
REGION:SW ALPHA:BUFF ORGCODE:7150
STATE:AR COUNTY:BOONE

--DESCRIPTION----------

FUNCTION:HISTORIC:LIVESTOCK/HAY
CURRENT:
USE:MIXED
MATERIALS:FOUNDATION
ROOF 50
WALLS 21
OTHER
CONSTRUCTION:FRAME
STYLE:
DATE: -
DIMENSIONS:

L SHAPED WOOD FRAME BARN.

--OTHER FARM BUILDINGS IN GROUP----------

FARMHOUSE

--REFERENCES----------

IDLCS:23266 NR REFNUM:
HABS: HAER:
CRBIB(1):011236 (2) (3) (4) (5)

--SOURCES----------

LCS:LCS BOOK

DATE ENTERED:08/29/86

NATIONAL PARK SERVICE BARN INVENTORY

NAME:WILLIAM CLARK HAY BARN

--LOCATION----------

PARK:BUFFALO NATIONAL RIVER
REGION:SW ALPHA:BUFF ORGCODE:7150
STATE:AR COUNTY:BOONE

--DESCRIPTION----------

FUNCTION:HISTORIC:HAY
CURRENT:
USE:CROPS
MATERIALS:FOUNDATION 46
ROOF
WALLS 21
OTHER
CONSTRUCTION:FRAME
STYLE:
DATE:1900 - 1910
DIMENSIONS:

WOOD FRAME BARN,COLLAPSING.

--OTHER FARM BUILDINGS IN GROUP----------

BARN;FRUIT CELLAR;GARAGE;LOG BUILDING;OUTBUILDING;OUTHOUSE;SPRINGHOUSE

--REFERENCES----------

IDLCS:23318 NR REFNUM:
HABS: HAER:
CRBIB(1):011236 (2) (3) (4) (5)

--SOURCES----------

LCS;LCS BOOK

DATE ENTERED:08/27/86

0260

NATIONAL PARK SERVICE BARN INVENTORY

NAME:BARN-ATWOOD-HIGGINS COMPLEX

---LOCATION---

PARK:CAPE COD NATIONAL SEASHORE
REGION:NA ALPHA:CACO ORGCODE:1730
STATE:MA COUNTY:BARNSTABLE

--DESCRIPTION---

FUNCTION:HISTORIC:EQUIPMENT/HAY/LIVESTOCK
CURRENT:
USE:MIXED
MATERIALS:FOUNDATION
ROOF 22
WALLS 21
OTHER
CONSTRUCTION:FRAME
STYLE:ENGLISH
DATE: -
DIMENSIONS:

1 1/2 STOREY WOOD FRAME STRUCTURE.VERTICAL WALLBOARD SIDING;GABLE ROOF;LARGE BARN DOOR ON EAST SIDE;NO TRIM;WINDOWS OF WOOD FRAME AND VARYING DIMENSIONS.BARN INCLUDES SHEDS,BUNK ROOM,CARRIAGE ROOM,HARNESS ROOM,BOX STALLS AND MANURE PIT.

--OTHER FARM BUILDINGS IN GROUP---

HOUSE;STORE;GUEST HOUSE

--REFERENCES---

IDLCS:07490 NR REFNUM:76000154
HABS: HAER:
CRBIB(1):010119 (2)011594 (3) (4) (5)

--SOURCES---

LCS;LCS BOOK

DATE ENTERED:08/19/86

NATIONAL PARK SERVICE BARN INVENTORY

NAME:BARN-EDWARD PENNIMAN HOUSE

--LOCATION---

PARK:CAPE COD NATIONAL SEASHORE
REGION:NA ALPHA:CACO ORGCODE:1730
STATE:MA COUNTY:BARNSTABLE

--DESCRIPTION---

FUNCTION:HISTORIC:WORKSHOP/LIVESTOCK/HAY
CURRENT:EXHIBIT
USE:MIXED
MATERIALS:FOUNDATION 40
ROOF
WALLS 21
OTHER
CONSTRUCTION:FRAME
STYLE:
DATE:1880 -
DIMENSIONS:

2 1/2 STOREY WOOD FRAME STRUCTURE.CLAPBOARD SIDING;WOOD TRIM,COLOUR SCHEME MATCHING HOUSE;MANSARD ROOF;CUPOLA AND WEATHERVANE.

--OTHER FARM BUILDINGS IN GROUP---

HOUSE

--REFERENCES---

IDLCS:00106 NR REFNUM:
HABS:MA-699 HAER:
CRBIB(1):000427 (2)011792 (3) (4) (5)

--SOURCES---

LCS;LCS BOOK;ON NR

DATE ENTERED:08/19/86

0162

NATIONAL PARK SERVICE BARNS INVENTORY

STATE	PARK	NAME	REC#	IDLCS
AK	WRANGELL - ST ELIAS NATL PARK	GREEN BUTTE MINING COMPANY	0002	23187
	WRANGELL - ST ELIAS NATL PARK	MIDAS GOLD COMPANY BARN	0003	23196
	YUKON - CHARLEY RIVERS NATIONA	JAMES TAYLOR DOG BARN	0004	23119
SUBTOTAL	COUNT 3			
AR	BUFFALO NATIONAL RIVER	LUALLEN PROPERTY BARN	0269	23261
	BUFFALO NATIONAL RIVER	PARKER-HICKMAN BARN	0270	23211
	BUFFALO NATIONAL RIVER	PARKER-HICKMAN BARN	0271	23209
	BUFFALO NATIONAL RIVER	SCROGGINS PROPERTY BARN	0272	23383
	BUFFALO NATIONAL RIVER	CONRAD VILLENNES PROPERTY B	0273	23405
	BUFFALO NATIONAL RIVER	"BEAVER"JIM VILLINES FARM B	0274	23428
	BUFFALO NATIONAL RIVER	PAUL VILLINES PROPERTY BARN	0275	23414
	BUFFALO NATIONAL RIVER	FARMER BARN	0276	
	BUFFALO NATIONAL RIVER	LUALLEN PROPERTY BARN	0268	23262
	BUFFALO NATIONAL RIVER	TROY FOWLER FARM BARN	0267	23266
	BUFFALO NATIONAL RIVER	LARRY FOWLER PROPERTY BARN	0266	23398
	BUFFALO NATIONAL RIVER	FERGUSON PROPERTY BARN	0264	23388
	BUFFALO NATIONAL RIVER	ORPHEA DUTY BARN	0261	23348
	BUFFALO NATIONAL RIVER	EDGMON PROPERTY BARN	0263	23252
	BUFFALO NATIONAL RIVER	ORPHEA DUTY BARN	0262	23356
	BUFFALO NATIONAL RIVER	BARN/SHOP-BELL PROPERTY	0254	23421
	BUFFALO NATIONAL RIVER	WILLIAM CLARK HAY BARN	0260	23318
	BUFFALO NATIONAL RIVER	HOG BARN-BELL PROPERTY	0255	23422
	BUFFALO NATIONAL RIVER	BARN-WILLIAM CLARK PROPERTY	0259	23317
	BUFFALO NATIONAL RIVER	BARN-BELL PROPERTY	0253	23419
	BUFFALO NATIONAL RIVER	CLAGETT BARN	0258	23237
	BUFFALO NATIONAL RIVER	SMALLER BARN-CASEY PROPERTY	0257	23321
	BUFFALO NATIONAL RIVER	BARN-CASEY PROPERTY	0256	23320
	BUFFALO NATIONAL RIVER	BILL FOWLER FARM,OLD BARN	0265	23268
	BUFFALO NATIONAL RIVER	BARN-LARRY FOWLER PROPERTY	0266	
SUBTOTAL	COUNT 25			
AZ	CHIRICAHUA NATIONAL MONUMENT	BARN-FAR AWAY RANCH	0284	16036
	GRAND CANYON NATIONAL PARK	TOROWEAP GARAGE-BARN	0286	07665
	HUBBELL TRADING POST NATIONAL	TWO STOREY BARN	0278	00722
SUBTOTAL	COUNT 3			
CA	EUGENE O'NEILL NATIONAL HISTOR	OLD BARN	0285	16022
	JOSHUA TREE NATIONAL MONUMENT	KEYS RANCH ADOBE BARN	0287	08214
	LASSEN VOLCANIC NATIONAL PARK	HAY BARN	0289	05471
	PINNACLES NATIONAL MONUMENT	HORSE BARN	0290	07394
	POINT REYES NATIONAL SEASHORE	OLD HORSE BARN(PIERCE RANCH	0301	09251
	POINT REYES NATIONAL SEASHORE	RANCHO BOLINAS HORSE BARN	0302	10155
	POINT REYES NATIONAL SEASHORE	HOSPITAL BARN-HOME RANCH	0303	09274
	POINT REYES NATIONAL SEASHORE	TEXEIRA LARGE BARN	0304	09266
	POINT REYES NATIONAL SEASHORE	RANCHO BOLINAS MAIN BARN	0305	10164
	POINT REYES NATIONAL SEASHORE	OLD HAY BARN-PIERCE RANCH	0306	22269
	POINT REYES NATIONAL SEASHORE	OLD LUPTON RANCH BARN	0307	10174
	POINT REYES NATIONAL SEASHORE	THE BARN-STEWART RANCH	0308	22719
	POINT REYES NATIONAL SEASHORE	HORSE BARN	0300	09282
	POINT REYES NATIONAL SEASHORE	GIACOMINI RANCH LOAFING BAR	0299	10169
	POINT REYES NATIONAL SEASHORE	HEIFER BARN	0298	09275

NATIONAL PARK SERVICE BARNS INVENTORY

STATE	PARK	NAME	REC#	IDLCS
	POINT REYES NATIONAL SEASHORE	HAY BARN AND SILO	0297	09268
	POINT REYES NATIONAL SEASHORE	BARN RESIDENCE	0292	22725
	POINT REYES NATIONAL SEASHORE	STEWART RANCH BARN	0293	10179
	POINT REYES NATIONAL SEASHORE	HAY BARN-TRUTTMAN RANCH	0296	10156
	POINT REYES NATIONAL SEASHORE	GIACOMMINI RANCH BARN	0291	10170
	POINT REYES NATIONAL SEASHORE	HAY BARN-PIERCE RANCH	0295	09249
	POINT REYES NATIONAL SEASHORE	TEXEIRA RANCH LOAFING BARN	0294	09265
	REDWOOD NATIONAL PARK	TOOL SHED/DEMARTIN BARN	0315	07405
	REDWOOD NATIONAL PARK	LANE BARN	0312	21071
	REDWOOD NATIONAL PARK	DOLASON BARN	0311	21070
	REDWOOD NATIONAL PARK	DEMARTIN BARN	0310	07404
	REDWOOD NATIONAL PARK	POZZI'S BARN	0314	07399
	REDWOOD NATIONAL PARK	MENEZE ROAD COLLAPSED BARN	0313	21075
	REDWOOD NATIONAL PARK	A-FRAME BARN	0309	21073
	WHISKEYTOWN NATIONAL RECREATIO	BARN-MILL CREEK TENANT FARM	0316	07418
SUBTOTAL	COUNT 30			
CO	FLORISSANT FOSSIL BEDS NATIONA	HARRY RANCH BARN	0188	10493
	FLORISSANT FOSSIL BEDS NATIONA	HARRY RANCH ANIMAL BARN	0187	10494
	FLORISSANT FOSSIL BEDS NATIONA	MAYTAG RANCH BARN	0189	10496
	ROCKY MOUNTAIN NATIONAL PARK	BARN	0208	23478
	ROCKY MOUNTAIN NATIONAL PARK	BARN (FORMER GARAGE)	0209	23285
	ROCKY MOUNTAIN NATIONAL PARK	HORSE BARN	0210	10557
SUBTOTAL	COUNT 6			
DC	ROCK CREEK PARK	PIERCE BARN	0178	11927
SUBTOTAL	COUNT 1			
GA	CUMBERLAND ISLAND NATIONAL SEA	DAIRY BARN FOUNDATIONS AND	0239	06657
SUBTOTAL	COUNT 1			
IL	LINCOLN HOME NATIONAL HISTORIC	DUBOIS BARN	0102	
	LINCOLN HOME NATIONAL HISTORIC	SOLOMON ALLEN BARN	0103	09216
SUBTOTAL	COUNT 2			
IN	INDIANA DUNES NATIONAL LAKESHO	BARN #1 CHELLBERG FARM	0099	07448
	INDIANA DUNES NATIONAL LAKESHO	BARN #2 CHELLBERG FARM	0100	07451
SUBTOTAL	COUNT 2			
KY	CUMBERLAND GAP NATIONAL HISTOR	LIEGE GIBBONS BARN	0236	07052
	CUMBERLAND GAP NATIONAL HISTOR	WILLIE GIBBONS BARN	0237	07043
	CUMBERLAND GAP NATIONAL HISTOR	WILLIE GIBBONS SHEEP BARN	0238	07072
	CUMBERLAND GAP NATIONAL HISTOR	FINLEY HENSLEY BARN	0235	07061
SUBTOTAL	COUNT 4			
MA	CAPE COD NATIONAL SEASHORE	BARN-EDWARD PENNIMAN HOUSE	0162	00106
	CAPE COD NATIONAL SEASHORE	BARN-ATWOOD-HIGGINS COMPLEX	0161	07490
	FREDERICK LAW OLMSTED NATIONAL	BARN	0167	22616
	LONGFELLOW NATIONAL HISTORIC S	CARRIAGE HOUSE/BARN	0168	00871

NATIONAL PARK SERVICE BARNS INVENTORY

STATE	PARK	NAME	REC#	IDLCS
	MINUTE MAN NATIONAL HISTORICAL	WAYSIDE BARN	0169	00926
SUBTOTAL	COUNT 5			
MD	ANTIETAM NATIONAL BATTLEFIELD	PRY BARN	0174	08040
	ANTIETAM NATIONAL BATTLEFIELD	MUMMA BARN	0171	08050
	ANTIETAM NATIONAL BATTLEFIELD	SHERRICK BARN	0175	08044
	ANTIETAM NATIONAL BATTLEFIELD	PIPER BARN	0173	08031
	CHESAPEAKE & OHIO CANAL NATL H	MULE BARN AT FOUR LOCKS	0177	00157
	CHESAPEAKE & OHIO CANAL NATL H	COSTLOW'S BARN	0176	14138
	HAMPTON NATIONAL HISTORIC SITE	LONG BARN AND GRANARY	0052	
SUBTOTAL	COUNT 7			
MI	SLEEPING BEAR DUNES NATIONAL L	BAUR BARN	0116	15181
	SLEEPING BEAR DUNES NATIONAL L	BASCH STONE BARN	0115	15154
	SLEEPING BEAR DUNES NATIONAL L	BASCH BARN	0114	15156
	SLEEPING BEAR DUNES NATIONAL L	BASCH BARN	0113	15350
	SLEEPING BEAR DUNES NATIONAL L	SMALL BARRATT BARN	0112	15178
	SLEEPING BEAR DUNES NATIONAL L	BARRATT BARN	0111	15340
	SLEEPING BEAR DUNES NATIONAL L	AUGUST BECK BARN	0110	15032
	SLEEPING BEAR DUNES NATIONAL L	ASH BARN	0109	15164
	SLEEPING BEAR DUNES NATIONAL L	ERICKSON BARN	0128	15118
	SLEEPING BEAR DUNES NATIONAL L	BAUR SMALL BARN	0117	15182
	SLEEPING BEAR DUNES NATIONAL L	BOLTON BARN	0118	15136
	SLEEPING BEAR DUNES NATIONAL L	BUFKA BARN	0119	15358
	SLEEPING BEAR DUNES NATIONAL L	BUFKA SHED (ORIGINAL BARN)	0120	15357
	SLEEPING BEAR DUNES NATIONAL L	BURFIEND BARN	0121	15331
	SLEEPING BEAR DUNES NATIONAL L	CROUCH BARN	0122	15096
	SLEEPING BEAR DUNES NATIONAL L	CURRIER BARN	0123	15196
	SLEEPING BEAR DUNES NATIONAL L	D.H.DAY BARN	0124	15313
	SLEEPING BEAR DUNES NATIONAL L	EITZEN BARN	0125	15238
	SLEEPING BEAR DUNES NATIONAL L	EITZEN HORSE BARN	0126	15239
	SLEEPING BEAR DUNES NATIONAL L	EITZEN HORSE BARN	0127	23674
	SLEEPING BEAR DUNES NATIONAL L	ESCH BARN	0129	15099
	SLEEPING BEAR DUNES NATIONAL L	McCARTHY/HUTZLER BARN	0159	
	SLEEPING BEAR DUNES NATIONAL L	THORESON STONE BARN	0158	23671
	SLEEPING BEAR DUNES NATIONAL L	THORESON BARN	0157	23671
	SLEEPING BEAR DUNES NATIONAL L	CIRCLE H. BARN	0156	23664
	SLEEPING BEAR DUNES NATIONAL L	ADAIR BARN (RUINS)	0155	23680
	SLEEPING BEAR DUNES NATIONAL L	WELCH BARN	0154	15133
	SLEEPING BEAR DUNES NATIONAL L	THEODORE BECK BARN	0153	15047
	SLEEPING BEAR DUNES NATIONAL L	STOCKING BARN	0152	15139
	SLEEPING BEAR DUNES NATIONAL L	SIMPSON SMALL BARN	0151	15222
	SLEEPING BEAR DUNES NATIONAL L	SIMPSON BARN	0150	23676
	SLEEPING BEAR DUNES NATIONAL L	SHALDA BARN	0149	15219
	SLEEPING BEAR DUNES NATIONAL L	SCUSSEL BARN	0148	15307
	SLEEPING BEAR DUNES NATIONAL L	ROMAN BARN	0147	15211
	SLEEPING BEAR DUNES NATIONAL L	POST OFFICE BARN/SHED	0146	15080
	SLEEPING BEAR DUNES NATIONAL L	PELKY BARN	0145	15125
	SLEEPING BEAR DUNES NATIONAL L	OLSEN BARN	0144	15160
	SLEEPING BEAR DUNES NATIONAL L	OLSEN BARN	0143	15348
	SLEEPING BEAR DUNES NATIONAL L	NICKSON BARN	0142	15107
	SLEEPING BEAR DUNES NATIONAL L	MILLER BARN	0141	15173
	SLEEPING BEAR DUNES NATIONAL L	MANNING BARN	0140	15104
	SLEEPING BEAR DUNES NATIONAL L	KROPP BARN	0139	15229

NATIONAL PARK SERVICE BARNS INVENTORY

STATE	PARK	NAME	REC#	IDLCS
	SLEEPING BEAR DUNES NATIONAL L	KLETT PASTURE BARN	0138	15326
	SLEEPING BEAR DUNES NATIONAL L	KLETT BARN	0137	15322
	SLEEPING BEAR DUNES NATIONAL L	KILWAY BARN	0136	15233
	SLEEPING BEAR DUNES NATIONAL L	INNISFREE BARN	0135	15175
	SLEEPING BEAR DUNES NATIONAL L	HOWE BARN	0134	15112
	SLEEPING BEAR DUNES NATIONAL L	HOUDEK BARN	0133	15193
	SLEEPING BEAR DUNES NATIONAL L	GEORGE AND JOHN HUTZLER BAR	0132	15036
	SLEEPING BEAR DUNES NATIONAL L	GEORGE C.HUTZLER BARN	0131	15023
	SLEEPING BEAR DUNES NATIONAL L	GARTHE BARN	0130	15338
SUBTOTAL	COUNT 51			
MN	VOYAGEURS NATIONAL PARK	HORSE BARN (RUINS)	0160	09291
SUBTOTAL	COUNT 1			
MO	HARRY S TRUMAN NATIONAL HISTOR	TRUMAN HOUSE/CARRIAGE HOUSE	0097	23695
	OZARK NATIONAL SCENIC RIVERWAY	SMALL BARN,LESH FARM COMPLE	0107	05199
	OZARK NATIONAL SCENIC RIVERWAY	SMALL BARN,LESH FARM COMPLE	0106	06470
	OZARK NATIONAL SCENIC RIVERWAY	RAMSEY BARN	0105	05194
	OZARK NATIONAL SCENIC RIVERWAY	BARN,LESH FARM COMPLEX	0104	05197
	OZARK NATIONAL SCENIC RIVERWAY	SMALL BARN,LESH FARM COMPLE	0108	05206
SUBTOTAL	COUNT 6			
MT	BIGHORN CANYON NATIONAL RECREA	CORRAL AND STUD BARN-CEDARV	0183	10978
	GLACIER NATIONAL PARK	BARN-LUBEC RANGER STATION	0195	03977
	GLACIER NATIONAL PARK	BARN-LOGGING CREEK RANGER S	0194	03938
	GLACIER NATIONAL PARK	BARN-KISHENEHN RANGER STATI	0193	03974
	GLACIER NATIONAL PARK	LOG BARN-CUTBACK RANGER STA	0192	03999
	GLACIER NATIONAL PARK	BARN-WALTON RANGER STATION	0198	03980
	GLACIER NATIONAL PARK	BARN-ST MARY DISTRICT	0197	03963
	GLACIER NATIONAL PARK	BARN-BELLY RIVER RANGER STA	0191	03915
	GLACIER NATIONAL PARK	POLEBRIDGE BARN	0190	11045
	GLACIER NATIONAL PARK	BARN-SHERBURNE RANGER STATI	0196	03943
	GRANT-KOHRS RANCH NATIONAL HIS	THOROUGHBRED BARN	0207	10665
	GRANT-KOHRS RANCH NATIONAL HIS	THE OXEN BARN	0206	10660
	GRANT-KOHRS RANCH NATIONAL HIS	LEEDS LION/STALLION BARN	0202	10666
	GRANT-KOHRS RANCH NATIONAL HIS	STALLION BARN	0205	10680
	GRANT-KOHRS RANCH NATIONAL HIS	STALLION BARN	0204	10669
	GRANT-KOHRS RANCH NATIONAL HIS	DRAFT HORSE BARN	0199	10657
	GRANT-KOHRS RANCH NATIONAL HIS	HAY ROOF BARN	0200	10676
	GRANT-KOHRS RANCH NATIONAL HIS	HORSE BARN "BIELENBERG BARN	0201	10661
	GRANT-KOHRS RANCH NATIONAL HIS	STALLION BARN	0203	10664
SUBTOTAL	COUNT 19			
NC	BLUE RIDGE PARKWAY	APPLE BARN	0225	06500
	BLUE RIDGE PARKWAY	BARN-HUMPBACK ROCKS MOUNTAI	0226	05127
	BLUE RIDGE PARKWAY	DELLINGER BARN	0227	09206
	BLUE RIDGE PARKWAY	LANCASTER BARN	0230	05134
	BLUE RIDGE PARKWAY	HENLEY BARN	0228	06488
	BLUE RIDGE PARKWAY	JOHNSON BARN	0229	00085
	BLUE RIDGE PARKWAY	SHUFFORD DOUBLE PEN BARN	0232	05117
	BLUE RIDGE PARKWAY	OLD LAZENBY BARN	0231	05123
	BLUE RIDGE PARKWAY	T T TRAIL BARN	0234	07380

NATIONAL PARK SERVICE BARNS INVENTORY

STATE	PARK	NAME	REC#	IDLCS
	BLUE RIDGE PARKWAY	SIMS BARN	0233	06490
	CARL SANDBURG HOME NATIONAL HI	STOCK BARN	0318	05161
	CARL SANDBURG HOME NATIONAL HI	STOCK BARN	0317	05160
	CARL SANDBURG HOME NATIONAL HI	STOCK BARN(STABLE)	0319	05163
	KINGS MOUNTAIN NATIONAL MILITA	HOWSER BARN FOUNDATIONS	0252	12244
SUBTOTAL	COUNT 14			
ND	THEODORE ROOSEVELT NATIONAL PA	BARN	0211	11581
SUBTOTAL	COUNT 1			
NJ	EDISON NATIONAL HISTORIC SITE	BARN	0163	00268
SUBTOTAL	COUNT 1			
NM	GUADALUPE MOUNTAINS NATIONAL P	BARN AND CORRAL-FRIJOLE RAN	0277	05706
SUBTOTAL	COUNT 1			
NV	LAKE MEAD NATIONAL RECREATION	BARN-GARAGE-WARING RANCH	0288	05998
SUBTOTAL	COUNT 1			
NY	FIRE ISLAND NATIONAL SEASHORE	BARN-FLOYD HOUSE	0164	07486
	FIRE ISLAND NATIONAL SEASHORE	OLD SHEEP BARN-FLOYD HOUSE	0166	07488
	FIRE ISLAND NATIONAL SEASHORE	NEW BARN-FLOYD HOUSE	0165	07487
	SAGAMORE HILL NATIONAL HISTORI	NEW BARN	0170	05442
SUBTOTAL	COUNT 4			
OH	CUYAHOGA VALLEY NATIONAL RECRE	HORACE BEERS BARN #2	0081	13073
	CUYAHOGA VALLEY NATIONAL RECRE	HORACE BEERS BARN #1	0080	13074
	CUYAHOGA VALLEY NATIONAL RECRE	GEORGE STANFORD BARN	0079	17036
	CUYAHOGA VALLEY NATIONAL RECRE	EDMOND GLEESON BARN	0078	13019
	CUYAHOGA VALLEY NATIONAL RECRE	DON J.BIRO BARN	0077	13029
	CUYAHOGA VALLEY NATIONAL RECRE	CLAYTON STANFORD BARN	0076	17056
	CUYAHOGA VALLEY NATIONAL RECRE	CHRISTOPHER GREEN BARN	0075	17032
	CUYAHOGA VALLEY NATIONAL RECRE	CHARLES SNOW BARN	0074	17046
	CUYAHOGA VALLEY NATIONAL RECRE	CHARLES SNOW BARN	0073	17046
	CUYAHOGA VALLEY NATIONAL RECRE	RICH BARN	0072	11074
	CUYAHOGA VALLEY NATIONAL RECRE	BURRALL VIALL BARN	0071	11055
	CUYAHOGA VALLEY NATIONAL RECRE	WASZAK FARM BARN	0070	11066
	CUYAHOGA VALLEY NATIONAL RECRE	ANTHONY FABBEO BARN	0069	13030
	CUYAHOGA VALLEY NATIONAL RECRE	WELTON BARN	0068	11078
	CUYAHOGA VALLEY NATIONAL RECRE	A.W.ROGERS BARN #2	0067	17061
	CUYAHOGA VALLEY NATIONAL RECRE	A.W.ROGERS BARN (1)	0066	17060
	CUYAHOGA VALLEY NATIONAL RECRE	HAMMOND FARM BARN #2	0085	11091
	CUYAHOGA VALLEY NATIONAL RECRE	JEROME J.HAUS BARN	0086	17043
	CUYAHOGA VALLEY NATIONAL RECRE	JIM BROWN BARN	0087	11071
	CUYAHOGA VALLEY NATIONAL RECRE	JOHN JOHNSON BARN	0088	17013
	CUYAHOGA VALLEY NATIONAL RECRE	JONAS COONRAD BARN	0089	17024
	CUYAHOGA VALLEY NATIONAL RECRE	LAWSON WATERMAN BARN	0090	11081
	CUYAHOGA VALLEY NATIONAL RECRE	BELL BARN	0091	11059
	CUYAHOGA VALLEY NATIONAL RECRE	SAVACOAL BARN	0092	17012
	CUYAHOGA VALLEY NATIONAL RECRE	THOMAS RODHE	0093	17021

NATIONAL PARK SERVICE BARNS INVENTORY

STATE	PARK	NAME	REC#	IDLCS
	CUYAHOGA VALLEY NATIONAL RECRE	WALTER HAWKINS BARN	0094	17067
	CUYAHOGA VALLEY NATIONAL RECRE	JAMES P.NOLAND BARN	0082	13071
	CUYAHOGA VALLEY NATIONAL RECRE	JAMES WALLACE BARN	0083	22688
	CUYAHOGA VALLEY NATIONAL RECRE	HAMMOND FARM BARN #1	0084	11090
	CUYAHOGA VALLEY NATIONAL RECRE	CARL LOMBARDO BARN	0095	13026
	CUYAHOGA VALLEY NATIONAL RECRE	RANDOLPH ROBINSON BARN	0096	13076
	CUYAHOGA VALLEY NATIONAL RECRE	ISAAC MILES BARN	0098	06152
	JAMES A GARFIELD NHS	BARN	0101	
SUBTOTAL	COUNT 33			
OR	JOHN DAY FOSSIL BEDS NATIONAL	CANT RANCH BARN	0179	23371
SUBTOTAL	COUNT 1			
PA	DELAWARE WATER GAP NAT RECREAT	TOTTS GAP BARN	0013	09521
	DELAWARE WATER GAP NAT RECREAT	BEVANS STABLE	0007	09571
	DELAWARE WATER GAP NAT RECREAT	BEVANS STABLE	0008	09571
	DELAWARE WATER GAP NAT RECREAT	CONGLETON BARN	0009	09575
	DELAWARE WATER GAP NAT RECREAT	HILLTOP BARN	0010	09578
	DELAWARE WATER GAP NAT RECREAT	ZIMMERMAN DAIRY BARN	0014	09528
	DELAWARE WATER GAP NAT RECREAT	JOHN MICHAEL FARM BUILDINGS	0012	09525
	EISENHOWER NATIONAL HISTORIC S	BANK BARN FARM #3	0017	23567
	EISENHOWER NATIONAL HISTORIC S	BANK BARN FARM #2	0016	23561
	EISENHOWER NATIONAL HISTORIC S	BANK BARN FARM #1	0015	23528
	EISENHOWER NATIONAL HISTORIC S	ONE STOREY BARN (FARM #2)	0027	07834
	EISENHOWER NATIONAL HISTORIC S	DOUGLASS BARN (FARM #2)	0018	07843
	EISENHOWER NATIONAL HISTORIC S	LOAFING BARN (FARM #2)	0023	07840
	EISENHOWER NATIONAL HISTORIC S	LOAFING BARN (FARM #2)	0024	23558
	EISENHOWER NATIONAL HISTORIC S	LOAFING BARN (FARM #3)	0025	23566
	EISENHOWER NATIONAL HISTORIC S	MATERNITY BARN (FARM #2)	0026	23557
	EISENHOWER NATIONAL HISTORIC S	HISTORIC BARN	0022	07811
	EISENHOWER NATIONAL HISTORIC S	FINISHING BARN FARM #2	0021	07839
	EISENHOWER NATIONAL HISTORIC S	EISENHOWER BARN #3 (PITZER	0019	07847
	EISENHOWER NATIONAL HISTORIC S	SHOW BARN (FARM #2)	0028	
	EISENHOWER NATIONAL HISTORIC S	SHOW BARN (FARM #2)	0029	
	EISENHOWER NATIONAL HISTORIC S	SHOW BARN (FARM #2)	0030	07838
	EISENHOWER NATIONAL HISTORIC S	SHOW BARN (FARM #2)	0031	23556
	GETTYSBURG NATIONAL MILITARY P	FREY BARN	0039	06926
	GETTYSBURG NATIONAL MILITARY P	CULP BARN	0038	00452
	GETTYSBURG NATIONAL MILITARY P	CULP BARN	0037	00452
	GETTYSBURG NATIONAL MILITARY P	CULP BARN	0036	00452
	GETTYSBURG NATIONAL MILITARY P	CODORI BARN	0035	06936
	GETTYSBURG NATIONAL MILITARY P	COBEAN BARN	0034	06934
	GETTYSBURG NATIONAL MILITARY P	BRYAN BARN	0033	04464
	GETTYSBURG NATIONAL MILITARY P	ALTHOFF BARN (AND CORN CRIB	0032	06922
	GETTYSBURG NATIONAL MILITARY P	GRANITE (SLYDER) FARM BARN	0040	00467
	GETTYSBURG NATIONAL MILITARY P	GRANITE (SLYDER) FARM BARN	0041	00467
	GETTYSBURG NATIONAL MILITARY P	KLINGEL BARN	0042	06954
	GETTYSBURG NATIONAL MILITARY P	MCLEAN BARN	0043	00461
	GETTYSBURG NATIONAL MILITARY P	WILLS BARN	0050	06980
	GETTYSBURG NATIONAL MILITARY P	MCPHERSON BARN	0044	00463
	GETTYSBURG NATIONAL MILITARY P	ROSE BARN (RUINS)	0045	00465
	GETTYSBURG NATIONAL MILITARY P	WEIKERT BARN	0049	00477
	GETTYSBURG NATIONAL MILITARY P	TROSTLE BARN	0048	06975
	GETTYSBURG NATIONAL MILITARY P	SPANGLER BARN	0047	00470

NATIONAL PARK SERVICE BARNS INVENTORY

STATE	PARK	NAME	REC#	IDLCS
	GETTYSBURG NATIONAL MILITARY P	SHERFY BARN	0046	06969
	GETTYSBURG NATIONAL MILITARY P	WRIGHT BARN	0051	
	HOPEWELL VILLAGE NATIONAL HIST	BARN	0053	06823
	HOPEWELL VILLAGE NATIONAL HIST	BARN (JOHN CHURCH HOUSE)	0054	06827
	HOPEWELL VILLAGE NATIONAL HIST	NATHAN CARE BARN	0055	06828
	HOPEWELL VILLAGE NATIONAL HIST	TENANT HOUSE BARN	0056	22829
	VALLEY FORGE NATIONAL HISTORIC	SMALL BARN-LORD STIRLING'S	0065	22323
	VALLEY FORGE NATIONAL HISTORIC	GENERAL KNOX'S QUARTERS-BAR	0060	22326
	VALLEY FORGE NATIONAL HISTORIC	SMALL BARN	0064	22322
	VALLEY FORGE NATIONAL HISTORIC	POTTS BARN	0063	22336
	VALLEY FORGE NATIONAL HISTORIC	BARN/GARAGE	0062	22329
	VALLEY FORGE NATIONAL HISTORIC	BOYER HOUSE-BARN	0061	22377
SUBTOTAL	COUNT 53			
TN	GREAT SMOKY MOUNTAINS NATIONAL	HIKING CLUB BARN	0243	13083
	GREAT SMOKY MOUNTAINS NATIONAL	HIREM CALDWELL BARN	0244	07359
	GREAT SMOKY MOUNTAINS NATIONAL	JARVIS PALMER BARN	0245	07365
	GREAT SMOKY MOUNTAINS NATIONAL	JOHN P CABLE BARN	0246	13066
	GREAT SMOKY MOUNTAINS NATIONAL	JOHN P CABLE DRIVE THROUGH	0247	13050
	GREAT SMOKY MOUNTAINS NATIONAL	McCARTER-TYSON BARN AND COR	0248	14003
	GREAT SMOKY MOUNTAINS NATIONAL	NOAH OGLE BARN	0249	13087
	GREAT SMOKY MOUNTAINS NATIONAL	TIPTON OLIVER BARN	0250	13058
	GREAT SMOKY MOUNTAINS NATIONAL	WILL MESSER BARN	0251	07371
	GREAT SMOKY MOUNTAINS NATIONAL	EPHRAIM BALES BARN	0242	5460
	GREAT SMOKY MOUNTAINS NATIONAL	ELIJAH OLIVER BARN	0241	13065
	GREAT SMOKY MOUNTAINS NATIONAL	BARN-OCONALUFTEE HISTORIC D	0240	13088
SUBTOTAL	COUNT 12			
TX	LYNDON B JOHNSON NATIONAL HIST	OLD BARN(MARTIN BARN)	0282	05724
	LYNDON B JOHNSON NATIONAL HIST	JOHNSON STONE BARN	0281	05716
	LYNDON B JOHNSON NATIONAL HIST	COW BARN	0283	
	LYNDON B JOHNSON NATIONAL HIST	BARN(BOYHOOD HOME)	0279	05708
	LYNDON B JOHNSON NATIONAL HIST	BRUCKNER BARN	0280	00878
SUBTOTAL	COUNT 5			
UT	BRYCE CANYON NATIONAL PARK	NPS HORSE BARN	0185	22593
	BRYCE CANYON NATIONAL PARK	CONCESSIONER HORSE BARN	0184	22598
	CAPITOL REEF NATIONAL PARK	PENDLETON BARN	0186	10486
SUBTOTAL	COUNT 3			
VA	BOOKER T WASHINGTON NATIONAL M	HORSE BARN	0005	07804
	BOOKER T WASHINGTON NATIONAL M	TOBACCO BARN	0006	07802
	SHENANDOAH NATIONAL PARK	AARON NICHOLSON FARMSITE	0057	07749
	SHENANDOAH NATIONAL PARK	JOHN R.NICHOLSON FARMSITE	0058	07770
	SHENANDOAH NATIONAL PARK	SNEAD BARN	0059	
SUBTOTAL	COUNT 5			
WA	NORTH CASCADES NATIONAL PARK	COW AND HORSE BARN-BUCKNER	0180	06729
	NORTH CASCADES NATIONAL PARK	HAY BARN AND WORKSHOP	0181	06725
	OLYMPIC NATIONAL PARK	BARN,ELWHA	0182	09018

NATIONAL PARK SERVICE BARNS INVENTORY

STATE	PARK	NAME	REC#	IDLCS
SUBTOTAL	COUNT 3			
WY	YELLOWSTONE NATIONAL PARK	HORSE BARN	0213	10635
	YELLOWSTONE NATIONAL PARK	BARN-LAKE AREA	0212	10639
	YELLOWSTONE NATIONAL PARK	HORSE BARN	0221	50939
	YELLOWSTONE NATIONAL PARK	BARN-BECHLER RANGER STATION	0222	50947
	YELLOWSTONE NATIONAL PARK	BARN/HAY STORAGE	0223	50953
	YELLOWSTONE NATIONAL PARK	HORSE BARN-LAMAR BUFFALO RA	0214	10629
	YELLOWSTONE NATIONAL PARK	BARN-UPPER BLACKTAIL DEER C	0215	10631
	YELLOWSTONE NATIONAL PARK	BARN	0216	50388
	YELLOWSTONE NATIONAL PARK	BARN	0217	50559
	YELLOWSTONE NATIONAL PARK	HORSE BARN	0218	50856
	YELLOWSTONE NATIONAL PARK	HORSE BARN	0219	50924
	YELLOWSTONE NATIONAL PARK	BARN-HELLROARING RANGER STA	0220	50931
	YELLOWSTONE NATIONAL PARK	HORSE BARN	0224	50983
SUBTOTAL	COUNT 13			
TOTAL	COUNT 316			

BIBLIOGRAPHY

Apps, J. and Strang, A., Barns of Wisconsin, Wisconsin, Tamarack Press, 1977.

Arthur, E. and Witney, D., The Barn, Greenwich, Connecticut, New York Graphic Society Ltd., 1972.

Burden, E., Living Barns, Boston, New York Graphic Society Ltd., 1977.

Dornbusch, C.H. and Heyl, J.K., Pennsylvania German Barns, Allentown, Pennsylvania, The Pennsylvania German Folklore Society, Vol. 21., 1958.

Fitchen, J., The New World Dutch Barn, Syracuse, Syracuse University Press, 1968.

Foley, Mary Mix, "The American Barn" in Architectural Forum, August 1951.

Glassie, H., Pattern in the Material Folk Culture of the Eastern United States. Philadelphia, University of Pennslyvania Press, 1969.

Jordan, T.G., American Log Building, Chapel Hill and Ladan, University of North Carolina Press, 1985.

Rempel, J.I., Building with Wood, Canada, University of Toronto Press, 1967.

Shoemaker, A.L., The Pennsylvania Barn, Lancaster, PA Franklin Dutch Folklore Centre, 1955.

Slone, E., An Age of Barns, New York, Funk and Wagnalls, 1967.

CODES & DECODES FOR MATERIALS

CODE	MATERIALS
01	None Listed
02	Earth
03	Wood
21	Weatherboard (includes clapboard and siding generally)
22	Shingle
23	Log
24	Plywood/Particle Board
25	Shake
26	Board & batten
30	Brick
40	Stone
41	Granite
42	Sandstone (including brownstone)
43	Limestone
44	Marble
45	Slate
46	Fieldstone
50	Metal
51	Iron
52	Copper
53	Bronze
54	Tin
55	Aluminum
56	Steel
57	Lead
58	Nickel
59	Cast Iron
61	Stucco
62	Terra Cotta
63	Asphalt
64	Asbestos
65	Concrete (includes poured concrete & concrete blocks)

CODE MATERIALS

66 .....Adobe

67 .....Ceramic Tile, Clay Tile, Quarry Tile

68 .....Glass

69 .....Cloth/Canvas

70 .....Synthetics

- 71 .....Fiber Glass
- 72 .....Vinyl
- 73 .....Rubber
- 74 .....Plastic

80 .....Other

98 .....Not Applicable

NATIONAL PARK SERVICE BARN INVENTORY

NAME:PENDLETON BARN

--LOCATION---

PARK:CAPITOL REEF NATIONAL PARK
REGION:RM ALPHA:CARE ORGCODE:1350
STATE:UT COUNTY:WAYNE

--DESCRIPTION---

FUNCTION:HISTORIC:
CURRENT:HAY STORAGE
USE:
MATERIALS:FOUNDATION
ROOF 21
WALLS 21
OTHER
CONSTRUCTION:FRAME
STYLE:
DATE: -
DIMENSIONS:

VERTICAL PLANK SIDING AND PLANK ROOF;LEAN-TO SHED ON SOUTH SIDE WITH BOARD AND BATTEN ROOF.

--OTHER FARM BUILDINGS IN GROUP---

HOUSE;SMOKEHOUSE

--REFERENCES---

IDLCS:10486 NR REFNUM:
HABS: HAER:
CRBIB(1): (2) (3) (4) (5)

--SOURCES---

LCS;LCS BOOK

DATE ENTERED:08/20/86

NATIONAL PARK SERVICE BARN INVENTORY

NAME:STOCK BARN

--LOCATION----------

PARK:CARL SANDBURG HOME NATIONAL HISTORIC SITE
REGION:SE ALPHA:CASS ORGCODE:5160
STATE:NC COUNTY:HENDERSON

--DESCRIPTION----------

FUNCTION:HISTORIC:STOCK/HAY
CURRENT:
USE:MIXED
MATERIALS:FOUNDATION
ROOF 50
WALLS 21
OTHER
CONSTRUCTION:FRAME
STYLE:
DATE: -
DIMENSIONS:

2 STOREY RECT FRAME STRUCTURE.WEATHER BOARDED WALLS;GABLE ROOF;OPEN SLATTED CUPO
LA ON RIDGE;SHED PORCH ALONG SOUTH END.

--OTHER FARM BUILDINGS IN GROUP----------

SEE LCS

--REFERENCES----------

IDLCS:05161 NR REFNUM:
HABS: HAER:
CRBIB(1): (2) (3) (4) (5)

--SOURCES----------

LCS;LCS BOOK;ON NR

DATE ENTERED:08/29/86

NATIONAL PARK SERVICE BARN INVENTORY

NAME:STOCK BARN

---LOCATION---

PARK:CARL SANDBURG HOME NATIONAL HISTORIC SITE
REGION:SE ALPHA:CASS ORGCODE:5160
STATE:NC COUNTY:HENDERSON

---DESCRIPTION---

FUNCTION:HISTORIC:LIVESTOCK
CURRENT:
USE:LIVESTOCK
MATERIALS:FOUNDATION
ROOF
WALLS 21
OTHER
CONSTRUCTION:FRAME
STYLE:
DATE: -
DIMENSIONS:

1 1/2 STOREY SQUARE FRAME BARN.WEATHER BOARDING;STEEP GABLE ROOF.

---OTHER FARM BUILDINGS IN GROUP---

SEE LCS

---REFERENCES---

IDLCS:05160 NR REFNUM:
HABS: HAER:
CRBIB(1): (2) (3) (4) (5)

---SOURCES---

LCS;LCS BOOK;ON NR

DATE ENTERED:08/29/86

NATIONAL PARK SERVICE BARN INVENTORY

NAME:STOCK BARN(STABLE)

--LOCATION---

PARK:CARL SANDBURG HOME NATIONAL HISTORIC SITE
REGION:SE ALPHA:CASS ORGCODE:5160
STATE:NC COUNTY:HENDERSON

--DESCRIPTION---

FUNCTION:HISTORIC:LIVESTOCK
CURRENT:
USE:MIXED
MATERIALS:FOUNDATION
ROOF 50
WALLS 21
OTHER
CONSTRUCTION:FRAME
STYLE:
DATE: -
DIMENSIONS:

1 1/2 STOREY FRAME BARN.WALLS WEATHERED;STEEPLY PITCHED GABLE ROOF.

--OTHER FARM BUILDINGS IN GROUP---

SEE LCS

--REFERENCES---

IDLCS:05163 NR REFNUM:
HABS: HAER:
CRBIB(1): (2) (3) (4) (5)

--SOURCES---

LCS;LCS BOOK;ON NR

DATE ENTERED:08/29/86

NATIONAL PARK SERVICE BARN INVENTORY

NAME:COSTLOW'S BARN

--LOCATION----------

PARK:CHESAPEAKE & OHIO CANAL NATL HISTORICAL PARK
REGION:NC ALPHA:CHOH ORGCODE:3100
STATE:MD COUNTY:WASHINGTON

--DESCRIPTION----------

FUNCTION:HISTORIC:LIVESTOCK/HAY
CURRENT:HAY
USE:MIXED
MATERIALS:FOUNDATION 46
ROOF
WALLS 46 21
OTHER
CONSTRUCTION:STONE/FR
STYLE:BANK
DATE: -
DIMENSIONS:80'x 50'

MODIFIED BANK BARN.STONE BASEMENT,WOOD OVERHANGING UPPER LEVEL;GABLE ROOF;LOUVERED WINDOWS;BLOCK SILO AT ONE END.

--OTHER FARM BUILDINGS IN GROUP----------

--REFERENCES----------

IDLCS:14138 NR REFNUM:
HABS: HAER:
CRBIB(1): (2) (3) (4) (5)

--SOURCES----------

LCS;LCS BOOK;ON NR

DATE ENTERED:08/19/86

NATIONAL PARK SERVICE BARN INVENTORY

NAME:MULE BARN AT FOUR LOCKS

--LOCATION---

PARK:CHESAPEAKE & OHIO CANAL NATL HISTORICAL PARK
REGION:NC ALPHA:CHOH ORGCODE:3100
STATE:MD COUNTY:WASHINGTON

--DESCRIPTION---

FUNCTION:HISTORIC:MULES/HAY
CURRENT:TO BE LIVING HISTORY EXHIBIT
USE:LIVESTOCK
MATERIALS:FOUNDATION 46
ROOF
WALLS 21
OTHER
CONSTRUCTION:FRAME
STYLE:
DATE: -
DIMENSIONS:24'6"x35'6

2 STOREY BARN.POST AND BEAM,MORTISE AND TENON;EXT WALLS SHEATHED IN ROUGH SAWN BOARDS 1"THICK;GABLE ROOF,SHED ROOF OVER CANTILEVERED SECTION (ON NORTH SIDE);ARCHITECTURAL EMBELLISHMENT ON EAST FACE-SCALLOPED BARGEBOARDS,PEDIMENTED LOUVERS.

--OTHER FARM BUILDINGS IN GROUP---

LOCKHOUSE

--REFERENCES---

IDLCS:00157 NR REFNUM:
HABS: HAER:
CRBIB(1):001016 (2) (3) (4) (5)

--SOURCES---

LCS;LCS BOOK;ON NR

DATE ENTERED:08/19/86

NATIONAL PARK SERVICE BARN INVENTORY

NAME:BARN-FAR AWAY RANCH

--LOCATION---

PARK:CHIRICAHUA NATIONAL MONUMENT
REGION:WE ALPHA:CHIR ORGCODE:8620
STATE:AZ COUNTY:COCHISE

--DESCRIPTION---

FUNCTION:HISTORIC:HORSES
CURRENT:
USE:HORSES
MATERIALS:FOUNDATION 65
ROOF 50
WALLS 50
OTHER
CONSTRUCTION:FRAME
STYLE:SHED
DATE: -
DIMENSIONS:34'x 18

2 ROOM BARN WITH LEANOTO SHED AT ONE END;GABLE ROOF;DOORS ARE WOOD OR CORRUGATED METAL

--OTHER FARM BUILDINGS IN GROUP---

BUNKHOUSE;COWBOY HOUSE;GARAGE AND SHED;HOUSE;OFFICE;POWER HOUSE;STORAGE BUILDING;WORKSHOP

--REFERENCES---

IDLCS:16036 NR REFNUM:
HABS: HAER:
CRBIB(1):011904 (2) (3) (4) (5)

--SOURCES---

LCS;LCS BOOK;ON NR

DATE ENTERED:08/28/86

0284

NATIONAL PARK SERVICE BARN INVENTORY

NAME:FINLEY HENSLEY BARN

--LOCATION----------

PARK:CUMBERLAND GAP NATIONAL HISTORICAL PARK
REGION:SE ALPHA:CUGA ORGCODE:5230
STATE:KY COUNTY:BELL

--DESCRIPTION----------

FUNCTION:HISTORIC:LIVESTOCK/HAY
CURRENT:
USE:MIXED
MATERIALS:FOUNDATION
ROOF
WALLS 23 21
OTHER
CONSTRUCTION:LOG
STYLE:
DATE: -
DIMENSIONS:16'x 17'

1 1/2 STOREY LOG STRUCTURE.LOWER FLOOR OF LOGS,LOFT OF RIVED BOARDS.

--OTHER FARM BUILDINGS IN GROUP----------

PART OF HENSLEY SETTLEMENT

--REFERENCES----------

IDLCS:07061 NR REFNUM:80000367
HABS: HAER:
CRBIB(1): (2) (3) (4) (5)

--SOURCES----------

LCS;LCS BOOK

DATE ENTERED:08/22/86

NATIONAL PARK SERVICE BARN INVENTORY

NAME:LIEGE GIBBONS BARN

---LOCATION---

PARK:CUMBERLAND GAP NATIONAL HISTORICAL PARK
REGION:SE ALPHA:CUGA ORGCODE:5230
STATE:KY COUNTY:BELL

--DESCRIPTION---

FUNCTION:HISTORIC:LIVESTOCK/HAY
CURRENT:STABLE
USE:MIXED
MATERIALS:FOUNDATION
ROOF
WALLS 21
OTHER
CONSTRUCTION:FRAME
STYLE:SHED
DATE:1925 - 1935
DIMENSIONS:15'x 18'

1 1/2 STOREY BARN.RIVED BOARDS AND HAND HEWN POLES;GABLE ROOF;RECONSTRUCTED 1967 FROM 100% NEW MATERIALS.

--OTHER FARM BUILDINGS IN GROUP---

HOUSE;HEN HOUSE;CORN CRIB;OUTHOUSE;HOG PEN

---REFERENCES---

IDLCS:07052 NR REFNUM:80000367
HABS: HAER:
CRBIB(1): (2) (3) (4) (5)

---SOURCES---

LCS;LCS BOOK

DATE ENTERED:08/22/86

NATIONAL PARK SERVICE BARN INVENTORY

NAME:WILLIE GIBBONS BARN

--LOCATION----------

PARK:CUMBERLAND GAP NATIONAL HISTORICAL PARK
REGION:SE ALPHA:CUGA ORGCODE:5230
STATE:KY COUNTY:BELL

--DESCRIPTION----------

FUNCTION:HISTORIC:LIVESTOCK/HAY
CURRENT:LIVING HISTORICAL FARM
USE:MIXED
MATERIALS:FOUNDATION 46
ROOF 21
WALLS 21
OTHER
CONSTRUCTION:FRAME
STYLE:
DATE:1924 -
DIMENSIONS:40'x29'

2 STOREY GABLED STRUCTURE.STONE POST FOUNDATION;RIVED BOARD WALLS;CONTAINS 5 ANI MAL STALLS,LIVESTOCK SHED,MACHINE SHED;2ND FLOOR FOR HAY AND FOODER STORAGE.RECO NSTRUCTED 1968.

--OTHER FARM BUILDINGS IN GROUP----------

HOUSE;GRANARY;SMOKEHOUSE;HEN HOUSE;OUTHOUSE;SPRING HOUSE;WOODSHED;APPLE HOLE;HOG HOUSE;BLACKSMITH SHOP;SHEEP BARN

--REFERENCES----------

IDLCS:07043 NR REFNUM:80000367
HABS: HAER:
CRBIB(1):010905 (2) (3) (4) (5)

--SOURCES----------

LCS;LCS BOOK

DATE ENTERED:08/22/86

NATIONAL PARK SERVICE BARN INVENTORY

NAME:WILLIE GIBBONS SHEEP BARN

--LOCATION----------

PARK:CUMBERLAND GAP NATIONAL HISTORICAL PARK
REGION:SE ALPHA:CUGA ORGCODE:5230
STATE:KY COUNTY:BELL

--DESCRIPTION----------

FUNCTION:HISTORIC:SHEEP/HAY
CURRENT:
USE:LIVESTOCK
MATERIALS:FOUNDATION
ROOF 21
WALLS 21
OTHER
CONSTRUCTION:FRAME
STYLE:
DATE: -
DIMENSIONS:14'x 26'

2 STOREY GABLED STRUCTURE.RIVED BOARD WALLS;UPPER FLOOR HAY LOFT;SHEEP ON 1ST FLOOR(EARTH FLOOR);RECONSTRUCTED 1973 FROM 100% NEW MATERIALS.PART OF HENSLEY SETTLEMENT.

--OTHER FARM BUILDINGS IN GROUP----------

HOUSE;GRANARY;SMOKEHOUSE;HEN HOUSE;OUTHOUSE;SPRING HOUSE;WOODSHED;APPLE HOLE;HOG HOUSE;BLACKSMITH SHOP;SHEEP BARN

--REFERENCES----------

IDLCS:07072 NR REFNUM:80000367
HABS: HAER:
CRBIB(1):010905 (2) (3) (4) (5)

--SOURCES----------

LCS;LCS BOOK

DATE ENTERED:08/22/86

NATIONAL PARK SERVICE BARN INVENTORY

NAME:DAIRY BARN FOUNDATIONS AND RUINS

--LOCATION---

PARK:CUMBERLAND ISLAND NATIONAL SEASHORE
REGION:SE ALPHA:CUIS ORGCODE:5630
STATE:GA COUNTY:CAMDEN

--DESCRIPTION---

FUNCTION:HISTORIC:DAIRY BARN
CURRENT:NO POTENTIAL USE
USE:DAIRY
MATERIALS:FOUNDATION 65
ROOF
WALLS
OTHER
CONSTRUCTION:STONE
STYLE:
DATE:1880 - 1889
DIMENSIONS:

ALL THAT REMAINS IS CONCRETE FOUNDATION AND TIMBERS COLLAPSED ON TOP OF IT;SOME OF IRON WORK STILL EVIDENT.

--OTHER FARM BUILDINGS IN GROUP---

GUEST HOUSE;THE GRANGE;CARRIAGE HOUSE;WOODWORKING SHOP;DORMITORY;DAIRY MANAGERS HOUSE;DORMITORY;SMOKEHOUSE;LAUNFRY BUILDING;KITCHEN;WATER TOWER;ICEHOUSE;CHICKEN HOUSES;SILO

--REFERENCES---

IDLCS:06657 NR REFNUM:
HABS: HAER:
CRBIB(1): (2) (3) (4) (5)

--SOURCES---

LCS;LCS BOOK;ON NR

DATE ENTERED:08/22/86

NATIONAL PARK SERVICE BARN INVENTORY

NAME:A.W.ROGERS BARN #2

--LOCATION----------

PARK:CUYAHOGA VALLEY NATIONAL RECREATION AREA
REGION:MW ALPHA:CUVA ORGCODE:6160
STATE:OH COUNTY:SUMMIT

--DESCRIPTION----------

FUNCTION:HISTORIC:
CURRENT:
USE:
MATERIALS:FOUNDATION
ROOF
WALLS 21
OTHER
CONSTRUCTION:FRAME
STYLE:
DATE:1870 - 1880
DIMENSIONS:

2 RECTANGULAR BARNS,APPROXIMATELY SAME SIZE,JOINED TO FORM L.BOTH HAVE WALLS OF VERTICAL SIDING.ONE HAS GABLE ROOF WITH CORRUGATED METAL,THE OTHER SALTBOX COVERED WITH ASPHALT.

--OTHER FARM BUILDINGS IN GROUP----------

HOUSE;BARN #1

--REFERENCES----------

IDLCS:17061 NR REFNUM:
HABS: HAER:
CRBIB(1): (2) (3) (4) (5)

--SOURCES----------

LCS;LCS BOOK

DATE ENTERED:08/13/86

NATIONAL PARK SERVICE BARN INVENTORY

NAME:A.W.ROGERS BARN (1)

--LOCATION----------

PARK:CUYAHOGA VALLEY NATIONAL RECREATION AREA
REGION:MW ALPHA:CUVA ORGCODE:6160
STATE:OH COUNTY:SUMMIT

--DESCRIPTION----------

FUNCTION:HISTORIC:LIVESTOCK/HAY
CURRENT:
USE:MIXED
MATERIALS:FOUNDATION
ROOF 50
WALLS 21
OTHER
CONSTRUCTION:FRAME
STYLE:BANK
DATE:1870 - 1880
DIMENSIONS:

SMALL FRAME BARN (MORTISE AND TENON);VERTICAL SIDING;GABLE ROOF WITHCORRUGATED METAL ROOFING;BOARD AND BATTEN DOORS WITH STRAP HINGES.

--OTHER FARM BUILDINGS IN GROUP----------

HOUSE;BARN #2

--REFERENCES----------

IDLCS:17060 NR REFNUM:
HABS: HAER:
CRBIB(1): (2) (3) (4) (5)

--SOURCES----------

LCS;LCS BOOK

DATE ENTERED:08/13/86

NATIONAL PARK SERVICE BARN INVENTORY

NAME:ANTHONY FABBEO BARN

---LOCATION---

PARK:CUYAHOGA VALLEY NATIONAL RECREATION AREA
REGION:MW ALPHA:CUVA ORGCODE:6160
STATE:OH COUNTY:SUMMIT

---DESCRIPTION---

FUNCTION:HISTORIC:LIVESTOCK/HAY
CURRENT:VACANT
USE:MIXED
MATERIALS:FOUNDATION 40
ROOF 45
WALLS 26
OTHER
CONSTRUCTION:STONE/FR
STYLE:BANK
DATE:1845 - 1855
DIMENSIONS:

2 1/2 STOREY BARN WITH EARTH RAMP TO UPPER LEVEL

---OTHER FARM BUILDINGS IN GROUP---

---REFERENCES---

IDLCS:13030 NR REFNUM:
HABS: HAER:
CRBIB(1): (2) (3) (4) (5)

---SOURCES---

LCS;LCS BOOK

DATE ENTERED:08/13/86

NATIONAL PARK SERVICE BARN INVENTORY

NAME:BELL BARN

--LOCATION---

PARK:CUYAHOGA VALLEY NATIONAL RECREATION AREA
REGION:MW ALPHA:CUVA ORGCODE:6160
STATE:OH COUNTY:SUMMIT

--DESCRIPTION---

FUNCTION:HISTORIC:LIVESTOCK/HAY
CURRENT:
USE:MIXED
MATERIALS:FOUNDATION 42
ROOF
WALLS 21
OTHER
CONSTRUCTION:FRAME
STYLE:BANK
DATE: -
DIMENSIONS:30'6"x 73'

2 STOREY,2 ROOM BARN.TIMBER FRAME CLAD IN VERTICAL BOARD SIDING PAINTED RED WITH WHITE TRIM;GABLE ROOF COVERED WITH METAL-PEGGED TIMBER FRAMING;MANY DOORS,15 WINDOWS,1 WOOD STAIR;CONCRETE GROUND FLOOR,WOOD MAIN FLOOR.

--OTHER FARM BUILDINGS IN GROUP---

BELL RESIDENCE

--REFERENCES---

IDLCS:11059 NR REFNUM:
HABS: HAER:
CRBIB(1): (2) (3) (4) (5)

--SOURCES---

LCS;LCS BOOK

DATE ENTERED:08/15/86

NATIONAL PARK SERVICE BARN INVENTORY

NAME:BURRALL VIALL BARN

--LOCATION--

PARK:CUYAHOGA VALLEY NATIONAL RECREATION AREA
REGION:MW ALPHA:CUVA ORGCODE:6160
STATE:OH COUNTY:SUMMIT

--DESCRIPTION--

FUNCTION:HISTORIC:LIVESTOCK/HAY
CURRENT:
USE:MIXED
MATERIALS:FOUNDATION 42
ROOF 63
WALLS 26
OTHER
CONSTRUCTION:FRAME
STYLE:BANK
DATE:1870 - 1880
DIMENSIONS:37'6"x40'5

2 STOREY BARN WITH 7 ROOMS.WOOD PEGGED TIMBER FRAME,BOARD AND BATTENSIDING PAINT
ED WHITE;GABLE ROOF,MULTICOLOURED ASPHALT SHINGLES;8 DOORS,20 WINDOWS,6 FRAME PA
RTITIONS;EARTH RAMP TO MAIN FLOOR.INT-DIRT GROUND FL WITH COW STALLSWOOD MAIN FL

--OTHER FARM BUILDINGS IN GROUP--

VIALL HOUSE;CORN CRIB;PRIVY

--REFERENCES--

IDLCS:11055 NR REFNUM:
HABS: HAER:
CRBIB(1): (2) (3) (4) (5)

--SOURCES--

LCS;LCS BOOK

DATE ENTERED:08/14/86

NATIONAL PARK SERVICE BARN INVENTORY

NAME:CARL LOMBARDO BARN

--LOCATION----------

PARK:CUYAHOGA VALLEY NATIONAL RECREATION AREA
REGION:MW ALPHA:CUVA ORGCODE:6160
STATE:OH COUNTY:SUMMIT

--DESCRIPTION----------

FUNCTION:HISTORIC:LIVESTOCK/HAY
CURRENT:
USE:MIXED
MATERIALS:FOUNDATION 40
ROOF 45
WALLS 21
OTHER
CONSTRUCTION:FRAME
STYLE:
DATE:1875 - 1899
DIMENSIONS:

2 STOREY FRAME BARN.VERTICAL WOOD SIDING;SLATED GABLE ROOF;3 ARCHED WINDOWS IN NORTH AND SOUTH ELEVATIONS,2 PAIRS WINDOWS UNDER EAVES IN SOUTH ELEVATION;LARGE STAR PAINTED ON SOUTH ELEVATION.

--OTHER FARM BUILDINGS IN GROUP----------

SILO

--REFERENCES----------

IDLCS:13026 NR REFNUM:
HABS: HAER:
CRBIB(1): (2) (3) (4) (5)

--SOURCES----------

LCS;LCS BOOK

DATE ENTERED:08/15/86

NATIONAL PARK SERVICE BARN INVENTORY

NAME:CHARLES SNOW BARN

--LOCATION---

PARK:CUYAHOGA VALLEY NATIONAL RECREATION AREA
REGION:MW ALPHA:CUVA ORGCODE:6160
STATE:OH COUNTY:SUMMIT

--DESCRIPTION---

FUNCTION:HISTORIC:LIVESTOCK/HAY
CURRENT:
USE:MIXED
MATERIALS:FOUNDATION 40
ROOF 50
WALLS 21
OTHER
CONSTRUCTION:FRAME
STYLE:BANK
DATE:1860 - 1870
DIMENSIONS:

2 1/2 STOREY BARN.MORTISE AND TENON FRAME;VERTICAL SIDING SIDING;DOUBLE HUNG WIN
DOW IN GABLE;ROW OF SMALL RECTANGULAR WINDOWS IN GABLE UPPER LEVEL.

--OTHER FARM BUILDINGS IN GROUP---

SMOKEHOUSE;GARAGE

--REFERENCES---

IDLCS:17046 NR REFNUM:
HABS: HAER:
CRBIB(1): (2) (3) (4) (5)

--SOURCES---

LCS;LCS BOOK

DATE ENTERED:08/14/86

NATIONAL PARK SERVICE BARN INVENTORY

NAME:CHARLES SNOW BARN

--LOCATION---

PARK:CUYAHOGA VALLEY NATIONAL RECREATION AREA
REGION:MW ALPHA:CUVA ORGCODE:6160
STATE:OH COUNTY:SUMMIT

--DESCRIPTION---

FUNCTION:HISTORIC:LIVESTOCK/HAY
CURRENT:
USE:MIXED
MATERIALS:FOUNDATION 40
ROOF 50
WALLS 21
OTHER
CONSTRUCTION:FRAME
STYLE:BANK
DATE:1860 - 1870
DIMENSIONS:

2 1/2 STOREY BARN.MORTISE AND TENON FRAME;VERTICAL SIDING SIDING;DOUBLE HUNG WIN
DOW IN GABLE;ROW OF SMALL RECTANGULAR WINDOWS IN GABLE UPPER LEVEL.

--OTHER FARM BUILDINGS IN GROUP---

SMOKEHOUSE;GARAGE

--REFERENCES---

IDLCS:17046 NR REFNUM:
HABS: HAER:
CRBIB(1): (2) (3) (4) (5)

--SOURCES---

LCS;LCS BOOK

DATE ENTERED:08/14/86

NATIONAL PARK SERVICE BARN INVENTORY

NAME:CHRISTOPHER GREEN BARN

--LOCATION----------

PARK:CUYAHOGA VALLEY NATIONAL RECREATION AREA
REGION:MW ALPHA:CUVA ORGCODE:6160
STATE:OH COUNTY:SUMMIT

--DESCRIPTION----------

FUNCTION:HISTORIC:HAY/EQUIPMENT
CURRENT:
USE:MIXED
MATERIALS:FOUNDATION
ROOF 63
WALLS 21
OTHER
CONSTRUCTION:FRAME
STYLE:ENGLISH
DATE:1885 - 1895
DIMENSIONS:

SMALL 1 1/2 STOREY WOOD BARN.VERTICAL BOARD SIDING;ASPHALT SHINGLED GABLE ROOF;2 PAIRS OF DOORS IN SOUTH ELEVATION WITH LARGE WROUGHT IRON STRAP HINGES.

--OTHER FARM BUILDINGS IN GROUP----------

HOUSE

--REFERENCES----------

IDLCS:17032 NR REFNUM:
HABS: HAER:
CRBIB(1): (2) (3) (4) (5)

--SOURCES----------

LCS;LCS BOOK

DATE ENTERED:08/14/86

NATIONAL PARK SERVICE BARN INVENTORY

NAME:CLAYTON STANFORD BARN

--LOCATION----------

PARK:CUYAHOGA VALLEY NATIONAL RECREATION AREA
REGION:MW ALPHA:CUVA ORGCODE:6160
STATE:OH COUNTY:SUMMIT

--DESCRIPTION----------

FUNCTION:HISTORIC:LIVESTOCK/HAY
CURRENT:
USE:MIXED
MATERIALS:FOUNDATION
ROOF
WALLS 21
OTHER
CONSTRUCTION:FARME
STYLE:BANK
DATE: -
DIMENSIONS:

2 1/2 STOREY FRAME BARN.HORIZONTAL SIDING;GABLE ROOF;ROW OF SMALL WINDOWS AT GRO UND LEVEL;SMALL SQUATE WINDOW IN GABLE;STONE RAMP LEADS TO SECOND FLOOR SLIDING DOORS.

--OTHER FARM BUILDINGS IN GROUP----------

HOUSE;CORNCRIB

--REFERENCES----------

IDLCS:17056 NR REFNUM:
HABS: HAER:
CRBIB(1): (2) (3) (4) (5)

--SOURCES----------

LCS;LCS BOOK

DATE ENTERED:08/14/86

0076

NATIONAL PARK SERVICE BARN INVENTORY

NAME:DON J.BIRO BARN

--LOCATION----------

PARK:CUYAHOGA VALLEY NATIONAL RECREATION AREA
REGION:MW ALPHA:CUVA ORGCODE:6160
STATE:OH COUNTY:SUMMIT

--DESCRIPTION----------

FUNCTION:HISTORIC:LIVESTOCK/CROPS
CURRENT:VACANT
USE:MIXED
MATERIALS:FOUNDATION 40
ROOF 50
WALLS 21
OTHER
CONSTRUCTION:FRAME
STYLE:BANK
DATE:1875 - 1899
DIMENSIONS:

2 1/2 STOREY BARN.VERTICAL WOOD SIDING;METAL GABLE ROOF;ITALIANATE ORNAMENT AT W
INDOWS;SLIDING DOORS;BARN BANK TO 1ST FLOOR.

--OTHER FARM BUILDINGS IN GROUP----------

--REFERENCES----------

IDLCS:13029 NR REFNUM:
HABS: HAER:
CRBIB(1): (2) (3) (4) (5)

--SOURCES----------

LCS;LCS BOOK

DATE ENTERED:08/14/86

NATIONAL PARK SERVICE BARN INVENTORY

NAME:EDMOND GLEESON BARN

--LOCATION---

PARK:CUYAHOGA VALLEY NATIONAL RECREATION AREA
REGION:MW ALPHA:CUVA ORGCODE:6160
STATE:OH COUNTY:SUMMIT

--DESCRIPTION---

FUNCTION:HISTORIC:LIVESTOCK/HAY
CURRENT:
USE:MIXED
MATERIALS:FOUNDATION 40
ROOF 50
WALLS 21
OTHER
CONSTRUCTION:FRAME
STYLE:BANK
DATE:1800 - 1899
DIMENSIONS:

2 1/2 STOREY WOOD AND STONE STRUCTURE.VERTICAL BOARD SIDING;PENT ROOF ABOVE GROU
ND FLOOR;MANSARD ROOF.

--OTHER FARM BUILDINGS IN GROUP---

HOUSE;SHED;CORN CRIB #1;CORN CRIB #2

--REFERENCES---

IDLCS:13019 NR REFNUM:
HABS: HAER:
CRBIB(1): (2) (3) (4) (5)

--SOURCES---

LCS;LCS BOOK;ON NR

DATE ENTERED:08/14/86

0078

NATIONAL PARK SERVICE BARN INVENTORY

NAME:GEORGE STANFORD BARN

---LOCATION---

PARK:CUYAHOGA VALLEY NATIONAL RECREATION AREA
REGION:MW ALPHA:CUVA ORGCODE:6160
STATE:OH COUNTY:SUMMIT

---DESCRIPTION---

FUNCTION:HISTORIC:LIVESTOCK/HAY
CURRENT:VACANT-LEASING IN PROGRESS FOR USE AS YOUTH HOSTEL
USE:MIXED
MATERIALS:FOUNDATION 46
ROOF 63
WALLS 26
OTHER
CONSTRUCTION:FRAME
STYLE:BANK
DATE:1900 - 1925
DIMENSIONS:

LARGE 2 1/2 STOREY BANK BARN.MORTISE AND TENON FRAME;ASPHALT SHINGLED ROOF.

---OTHER FARM BUILDINGS IN GROUP---

HOUSE;CORN CRIB;SPRING HOUSE;GARAGE;CHICKEN COOP

---REFERENCES---

IDLCS:17036 NR REFNUM:
HABS: HAER:
CRBIB(1): (2) (3) (4) (5)

---SOURCES---

LCS;LCS BOOK;ON NR

DATE ENTERED:08/14/86

NATIONAL PARK SERVICE BARN INVENTORY

NAME:HAMMOND FARM BARN #1

--LOCATION---

PARK:CUYAHOGA VALLEY NATIONAL RECREATION AREA
REGION:MW ALPHA:CUVA ORGCODE:6160
STATE:OH COUNTY:SUMMIT

--DESCRIPTION---

FUNCTION:HISTORIC:LIVESTOCK/HAY
CURRENT:MUSEUM/COLLECTION STORAGE
USE:MIXED
MATERIALS:FOUNDATION 42
ROOF
WALLS 21
OTHER
CONSTRUCTION:FRAME
STYLE:BANK
DATE:1860 - 1870
DIMENSIONS:64'x 32'

2 STOREY BARN.SANDSTONE AND CONCRETE BLOCK FOUNDATION;WOOD FRAME CONSTRUCTION;VERTICAL SIDING PAINTED RED AND TRIM WHITE;9 WOOD DOORS;8 WINDOWS;1 FLIGHT OF WOOD STAIRS.HEX ON GABLE END.

--OTHER FARM BUILDINGS IN GROUP---

HOUSE;BARN #2;SMOKEHOUSE;CARRIAGE HOUSE;CHICKEN SHED;CIDER PRESS

--REFERENCES---

IDLCS:11090 NR REFNUM:
HABS: HAER:
CRBIB(1): (2) (3) (4) (5)

--SOURCES---

LCS;LCS BOOK

DATE ENTERED:08/14/86

0084

NATIONAL PARK SERVICE BARN INVENTORY

NAME:HAMMOND FARM BARN #2

--LOCATION---

PARK:CUYAHOGA VALLEY NATIONAL RECREATION AREA
REGION:MW ALPHA:CUVA ORGCODE:6160
STATE:OH COUNTY:SUMMIT

--DESCRIPTION---

FUNCTION:HISTORIC:LIVESTOCK/HAY
CURRENT:MUSEUM/COLLECTION STORAGE
USE:MIXED
MATERIALS:FOUNDATION 42
ROOF 50
WALLS 21
OTHER
CONSTRUCTION:FRAME
STYLE:BANK
DATE:1860 - 1870
DIMENSIONS:30'6"x44'6

2 STOREY BARN.VERTICAL BOARD SIDING PAINTED RED WITH WHITE TRIM;GABLE ROOF WITH CORRUGATED IRON;2 WOOD FLOORS;4 EXTERIOR WOOD DOORS;4 WINDOWS;1 FLIGHT OF WOOD S TAIRS;HEX ON GABLE END.

--OTHER FARM BUILDINGS IN GROUP---

HOUSE;BARN #1;SMOKEHOUSE;CARRIAGE HOUSE;CHICKEN SHED;CIDER PRESS

--REFERENCES---

IDLCS:11091 NR REFNUM:
HABS: HAER:
CRBIB(1): (2) (3) (4) (5)

--SOURCES---

LCS;LCS BOOK

DATE ENTERED:08/14/86

NATIONAL PARK SERVICE BARN INVENTORY

NAME:HORACE BEERS BARN #1

--LOCATION---

PARK:CUYAHOGA VALLEY NATIONAL RECREATION AREA
REGION:MW ALPHA:CUVA ORGCODE:6160
STATE:OH COUNTY:SUMMIT

--DESCRIPTION---

FUNCTION:HISTORIC:EQUIPMENT/HAY
CURRENT:
USE:MIXED
MATERIALS:FOUNDATION
ROOF 45
WALLS 21
OTHER
CONSTRUCTION:FRAME
STYLE:ENGLISH
DATE:1800 - 1899
DIMENSIONS:

2 STOREY BARN.VERTICAL WOOD SIDING;GABLED SLATE ROOF

--OTHER FARM BUILDINGS IN GROUP---

HOUSE;BARN #2

--REFERENCES---

IDLCS:13074 NR REFNUM:
HABS: HAER:
CRBIB(1): (2) (3) (4) (5)

--SOURCES---

LCS;LCS BOOK

DATE ENTERED:08/14/86

0080

NATIONAL PARK SERVICE BARN INVENTORY

NAME:HORACE BEERS BARN #2

--LOCATION---

PARK:CUYAHOGA VALLEY NATIONAL RECREATION AREA
REGION:MW ALPHA:CUVA ORGCODE:6160
STATE:OH COUNTY:SUMMIT

--DESCRIPTION---

FUNCTION:HISTORIC:
CURRENT:
USE:
MATERIALS:FOUNDATION
ROOF 45
WALLS 21
OTHER
CONSTRUCTION:FRAME
STYLE:
DATE:1800 - 1899
DIMENSIONS:

2 STOREY BARN.GABLE SLATE ROOF.

--OTHER FARM BUILDINGS IN GROUP---

HOUSE:BARN #1

--REFERENCES---

IDLCS:13073 NR REFNUM:
HABS: HAER:
CRBIB(1): (2) (3) (4) (5)

--SOURCES---

LCS:LCS BOOK

DATE ENTERED:08/14/86

NATIONAL PARK SERVICE BARN INVENTORY

NAME:ISAAC MILES BARN

--LOCATION----------

PARK:CUYAHOGA VALLEY NATIONAL RECREATION AREA
REGION:MW ALPHA:CUVA ORGCODE:6160
STATE:OH COUNTY:SUMMIT

--DESCRIPTION----------

FUNCTION:HISTORIC:LIVESTOCK/HAY
CURRENT:STORAGE
USE:MIXED
MATERIALS:FOUNDATION
ROOF
WALLS 21
OTHER
CONSTRUCTION:FRAME
STYLE:BANK
DATE:1875 - 1879
DIMENSIONS:36'x 32'

3 STOREY FRAME STUCTURE,VERTICAL BOARD SIDING PAINTED RED,WHITE TRIM;GABLE ROOF

--OTHER FARM BUILDINGS IN GROUP----------

FARMHOUSE;CORNCRIB;GARAGE;SHED

--REFERENCES----------

IDLCS:06152 NR REFNUM:
HABS: HAER:
CRBIB(1): (2) (3) (4) (5)

---SOURCES----------

LCS;LCS BOOK,ON NR

DATE ENTERED:08/15/86

0098

NATIONAL PARK SERVICE BARN INVENTORY

NAME:JAMES P.NOLAND BARN

--LOCATION----------

PARK:CUYAHOGA VALLEY NATIONAL RECREATION AREA
REGION:MW ALPHA:CUVA ORGCODE:6160
STATE:OH COUNTY:SUMMIT

--DESCRIPTION----------

FUNCTION:HISTORIC:HAY
CURRENT:
USE:CROPS
MATERIALS:FOUNDATION 40
ROOF 50
WALLS 21
OTHER
CONSTRUCTION:FRAME
STYLE:ENGLISH
DATE:1875 - 1899
DIMENSIONS:

1 STOREY BARN.METAL GABLE ROOF WITH DECORATIVE SCALLOP TRIM IN GABLES;BOARD AND BATTEN DOORS.

--OTHER FARM BUILDINGS IN GROUP----------

HOUSE

--REFERENCES----------

IDLCS:13071 NR REFNUM:
HABS: HAER:
CRBIB(1): (2) (3) (4) (5)

--SOURCES----------

LCS;LCS BOOK

DATE ENTERED:08/14/86

NATIONAL PARK SERVICE BARN INVENTORY

NAME:JEROME J.HAUS BARN

--LOCATION----------

PARK:CUYAHOGA VALLEY NATIONAL RECREATION AREA
REGION:MW ALPHA:CUVA ORGCODE:6160
STATE:OH COUNTY:SUMMIT

--DESCRIPTION----------

FUNCTION:HISTORIC:LIVESTOCK/HAY
CURRENT:
USE:MIXED
MATERIALS:FOUNDATION 40
ROOF
WALLS
OTHER
CONSTRUCTION:FRAME
STYLE:BANK
DATE:1840 - 1850
DIMENSIONS:

LARGE 2 1/2 STOREY BARN.MORTISE AND TENON FRAME;GABLE ROOF;2 SMALL SQUARE WINDOW
S IN FACADE AND REAR ELEVATION.

--OTHER FARM BUILDINGS IN GROUP----------

ADJOINING SILO OF STRUCTURAL CLAY TILE;LOG CABIN

--REFERENCES----------

IDLCS:17043 NR REFNUM:
HABS: HAER:
CRBIB(1): (2) (3) (4) (5)

--SOURCES----------

LCS;LCS BOOK

DATE ENTERED:08/14/86

0086

NATIONAL PARK SERVICE BARN INVENTORY

NAME:JAMES WALLACE BARN

--LOCATION---

PARK:CUYAHOGA VALLEY NATIONAL RECREATION AREA
REGION:MW ALPHA:CUVA ORGCODE:6160
STATE:OH COUNTY:SUMMIT

--DESCRIPTION---

FUNCTION:HISTORIC:
CURRENT:MUSEUM/COLLECTION STORAGE
USE:
MATERIALS:FOUNDATION
ROOF
WALLS 21
OTHER
CONSTRUCTION:FRAME
STYLE:
DATE: -
DIMENSIONS:

WOOD BARN

--OTHER FARM BUILDINGS IN GROUP---

--REFERENCES---

IDLCS:22688 NR REFNUM:
HABS: HAER:
CRBIB(1): (2) (3) (4) (5)

---SOURCES---

LCS

DATE ENTERED:08/14/86

NATIONAL PARK SERVICE BARN INVENTORY

NAME:JIM BROWN BARN

--LOCATION---

PARK:CUYAHOGA VALLEY NATIONAL RECREATION AREA
REGION:MW ALPHA:CUVA ORGCODE:6160
STATE:OH COUNTY:SUMMIT

--DESCRIPTION---

FUNCTION:HISTORIC:LIVESTOCK/HAY
CURRENT:VACANT-TO BE LEASED
USE:MIXED
MATERIALS:FOUNDATION 42
ROOF 45
WALLS 21
OTHER
CONSTRUCTION:FRAME
STYLE:BANK
DATE:1865 - 1875
DIMENSIONS:50'x80'6"

3 STOREY,3 ROOM BARN.SANDSTONE RUBBLE FDN;PEGGED TIMBER FRAME;VERT. BOARD SIDING PAINTED RED,WHITE TRIM;GABLE ROOF WITH 2 SQUARE CUPOLAS;2 WOODFLOORS;7 DOORS;15 WINDOWS;1 FLIGHT WOOD STAIR;FRAME PARTITIONS;PLANK BRIDGE TO UPPER ENTRANCE.

--OTHER FARM BUILDINGS IN GROUP---

HOUSE

--REFERENCES---

IDLCS:11071 NR REFNUM:
HABS: HAER:
CRBIB(1): (2) (3) (4) (5)

--SOURCES---

LCS;LCS BOOK;ON NR

DATE ENTERED:08/15/86

0087

NATIONAL PARK SERVICE BARN INVENTORY

NAME:JOHN JOHNSON BARN

--LOCATION----------

PARK:CUYAHOGA VALLEY NATIONAL RECREATION AREA
REGION:MW ALPHA:CUVA ORGCODE:6160
STATE:OH COUNTY:SUMMIT

--DESCRIPTION----------

FUNCTION:HISTORIC:LIVESTOCK/HAY
CURRENT:VACANT-TO BE LEASED
USE:MIXED
MATERIALS:FOUNDATION 65
ROOF 80
WALLS 21
OTHER
CONSTRUCTION:FRAME
STYLE:BANK
DATE: -
DIMENSIONS:

LARGE FRAME BARN,MORTISE AND TENON.VERTICAL BOARD SIDING;GAMBREL ROOF AND TAR PA
PER ROOFING;EARTH RAMP TO UPPER LEVEL AT REAR.

--OTHER FARM BUILDINGS IN GROUP----------

CORNCRIB

--REFERENCES----------

IDLCS:17013 NR REFNUM:
HABS: HAER:
CRBIB(1): (2) (3) (4) (5)

--SOURCES----------

LCS;LCS BOOK

DATE ENTERED:08/15/86

0088

NATIONAL PARK SERVICE BARN INVENTORY

NAME:JONAS COONRAD BARN

--LOCATION---

PARK:CUYAHOGA VALLEY NATIONAL RECREATION AREA
REGION:MW ALPHA:CUVA ORGCODE:6160
STATE:OH COUNTY:SUMMIT

--DESCRIPTION---

FUNCTION:HISTORIC:LIVESTOCK/HAY
CURRENT:VACANT-COMMUNICATIONS CENTRE AT SITE
USE:MIXED
MATERIALS:FOUNDATION
ROOF 50
WALLS 21
OTHER
CONSTRUCTION:FRAME
STYLE:BANK
DATE:1913 -
DIMENSIONS:

LARGE 2 1/2 STOREY BANK BARN.WHITE PAINTED VERTICAL WOOD SIDING,MORTISE AND TENON;GABLE ROOF WITH STANDING SEAM METAL.REPLACEMENT FOR ORIGINAL BARN,BURNT DOWN.

--OTHER FARM BUILDINGS IN GROUP---

MILKHOUSE ADJACENT TO BARN;HOUSE

--REFERENCES---

IDLCS:17024 NR REFNUM:
HABS: HAER:
CRBIB(1): (2) (3) (4) (5)

--SOURCES---

LCS;LCS BOOK

DATE ENTERED:08/15/86

0089

NATIONAL PARK SERVICE BARN INVENTORY

NAME:LAWSON WATERMAN BARN

--LOCATION----------

PARK:CUYAHOGA VALLEY NATIONAL RECREATION AREA
REGION:MW ALPHA:CUVA ORGCODE:6160
STATE:OH COUNTY:SUMMIT

--DESCRIPTION----------

FUNCTION:HISTORIC:EQUIPMENT/HAY
CURRENT:
USE:MIXED
MATERIALS:FOUNDATION 42
ROOF
WALLS 21
OTHER
CONSTRUCTION:FRAME
STYLE:ENGLISH
DATE:1850 - 1860
DIMENSIONS:54'9"x26'2

2 STOREY,4 ROOM BARN.HAND-HEWN AND PEGGED TIMBER FRAME;VERTICAL BOARD SIDING ONCE PAINTED RED.WOOD FLOORS,5 DOORS,7 WINDOW OPENINGS,2 FRAME PARTITIONS.

--OTHER FARM BUILDINGS IN GROUP----------

WATERMAN HOUSE

--REFERENCES----------

IDLCS:11081 NR REFNUM:
HABS: HAER:
CRBIB(1): (2) (3) (4) (5)

--SOURCES----------

LCS;LCS BOOK

DATE ENTERED:08/15/86

NATIONAL PARK SERVICE BARN INVENTORY

NAME:RANDOLPH ROBINSON BARN

---LOCATION---

PARK:CUYAHOGA VALLEY NATIONAL RECREATION AREA
REGION:MW ALPHA:CUVA ORGCODE:6160
STATE:OH COUNTY:SUMMIT

---DESCRIPTION---

FUNCTION:HISTORIC:LIVESTOCK/HAY
CURRENT:VACANT-TO BE LEASED FOR STORAGE
USE:MIXED
MATERIALS:FOUNDATION 42
ROOF
WALLS 21
OTHER
CONSTRUCTION:FRAME
STYLE:BANK
DATE:1895 - 1905
DIMENSIONS:

2 STOREY BARN.VERTICAL WOOD SIDING.GABLE ROOF

---OTHER FARM BUILDINGS IN GROUP---

---REFERENCES---

IDLCS:13076 NR REFNUM:
HABS: HAER:
CRBIB(1): (2) (3) (4) (5)

---SOURCES---

LCS;LCS BOOK

DATE ENTERED:08/15/86

NATIONAL PARK SERVICE BARN INVENTORY

NAME:RICH BARN

---LOCATION---

PARK:CUYAHOGA VALLEY NATIONAL RECREATION AREA
REGION:MW ALPHA:CUVA ORGCODE:6160
STATE:OH COUNTY:SUMMIT

---DESCRIPTION---

FUNCTION:HISTORIC:HAY
CURRENT:MUSEUM
USE:MIXED
MATERIALS:FOUNDATION 42
ROOF 50
WALLS 21 26
OTHER
CONSTRUCTION:FRAME
STYLE:
DATE:1835 - 1845
DIMENSIONS:31'6"x 37'

1 STOREY,4 ROOM BARN.SIDING PAINTED RED;GABLE AND 2 SHED ROOFS COVERED WITH CORR
UGATED IRON;WOOD FLOOR,4 DOORS,5 WINDOWS,2 FRAME PARTITIONS.SHED WING MEASURES 9
'4"x 19'7".

---OTHER FARM BUILDINGS IN GROUP---

HOUSE;CHICKEN HOUSE

---REFERENCES---

IDLCS:11074 NR REFNUM:
HABS: HAER:
CRBIB(1): (2) (3) (4) (5)

---SOURCES---

LCS;LCS BOOK;ON NR

DATE ENTERED:08/14/86

NATIONAL PARK SERVICE BARN INVENTORY

NAME:SAVACOAL BARN

---LOCATION---

PARK:CUYAHOGA VALLEY NATIONAL RECREATION AREA
REGION:MW ALPHA:CUVA ORGCODE:6160
STATE:OH COUNTY:SUMMIT

---DESCRIPTION---

FUNCTION:HISTORIC:EQUIPMENT/HAY
CURRENT:
USE:MIXED
MATERIALS:FOUNDATION
ROOF 50
WALLS 21
OTHER
CONSTRUCTION:FRAME
STYLE:
DATE:1890 - 1895
DIMENSIONS:

SMALL WOOD BARN.GABLE ROOF WITH METAL ROOFING WHICH SIMULATES SHINGLES;VERTICAL SIDING;SHED-ROOF ADDITIONS AT REAR AND SIDE;3 BAY L AT REAR HAS EXPOSED RAFTER ENDS.

--OTHER FARM BUILDINGS IN GROUP---

HOUSE

---REFERENCES---

IDLCS:17012 NR REFNUM:
HABS: HAER:
CRBIB(1): (2) (3) (4) (5)

---SOURCES---

LCS;LCS BOOK

DATE ENTERED:08/15/86

NATIONAL PARK SERVICE BARN INVENTORY

NAME:THOMAS RODHE

--LOCATION---

PARK:CUYAHOGA VALLEY NATIONAL RECREATION AREA
REGION:MW ALPHA:CUVA ORGCODE:6160
STATE:OH COUNTY:SUMMIT

--DESCRIPTION---

FUNCTION:HISTORIC:HAY
CURRENT:VACANT
USE:CROPS
MATERIALS:FOUNDATION 46
ROOF 80
WALLS 21
OTHER
CONSTRUCTION:FRAME
STYLE:SHED
DATE: -
DIMENSIONS:

SMALL WOOD BARN.VERTICAL WOOD SIDING;GABLE ROOF AND TAR PAPER ROOFING;SMALL REAR WINDOW IN REAR WALL.STANDS AT REAR OF FEDERAL-STYLE BUILDING REPUTED TO BE JAMES BROWN TAVERN.

--OTHER FARM BUILDINGS IN GROUP---

--REFERENCES---

IDLCS:17021 NR REFNUM:
HABS: HAER:
CRBIB(1): (2) (3) (4) (5)

--SOURCES---

LCS;LCS BOOK

DATE ENTERED:08/15/86

NATIONAL PARK SERVICE BARN INVENTORY

NAME:WALTER HAWKINS BARN

--LOCATION---

PARK:CUYAHOGA VALLEY NATIONAL RECREATION AREA
REGION:MW ALPHA:CUVA ORGCODE:6160
STATE:OH COUNTY:SUMMIT

--DESCRIPTION---

FUNCTION:HISTORIC:
CURRENT:VACANT
USE:
MATERIALS:FOUNDATION 65
ROOF 63
WALLS 21
OTHER
CONSTRUCTION:FRAME
STYLE:
DATE:1890 - 1910
DIMENSIONS:

SMALL FRAME BARN.SHIPLAP SIDING;GABLE ROOF WITH ASPHALT SHINGLES,WIDE EAVES,CORNER BOARDS.2 OVERHEAD GARAGE DOORS IN FACADE ADDED LATER.APPEARS TO HAVE BEEN MODIFIED FOR PRIMARY USE AS A GARAGE.

--OTHER FARM BUILDINGS IN GROUP---

CHICKEN COOP

--REFERENCES---

IDLCS:17067 NR REFNUM:
HABS: HAER:
CRBIB(1): (2) (3) (4) (5)

--SOURCES---

LCS;LCS BOOK

DATE ENTERED:08/15/86

NATIONAL PARK SERVICE BARN INVENTORY

NAME:WASZAK FARM BARN

--LOCATION---

PARK:CUYAHOGA VALLEY NATIONAL RECREATION AREA
REGION:MW ALPHA:CUVA ORGCODE:6160
STATE:OH COUNTY:SUMMIT

--DESCRIPTION---

FUNCTION:HISTORIC:LIVESTOCK/HAY
CURRENT:PARK OPERATIONS
USE:MIXED
MATERIALS:FOUNDATION 80
ROOF 63
WALLS 21
OTHER
CONSTRUCTION:FRAME
STYLE:BANK
DATE:1855 - 1865
DIMENSIONS:50'6"x 30'

2 STOREY,FOUNDATION OF STRUCTURAL CLAY TILES AND CONCRETE;WOOD FRAME VERTICAL BO
ARD SIDING,GABLE ROOF;14 WINDOWS,UPPER FLOOR OF WOOD,LOWER FLOOR OF DIRT

--OTHER FARM BUILDINGS IN GROUP---

HOUSE,WORKSHED,SHED,PRIVY

---REFERENCES---

IDLCS:11066 NR REFNUM:
HABS: HAER:
CRBIB(1): (2) (3) (4) (5)

--SOURCES---

LCS;LCS BOOK;ON NR

DATE ENTERED:08/13/86

NATIONAL PARK SERVICE BARN INVENTORY

NAME:WELTON BARN

---LOCATION---

PARK:CUYAHOGA VALLEY NATIONAL RECREATION AREA
REGION:MW ALPHA:CUVA ORGCODE:6160
STATE:OH COUNTY:SUMMIT

---DESCRIPTION---

FUNCTION:HISTORIC:LIVESTOCK/HAY
CURRENT:MAINTENANCE GARAGE
USE:MIXED
MATERIALS:FOUNDATION 42
ROOF 50
WALLS 21
OTHER
CONSTRUCTION:FRAME
STYLE:BANK
DATE:1855 - 1865
DIMENSIONS:60'x 31'

2 STOREY,5 ROOM BARN;HAND-HEWN AND PEGGED TIMBER FRAMING;UNPAINTED VERT.BOARD SIDING;GABLE ROOF;CONCRETE LOWER FLOOR,WOOD UPPER FLOOR;ENTRANCE AT 2 LEVELS;9 DOORS,5 WINDOW OPENINGS,1 WOOD ONE FLIGHT STAIR,3 FRAME PARTITIONS

---OTHER FARM BUILDINGS IN GROUP---

HOUSE;PRIVY

---REFERENCES---

IDLCS:11078 NR REFNUM:
HABS: HAER:
CRBIB(1): (2) (3) (4) (5)

---SOURCES---

LCS;LCS BOOK;ON NR

DATE ENTERED:08/13/86

NATIONAL PARK SERVICE BARN INVENTORY

NAME:BEVANS STABLE

--LOCATION---

PARK:DELAWARE WATER GAP NAT RECREATION AREA
REGION:MA ALPHA:DEWA ORGCODE:4320
STATE:PA COUNTY:PIKE

--DESCRIPTION---

FUNCTION:HISTORIC:HORSES/CROP STORAGE
CURRENT:BLACKSMITHS SHOP
USE:HORSES
MATERIALS:FOUNDATION
ROOF 55
WALLS 26
OTHER
CONSTRUCTION:FRAME
STYLE:SHED
DATE:1851 - 1899
DIMENSIONS:24'x 30'6"

2 STOREY BARN WITH 2 MODERN SHED ADDITIONS(32'x 30';12'x 10');BOARD AND BATTEN SIDING ON BARN,BUTTED VERTICAL BOARDS ON ADDITIONS.ROUGH BOARD AND BATTEN DOORS.PORCH AND STOVE PIPES ADDED.

--OTHER FARM BUILDINGS IN GROUP---

BEVANS STONE CABIN

--REFERENCES---

IDLCS:09571 NR REFNUM:
HABS: HAER:
CRBIB(1): (2) (3) (4) (5)

--SOURCES---

LCS;LCS BOOK;ON NR

DATE ENTERED:08/11/86

NATIONAL PARK SERVICE BARN INVENTORY

NAME:BEVANS STABLE

--LOCATION---

PARK:DELAWARE WATER GAP NAT RECREATION AREA
REGION:MA ALPHA:DEWA ORGCODE:4320
STATE:PA COUNTY:PIKE

--DESCRIPTION---

FUNCTION:HISTORIC:HORSES/CROP STORAGE
CURRENT:BLACKSMITHS SHOP
USE:HORSES
MATERIALS:FOUNDATION
ROOF 55
WALLS 26
OTHER
CONSTRUCTION:FRAME
STYLE:SHED
DATE:1851 - 1899
DIMENSIONS:24'x 30'6"

2 STOREY BARN WITH 2 MODERN SHED ADDITIONS(32'x 30';12'x 10');BOARD AND BATTEN SIDING ON BARN,BUTTED VERTICAL BOARDS ON ADDITIONS.ROUGH BOARD AND BATTEN DOORS.PORCH AND STOVE PIPES ADDED.

--OTHER FARM BUILDINGS IN GROUP---

BEVANS STONE CABIN

--REFERENCES---

IDLCS:09571 NR REFNUM:
HABS: HAER:
CRBIB(1): (2) (3) (4) (5)

--SOURCES---

LCS;LCS BOOK;ON NR

DATE ENTERED:08/11/86

NATIONAL PARK SERVICE BARN INVENTORY

NAME:CONGLETON BARN

--LOCATION---

PARK:DELAWARE WATER GAP NAT RECREATION AREA
REGION:MA ALPHA:DEWA ORGCODE:4320
STATE:PA COUNTY:PIKE

--DESCRIPTION---

FUNCTION:HISTORIC:
CURRENT:
USE:
MATERIALS:FOUNDATION
ROOF
WALLS
OTHER
CONSTRUCTION:
STYLE:
DATE: --
DIMENSIONS:

--OTHER FARM BUILDINGS IN GROUP---

--REFERENCES---

IDLCS:09575 NR REFNUM:
HABS: HAER:
CRBIB(1): (2) (3) (4) (5)

--SOURCES---

LCS

DATE ENTERED:08/11/86

NATIONAL PARK SERVICE BARN INVENTORY

NAME:HILLTOP BARN

--LOCATION---

PARK:DELAWARE WATER GAP NAT RECREATION AREA
REGION:MA ALPHA:DEWA ORGCODE:4320
STATE:PA COUNTY:PIKE

--DESCRIPTION---

FUNCTION:HISTORIC:LIVESTOCK/CROP STORAGE
CURRENT:CRAFT WOODWORKING SHOP
USE:MIXED
MATERIALS:FOUNDATION 46
ROOF 50
WALLS 21
OTHER
CONSTRUCTION:FRAME
STYLE:BANK
DATE:1800 - 1899
DIMENSIONS:44'x 26'6"

LARGE FRAME BARN WITH PENNSYLVANIA STYLE OVERHANG.VERTICAL BUTTED BOARD SIDING,BOARD AND BATTEN DOORS.INTERIOR HAS RANDOM FLOORING AND EXPOSED SIDING.MODERN SHED ADDITION(21'x 22')

--OTHER FARM BUILDINGS IN GROUP---

HOUSE;COTTAGE;GUEST HOUSE;CORN CRIB

--REFERENCES---

IDLCS:09578 NR REFNUM:
HABS: HAER:
CRBIB(1): (2) (3) (4) (5)

--SOURCES---

LCS;LCS BOOK;ON NR

DATE ENTERED:08/11/86

0010

NATIONAL PARK SERVICE BARN INVENTORY

NAME:JOHN MICHAEL FARM BUILDINGS-BARN

--LOCATION---

PARK:DELAWARE WATER GAP NAT RECREATION AREA
REGION:MA ALPHA:DEWA ORGCODE:4320
STATE:PA COUNTY:PIKE

--DESCRIPTION---

FUNCTION:HISTORIC:LIVESTOCK/CROP STORAGE
CURRENT:
USE:MIXED
MATERIALS:FOUNDATION 46
ROOF 51
WALLS 21
OTHER
CONSTRUCTION:FRAME
STYLE:BANK
DATE:1875 - 1899
DIMENSIONS:47'x 44'

FIELDSTONE GABLE WALLS TO MAIN LEVEL,ELSEWHERE VERTICAL BUTTED BOARDS.MODERN SLIDING BOARD AND BATTEN DOORS AND PLAIN DUTCH STYLE BOARD AND BATTEN DOORS.CONCRETE FLOOR AND TROUGHS,PLANK UPPER FLOOR

--OTHER FARM BUILDINGS IN GROUP---

WAGON SHED;CORN CRIB;SILO;SHEDS;FARMHOUSE

--REFERENCES---

IDLCS:09525 NR REFNUM:
HABS: HAER:
CRBIB(1): (2) (3) (4) (5)

--SOURCES---

LCS;LCS BOOK;ON NR

DATE ENTERED:08/11/86

NATIONAL PARK SERVICE BARN INVENTORY

NAME:TOTTS GAP BARN

--LOCATION----------

PARK:DELAWARE WATER GAP NAT RECREATION AREA
REGION:MA ALPHA:DEWA ORGCODE:4320
STATE:PA COUNTY:PIKE

--DESCRIPTION----------

FUNCTION:HISTORIC:LIVESTOCK/CROP STORAGE
CURRENT:MUSEUM/COLLECTION STORAGE
USE:MIXED
MATERIALS:FOUNDATION 46
ROOF 45
WALLS 46 21
OTHER
CONSTRUCTION:STONE/FR
STYLE:BANK
DATE:1875 - 1899
DIMENSIONS:55'x 35'

BANK BARN WITH OVERHANG.STONE SIDE WALLS EXTENDED TO CARRY FRAME OVERHANG.VERTIC
AL BUTTED BOARDS ON MOST SIDES.PAIRED LOUVERS WITH ARCHED HEADS.VARIOUS DOORS.2
GALVANISED IRON VENTILATORS IN RIDGE.

--OTHER FARM BUILDINGS IN GROUP----------

FARMHOUSE;SILO;CORN CRIB;MILK HOUSE

--REFERENCES----------

IDLCS:09521 NR REFNUM:
HABS: HAER:
CRBIB(1): (2) (3) (4) (5)

--SOURCES----------

LCS;LCS BOOK

DATE ENTERED:08/11/86

NATIONAL PARK SERVICE BARN INVENTORY

NAME:ZIMMERMAN DAIRY BARN

--LOCATION---

PARK:DELAWARE WATER GAP NAT RECREATION AREA
REGION:MA ALPHA:DEWA ORGCODE:4320
STATE:PA COUNTY:PIKE

--DESCRIPTION---

FUNCTION:HISTORIC:DAIRY BARN
CURRENT:VACANT
USE:DAIRY
MATERIALS:FOUNDATION 46
ROOF 50
WALLS 26
OTHER
CONSTRUCTION:STONE/FR
STYLE:BANK
DATE:1920 - 1925
DIMENSIONS:45'6"x 28'

2 STOREY BANK BARN WITH OVERHANG SUPPORTED BY TAPERED CONCRETE POSTSWITH CLOSED BRACKETS.METAL ROOF WITH CUPOLA WITH PAIR OF RECTANGULAR ARCHED LOUVERED PANELS. 5 SETS OF COW STANCHIONS

--OTHER FARM BUILDINGS IN GROUP---

ATTACHED WORKSHOP;HOUSE;SILO;CORNCRIB

--REFERENCES---

IDLCS:09528 NR REFNUM:
HABS: HAER:
CRBIB(1): (2) (3) (4) (5)

--SOURCES---

LCS;LCS BOOK;ON NR

DATE ENTERED:08/11/86

NATIONAL PARK SERVICE BARN INVENTORY

NAME:BARN

--LOCATION---

PARK:EDISON NATIONAL HISTORIC SITE
REGION:NA ALPHA:EDIS ORGCODE:1840
STATE:NJ COUNTY:ESSEX

--DESCRIPTION---

FUNCTION:HISTORIC:LIVESTOCK/EQUIPMENT/HAY
CURRENT:STORAGE
USE:MIXED
MATERIALS:FOUNDATION 65
ROOF 45
WALLS 21 22
OTHER
CONSTRUCTION:FRAME
STYLE:
DATE: - 1882
DIMENSIONS:51'7"x42'6

1 STOREY L SHAPE FRAME STRUCTURE WITH LOFT.WOOD CLAPBOARD AND SHINGLE SIDING;GABLE ROOF AND SLATE SHINGLES;DOORS AND WINDOWS OF VARIOUS SIZES AND SHAPES.MODIFIED AND MOVED TO PRESENT POSITION 1907-1908.VICTORIAN STYLE.

--OTHER FARM BUILDINGS IN GROUP---

PUMP HOUSE;HEN HOUSE

--REFERENCES---

IDLCS:00268 NR REFNUM:
HABS: HAER:
CRBIB(1):000712 (2) (3) (4) (5)

--SOURCES---

LCS;LCS BOOK;ON NR

DATE ENTERED:08/19/86

0163

NATIONAL PARK SERVICE BARN INVENTORY

NAME:BANK BARN FARM #1

--LOCATION---

PARK:EISENHOWER NATIONAL HISTORIC SITE
REGION:MA ALPHA:EISE ORGCODE:4410
STATE:PA COUNTY:ADAMS

--DESCRIPTION---

FUNCTION:HISTORIC:LIVESTOCK/CROP STORAGE
CURRENT:MAINTENANCE
USE:
MATERIALS:FOUNDATION
ROOF
WALLS 21
OTHER
CONSTRUCTION:
STYLE:
DATE: -
DIMENSIONS:

WOOD

--OTHER FARM BUILDINGS IN GROUP---

BUILDINGS INCLUDE BIRD HOUSE;CALF FEEDER BUILDINGS;CATTLE SHELTER;CHICKEN HOUSE;
CREEP FEEDER;DOG HOUSE;FARMHOUSE;EQUIPMENT BUILDINGS;GAME BIRD HOUSE;GUEST HOUSE
;HORSE SHELTER;GREENHOUSE;WINDMILL

--REFERENCES---

IDLCS:23528 NR REFNUM:
HABS: HAER:
CRBIB(1): (2) (3) (4) (5)

--SOURCES---

LCS;ON NR

DATE ENTERED:08/12/86

NATIONAL PARK SERVICE BARN INVENTORY

NAME:BANK BARN FARM #2

--LOCATION----------

PARK:EISENHOWER NATIONAL HISTORIC SITE
REGION:MA ALPHA:EISE ORGCODE:4410
STATE:PA COUNTY:ADAMS

--DESCRIPTION----------

FUNCTION:HISTORIC:LIVESTOCK/CROPS
CURRENT:
USE:
MATERIALS:FOUNDATION
ROOF
WALLS 21
OTHER
CONSTRUCTION:
STYLE:BANK
DATE: -
DIMENSIONS:

WOOD

--OTHER FARM BUILDINGS IN GROUP----------

BARN SILO;BRANDON FARMHOUSE;BREEDING AND EQUIPMENT SHED;CARRIAGE HOUSE AND CORN CRIB;DOUGLAS BARN;2 BULLSHEDS;FINISHING BARN;GARAGE;ONE STOREY BARN;MATERNITY BARN;2 SHOW BARNS;SILO;WIRE CORN CRIB;WOODHOUSE

--REFERENCES----------

IDLCS:23561 NR REFNUM:
HABS: HAER:
CRBIB(1): (2) (3) (4) (5)

--SOURCES----------

LCS;ON NR

DATE ENTERED:08/12/86

0016

NATIONAL PARK SERVICE BARN INVENTORY

NAME:BANK BARN FARM #3

--LOCATION---

PARK:EISENHOWER NATIONAL HISTORIC SITE
REGION:MA ALPHA:EISE ORGCODE:4410
STATE:PA COUNTY:ADAMS

--DESCRIPTION---

FUNCTION:HISTORIC:LIVESTOCK/CROPS
CURRENT:
USE:
MATERIALS:FOUNDATION
ROOF
WALLS 21
OTHER
CONSTRUCTION:
STYLE:BANK
DATE: -
DIMENSIONS:

WOOD

--OTHER FARM BUILDINGS IN GROUP---

BARN FEEDER;BARN SILO;EISENHOWER BARN;GARAGE;HOG FEEDER;LOAFING BARN;PITZER FARM HOUSE;2 SMOKEHOUSES;FEEDERS;WIRE CORN CRIB

--REFERENCES---

IDLCS:23567 NR REFNUM:
HABS: HAER:
CRBIB(1): (2) (3) (4) (5)

--SOURCES---

LCS;ON NR

DATE ENTERED:08/12/86

NATIONAL PARK SERVICE BARN INVENTORY

NAME:DOUGLASS BARN (FARM #2)

--LOCATION----------

PARK:EISENHOWER NATIONAL HISTORIC SITE
REGION:MA ALPHA:EISE ORGCODE:4410
STATE:PA COUNTY:ADAMS

--DESCRIPTION----------

FUNCTION:HISTORIC:LIVESTOCK/CROPS
CURRENT:
USE:MIXED
MATERIALS:FOUNDATION 41
ROOF 50
WALLS 21
OTHER
CONSTRUCTION:STONE/FR
STYLE:BANK
DATE: -
DIMENSIONS:82'x 38'

2 STOREY ALTERED PA BANK BARN;DIABASE GRANITE FOUNDATION,EXTENDED BAYS ON CONCRETE;CUT VERTICAL BOARD SIDING;DOUBLE PITCH SPAN ROOF;VARIOUS STYLES OF DOORS.LEAN-TO WAGON SHED;VENTILATOR SIDING

--OTHER FARM BUILDINGS IN GROUP----------

BARN SILO;BRANDON FARMHOUSE;BREEDING AND EQUIPMENT SHED;CARRIAGE HOUSE AND CORN CRIB;BANK BARN;2 BULLSHEDS;FINISHING BARN;GARAGE;2 LOAFING BARNS;ONE STOREY BARN;MATERNITY BARN;2 SHOW BARNS;SILO;WIRE CORN CRIB;WOODHOUSE

--REFERENCES----------

IDLCS:07843 NR REFNUM:
HABS: HAER:
CRBIB(1): (2) (3) (4) (5)

--SOURCES----------

LCS;LCS BOOK;ON NR

DATE ENTERED:08/12/86

NATIONAL PARK SERVICE BARN INVENTORY

NAME:EISENHOWER BARN #3 (PITZER BARN)

---LOCATION---

PARK:EISENHOWER NATIONAL HISTORIC SITE
REGION:MA ALPHA:EISE ORGCODE:4410
STATE:PA COUNTY:ADAMS

---DESCRIPTION---

FUNCTION:HISTORIC:LIVESTOCK/CROPS/EQUIPMENT
CURRENT:
USE:MIXED
MATERIALS:FOUNDATION 40
ROOF 50
WALLS 40 21
OTHER
CONSTRUCTION:STONE/FR
STYLE:BANK
DATE: -
DIMENSIONS:74'x 42'

2 STOREY PA BARN;SEDIMENTARY STONE/DIABASE PARTIAL CINDER BLOCK FOUNDATION WALL;
VERTICAL TONGUE AND GROOVE WAINSCOTT BOARD AND FOUNDATION BOARD;VARIOUS DOORS;IN
TERIOR-EARTH FLOOR,PLASTERED FDN WALLS

---OTHER FARM BUILDINGS IN GROUP---

CONNECTED CORN CRIB;CONNECTED SILO;FARMHOUSE;SMOKEHOUSE

---REFERENCES---

IDLCS:07847 NR REFNUM:
HABS: HAER:
CRBIB(1):001841 (2) (3) (4) (5)

---SOURCES---

LCS;LCS BOOK;ON NR

DATE ENTERED:08/12/86

NATIONAL PARK SERVICE BARN INVENTORY

NAME:FINISHING BARN FARM #2

--LOCATION---

PARK:EISENHOWER NATIONAL HISTORIC SITE
REGION:MA ALPHA:EISE ORGCODE:4410
STATE:PA COUNTY:ADAMS

--DESCRIPTION---

FUNCTION:HISTORIC:FINISHING BARN
CURRENT:
USE:LIVESTOCK
MATERIALS:FOUNDATION 80
ROOF 50
WALLS 21
OTHER
CONSTRUCTION:FRAME
STYLE:
DATE:1956 -
DIMENSIONS:100'x 24'2

1 STOREY STRUCTURE;CINDER BLOCK FDN,GERMAN(DROP) SIDING,CORNER BOARDS;DOUBLE PIT CH SPAN ROOF,RIDGED GALVANISED METAL ROOFING,BOX CORNICE,FASCIA.FEEDROOM-EARTH F LOOR.INTERIOR DIVIDED INTO 3 ROOMS

--OTHER FARM BUILDINGS IN GROUP---

BARN SILO;BRANDON FARMHOUSE;BREEDING AND EQUIPMENT SHED;CARRIAGE HOUSE ANS CORN CRIB;DOUGLASS BARN;BANK BARN;2 BULLSHEDS;GARAGE;2 LOAFING BARNS;ONE STOREY BARN; MATERNITY BARN;2 SHOW BARNS;SILO;WIRE CORN CRIB;WOODHOUSE

--REFERENCES---

IDLCS:07839 NR REFNUM:
HABS: HAER:
CRBIB(1): (2) (3) (4) (5)

--SOURCES---

LCS;LCS BOOK;ON NR

DATE ENTERED:08/12/86

NATIONAL PARK SERVICE BARN INVENTORY

NAME:HISTORIC BARN

--LOCATION---

PARK:EISENHOWER NATIONAL HISTORIC SITE
REGION:MA ALPHA:EISE ORGCODE:4410
STATE:PA COUNTY:ADAMS

--DESCRIPTION---

FUNCTION:HISTORIC:LIVESTOCK/CROPS
CURRENT:MAINTENANCE
USE:MIXED
MATERIALS:FOUNDATION 40
ROOF 50
WALLS 21
OTHER
CONSTRUCTION:FRAME
STYLE:BANK
DATE: -
DIMENSIONS:96'x 51'

PA BANK BARN;CEMENT-MORTARED SEDIMENTARY STONE/CINDER BLOCK FDN;VERTIACAL BOARD SIDING;SLIDING DOORS;GALVANISED METAL ROOFING;CLOSED GABLE CORNICE;3VENTILATORS ON ROOF;PAIRED LOUVERS;CONCRETE/EARTH FL

--OTHER FARM BUILDINGS IN GROUP---

--REFERENCES---

IDLCS:07811 NR REFNUM:
HABS: HAER:
CRBIB(1): (2) (3) (4) (5)

--SOURCES---

LCS;LCS BOOK;ON NR

DATE ENTERED:08/12/86

NATIONAL PARK SERVICE BARN INVENTORY

NAME:LOAFING BARN (FARM #2)

--LOCATION---

PARK:EISENHOWER NATIONAL HISTORIC SITE
REGION:MA ALPHA:EISE ORGCODE:4410
STATE:PA COUNTY:ADAMS

--DESCRIPTION---

FUNCTION:HISTORIC:LOAFING BARN
CURRENT:
USE:
MATERIALS:FOUNDATION 80
ROOF 50
WALLS 21
OTHER
CONSTRUCTION:FRAME
STYLE:
DATE:1956 -
DIMENSIONS:143'x 30'

1 STOREY BARN;CINDER BLOCK FDN;GERMAN SIDING;CORNER BOARDS;DOUBLE PITCH SPAN ROOF,METAL ROOFING;SLIDING WAGON DOOR;11 LIGHTNING ARRESTORS;INTERIOR-EARTH FLOOR,UNFINISHED WALLS,EXPOSED RAFTERS

--OTHER FARM BUILDINGS IN GROUP---

BARN SILO;BRANDON FARMHOUSE;BREEDING AND EQUIPMENT SHED;CARRIAGE HOUSE AND CORNCRIB;DOUGLASS BARN;BANK BARN;2 BULLSHEDS;FINISHING BARN;GARAGE;LOAFING BARN;ONE STOREY BARN;MATERNITY BARN;2 SHOW BARNS;SILO;WIRE CORN CRIB;WOODHOUSE

--REFERENCES---

IDLCS:07840 NR REFNUM:
HABS: HAER:
CRBIB(1): (2) (3) (4) (5)

--SOURCES---

LCS;LCS BOOK;ON NR

DATE ENTERED:08/12/86

NATIONAL PARK SERVICE BARN INVENTORY

NAME:LOAFING BARN (FARM #2)

--LOCATION---

PARK:EISENHOWER NATIONAL HISTORIC SITE
REGION:MA ALPHA:EISE ORGCODE:4410
STATE:PA COUNTY:ADAMS

--DESCRIPTION---

FUNCTION:HISTORIC:LOAFING BARN
CURRENT:
USE:
MATERIALS:FOUNDATION
ROOF
WALLS 21
OTHER
CONSTRUCTION:FRAME
STYLE:
DATE: -
DIMENSIONS:

WOOD

--OTHER FARM BUILDINGS IN GROUP---

BARN SILO;BRANDON FARMHOUSE;BREEDING AND EQUIPMENT SHED;CARRIAGE HOUSE AND CORN CRIB;DOUGLASS BARN;BANK BARN;2 BULLSHEDS;FINISHING BARN;GARAGE;LOAFING BARN;ONE STOREY BARN;MATERNITY BARN;2 SHOW BARNS;SILO;WIRE CORN CRIB;WOODHOUSE

--REFERENCES---

IDLCS:23558 NR REFNUM:
HABS: HAER:
CRBIB(1): (2) (3) (4) (5)

--SOURCES---

LCS;ON NR

DATE ENTERED:08/12/86

NATIONAL PARK SERVICE BARN INVENTORY

NAME:LOAFING BARN (FARM #3)

--LOCATION---

PARK:EISENHOWER NATIONAL HISTORIC SITE
REGION:MA ALPHA:EISE ORGCODE:4410
STATE:PA COUNTY:ADAMS

--DESCRIPTION---

FUNCTION:HISTORIC:LOAFING BARN
CURRENT:
USE:
MATERIALS:FOUNDATION
ROOF
WALLS 21
OTHER
CONSTRUCTION:FRAME
STYLE:
DATE: -
DIMENSIONS:

WOOD

--OTHER FARM BUILDINGS IN GROUP---

BARN FEEDER;BARN SILO;EISENHOWER BARN;GARAGE;HOG FEEDER;LOAFING BARN;PITZER FARM HOUSE;SMOKEHOUSE;FEEDERS;WIRE CORN CRIB

--REFERENCES---

IDLCS:23566 NR REFNUM:
HABS: HAER:
CRBIB(1): (2) (3) (4) (5)

--SOURCES---

LCS;ON NR

DATE ENTERED:08/12/86

NATIONAL PARK SERVICE BARN INVENTORY

NAME:MATERNITY BARN (FARM #2)

--LOCATION---

PARK:EISENHOWER NATIONAL HISTORIC SITE
REGION:MA ALPHA:EISE ORGCODE:4410
STATE:PA COUNTY:ADAMS

--DESCRIPTION---

FUNCTION:HISTORIC:MATERNITY BARN
CURRENT:
USE:LIVESTOCK
MATERIALS:FOUNDATION
ROOF
WALLS 21
OTHER
CONSTRUCTION:FRAME
STYLE:
DATE: -
DIMENSIONS:

WOOD

--OTHER FARM BUILDINGS IN GROUP---

BARN SILO;BRANDON FARMHOUSE;BREEDING AND EQUIPMENT SHED;CARRIAGE HOUSE AND CORN CRIB;DOUGLASS BARN;2 BULLSHEDS;FINISHING BARN;GARAGE;2 LOAFING BARNS;ONE STOREY BARN;2 SHOW BARNS;SILO;WIRE CORN CRIB;WOODHOUSE

--REFERENCES---

IDLCS:23557 NR REFNUM:
HABS: HAER:
CRBIB(1): (2) (3) (4) (5)

--SOURCES---

LCS;ON NR

DATE ENTERED:08/12/86

NATIONAL PARK SERVICE BARN INVENTORY

NAME:ONE STOREY BARN (FARM #2)

--LOCATION---

PARK:EISENHOWER NATIONAL HISTORIC SITE
REGION:MA ALPHA:EISE ORGCODE:4410
STATE:PA COUNTY:ADAMS

--DESCRIPTION---

FUNCTION:HISTORIC:
CURRENT:
USE:
MATERIALS:FOUNDATION 65
ROOF 50
WALLS 21
OTHER
CONSTRUCTION:FRAME
STYLE:ENGLISH
DATE: -
DIMENSIONS:44'x 24'6"

1 STOREY;CONCRETE PIER FDN;VERTICAL BOARD SIDING;SLIDING WAGON DOORS;GAMBREL ROOF,CORRUGATED SHEET METAL ROOFING;BARGE BOARDS;EARTH FLOOR;3 BAYS;WALLS UNFINISHED,FIBREBOARD/CORRUGATED METAL CEILING

--OTHER FARM BUILDINGS IN GROUP---

BARN SILO;BRANDON FARMHOUSE;BREEDING AND EQUIPMENT SHED;CARRIAGE HOUSE AND CORN CRIB;DOUGLASS BARN;BANK BARN;2 BULLSHEDS;FINISHING BARN;GARAGE;2 LOAFING BARNS;MATERNITY BARN;2 SHOW BARNS;SILO;WIRE CORN CRIB;WOODHOUSE

--REFERENCES---

IDLCS:07834 NR REFNUM:
HABS: HAER:
CRBIB(1): (2) (3) (4) (5)

--SOURCES---

LCS;LCS BOOK;ON NR

DATE ENTERED:08/12/86

NATIONAL PARK SERVICE BARN INVENTORY

NAME:SHOW BARN (FARM #2)

--LOCATION----------

PARK:EISENHOWER NATIONAL HISTORIC SITE
REGION:MA ALPHA:EISE ORGCODE:4410
STATE:PA COUNTY:ADAMS

--DESCRIPTION----------

FUNCTION:HISTORIC:
CURRENT:MUSEUM COLLECTION/STORAGE
USE:LIVESTOCK
MATERIALS:FOUNDATION 80
ROOF 50
WALLS 21
OTHER
CONSTRUCTION:FRAME
STYLE:
DATE: -
DIMENSIONS:2 UNITS

1 STOREY,CROSS GABLE ;CINDER BLOCK FDN;DIVIDED INTO UNITS N-S(145x36)GERMAN SID
ING;OVERHEAD TRACKED DOORS;3 ALUMINIUM VENTILATORS;E-W(80x24) GERMAN SIDING;OVER
HEAD GARAGE DOOR;2 VENTILATORS;19 STALLS

--OTHER FARM BUILDINGS IN GROUP----------

BARN SILO;BRANDON FARMHOUSE;BREEDING AND EQUIPMENT;CARRIAGE HOUSE AND CORN CRIB;
DOUGLASS BARN;2 BULLSHEDS;FINISHING BARN;GARAGE;2 LOAFING BARNS;ONE STOREY BARN;
MATERNITY BARN;2 SHOW BARNS;SILO;WIRE CORN CRIB;WOODHOUSE

--REFERENCES----------

IDLCS:07838 NR REFNUM:
HABS: HAER:
CRBIB(1): (2) (3) (4) (5)

--SOURCES----------

LCS;LCS BOOK;ON NR

DATE ENTERED:08/12/86

0030

NATIONAL PARK SERVICE BARN INVENTORY

NAME:SHOW BARN (FARM #2)

---LOCATION---

PARK:EISENHOWER NATIONAL HISTORIC SITE
REGION:MA ALPHA:EISE ORGCODE:4410
STATE:PA COUNTY:ADAMS

---DESCRIPTION---

FUNCTION:HISTORIC:
CURRENT:
USE:
MATERIALS:FOUNDATION
ROOF
WALLS
OTHER
CONSTRUCTION:
STYLE:
DATE: -
DIMENSIONS:

---OTHER FARM BUILDINGS IN GROUP---

---REFERENCES---

IDLCS: NR REFNUM:
HABS: HAER:
CRBIB(1): (2) (3) (4) (5)

---SOURCES---

DATE ENTERED:08/12/86

NATIONAL PARK SERVICE BARN INVENTORY

NAME:SHOW BARN (FARM #2)

--LOCATION----------

PARK:EISENHOWER NATIONAL HISTORIC SITE
REGION:MA ALPHA:EISE ORGCODE:4410
STATE:PA COUNTY:ADAMS

--DESCRIPTION----------

FUNCTION:HISTORIC:
CURRENT:
USE:
MATERIALS:FOUNDATION
ROOF
WALLS
OTHER
CONSTRUCTION:
STYLE:
DATE: -
DIMENSIONS:

--OTHER FARM BUILDINGS IN GROUP----------

--REFERENCES----------

IDLCS: NR REFNUM:
HABS: HAER:
CRBIB(1): (2) (3) (4) (5)

--SOURCES----------

DATE ENTERED:08/12/86

NATIONAL PARK SERVICE BARN INVENTORY

NAME:SHOW BARN (FARM #2)

--LOCATION---

PARK:EISENHOWER NATIONAL HISTORIC SITE
REGION:MA ALPHA:EISE ORGCODE:4410
STATE:PA COUNTY:ADAMS

--DESCRIPTION---

FUNCTION:HISTORIC:
CURRENT:MUSEUM/COLLECTION STORAGE
USE:
MATERIALS:FOUNDATION
ROOF
WALLS 21
OTHER
CONSTRUCTION:FRAME
STYLE:
DATE: -
DIMENSIONS:

WOOD

--OTHER FARM BUILDINGS IN GROUP---

BARN SILO;BRANDON FARMHOUSE;BREEDING AND EQUIPMENT SHED;CARRIAGE HOUSE AND CORN CRIB;DOUGLASS BARN;BANK BARN;2 BULLSHEDS;FINISHING BARN;GARAGE;2 LOAFING BARNS;ONE STOREY BARN;MATERNITY BARN;2 SHOW BARNS;SILO;WIRE CORN CRIB;WOODHOUSE

--REFERENCES---

IDLCS:23556 NR REFNUM:
HABS: HAER:
CRBIB(1): (2) (3) (4) (5)

--SOURCES---

LCS

DATE ENTERED:08/12/86

NATIONAL PARK SERVICE BARN INVENTORY

NAME:OLD BARN

--LOCATION---

PARK:EUGENE O'NEILL NATIONAL HISTORIC SITE
REGION:WE ALPHA:EUON ORGCODE:8190
STATE:CA COUNTY:CONTRA COSTA

--DESCRIPTION---

FUNCTION:HISTORIC:LIVESTOCK/HAY
CURRENT:
USE:MIXED
MATERIALS:FOUNDATION
ROOF 22
WALLS 21
OTHER
CONSTRUCTION:FRAME
STYLE:DUTCH
DATE: -
DIMENSIONS:40'x 50'

WOOD FRAME BARN WITH AISLES.VERTICAL WOOD BUTT-EDGED BOARDS;GABLE ROOF WITH LOW/MODERATE PITCH;5 BAYS AND 3 PARALLEL AISLES;TAMPED EARTH FLOOR INSIDE

--OTHER FARM BUILDINGS IN GROUP---

COTTAGE;EQUIPMENT HOUSE;HOUSE;CHICKEN COOP;SMALL SHOP

--REFERENCES---

IDLCS:16022 NR REFNUM:
HABS: HAER:
CRBIB(1):011601 (2) (3) (4) (5)

--SOURCES---

LCS;LCS BOOK;ON NR

DATE ENTERED:08/28/86

NATIONAL PARK SERVICE BARN INVENTORY

NAME:BARN-FLOYD HOUSE

--LOCATION---

PARK:FIRE ISLAND NATIONAL SEASHORE
REGION:NA ALPHA:FIIS ORGCODE:1750
STATE:NY COUNTY:SUFFOLK

--DESCRIPTION---

FUNCTION:HISTORIC:IMPLEMENTS/HAY
CURRENT:
USE:MIXED
MATERIALS:FOUNDATION
ROOF 22
WALLS 21
OTHER
CONSTRUCTION:FRAME
STYLE:SHED
DATE:1700 - 1799
DIMENSIONS:

1 STOREY WOOD FRAME BARN.WWODBOARD SIDING;GABLE ROOF;OPEN ON ONE SIDE FOR WAGONS .FOUR OF STRUCTURES ON SITE (INCLUDING BARN) ARE IN PART ORIGINAL OR ON SITE OF ORIGINAL STRUCTURES OF 1700-1749.

--OTHER FARM BUILDINGS IN GROUP---

HOUSE;CARETAKERS WORKSHOP;CARRIAGE HOUSE;WOOD SHED;CORN CRIB;ICE HOUSE;STORAGE CRIB;OLD SHOP;NEW BARN;OLD SHEEP BARN

--REFERENCES---

IDLCS:07486 NR REFNUM:
HABS: HAER:
CRBIB(1):010348 (2)011919 (3) (4) (5)

--SOURCES---

LCS;LCS BOOK;ON NR

DATE ENTERED:08/19/86

NATIONAL PARK SERVICE BARN INVENTORY

NAME:NEW BARN-FLOYD HOUSE

--LOCATION---

PARK:FIRE ISLAND NATIONAL SEASHORE
REGION:NA ALPHA:FIIS ORGCODE:1750
STATE:NY COUNTY:SUFFOLK

--DESCRIPTION---

FUNCTION:HISTORIC:EQUIPMENT/HAY
CURRENT:
USE:MIXED
MATERIALS:FOUNDATION
ROOF 22
WALLS 21
OTHER
CONSTRUCTION:FRAME
STYLE:SHED
DATE:1950 - 1959
DIMENSIONS:

1 STOREY WOOD FRAME BARN.WOODBOARD SIDING;GABLE ROOF;WINDOWS ON ENDS;LARGE OPENI
NG ON ONE SIDE.

--OTHER FARM BUILDINGS IN GROUP---

HOUSE;CARETAKERS WORKSHOP;CARRIAGE HOUSE;WOOD SHED;CORN CRIB;ICE HOUSE;STORAGE C
RIB;OLD SHOP;NEW BARN;OLD SHEEP BARN

--REFERENCES---

IDLCS:07487 NR REFNUM:
HABS: HAER:
CRBIB(1):010348 (2)011919 (3) (4) (5)

--SOURCES---

LCS;LCS BOOK;ON NR

DATE ENTERED:08/19/86

NATIONAL PARK SERVICE BARN INVENTORY

NAME:OLD SHEEP BARN-FLOYD HOUSE

--LOCATION---

PARK:FIRE ISLAND NATIONAL SEASHORE
REGION:NA ALPHA:FIIS ORGCODE:1750
STATE:NY COUNTY:SUFFOLK

--DESCRIPTION---

FUNCTION:HISTORIC:SHEEP
CURRENT:NO POTENTIAL USE
USE:LIVESTOCK
MATERIALS:FOUNDATION
ROOF 63
WALLS 21
OTHER
CONSTRUCTION:FRAME
STYLE:SHED
DATE:1800 - 1899
DIMENSIONS:

1 1/2 STOREY WOOD FRAME STRUCTURE.GARAGE DOOR SHED ATTACHMENT WITH WOOD RAMP;VERTICAL WOOD BOARD SIDING;SLAT DOORS AND WOOD DOORS.

--OTHER FARM BUILDINGS IN GROUP---

HOUSE;CARETAKRES WORKSHOP;CARRIAGE HOUSE;WOOD SHED;CORN CRIB;ICE HOUSE;STORAGE CRIB;OLD SHOP;NEW BARN;OLD SHEEP BARN

--REFERENCES---

IDLCS:07488 NR REFNUM:
HABS: HAER:
CRBIB(1):010348 (2)011919 (3) (4) (5)

--SOURCES---

LCS;LCS BOOK;ON NR

DATE ENTERED:08/19/86

NATIONAL PARK SERVICE BARN INVENTORY

NAME:HARRY RANCH ANIMAL BARN

--LOCATION---

PARK:FLORISSANT FOSSIL BEDS NATIONAL MONUMENT
REGION:RM ALPHA:FLFO ORGCODE:1410
STATE:CO COUNTY:TELLER

--DESCRIPTION---

FUNCTION:HISTORIC:CATTLE AND HORSE BARN
CURRENT:
USE:LIVESTOCK
MATERIALS:FOUNDATION
ROOF
WALLS 21
OTHER
CONSTRUCTION:FRAME
STYLE:
DATE:1914 -
DIMENSIONS:

HORIZONTAL BOARD SIDING;GABLE ROOF;HAY LOFT;LEAN-TO SHEDS ON EAST AND WEST SIDES ;SMALLER OF 2 BARNS.

--OTHER FARM BUILDINGS IN GROUP---

ROOT CELLAR;HOUSE;BARN

--REFERENCES---

IDLCS:10494 NR REFNUM:
HABS: HAER:
CRBIB(1): (2) (3) (4) (5)

--SOURCES---

LCS;LCS BOOK

DATE ENTERED:08/20/86

0187

NATIONAL PARK SERVICE BARN INVENTORY

NAME:HARRY RANCH BARN

--LOCATION---

PARK:FLORISSANT FOSSIL BEDS NATIONAL MONUMENT
REGION:RM ALPHA:FLFO ORGCODE:1410
STATE:CO COUNTY:TELLER

--DESCRIPTION---

FUNCTION:HISTORIC:LIVESTOCK/HAY
CURRENT:STORAGE HAY
USE:MIXED
MATERIALS:FOUNDATION
ROOF 50
WALLS 21
OTHER
CONSTRUCTION:FRAME
STYLE:
DATE:1925 -
DIMENSIONS:

VERTICAL BOARD SIDING WALLS,LOG UPRIGHTS,2"x 6" RAFTERS;SOUTH SIDE HAS LEAN-TO S
HEDS FOR COWS/HAY.

--OTHER FARM BUILDINGS IN GROUP---

ROOT CELLAR;HOUSE;ANIMAL BARN

--REFERENCES---

IDLCS:10493 NR REFNUM:
HABS: HAER:
CRBIB(1): (2) (3) (4) (5)

--SOURCES---

LCS;LCS BOOK

DATE ENTERED:08/20/86

0188

NATIONAL PARK SERVICE BARN INVENTORY

NAME:MAYTAG RANCH BARN

--LOCATION----------

PARK:FLORISSANT FOSSIL BEDS NATIONAL MONUMENT
REGION:RM ALPHA:FLFO ORGCODE:1410
STATE:CO COUNTY:TELLER

--DESCRIPTION----------

FUNCTION:HISTORIC:
CURRENT:MAINTENANCE
USE:
MATERIALS:FOUNDATION
ROOF
WALLS
OTHER
CONSTRUCTION:
STYLE:
DATE: -
DIMENSIONS:

--OTHER FARM BUILDINGS IN GROUP----------

--REFERENCES----------

IDLCS:10496 NR REFNUM:
HABS: HAER:
CRBIB(1): (2) (3) (4) (5)

--SOURCES----------

LCS

DATE ENTERED:08/20/86

0189

NATIONAL PARK SERVICE BARN INVENTORY

NAME:BARN

--LOCATION---

PARK:FREDERICK LAW OLMSTED NATIONAL HISTORIC SITE
REGION:NA ALPHA:FRLA ORGCODE:1850
STATE:MA COUNTY:HAMPSHIRE

--DESCRIPTION---

FUNCTION:HISTORIC:IMPLEMENTS/HAY
CURRENT:SITE MAINTENANCE/SHOP/STORAGE
USE:MIXED
MATERIALS:FOUNDATION 40
ROOF 22
WALLS 21 22
OTHER
CONSTRUCTION:FRAME
STYLE:SHED
DATE:1865 - 1875
DIMENSIONS:27'x 36'

3 SECTIONS-HAY BARN(PRE 1883)CARPENTERS SHOP(c1890)WOODSHED(c1910).21/2 STOREY B
ARN MOVED TO LOCATION 1883.POST AND BEAM CONSTRUCTED WALLS;W WALL-SHEATHING BOAR
DS COVERED WITH SHINGLES,CLAPBOARD ON OTHERS;INT CONVERTED TO STABLE AFTER 1883

--OTHER FARM BUILDINGS IN GROUP---

HOUSE;OFFICES;SHED;CARRIAGE HOUSE

--REFERENCES---

IDLCS:22616 NR REFNUM:
HABS: HAER:
CRBIB(1): (2) (3) (4) (5)

--SOURCES---

LCS;LCS BOOK

DATE ENTERED:08/19/86

NATIONAL PARK SERVICE BARN INVENTORY

NAME:ALTHOFF BARN (AND CORN CRIB)

--LOCATION---

PARK:GETTYSBURG NATIONAL MILITARY PARK
REGION:MA ALPHA:GETT ORGCODE:4400
STATE:PA COUNTY:ADAMS

--DESCRIPTION---

FUNCTION:HISTORIC:LIVESTOCK/CROP STORAGE
CURRENT:NPS QUARTERS
USE:MIXED
MATERIALS:FOUNDATION 46
ROOF 50
WALLS 21
OTHER
CONSTRUCTION:FRAME
STYLE:ENGLISH
DATE:1890 -
DIMENSIONS:

1 STOREY,RECTANGULAR BARN.NATIVE STONE FDN;VERTICAL BOARD SIDING,HORIZONTAL SIDI
NG AND BATTEN W WALL;BATTEN DOORS;DOUBLE PITCH SPAN ROOF;INTERIOR-EARTH FLOOR,PI
N AND TENNON JOINTS AND LOFT.CORN CRIB

--OTHER FARM BUILDINGS IN GROUP---

CHICKEN HOUSE;FARMHOUSE;SUMMER KITCHEN AND WOODSHED

--REFERENCES---

IDLCS:06922 NR REFNUM:
HABS: HAER:
CRBIB(1): (2) (3) (4) (5)

--SOURCES---

LCS;LCS BOOK;ON NR

DATE ENTERED:08/12/86

NATIONAL PARK SERVICE BARN INVENTORY

NAME:BRYAN BARN

--LOCATION----------

PARK:GETTYSBURG NATIONAL MILITARY PARK
REGION:MA ALPHA:GETT ORGCODE:4400
STATE:PA COUNTY:ADAMS

--DESCRIPTION----------

FUNCTION:HISTORIC:LIVESTOCK/CROPS
CURRENT:VACANT
USE:MIXED
MATERIALS:FOUNDATION 46
ROOF 25
WALLS 26
OTHER
CONSTRUCTION:FRAME
STYLE:ENGLISH
DATE: -
DIMENSIONS:40'x 24'

1 STOREY MODIFIED BARN.MORTARRED NATIVE STONE FDN;VERTICAL B AND B SIDING;BATTEN JIB DOORS;WOODEN BELT COURSE;UNEQUAL DOUBLE PITCH ROOF,SPLIT SHAKESINTERIOR-PLANK,EARTH,EARTH/GRAVEL FLOORING

--OTHER FARM BUILDINGS IN GROUP----------

FARMHOUSE;BAKE OVEN

--REFERENCES----------

IDLCS:04464 NR REFNUM:66000642
HABS: HAER:
CRBIB(1):001784 (2)001785 (3)001790 (4) (5)

--SOURCES----------

LCS;LCS BOOK;

DATE ENTERED:08/12/86

NATIONAL PARK SERVICE BARN INVENTORY

NAME:COBEAN BARN

--LOCATION---

PARK:GETTYSBURG NATIONAL MILITARY PARK
REGION:MA ALPHA:GETT ORGCODE:4400
STATE:PA COUNTY:ADAMS

--DESCRIPTION---

FUNCTION:HISTORIC:LIVESTOCK/HAY
CURRENT:
USE:MIXED
MATERIALS:FOUNDATION 40
ROOF 50
WALLS 26
OTHER
CONSTRUCTION:FRAME
STYLE:BANK
DATE:1879 -
DIMENSIONS:75'x 50'6"

PA BANK BARN.MORTARED AND CEMENT MORTARED STONE FDN;VERTICAL B AND B;ASBESTOS CE MENT WAVELINE SIDING E,N,S SIDES.WAGON DOORS,WATER TABLE,LOUVERED VENTILATORS.IN TERIOR-PLASTERED STONE WALLS.LEAN-TO

--OTHER FARM BUILDINGS IN GROUP---

WAGON SHED AND CORN CRIB IN LEAN-TO;SPRINGHOUSE FOUNDATIONS;FARMHOUSE

--REFERENCES---

IDLCS:06934 NR REFNUM:
HABS: HAER:
CRBIB(1): (2) (3) (4) (5)

--SOURCES---

LCS;LCS BOOK;ON NR

DATE ENTERED:08/12/86

NATIONAL PARK SERVICE BARN INVENTORY

NAME:CODORI BARN

--LOCATION---

PARK:GETTYSBURG NATIONAL MILITARY PARK
REGION:MA ALPHA:GETT ORGCODE:4400
STATE:PA COUNTY:ADAMS

--DESCRIPTION---

FUNCTION:HISTORIC:LIVESTOCK/HAY
CURRENT:
USE:MIXED
MATERIALS:FOUNDATION 40
ROOF 25
WALLS 21
OTHER
CONSTRUCTION:FRAME
STYLE:BANK
DATE:1884 -
DIMENSIONS:80'x 43'

2 STOREY PA BARN.CEMENT-MORTARED FDN;VERT.GERMAN SIDING;VERT.TONGUE/GROOVE WAINS COTT BOARD;NATIVE STONE WALL;AMERICAN COOMON BOND BRICK.SLIDING WAGON DOORS;VENT ILATORS;DOUBLE PITCH ROOF,SPLIT SHAKES

--OTHER FARM BUILDINGS IN GROUP---

FARMHOUSE;GARAGE AND CHICKEN HOUSE;WAGON SHED AND CORN CRIB

--REFERENCES---

IDLCS:06936 NR REFNUM:66000642
HABS: HAER:
CRBIB(1):001765 (2) (3) (4) (5)

--SOURCES---

LCS;LCS BOOK

DATE ENTERED:08/12/86

NATIONAL PARK SERVICE BARN INVENTORY

NAME:CULP BARN

--LOCATION---

PARK:GETTYSBURG NATIONAL MILITARY PARK
REGION:MA ALPHA:GETT ORGCODE:4400
STATE:PA COUNTY:ADAMS

--DESCRIPTION---

FUNCTION:HISTORIC:LIVESTOCK/HAY
CURRENT:
USE:MIXED
MATERIALS:FOUNDATION 40
ROOF 25
WALLS 21
OTHER
CONSTRUCTION:FRAME
STYLE:BANK
DATE: - 1891
DIMENSIONS:

2 STOREY PA BARN,2 LEAN-TOS.MORTARED/CEMENT MORTARED FDN;DIABASE GRANITE STONE WALLS;HORIZ.CLAPBOARD AND GERMAN SIDING;BATTEN DOORS;VENTILATORS;DOUBLE PITCH SPAN ROOF,SPLIT SHAKES.STONE BARN BANK N

--OTHER FARM BUILDINGS IN GROUP---

FARMHOUSE;SMOKEHOUSE;SPRINGHOUSE;WAGON AND CARRIAGE HOUSE;WOODHOUSE

--REFERENCES---

IDLCS:00452 NR REFNUM:66000642
HABS: HAER:
CRBIB(1):001797 (2) (3) (4) (5)

--SOURCES---

LCS;LCS BOOK;

DATE ENTERED:08/12/86

NATIONAL PARK SERVICE BARN INVENTORY

NAME:CULP BARN

--LOCATION---

PARK:GETTYSBURG NATIONAL MILITARY PARK
REGION:MA ALPHA:GETT ORGCODE:4400
STATE:PA COUNTY:ADAMS

--DESCRIPTION---

FUNCTION:HISTORIC:LIVESTOCK/HAY
CURRENT:
USE:MIXED
MATERIALS:FOUNDATION 40
ROOF 25
WALLS 21
OTHER
CONSTRUCTION:FRAME
STYLE:BANK
DATE: - 1891
DIMENSIONS:

2 STOREY PA BARN,2 LEAN-TOS.MORTARED/CEMENT MORTARED FDN;DIABASE GRANITE STONE WALLS;HORIZ.CLAPBOARD AND GERMAN SIDING;BATTEN DOORS;VENTILATORS;DOUBLE PITCH SPAN ROOF,SPLIT SHAKES.STONE BARN BANK N

--OTHER FARM BUILDINGS IN GROUP---

FARMHOUSE;SMOKEHOUSE;SPRINGHOUSE;WAGON AND CARRIAGE HOUSE;WOODHOUSE

--REFERENCES---

IDLCS:00452 NR REFNUM:66000642
HABS: HAER:
CRBIB(1):001797 (2) (3) (4) (5)

--SOURCES---

LCS;LCS BOOK;

DATE ENTERED:08/12/86

NATIONAL PARK SERVICE BARN INVENTORY

NAME:CULP BARN

--LOCATION---

PARK:GETTYSBURG NATIONAL MILITARY PARK
REGION:MA ALPHA:GETT ORGCODE:4400
STATE:PA COUNTY:ADAMS

--DESCRIPTION---

FUNCTION:HISTORIC:LIVESTOCK/HAY
CURRENT:
USE:MIXED
MATERIALS:FOUNDATION 40
ROOF 25
WALLS 21
OTHER
CONSTRUCTION:FRAME
STYLE:BANK
DATE: - 1891
DIMENSIONS:

2 STOREY PA BARN,2 LEAN-TOS.MORTARED/CEMENT MORTARED FDN;DIABASE GRANITE STONE WALLS;HORIZ.CLAPBOARD AND GERMAN SIDING;BATTEN DOORS;VENTILATORS;DOUBLE PITCH SPAN ROOF,SPLIT SHAKES.STONE BARN BANK N

--OTHER FARM BUILDINGS IN GROUP---

FARMHOUSE;SMOKEHOUSE;SPRINGHOUSE;WAGON AND CARRIAGE HOUSE;WOODHOUSE

--REFERENCES---

IDLCS:00452 NR REFNUM:66000642
HABS: HAER:
CRBIB(1):001797 (2) (3) (4) (5)

--SOURCES---

LCS;LCS BOOK;

DATE ENTERED:08/12/86

NATIONAL PARK SERVICE BARN INVENTORY

NAME:FREY BARN

--LOCATION---

PARK:GETTYSBURG NATIONAL MILITARY PARK
REGION:MA ALPHA:GETT ORGCODE:4400
STATE:PA COUNTY:ADAMS

--DESCRIPTION---

FUNCTION:HISTORIC:LIVESTOCK/HAY
CURRENT:SAME
USE:MIXED
MATERIALS:FOUNDATION 46
ROOF 22
WALLS 21
OTHER
CONSTRUCTION:FRAME
STYLE:BANK
DATE:1890 -
DIMENSIONS:55'x 45'

2 STOREY PA BARN.MORTARED STONE FDN;WALLS-MORTAR/GRAPEVINE CEMENT,VERT.BOARD.WAGON DOORS;VENTILATORS,DOUBLE PITCH SPAN ROOF,SHINGLED.INTERIOR-EARTH/CONCRETE FL.;PARTIAL WOOD PLANK SUSPENDED CEILING.

--OTHER FARM BUILDINGS IN GROUP---

WAGON SHED AND CORN CRIB;FARMHOUSE;SUMMER KITCHEN;BROODER HOUSE;CHICKEN HOUSE;WOODHOUSE;SMOKEHOUSE;MILKHOUSE;HOG PEN

--REFERENCES---

IDLCS:06926 NR REFNUM:
HABS: HAER:
CRBIB(1):001781 (2)001765 (3) (4) (5)

--SOURCES---

LCS;LCS BOOK;ON NR

DATE ENTERED:08/12/86

NATIONAL PARK SERVICE BARN INVENTORY

NAME:GRANITE (SLYDER) FARM BARN

--LOCATION----------

PARK:GETTYSBURG NATIONAL MILITARY PARK
REGION:MA ALPHA:GETT ORGCODE:4400
STATE:PA COUNTY:ADAMS

--DESCRIPTION----------

FUNCTION:HISTORIC:LIVESTOCK/HAY
CURRENT:MUSEUM/STORAGE
USE:MIXED
MATERIALS:FOUNDATION 46
ROOF 50
WALLS 26
OTHER
CONSTRUCTION:LOG
STYLE:BANK
DATE:1852 -
DIMENSIONS:55'x 20'6"

1 STOREY DOUBLE-LOG BARN.PARTIALLY MORTARED DIABASE GRANITE STONE WALL FDN;VERT. B AND B SIDING;PARTIAL LOG FRONT;WAGON DOORS;UNEQUAL DOUBLE PITCH ROOF,LONGEST O VER EXTENDED BAYS.INT-PLANK,EARTH FLOOR

--OTHER FARM BUILDINGS IN GROUP----------

(BARN HAS LEAN-TO ADDITIONS);SMOKEHOUSE;SUMMER KITCHEN;WOOD SHED;FARMHOUSE

--REFERENCES----------

IDLCS:00467 NR REFNUM:
HABS:PA-356-B HAER:
CRBIB(1):001765 (2)001823 (3) (4) (5)

--SOURCES----------

LCS;LCS BOOK;ON NR

DATE ENTERED:08/12/86

NATIONAL PARK SERVICE BARN INVENTORY

NAME:GRANITE (SLYDER) FARM BARN

--LOCATION---

PARK:GETTYSBURG NATIONAL MILITARY PARK
REGION:MA ALPHA:GETT ORGCODE:4400
STATE:PA COUNTY:ADAMS

--DESCRIPTION---

FUNCTION:HISTORIC:LIVESTOCK/HAY
CURRENT:MUSEUM/STORAGE
USE:MIXED
MATERIALS:FOUNDATION 46
ROOF 50
WALLS 26
OTHER
CONSTRUCTION:LOG
STYLE:BANK
DATE:1852 -
DIMENSIONS:55'x 20'6"

1 STOREY DOUBLE-LOG BARN.PARTIALLY MORTARED DIABASE GRANITE STONE WALL FDN;VERT. B AND B SIDING;PARTIAL LOG FRONT;WAGON DOORS;UNEQUAL DOUBLE PITCH ROOF,LONGEST O VER EXTENDED BAYS. INT-PLANK,EARTH FLOOR

--OTHER FARM BUILDINGS IN GROUP---

(BARN HAS LEAN-TO ADDITIONS);SMOKEHOUSE;SUMMER KITCHEN;WOOD SHED;FARMHOUSE

--REFERENCES---

IDLCS:00467 NR REFNUM:
HABS:PA-356-B HAER:
CRBIB(1):001765 (2)001823 (3) (4) (5)

--SOURCES---

LCS;LCS BOOK;ON NR

DATE ENTERED:08/12/86

NATIONAL PARK SERVICE BARN INVENTORY

NAME:KLINGEL BARN

---LOCATION---

PARK:GETTYSBURG NATIONAL MILITARY PARK
REGION:MA ALPHA:GETT ORGCODE:4400
STATE:PA COUNTY:ADAMS

---DESCRIPTION---

FUNCTION:HISTORIC:LIVESTOCK/HAY/EQUIPMENT
CURRENT:
USE:MIXED
MATERIALS:FOUNDATION 46
ROOF 25
WALLS 26
OTHER
CONSTRUCTION:FRAME
STYLE:BANK
DATE:1890 -
DIMENSIONS:58'x24'

1 STOREY WITH LOFT,4 SECTIONS-WAGONS,COW STALLS,HAY MOW,HORSE STALLSBATTEN DOORS ;LOUVERED VENTILATORS;UNEQUAL DOUBLE PITCH ROOF(LONGER PITCH OVER FOREBAY).INT-C ONCRETE/EARTH FL;BOARD WALLS AND CEILING

---OTHER FARM BUILDINGS IN GROUP---

FARMHOUSE;CHICKEN HOUSE AND IMPLEMENT SHED;GARAGE AND WOODSHED;IMPLEMENT SHED;PR IVY;SMOKEHOUSE

---REFERENCES---

IDLCS:06954 NR REFNUM:66000642
HABS: HAER:
CRBIB(1):001765 (2)001802 (3) (4) (5)

---SOURCES---

LCS;LCS BOOK

DATE ENTERED:08/12/86

NATIONAL PARK SERVICE BARN INVENTORY

NAME:MCLEAN BARN

--LOCATION----------

PARK:GETTYSBURG NATIONAL MILITARY PARK
REGION:MA ALPHA:GETT ORGCODE:4400
STATE:PA COUNTY:ADAMS

--DESCRIPTION----------

FUNCTION:HISTORIC:LIVESTOCK/HAY
CURRENT:VACANT
USE:MIXED
MATERIALS:FOUNDATION 46
ROOF 50
WALLS 21
OTHER
CONSTRUCTION:FRAME
STYLE:BANK
DATE: - 1861
DIMENSIONS:68'x 45'

2 STOREY PA BARN WITH WAGON SHED AND CORN CRIB.DIABASE GRANITE FDN AND WALL N END,STONE WALL PIERS S END.WALLS-TONGUE AND GROOVE VERT.BOARD/GERMAN SIDING.DOUBLE PITCH SPAN ROOF.INT-EARTH/CONCRETE FL,HORIZ.BOARD WALLS

--OTHER FARM BUILDINGS IN GROUP----------

FARMHOUSE

--REFERENCES----------

IDLCS:00461 NR REFNUM:
HABS: HAER:
CRBIB(1):001765 (2)001814 (3)001815 (4)001816 (5)013386

--SOURCES----------

LCS;LCS BOOK;ON NR

DATE ENTERED:08/13/86

NATIONAL PARK SERVICE BARN INVENTORY

NAME:MCPHERSON BARN

--LOCATION---

PARK:GETTYSBURG NATIONAL MILITARY PARK
REGION:MA ALPHA:GETT ORGCODE:4400
STATE:PA COUNTY:ADAMS

--DESCRIPTION---

FUNCTION:HISTORIC:LIVESTOCK/HAY
CURRENT:
USE:MIXED
MATERIALS:FOUNDATION 46
ROOF 25
WALLS 40 21
OTHER
CONSTRUCTION:STONE/FR
STYLE:BANK
DATE:1811 - 1820
DIMENSIONS:61'x40'7"

2 STOREY PA BARN WITH EXTENDED BAYS.SEDIM.STONE/CONCRETE FDN,SEDIM.STONE AND BRICK PIERS UNDER BAYS.WALLS-SEDIM.STONE,VERT.SIDING.WAGON DOORS;WATER TABLE;DOUBLE PITCH ROOF.INT-EARTH FL,1 VENTILATING FENESTRAL,RANDOM WIDTH PLANK 1ST FL.

--OTHER FARM BUILDINGS IN GROUP---

--REFERENCES---

IDLCS:00463 NR REFNUM:
HABS:PA-1539 HAER:
CRBIB(1):001765 (2)010801 (3)001818 (4) (5)

--SOURCES---

LCS;LCS BOOK;ON NR

DATE ENTERED:08/13/86

NATIONAL PARK SERVICE BARN INVENTORY

NAME:ROSE BARN (RUINS)

--LOCATION---

PARK:GETTYSBURG NATIONAL MILITARY PARK
REGION:MA ALPHA:GETT ORGCODE:4400
STATE:PA COUNTY:ADAMS

--DESCRIPTION---

FUNCTION:HISTORIC:LIVESTOCK/HAY
CURRENT:VACANT
USE:MIXED
MATERIALS:FOUNDATION 41
ROOF
WALLS 41
OTHER
CONSTRUCTION:STONE/FR
STYLE:BANK
DATE:1810 - 1814
DIMENSIONS:67'x 36'

2 STOREY BARN.MORTARED/CEMENT MORTARED DIABASE GRANITE STONE FDN;CEMENT MORTARED /MORTARED AND GRAPEVINE JOINTS IN DIABASE GRANITE STONE WALLS.N END WALL COLLAPS ED.NO ROOF-WAS DOUBLE PITCH SPAN ROOF.INNER STONE WALL RUNNING N-S OFF BUTTRESS

--OTHER FARM BUILDINGS IN GROUP---

FARMHOUSE;SMOKEHOUSE;TOOLHOUSE-STORAGE SHED;TOOLHOUSE/STORAGE SHED;WASH HOUSE

--REFERENCES---

IDLCS:00465 NR REFNUM:66000642
HABS:PA-5348 HAER:
CRBIB(1): (2) (3) (4) (5)

--SOURCES---

LCS;LCS BOOK

DATE ENTERED:08/13/86

NATIONAL PARK SERVICE BARN INVENTORY

NAME:SHERFY BARN

--LOCATION--

PARK:GETTYSBURG NATIONAL MILITARY PARK
REGION:MA ALPHA:GETT ORGCODE:4400
STATE:PA COUNTY:ADAMS

--DESCRIPTION--

FUNCTION:HISTORIC:LIVESTOCK/HAY/EQUIPMENT
CURRENT:MAINTENANCE
USE:MIXED
MATERIALS:FOUNDATION 41
ROOF 22
WALLS 41 26
OTHER
CONSTRUCTION:STONE/FR
STYLE:BANK
DATE:1860 - 1870
DIMENSIONS:53'6"x40'5

2 STOREY PA BARN WITH WAGON SHED LEAN-TO ADDITION AND WAGON BAY INCORPORATED IN GROUND FL.DOUBLE PITCH SPAN ROOF.INT-CONCRETE/EARTH GROUND FL,PLANK 1ST FL.

--OTHER FARM BUILDINGS IN GROUP--

FARMHOUSE;TENANT HOUSE

--REFERENCES--

IDLCS:06969 NR REFNUM:66000642
HABS: HAER:
CRBIB(1):001825 (2) (3) (4) (5)

--SOURCES--

LCS;LCS BOOK;ON NR

DATE ENTERED:08/13/86

NATIONAL PARK SERVICE BARN INVENTORY

NAME:SPANGLER BARN

---LOCATION---

PARK:GETTYSBURG NATIONAL MILITARY PARK
REGION:MA ALPHA:GETT ORGCODE:4400
STATE:PA COUNTY:ADAMS

---DESCRIPTION---

FUNCTION:HISTORIC:LIVESTOCK/HAY
CURRENT:
USE:MIXED
MATERIALS:FOUNDATION 41
ROOF 25
WALLS 21
OTHER
CONSTRUCTION:FRAME
STYLE:BANK
DATE:1935 -
DIMENSIONS:83'x 40'

2 STOREY BARN WITH WAGON SHED AND CORNCRIB.HORIZ.VENTILATOR"CORN CRIB"SIDING,VERT.WAINSCOTT TONGUE AND GROOVE SIDING;VARIOUS DOORS;DOUBLE PITCH SPANROOF.INT-EARTH FL,CONCRETE WALLS,RANDOM WIDTH FLOORING ON 1ST FLOOR.5'OVERHANG. (FDN 1800s)

---OTHER FARM BUILDINGS IN GROUP---

FARMHOUSE;CARRIAGE HOUSE;SMOKEHOUSE;STABLE AND CARRIAGE SHED;SUMMER KITCHEN

---REFERENCES---

IDLCS:00470 NR REFNUM:
HABS: HAER:
CRBIB(1):001765 (2)001825 (3)010802 (4) (5)

---SOURCES---

LCS;LCS BOOK;ON NR

DATE ENTERED:08/13/86

0047

NATIONAL PARK SERVICE BARN INVENTORY

NAME:TROSTLE BARN

--LOCATION---

PARK:GETTYSBURG NATIONAL MILITARY PARK
REGION:MA ALPHA:GETT ORGCODE:4400
STATE:PA COUNTY:ADAMS

--DESCRIPTION---

FUNCTION:HISTORIC:LIVESTOCK/HAY
CURRENT:MUSEUM COLLECTION/STORAGE
USE:MIXED
MATERIALS:FOUNDATION 46
ROOF 25
WALLS 46 30
OTHER
CONSTRUCTION:FRAME
STYLE:BANK
DATE: - 1861
DIMENSIONS:80'x 64'

2 STOREY BRICK/FR PA,WAGON SHED AND CORN CRIB LEAN-TO.AMERICAN COMMON BOND BRICK WORK TO SILL LOG ON E SIDE;MORTARED FIELDSTONE WALLS N AND S ENDS,CUT VERT.SIDING ABOVE;BRICKWORK VENTILATORS.INT-STONE MORTARED,WHITEWASHED;MORTAR COATED BRICK

--OTHER FARM BUILDINGS IN GROUP---

FARMHOUSE;SMOKEHOUSE;SUMMER KITCHEN

--REFERENCES---

IDLCS:06975 NR REFNUM:66000642
HABS:PA-1962 HAER:
CRBIB(1):001765 (2)001830 (3) (4) (5)

--SOURCES---

LCS;LCS BOOK

DATE ENTERED:08/13/86

NATIONAL PARK SERVICE BARN INVENTORY

NAME:WEIKERT BARN

--LOCATION----------

PARK:GETTYSBURG NATIONAL MILITARY PARK
REGION:MA ALPHA:GETT ORGCODE:4400
STATE:PA COUNTY:ADAMS

--DESCRIPTION----------

FUNCTION:HISTORIC:LIVESTOCK/HAY
CURRENT:MAINTENANCE
USE:MIXED
MATERIALS:FOUNDATION 65
ROOF 25
WALLS 26
OTHER
CONSTRUCTION:LOG/FRAM
STYLE:ENGLISH
DATE: -
DIMENSIONS:

1 1/2 STOREY DOUBLE LOG WITH FRAME SHELL AND ADDITION CONSTRUCTED OVER BEFORE 18 98.BATTEN WAGON DOORS;UNEQUAL SALTBOX ROOF,OVERHANG OF SUPPORTED PENT ROOF;WOOD WATER TABLE.INT-GERMAN SIDING AND PARTIAL PLYWOOD SHEATHING

--OTHER FARM BUILDINGS IN GROUP----------

FARMHOUSE;CARRIAGE HOUSE AND CORNCRIB;SUMMER KITCHEN

--REFERENCES----------

IDLCS:00477 NR REFNUM:66000642
HABS:PA-358 HAER:
CRBIB(1):001765 (2)001832 (3)001834 (4) (5)

--SOURCES----------

LCS;LCS BOOK

DATE ENTERED:08/13/86

NATIONAL PARK SERVICE BARN INVENTORY

NAME:WILLS BARN

--LOCATION---

PARK:GETTYSBURG NATIONAL MILITARY PARK
REGION:MA ALPHA:GETT ORGCODE:4400
STATE:PA COUNTY:ADAMS

--DESCRIPTION---

FUNCTION:HISTORIC:LIVESTOCK/HAY
CURRENT:
USE:MIXED
MATERIALS:FOUNDATION 40
ROOF 50
WALLS 21
OTHER
CONSTRUCTION:FRAME
STYLE:
DATE:1860 - 1861
DIMENSIONS:70'6"x83'3

1 STOREY WITH FRAME ADDITIONS(1880s AND 1930s);MORTARED RED AND YELLOW CLAY SHALE FDN;WAINSCOT TONGUE AND GROOVE VERT.SIDING,GERMAN SIDING,VERT.BOARD SIDING,BATTEN DOORS;DOUBLE PITCH SPAN ROOF.LEAN-TO ON N SIDE,3 ON WEST SIDE

--OTHER FARM BUILDINGS IN GROUP---

FARMHOUSE;GARAGE-CARRIAGE HOUSE;PRIVY;STORAGE HOUSE

--REFERENCES---

IDLCS:06980 NR REFNUM:
HABS: HAER:
CRBIB(1): (2) (3) (4) (5)

--SOURCES---

LCS;LCS BOOK;ON NR

DATE ENTERED:08/13/86

NATIONAL PARK SERVICE BARN INVENTORY

NAME:WRIGHT BARN

--LOCATION---

PARK:GETTYSBURG NATIONAL MILITARY PARK
REGION:MA ALPHA:GETT ORGCODE:4400
STATE:PA COUNTY:ADAMS

--DESCRIPTION---

FUNCTION:HISTORIC:
CURRENT:
USE:
MATERIALS:FOUNDATION
ROOF
WALLS
OTHER
CONSTRUCTION:
STYLE:
DATE: -
DIMENSIONS:

POST CIVIL WAR STRUCTURE.IN PRESENT LOCATION AFTER 1880

--OTHER FARM BUILDINGS IN GROUP---

HOUSE

--REFERENCES---

IDLCS: NR REFNUM:
HABS: HAER:
CRBIB(1):001836 (2) (3) (4) (5)

--SOURCES---

NOT ON LCS

DATE ENTERED:08/13/86

NATIONAL PARK SERVICE BARN INVENTORY

NAME:BARN-BELLY RIVER RANGER STATION

--LOCATION---

PARK:GLACIER NATIONAL PARK
REGION:RM ALPHA:GLAC ORGCODE:1430
STATE:MT COUNTY:FLATHEAD

--DESCRIPTION---

FUNCTION:HISTORIC:STORAGE
CURRENT:MAINTENANCE
USE:
MATERIALS:FOUNDATION
ROOF 22
WALLS 23
OTHER
CONSTRUCTION:LOG
STYLE:
DATE:1912 -
DIMENSIONS:20'x 27'

1 ROOM 1 1/2 STOREY BARN WITH SHED.SQUARED ADZED LOGS WITH FLUSH SQUARE NOTCHING ;NEW CEDAR SHINGLE ROOF 1974

--OTHER FARM BUILDINGS IN GROUP---

CABIN;CACHE CABIN;FIRE CACHE CABIN;TRAIL QUARTERS;WOODSHED

--REFERENCES---

IDLCS:03915 NR REFNUM:
HABS: HAER:
CRBIB(1): (2) (3) (4) (5)

--SOURCES---

LCS;LCS BOOK

DATE ENTERED:08/20/86

NATIONAL PARK SERVICE BARN INVENTORY

NAME:BARN-KISHENEHN RANGER STATION H.D.

--LOCATION----------

PARK:GLACIER NATIONAL PARK
REGION:RM ALPHA:GLAC ORGCODE:1430
STATE:MT COUNTY:FLATHEAD

--DESCRIPTION----------

FUNCTION:HISTORIC:LIVESTOCK/HAY
CURRENT:
USE:MIXED
MATERIALS:FOUNDATION 65
ROOF 22
WALLS 23
OTHER
CONSTRUCTION:LOG
STYLE:
DATE:1934 -
DIMENSIONS:

TYPICAL PARK LOG BARN CONSTRUCTION WITH UPPER LOFT,2 STALLS,ENCLOSED TACK ROOM.LOG WALLS WITH REVERSED SADDLE-NOTCHED AND GROOVED UNDERSIDE OF LOG;POLE RAFTERS; DOUBLE DUTCH DOORS.

--OTHER FARM BUILDINGS IN GROUP----------

FIRE CACHE;WOODSHED;CABIN

--REFERENCES----------

IDLCS:03974 NR REFNUM:
HABS: HAER:
CRBIB(1): (2) (3) (4) (5)

--SOURCES----------

LCS;LCS BOOK

DATE ENTERED:08/20/86

0193

NATIONAL PARK SERVICE BARN INVENTORY

NAME:BARN-LOGGING CREEK RANGER STATION

---LOCATION---

PARK:GLACIER NATIONAL PARK
REGION:RM ALPHA:GLAC ORGCODE:1430
STATE:MT COUNTY:FLATHEAD

---DESCRIPTION---

FUNCTION:HISTORIC:HORSES
CURRENT:
USE:HORSES
MATERIALS:FOUNDATION 46
ROOF 25
WALLS 23
OTHER
CONSTRUCTION:LOG
STYLE:
DATE:1920 -
DIMENSIONS:30'x 10'

LOG-ON-LOG REVERSE SADDLENOTCH CONSTRUCTION;FULL LOFT.

---OTHER FARM BUILDINGS IN GROUP---

---REFERENCES---

IDLCS:03938 NR REFNUM:
HABS: HAER:
CRBIB(1): (2) (3) (4) (5)

---SOURCES---

LCS;LCS BOOK

DATE ENTERED:08/20/86

0194

NATIONAL PARK SERVICE BARN INVENTORY

NAME:BARN-LUBEC RANGER STATION

--LOCATION---

PARK:GLACIER NATIONAL PARK
REGION:RM ALPHA:GLAC ORGCODE:1430
STATE:MT COUNTY:FLATHEAD

--DESCRIPTION---

FUNCTION:HISTORIC:LIVESTOCK/HAY
CURRENT:NO POTENTIAL USE
USE:MIXED
MATERIALS:FOUNDATION
ROOF 50
WALLS 23
OTHER
CONSTRUCTION:LOG
STYLE:
DATE:1926 -
DIMENSIONS:29'x 19'7"

1 1/2 STOREY LOG-ON-LOG CONSTRUCTION;LOG JOIST PURLINS AND RAFTERS.

--OTHER FARM BUILDINGS IN GROUP---

CABIN;TOOL STORAGE SHED

--REFERENCES---

IDLCS:03977 NR REFNUM:
HABS: HAER:
CRBIB(1):010189 (2) (3) (4) (5)

--SOURCES---

LCS;LCS BOOK

DATE ENTERED:08/20/86

0195

NATIONAL PARK SERVICE BARN INVENTORY

NAME:BARN-SHERBURNE RANGER STATION

--LOCATION----------

PARK:GLACIER NATIONAL PARK
REGION:RM ALPHA:GLAC ORGCODE:1430
STATE:MT COUNTY:FLATHEAD

--DESCRIPTION----------

FUNCTION:HISTORIC:LIVESTOCK/HAY
CURRENT:NPS QUARTERS
USE:MIXED
MATERIALS:FOUNDATION
ROOF 22
WALLS 23
OTHER
CONSTRUCTION:LOG
STYLE:
DATE:1926 -
DIMENSIONS:

LOG-ON-LOG,SOUBLE SADDLENOTCH,CEMENT CHINKING;4 STALLS,FULL LOFT;GABLE ROOF;DOUB
LE SWINGING DOORS ON EAST END;2 DUTCH DOORS SOUTH SIDE;VARIOUS WINDOWS.TYPICAL G
LACIER BARN.

--OTHER FARM BUILDINGS IN GROUP----------

GARAGE;CHECKING STATION;MESS HALL;RANGER CABIN

--REFERENCES----------

IDLCS:03943 NR REFNUM:
HABS: HAER:
CRBIB(1): (2) (3) (4) (5)

--SOURCES----------

LCS;LCS BOOK

DATE ENTERED:08/20/86

0196

NATIONAL PARK SERVICE BARN INVENTORY

NAME:BARN-ST MARY DISTRICT

---LOCATION---

PARK:GLACIER NATIONAL PARK
REGION:RM ALPHA:GLAC ORGCODE:1430
STATE:MT COUNTY:FLATHEAD

---DESCRIPTION---

FUNCTION:HISTORIC:LIVESTOCK/HAY
CURRENT:
USE:MIXED
MATERIALS:FOUNDATION 65
ROOF 22
WALLS 23
OTHER
CONSTRUCTION:LOG
STYLE:
DATE:1935 -
DIMENSIONS:22'x 15'

LOG-ON-LOG,REVERSE SADDLENOTCH,CHOPPED ENDS,CUPPED UNDERSIDES.TYPICAL GLACIER BARN.

---OTHER FARM BUILDINGS IN GROUP---

CAP HOUSE;DORM;EQUIPMENT SHED;GAS AND OIL BUILDING;MAINTENANCE OFFICE;PAINT SHOP;PLUMBING SHOP;POWDER HOUSE AND GARAGE;POWER HOUSE;RESIDENCE;SHOP;VEHICLE SHOP;2 WOODSHEDS;DISTRICT OFFICE

---REFERENCES---

IDLCS:03963 NR REFNUM:
HABS: HAER:
CRBIB(1): (2) (3) (4) (5)

---SOURCES---

LCS;LCS BOOK

DATE ENTERED:08/20/86

0197

NATIONAL PARK SERVICE BARN INVENTORY

NAME:BARN-WALTON RANGER STATION

--LOCATION---

PARK:GLACIER NATIONAL PARK
REGION:RM ALPHA:GLAC ORGCODE:1430
STATE:MT COUNTY:FLATHEAD

--DESCRIPTION---

FUNCTION:HISTORIC:SADDLEROOM AND LOFT
CURRENT:
USE:OTHER
MATERIALS:FOUNDATION 65
ROOF 22
WALLS 23
OTHER
CONSTRUCTION:LOG
STYLE:
DATE:1937 -
DIMENSIONS:26'x17'

RECTANGULAR LOG STRUCTURE WITH 2 STORIES.CONCAVE LOG BOTTOMS.HACKED END CUTS;DIRT FLOOR;DUTCH DOORS.

--OTHER FARM BUILDINGS IN GROUP---

GARAGE AND FIRE CACHE;RESIDENCE;COOKHOUSE;WOODSHED

--REFERENCES---

IDLCS:03980 NR REFNUM:
HABS: HAER:
CRBIB(1): (2) (3) (4) (5)

--SOURCES---

LCS;LCS BOOK

DATE ENTERED:08/20/86

0198

NATIONAL PARK SERVICE BARN INVENTORY

NAME:LOG BARN-CUTBACK RANGER STATION

--LOCATION----------

PARK:GLACIER NATIONAL PARK
REGION:RM ALPHA:GLAC ORGCODE:1430
STATE:MT COUNTY:FLATHEAD

--DESCRIPTION----------

FUNCTION:HISTORIC:LIVESTOCK/HAY
CURRENT:
USE:
MATERIALS:FOUNDATION
ROOF
WALLS 23
OTHER
CONSTRUCTION:LOG
STYLE:
DATE: -
DIMENSIONS:

SMALL LOG BARN WITH LOGS PROJECTING AT CORNERS.BUILT AFTER 1917.

--OTHER FARM BUILDINGS IN GROUP----------

--REFERENCES----------

IDLCS:03999 NR REFNUM:
HABS: HAER:
CRBIB(1): (2) (3) (4) (5)

--SOURCES----------

LCS;LCS BOOK

DATE ENTERED:08/20/86

0192

NATIONAL PARK SERVICE BARN INVENTORY

NAME:POLEBRIDGE BARN

--LOCATION----------

PARK:GLACIER NATIONAL PARK
REGION:RM ALPHA:GLAC ORGCODE:1430
STATE:MT COUNTY:FLATHEAD

--DESCRIPTION----------

FUNCTION:HISTORIC:LIVESTOCK/HAY
CURRENT:MAINTENANCE
USE:MIXED
MATERIALS:FOUNDATION 23
ROOF 22
WALLS 23 26
OTHER
CONSTRUCTION:LOG
STYLE:
DATE:1926 -
DIMENSIONS:22'x 41'

RECTANGULAR LOG BARN WITH FRAME B AND B ADDITION(21x22').1ST 41'OF LOGS ON SILL LOG FDN WITH CONCRETE AND OAKUM SHINKING WITH 1/2 LOFT AND DIRT FLOOR;HIGH PITCHED CEDAR SHINGLED ROOF;ROOF AND LOFT FRAMED WITH POLES;UPPER LEFT GABLE B AND B

--OTHER FARM BUILDINGS IN GROUP----------

OFFICE;OIL HOUSE;FIRE CACHE

--REFERENCES----------

IDLCS:11045 NR REFNUM:
HABS: HAER:
CRBIB(1): (2) (3) (4) (5)

--SOURCES----------

LCS;LCS BOOK

DATE ENTERED:08/20/86

0190

NATIONAL PARK SERVICE BARN INVENTORY

NAME:TOROWEAP GARAGE-BARN

--LOCATION----------

PARK:GRAND CANYON NATIONAL PARK
REGION:WE ALPHA:GRCA ORGCODE:8210
STATE:AZ COUNTY:COCONINO

--DESCRIPTION----------

FUNCTION:HISTORIC:LIVESTOCK/HAY
CURRENT:
USE:MIXED
MATERIALS:FOUNDATION
ROOF 22
WALLS 42
OTHER
CONSTRUCTION:STONE
STYLE:
DATE:1935 -
DIMENSIONS:22'x 34'

STONE AND WOOD BARN.EXTERIOR WALLS MASSIVE,RANDOM RANGED SANDSTONE;HORIZONTAL LAP SIDING GABLES;3 PAIRS OF DOUBLE DOORS ON FRONT

--OTHER FARM BUILDINGS IN GROUP----------

RANGER STATION

--REFERENCES----------

IDLCS:07665 NR REFNUM:
HABS: HAER:
CRBIB(1): (2) (3) (4) (5)

--SOURCES----------

LCS:LCS BOOK

DATE ENTERED:08/28/86

0286

NATIONAL PARK SERVICE BARN INVENTORY

NAME:DRAFT HORSE BARN

--LOCATION---

PARK:GRANT-KOHRS RANCH NATIONAL HISTORIC SITE
REGION:RM ALPHA:GRKO ORGCODE:1586
STATE:MT COUNTY:POWELL

--DESCRIPTION---

FUNCTION:HISTORIC:HORSES
CURRENT:
USE:HORSES
MATERIALS:FOUNDATION 40
ROOF 50
WALLS 23 21
OTHER
CONSTRUCTION:FRAME
STYLE:
DATE:1870 - 1879
DIMENSIONS:

RECT.FRAME BARN WITH SHED-ROOFED ADDITION.LOG AND FRAME WALLS;LOGS ARE V-NOTCHED AND CHINKED WITH CEMENT;B AND B GABLE ENDS OF LOG PORTION;B AND B SIDING ON ADDITION;DIAGONAL BOARD MAIN DOORS.

--OTHER FARM BUILDINGS IN GROUP---

SEE LCS

--REFERENCES---

IDLCS:10657 NR REFNUM:
HABS: HAER:
CRBIB(1):010315 (2)010321 (3) (4) (5)

--SOURCES---

LCS;LCS;ON NR

DATE ENTERED:08/20/86

NATIONAL PARK SERVICE BARN INVENTORY

NAME:HAY ROOF BARN

--LOCATION---

PARK:GRANT-KOHRS RANCH NATIONAL HISTORIC SITE
REGION:RM ALPHA:GRKO ORGCODE:1586
STATE:MT COUNTY:POWELL

--DESCRIPTION---

FUNCTION:HISTORIC:HAY
CURRENT:NO POTENTIAL USE
USE:
MATERIALS:FOUNDATION
ROOF
WALLS 23
OTHER
CONSTRUCTION:
STYLE:
DATE:1933 -
DIMENSIONS:

LITTLE REMAINS-PARTIAL WALLS IN CRUDE CIRCULAR PLAN,CONSTRUCTED OF LOG POSTS WIT
H PLATE TIMBERS AND HORIZONTAL LOG SIDING FASTENED TO THE EXTERIOR OF THE POSTS.

--OTHER FARM BUILDINGS IN GROUP---

SEE LCS

--REFERENCES---

IDLCS:10676 NR REFNUM:
HABS: HAER:
CRBIB(1):010321 (2) (3) (4) (5)

--SOURCES---

LCS;LCS BOOK;ON NR

DATE ENTERED:08/20/86

0200

NATIONAL PARK SERVICE BARN INVENTORY

NAME:HORSE BARN "BIELENBERG BARN"

--LOCATION---

PARK:GRANT-KOHRS RANCH NATIONAL HISTORIC SITE
REGION:RM ALPHA:GRKO ORGCODE:1586
STATE:MT COUNTY:POWELL

--DESCRIPTION---

FUNCTION:HISTORIC:RACEHORSES
CURRENT:MUSEUM/COOLECTION STORAGE
USE:HORSES
MATERIALS:FOUNDATION
ROOF 26
WALLS 26
OTHER
CONSTRUCTION:FRAME
STYLE:
DATE:1880 -
DIMENSIONS:110'x 15'

RECTANGULAR FRAME BARN;8 INDIVIDUAL STALLS;8 B AND B DOORS.

--OTHER FARM BUILDINGS IN GROUP---

SEE LCS

--REFERENCES---

IDLCS:10661 NR REFNUM:
HABS: HAER:
CRBIB(1):010321 (2) (3) (4) (5)

--SOURCES---

LCS;LCS BOOK;ON NR

DATE ENTERED:08/20/86

0201

NATIONAL PARK SERVICE BARN INVENTORY

NAME:LEEDS LION/STALLION BARN

--LOCATION----------

PARK:GRANT-KOHRS RANCH NATIONAL HISTORIC SITE
REGION:RM ALPHA:GRKO ORGCODE:1586
STATE:MT COUNTY:POWELL

--DESCRIPTION----------

FUNCTION:HISTORIC:1 STALLION
CURRENT:
USE:HORSES
MATERIALS:FOUNDATION 46
ROOF 22
WALLS 23
OTHER
CONSTRUCTION:LOG
STYLE:
DATE:1870 - 1879
DIMENSIONS:

1 1/2 STOREY LOG STRUCTURE.LOGS ARE V-SADDLENOTCHED AND WITH MORTAR ON EXTERIOR AND SPLIT SAPLINGS ON INTERIOR;UPPER GABLE ENDS ARE FRAME AND B AND B;GABLE ROOF ;FULL LOFT WITH POLE JOISTS.

--OTHER FARM BUILDINGS IN GROUP----------

SEE LCS

--REFERENCES----------

IDLCS:10666 NR REFNUM:
HABS: HAER:
CRBIB(1):010321 (2) (3) (4) (5)

--SOURCES----------

LCS;LCS BOOK;ON NR

DATE ENTERED:08/20/86

NATIONAL PARK SERVICE BARN INVENTORY

NAME:STALLION BARN

--LOCATION---

PARK:GRANT-KOHRS RANCH NATIONAL HISTORIC SITE
REGION:RM ALPHA:GRKO ORGCODE:1586
STATE:MT COUNTY:POWELL

--DESCRIPTION---

FUNCTION:HISTORIC:HORSE
CURRENT:
USE:HORSES
MATERIALS:FOUNDATION 46
ROOF 22
WALLS 23
OTHER
CONSTRUCTION:LOG
STYLE:
DATE:1870 - 1879
DIMENSIONS:

1 1/2 STOREY LOG STRUCTURE.LOGS V-SADDLENOTCHED,CHINKED WITH CONCRETE;UPPER GABLE ENDS ARE FRAME AND VERTICAL 1"BOARDS;GABLE CEDAR SHINGLE ROOF;VERTICAL BOARD DOORS ON WEST SIDE.

--OTHER FARM BUILDINGS IN GROUP---

SEE LCS

--REFERENCES---

IDLCS:10664 NR REFNUM:
HABS: HAER:
CRBIB(1):010321 (2) (3) (4) (5)

--SOURCES---

LCS:LCS BOOK; ON NR

DATE ENTERED:08/20/86

NATIONAL PARK SERVICE BARN INVENTORY

NAME:STALLION BARN

---LOCATION---

PARK:GRANT-KOHRS RANCH NATIONAL HISTORIC SITE
REGION:RM ALPHA:GRKO ORGCODE:1586
STATE:MT COUNTY:POWELL

---DESCRIPTION---

FUNCTION:HISTORIC:HORSES
CURRENT:MUSSUM/COLLECTION STORAGE
USE:HORSES
MATERIALS:FOUNDATION
ROOF 22
WALLS 23
OTHER
CONSTRUCTION:LOG
STYLE:
DATE:1870 - 1879
DIMENSIONS:

1 1/2 STOREY LOG BARN WITH FRAME LEAN-TO ON NORTH SIDE.SQUARE-CUT LOG CORNERS;CEMENT CHINKING;VERTICAL GABLE ENDS;2 ROOMS BELOW.1920s CENTRAL PARTITION ADDED AND BARN CONVERTED TO BLACKSMITH SHOP.

---OTHER FARM BUILDINGS IN GROUP---

SEE LCS

---REFERENCES---

IDLCS:10669 NR REFNUM:
HABS: HAER:
CRBIB(1):010321 (2) (3) (4) (5)

---SOURCES---

LCS;LCS BARN;ON NR

DATE ENTERED:08/20/86

NATIONAL PARK SERVICE BARN INVENTORY

NAME:STALLION BARN

--LOCATION---

PARK:GRANT-KOHRS RANCH NATIONAL HISTORIC SITE
REGION:RM ALPHA:GRKO ORGCODE:1586
STATE:MT COUNTY:POWELL

--DESCRIPTION---

FUNCTION:HISTORIC:HORSES
CURRENT:MUSEUM/COLLECTION STORAGE
USE:HORSES
MATERIALS:FOUNDATION 46
ROOF
WALLS 21
OTHER
CONSTRUCTION:FRAME
STYLE:
DATE:1870 - 1879
DIMENSIONS:

1 1/2 STOREY RECTANGULAR FRAME STRUCTURE.B AND B SIDING;SHED ROOF;2 STALL OPENIN
GS IN FRONT;B AND B LOFT DOOR.

--OTHER FARM BUILDINGS IN GROUP---

SEE LCS

--REFERENCES---

IDLCS:10680 NR REFNUM:
HABS: HAER:
CRBIB(1):010321 (2) (3) (4) (5)

--SOURCES---

LCS;LCS BOOK;ON NR

DATE ENTERED:08/20/86

NATIONAL PARK SERVICE BARN INVENTORY

NAME:THE OXEN BARN

--LOCATION---

PARK:GRANT-KOHRS RANCH NATIONAL HISTORIC SITE
REGION:RM ALPHA:GRKO ORGCODE:1586
STATE:MT COUNTY:POWELL

--DESCRIPTION---

FUNCTION:HISTORIC:CATTLE
CURRENT:MUSEUM/COLLECTION STORAGE
USE:LIVESTOCK
MATERIALS:FOUNDATION 40
ROOF 22
WALLS 23
OTHER
CONSTRUCTION:LOG
STYLE:
DATE:1870 - 1879
DIMENSIONS:18'x 12'

2 STOREY LOG STRUCTURE.CONCRETE AND STONE FDN BUILT INTO HILLSIDE;LOGS CHINKED W ITH CONCRETE,V TYPE SADDLENOTCH AT CORNERS;E SIDE-VERTICAL BOARD LOFT DOOR WITH HEAVY IRON HARDWARE;W SIDE-2 STORIES EXPOSED,ENTRANCE DOOR WITH BARRED WINDOW.

--OTHER FARM BUILDINGS IN GROUP---

SEE LCS

--REFERENCES---

IDLCS:10660 NR REFNUM:
HABS: HAER:
CRBIB(1):010321 (2) (3) (4) (5)

--SOURCES---

LCS;LCS BOOK;ON NR

DATE ENTERED:08/20/86

0206

NATIONAL PARK SERVICE BARN INVENTORY

NAME:THOROUGHBRED BARN

--LOCATION--

PARK:GRANT-KOHRS RANCH NATIONAL HISTORIC SITE
REGION:RM ALPHA:GRKO ORGCODE:1586
STATE:MT COUNTY:POWELL

--DESCRIPTION--

FUNCTION:HISTORIC:HORSES
CURRENT:CURATORIAL
USE:HORSES
MATERIALS:FOUNDATION 65
ROOF
WALLS 21
OTHER
CONSTRUCTION:FRAME
STYLE:
DATE:1880 - 1885
DIMENSIONS:

RECTANGULAR FRAME 1 STOREY BARN,OPEN INSIDE.B AND B SIDING;POST SUPPORTS AND BEA
MS;LOW PITCHED GABLE ROOF WITH UNPEELED POLES LAID OVER SOD;LARGE GARAGE DOORS E
ITHER END;1941-CONCRETE POST FDN PUT IN,NEW FLOOR ADDED,FRAME GRAIN CUPOLA ADDED

--OTHER FARM BUILDINGS IN GROUP--

SEE LCS

--REFERENCES--

IDLCS:10665 NR REFNUM:
HABS: HAER:
CRBIB(1):010321 (2) (3) (4) (5)

--SOURCES--

LCS;LCS BOOK;ON NR

DATE ENTERED:08/20/86

NATIONAL PARK SERVICE BARN INVENTORY

NAME:BARN-OCONALUFTEE HISTORIC DISTRICT

--LOCATION----------

PARK:GREAT SMOKY MOUNTAINS NATIONAL PARK
REGION:SE ALPHA:GRSM ORGCODE:5460
STATE:TN COUNTY:SEVIER

--DESCRIPTION----------

FUNCTION:HISTORIC:LIVESTOCK/HAY/WAGONS
CURRENT:VACANT
USE:MIXED
MATERIALS:FOUNDATION 46
ROOF 22
WALLS 23
OTHER
CONSTRUCTION:LOG
STYLE:
DATE:1800 - 1899
DIMENSIONS:58'9x51'10

1 1/2 STOREY RECTANGULAR BARN WITH GABLE ROOF.LOOSE ROCK AND LOG FOUNDATION;WALLS OF HEWN LOG FOR STALLS;POSTS SUPPORT EXTENDED ROOF;LARGE SHED ROOF EXTENDS BEYOND STALLS,CREATING SHEDS FOR WAGONS/LIVESTOCK.NO WINDOWS;8 STALL DOORS.

--OTHER FARM BUILDINGS IN GROUP----------

HOUSE

--REFERENCES----------

IDLCS:13088 NR REFNUM:
HABS: HAER:
CRBIB(1): (2) (3) (4) (5)

--SOURCES----------

LCS;LCS BOOK

DATE ENTERED:08/22/86

0240

NATIONAL PARK SERVICE BARN INVENTORY

NAME:ELIJAH OLIVER BARN

--LOCATION---

PARK:GREAT SMOKY MOUNTAINS NATIONAL PARK
REGION:SE ALPHA:GRSM ORGCODE:5460
STATE:TN COUNTY:SEVIER

--DESCRIPTION---

FUNCTION:HISTORIC:LIVESTOCK/HAY/IMPLEMENTS
CURRENT:OPEN AIR MUSEUM
USE:MIXED
MATERIALS:FOUNDATION 46
ROOF 22
WALLS 23
OTHER
CONSTRUCTION:LOG
STYLE:DOUBLE CRIB
DATE:1800 - 1899
DIMENSIONS:

2 PEN GABLED BARN WITH 1 PEN LEAN-TO ADDITION.HAND HEWN SADDLENOTCH LOGS;GABLE AND SHED ROOFS OF RIB POLE CONSTRUCTION;EARTH FLOORS;LOG TROUGHS;FODDER RACKS;PLANED BOARD FLOOR.

--OTHER FARM BUILDINGS IN GROUP---

CORN CRIB;SMOKEHOUSE;SPRING HOUSE;CABIN

--REFERENCES---

IDLCS:13065 NR REFNUM:77000111
HABS: HAER:
CRBIB(1):002598 (2) (3) (4) (5)

--SOURCES---

LCS;LCS BOOK

DATE ENTERED:08/22/86

0241

NATIONAL PARK SERVICE BARN INVENTORY

NAME:EPHRAIM BALES BARN

--LOCATION--

PARK:GREAT SMOKY MOUNTAINS NATIONAL PARK
REGION:SE ALPHA:GRSM ORGCODE:5460
STATE:TN COUNTY:SEVIER

--DESCRIPTION--

FUNCTION:HISTORIC:LIVESTOCK/HAY
CURRENT:
USE:MIXED
MATERIALS:FOUNDATION 46
ROOF 22
WALLS 23
OTHER
CONSTRUCTION:LOG
STYLE:DOUBLE CRIB
DATE:1800 - 1899
DIMENSIONS:

1 1/2 STOREY LOG STRUCTURE.WALLS OF HEWN LOGS WITH DOVE-TAILED NOTCHES;HANDCUT SHAKE SHINGLES;1 WINDOW IN S PEN;2 SMALL DOORS OF RANDOM WIDTHBOARDSAND COMBINATION LATCH-HINGE ARRANGEMENT,HARDWOOD SAPLING;RESTORATION WORK-1948,1959,1960.

--OTHER FARM BUILDINGS IN GROUP--

DOG-TROT HOUSE;CORN CRIB;PIG PEN

--REFERENCES--

IDLCS:5460 NR REFNUM:
HABS:TN-117 HAER:
CRBIB(1):002596 (2) (3) (4) (5)

--SOURCES--

LCS;LCS BOOK

DATE ENTERED:08/22/86

NATIONAL PARK SERVICE BARN INVENTORY

NAME:HIKING CLUB BARN

--LOCATION---

PARK:GREAT SMOKY MOUNTAINS NATIONAL PARK
REGION:SE ALPHA:GRSM ORGCODE:5460
STATE:TN COUNTY:SEVIER

--DESCRIPTION---

FUNCTION:HISTORIC:LIVESTOCK/HAY
CURRENT:
USE:MIXED
MATERIALS:FOUNDATION 46
ROOF 22
WALLS 23 21
OTHER
CONSTRUCTION:LOG
STYLE:
DATE:1800 - 1899
DIMENSIONS:

1 STOREY LARGE RECT BARN;DRY STONE FDN 4' HIGH ON FRONT TO MAKE 2 SIDES OPEN,PRO
VIDING ACCESS TO INT PENS;LOGS ON 1ST FLOOR,RANDOM WIDTH VERTICAL BOARD ON ENDS;
ROOF HAS CONSIDERABLE OVERHANG TO CREATE SHED SPACE FOR STOCK,SUPPORTED BY POLES

--OTHER FARM BUILDINGS IN GROUP---

--REFERENCES---

IDLCS:13083 NR REFNUM:
HABS: HAER:
CRBIB(1): (2) (3) (4) (5)

--SOURCES---

LCS;LCS BOOK;ON NR

DATE ENTERED:08/22/86

0243

NATIONAL PARK SERVICE BARN INVENTORY

NAME:HIREM CALDWELL BARN

--LOCATION---

PARK:GREAT SMOKY MOUNTAINS NATIONAL PARK
REGION:SE ALPHA:GRSM ORGCODE:5460
STATE:TN COUNTY:SEVIER

--DESCRIPTION---

FUNCTION:HISTORIC:LIVESTOCK/HAY
CURRENT:VACANT
USE:MIXED
MATERIALS:FOUNDATION
ROOF
WALLS 21
OTHER
CONSTRUCTION:FRAME
STYLE:
DATE: -
DIMENSIONS:

1 1/2 STOREY RECATANGULAR FRAME BARN.HORIZONTAL SIDING TO 1ST FLOOR;DIAGONAL TO 2ND;GABLE ROOF.

--OTHER FARM BUILDINGS IN GROUP---

HOUSE;SPRINGHOUSE;TOOL AND WOODSHED

--REFERENCES---

IDLCS:07359 NR REFNUM:
HABS: HAER:
CRBIB(1): (2) (3) (4) (5)

--SOURCES---

LCS;LCS BOOK

DATE ENTERED:08/22/86

NATIONAL PARK SERVICE BARN INVENTORY

NAME:JARVIS PALMER BARN

--LOCATION---

PARK:GREAT SMOKY MOUNTAINS NATIONAL PARK
REGION:SE ALPHA:GRSM ORGCODE:5460
STATE:TN COUNTY:SEVIER

--DESCRIPTION---

FUNCTION:HISTORIC:LIVESTOCK/HAY
CURRENT:VACANT
USE:MIXED
MATERIALS:FOUNDATION 65
ROOF 50
WALLS 21
OTHER
CONSTRUCTION:FRAME
STYLE:
DATE: -
DIMENSIONS:

2 STOREY RECTANGULAR BARN.1ST FLOOR VERTICAL BOARDING,2ND AND LOFT OF RANDOM WID TH HORIZONTAL BOARD;GABLE ROOF.

--OTHER FARM BUILDINGS IN GROUP---

BLACKSMITH SHOP;HOUSE;SPRING HOUSE

--REFERENCES---

IDLCS:07365 NR REFNUM:
HABS: HAER:
CRBIB(1): (2) (3) (4) (5)

---SOURCES---

LCS;LCS BOOK

DATE ENTERED:08/22/86

NATIONAL PARK SERVICE BARN INVENTORY

NAME:JOHN P CABLE BARN

--LOCATION---

PARK:GREAT SMOKY MOUNTAINS NATIONAL PARK
REGION:SE ALPHA:GRSM ORGCODE:5460
STATE:TN COUNTY:SEVIER

--DESCRIPTION---

FUNCTION:HISTORIC:LIVESTOCK/HAY/IMPLEMENTS
CURRENT:VACANT
USE:MIXED
MATERIALS:FOUNDATION 23
ROOF
WALLS 21
OTHER
CONSTRUCTION:FRAME
STYLE:DOUBLE CRIB
DATE:1800 - 1899
DIMENSIONS:

1 STOREY FRAME STRUCTURE WITH LOFT.ROOF SUPPORTED ON ROUND LOG LOG POLES;2 STOCK PENS ON GROUND LEVEL OF HAND-HEWN LOGS WITHOUT CHINKING;2 DOORS WITH HAND-MADE WOODEN SLIDING BARS AND LATCHES;RANDOM WIDTH BOARDING IN LOFT.

--OTHER FARM BUILDINGS IN GROUP---

HOUSE;BLACKSMITH SHOP;CORN CRIB;DRIVE THROUGH BARN;OVERSHOT MILL;SMOKEHOUSE

--REFERENCES---

IDLCS:13066 NR REFNUM:77000111
HABS: HAER:
CRBIB(1): (2) (3) (4) (5)

--SOURCES---

LCS;LCS BOOK

DATE ENTERED:08/22/86

0246

NATIONAL PARK SERVICE BARN INVENTORY

NAME:JOHN P CABLE DRIVE THROUGH BARN

--LOCATION----------

PARK:GREAT SMOKY MOUNTAINS NATIONAL PARK
REGION:SE ALPHA:GRSM ORGCODE:5460
STATE:TN COUNTY:SEVIER

--DESCRIPTION----------

FUNCTION:HISTORIC:LIVESTOCK/HAY
CURRENT:EXHIBIT AS PART OF PIONEER FARM GROUP
USE:MIXED
MATERIALS:FOUNDATION 46
ROOF 22
WALLS 23
OTHER
CONSTRUCTION:LOG
STYLE:DOUBLE CRIB
DATE:1800 - 1899
DIMENSIONS:

1 STOREY LOG RECTANGULAR LOG BARN.HAND-HEWN SADDLENOTCHED LOGS AS EXT OF LOWER P
ORTION AND BOARD FRAME AS EXT OF LOFT;STALL ON EACH SIDE OF DRIVE THROUGH SECTIO
N;RANDOM WIDTH BOARD DOORS,HAND-MADE WOODEN HINGES;1 ROOM LOFT.

--OTHER FARM BUILDINGS IN GROUP----------

HOUSE;BLACKSMITH SHOP;CORN CRIB;BARN;OVERSHOT MILL;SMOKE HOUSE

--REFERENCES----------

IDLCS:13050 NR REFNUM:77000111
HABS: HAER:
CRBIB(1): (2) (3) (4) (5)

--SOURCES----------

LCS;LCS BOOK

DATE ENTERED:08/22/86

0247

NATIONAL PARK SERVICE BARN INVENTORY

NAME:McCARTER-TYSON BARN AND CORN CRIB

---LOCATION---

PARK:GREAT SMOKY MOUNTAINS NATIONAL PARK
REGION:SE ALPHA:GRSM ORGCODE:5460
STATE:TN COUNTY:SEVIER

---DESCRIPTION---

FUNCTION:HISTORIC:LIVESTOCK/HAY
CURRENT:
USE:MIXED
MATERIALS:FOUNDATION 46
ROOF 64
WALLS 23
OTHER
CONSTRUCTION:LOG
STYLE:DOUBLE CRIB
DATE: -
DIMENSIONS:30'x 16'

RECT.1 STOREY LOG BARN WITH CORN CRIB;WALLS OF UNHEWN,SADDLENOTCHED LOGS ON ENDS ,FRONT AND BACK OF HEWN LOG;GABLE ROOF;3 WINDOWS;DOOR MISSING FROM 1 OF INT OPEN INGS;DOOR OF CORN CRIB OF HAND SPLIT BOARDS;WOODEN HINGE AND LATCH HAND-MADE.

---OTHER FARM BUILDINGS IN GROUP---

SMOKEHOUSE;SPRINGHOUSE

---REFERENCES---

IDLCS:14003 NR REFNUM:
HABS: HAER:
CRBIB(1): (2) (3) (4) (5)

---SOURCES---

LCS;LCS BOOK;ON NR

DATE ENTERED:08/22/86

0248

NATIONAL PARK SERVICE BARN INVENTORY

NAME:NOAH OGLE BARN

--LOCATION----------

PARK:GREAT SMOKY MOUNTAINS NATIONAL PARK
REGION:SE ALPHA:GRSM ORGCODE:5460
STATE:TN COUNTY:SEVIER

--DESCRIPTION----------

FUNCTION:HISTORIC:LIVESTOCK/HAY
CURRENT:EXHIBIT AS PART OF PIONEER FARM GROUP
USE:MIXED
MATERIALS:FOUNDATION 46
ROOF 22
WALLS 23
OTHER
CONSTRUCTION:LOG
STYLE:DOUBLE CRIB
DATE:1800 - 1899
DIMENSIONS:

RECT 1 STOREY LOG STRUCTURE WITH LOFT.DRIVE THROUGH BARN.EXT WALLS OF DOVETAIL NOTCHED HAND HEWN LOGS WITH BOARDS OVER GABLES;HAND CUT SHAKE SHINGLES;3 STALLS ON EITHER SIDE OF DRIVE THROUGH(EACH 11'x11');DIRT FLOORS.

--OTHER FARM BUILDINGS IN GROUP----------

HOUSE;TUB MILL

--REFERENCES----------

IDLCS:13087 NR REFNUM:
HABS: HAER:
CRBIB(1):010975 (2)002592 (3) (4) (5)

--SOURCES----------

LCS;LCS BOOK;ON NR

DATE ENTERED:08/22/86

0249

NATIONAL PARK SERVICE BARN INVENTORY

NAME:TIPTON OLIVER BARN

--LOCATION---

PARK:GREAT SMOKY MOUNTAINS NATIONAL PARK
REGION:SE ALPHA:GRSM ORGCODE:5460
STATE:TN COUNTY:SEVIER

--DESCRIPTION---

FUNCTION:HISTORIC:LIVESTOCK/HAY
CURRENT:EXHIBIT AS PART OF MOUNTAIN FARM
USE:MIXED
MATERIALS:FOUNDATION 46
ROOF
WALLS 23 21
OTHER
CONSTRUCTION:LOG
STYLE:DOUBLE PEN
DATE:1800 - 1880
DIMENSIONS:

2 STOREY CANTILEVER BARN WITH 2 PENS ON 1ST FLOOR BENEATH GABLE ROOF OVERHANG;PENS OF HAND HEWN SADDLENOTCHED LOGS;UPPER PORTION OF BOARDS;EACH PEN HAS BOARD DOOR HUNG ON WOODEN HINGES;EARTH FL.BARN MOVED TO SITE.

--OTHER FARM BUILDINGS IN GROUP---

HOUSE;BLACKSMITH SHOP;APIARY;CORN CRIB

--REFERENCES---

IDLCS:13058 NR REFNUM:77000111
HABS: HAER:
CRBIB(1):002589 (2) (3) (4) (5)

--SOURCES---

LCS;LCS BOOK

DATE ENTERED:08/22/86

0250

NATIONAL PARK SERVICE BARN INVENTORY

NAME:WILL MESSER BARN

--LOCATION----------

PARK:GREAT SMOKY MOUNTAINS NATIONAL PARK
REGION:SE ALPHA:GRSM ORGCODE:5460
STATE:TN COUNTY:SEVIER

--DESCRIPTION----------

FUNCTION:HISTORIC:LIVESTOCK/HAY
CURRENT:
USE:MIXED
MATERIALS:FOUNDATION 23
ROOF 22
WALLS 23 21
OTHER
CONSTRUCTION:LOG
STYLE:
DATE: -
DIMENSIONS:

RECTANGULAR 1 STOREY STRUCTURE OF HEWN AND UNHEWN LOGS AND SOME SAWN BOARDS.HIPPED ROOF COVERED WITH WOODEN SHINGLES;LOG POSTS SET INTO GROUND TO SUPPORT OVERHANG;NO WINDOWS;STOREROOM UNDER OVERHABG;4 DOORS.

--OTHER FARM BUILDINGS IN GROUP----------

--REFERENCES----------

IDLCS:07371 NR REFNUM:
HABS: HAER:
CRBIB(1): (2) (3) (4) (5)

--SOURCES----------

LCS;LCS BOOK

DATE ENTERED:08/27/86

0251

NATIONAL PARK SERVICE BARN INVENTORY

NAME:BARN AND CORRAL-FRIJOLE RANCH

--LOCATION---

PARK:GUADALUPE MOUNTAINS NATIONAL PARK
REGION:SW ALPHA:GUMO ORGCODE:7180
STATE:NM COUNTY:CULBERSON

--DESCRIPTION---

FUNCTION:HISTORIC:HAY/WORKSHOP/TACK ROOM
CURRENT:HAY/WORKSHOP/TACK ROOM
USE:MIXED
MATERIALS:FOUNDATION
ROOF 50
WALLS 26
OTHER
CONSTRUCTION:FRAME
STYLE:
DATE: -
DIMENSIONS:

1 STOREY FRAME BARN.B AND B SINGLE WALL CONSTRUCTION;GABLE ROOF;CONCRETE AND WOO
D FLOOR;3 ROOMS;STABLE AND CORRAL AT SOUTH;PART OF WORKING RANCH COMPLEX.

--OTHER FARM BUILDINGS IN GROUP---

BUNKHOUSE;PUMPHOUSE;SCHOOLHOUSE;SPRINGHOUSE;TOILET AND SHOWER

--REFERENCES---

IDLCS:05706 NR REFNUM:
HABS: HAER:
CRBIB(1):003379 (2) (3) (4) (5)

--SOURCES---

LCS;LCS BOK

DATE ENTERED:08/29/86

NATIONAL PARK SERVICE BARN INVENTORY

NAME:LONG BARN AND GRANARY

--LOCATION---

PARK:HAMPTON NATIONAL HISTORIC SITE
REGION:MA ALPHA:HAMP ORGCODE:4350
STATE:MD COUNTY:BALTIMORE

--DESCRIPTION---

FUNCTION:HISTORIC:
CURRENT:
USE:
MATERIALS:FOUNDATION 40
ROOF
WALLS 40
OTHER
CONSTRUCTION:STONE
STYLE:ENGLISH
DATE: -
DIMENSIONS:83'3"x12'6

LONG RECTANGULAR BARN WITH WINGS EXTENDING AT EITHER END TO SOUTH

--OTHER FARM BUILDINGS IN GROUP---

--REFERENCES---

IDLCS: NR REFNUM:
HABS: HAER:
CRBIB(1):031410 (2) (3) (4) (5)

--SOURCES---

NOT ON LCS;ON NR

DATE ENTERED:08/13/86

0052

NATIONAL PARK SERVICE BARN INVENTORY

NAME:TRUMAN HOUSE/CARRIAGE HOUSE

--LOCATION----------

PARK:HARRY S TRUMAN NATIONAL HISTORIC SITE
REGION:MW ALPHA:HSTR ORGCODE:6460
STATE:MO COUNTY:JACKSON

--DESCRIPTION----------

FUNCTION:HISTORIC:EQUUIPMENT/HAY
CURRENT:MUSEUM/COLLECTION STORAGE
USE:MIXED
MATERIALS:FOUNDATION 43
ROOF
WALLS 21
OTHER
CONSTRUCTION:FRAME
STYLE:
DATE:1860 - 1870
DIMENSIONS:

SMALL FRAME STRUCTURE.HEAVY TIMBER FRAMED;GABLE ROOF;LOUVERED VENTILATOR ON ROOF ;GABLE ON ENTRANCE FRONT.

--OTHER FARM BUILDINGS IN GROUP----------

--REFERENCES----------

IDLCS:23695 NR REFNUM:
HABS: HAER:
CRBIB(1): (2) (3) (4) (5)

--SOURCES----------

LCS;LCS BOOK;ON NR

DATE ENTERED:08/15/86

NATIONAL PARK SERVICE BARN INVENTORY

NAME:BARN

--LOCATION---

PARK:HOPEWELL VILLAGE NATIONAL HISTORIC SITE
REGION:MA ALPHA:HOVI ORGCODE:4430
STATE:PA COUNTY:CHESTER

--DESCRIPTION---

FUNCTION:HISTORIC:LIVESTOCK/HAY/EQUIPMENT
CURRENT:VISITOR CONTACT/MUSEUM
USE:MIXED
MATERIALS:FOUNDATION 46
ROOF 22
WALLS 46
OTHER
CONSTRUCTION:STONE
STYLE:BANK
DATE:1775 - 1799
DIMENSIONS:102'x 28'

MASONRY BARN WITH PA OVERHANG.FRAME REAR WALLS IN OVERHANG,ROUGH DRESSED FIELDST ONE WALLS,ROUGH-HEWN SANDSTONE RETAINING WALLS AT FRONT RAMPS,B AND B DOORS,ROUG HLY SHAPED LOOK-OUTS TO RAFTERS.RECONSTRUCTED 1928,RESTORED 1961.

--OTHER FARM BUILDINGS IN GROUP---

HOUSE;OFFICE AND STORE;BLACKSMITH SHOP;FURNACE COMPLEX;CHARCOAL HOUSE ETC.

--REFERENCES---

IDLCS:06823 NR REFNUM:
HABS:PA-5166 HAER:
CRBIB(1):001842 (2)001864 (3)001865 (4)001868 (5)012194

--SOURCES---

LCS;LCS BOOK;ON NR

DATE ENTERED:08/13/86

NATIONAL PARK SERVICE BARN INVENTORY

NAME:BARN (JOHN CHURCH HOUSE)

---LOCATION---

PARK:HOPEWELL VILLAGE NATIONAL HISTORIC SITE
REGION:MA ALPHA:HOVI ORGCODE:4430
STATE:PA COUNTY:CHESTER

---DESCRIPTION---

FUNCTION:HISTORIC:HAY
CURRENT:MAINTENANCE
USE:
MATERIALS:FOUNDATION
ROOF 22
WALLS 40
OTHER
CONSTRUCTION:STONE
STYLE:
DATE:1800 - 1824
DIMENSIONS:14'x 20'

2 STOREY MASONRY BARN.ROUGH HEWN STONE WALLS 17"THICK;BOARD AND BATTEN DOORS;VENTS WITH 4 AND 5 BARS;WOOD SHINGLE ROOF WITH BEADED RAKE.RESTORED.

---OTHER FARM BUILDINGS IN GROUP---

HOUSE

---REFERENCES---

IDLCS:06827 NR REFNUM:
HABS: HAER:
CRBIB(1): (2) (3) (4) (5)

---SOURCES---

LCS;LCS BOOK;ON NR

DATE ENTERED:08/13/86

NATIONAL PARK SERVICE BARN INVENTORY

NAME:NATHAN CARE BARN

--LOCATION---

PARK:HOPEWELL VILLAGE NATIONAL HISTORIC SITE
REGION:MA ALPHA:HOVI ORGCODE:4430
STATE:PA COUNTY:CHESTER

--DESCRIPTION---

FUNCTION:HISTORIC:LIVESTOCK/HAY
CURRENT:GARAGE AND STORAGE
USE:MIXED
MATERIALS:FOUNDATION
ROOF 22
WALLS 46 21
OTHER
CONSTRUCTION:STONE/FR
STYLE:BANK
DATE:1850 -
DIMENSIONS:35'x 25'6"

2 STOREY BARN.ROUGH-HEWN,FIELD AND RUBBLESTONE WALLS WITH VERTICAL BUTTED BOARDS FORMING PA OVERHANG AT REAR;VENT HOLES;MISSING BARN DOORS AT FRONT,BEADED BOARD AND BATTEN DOORS AT REAR;RUBBLE FIELDSTONE RETAINING WALL TO FRONT RAMP.

--OTHER FARM BUILDINGS IN GROUP---

HOUSE

--REFERENCES---

IDLCS:06828 NR REFNUM:
HABS: HAER:
CRBIB(1): (2) (3) (4) (5)

--SOURCES---

LCS;LCS BOOK;ON NR

DATE ENTERED:08/13/86

NATIONAL PARK SERVICE BARN INVENTORY

NAME:TENANT HOUSE BARN

--LOCATION---

PARK:HOPEWELL VILLAGE NATIONAL HISTORIC SITE
REGION:MA ALPHA:HOVI ORGCODE:4430
STATE:PA COUNTY:CHESTER

--DESCRIPTION---

FUNCTION:HISTORIC:STABLE/HAY
CURRENT:VACANT
USE:HORSES
MATERIALS:FOUNDATION
ROOF 25
WALLS 40
OTHER
CONSTRUCTION:STONE
STYLE:
DATE:1845 - 1855
DIMENSIONS:12'x 15'

1 STOREY HORSE STABLE WITH HAY MOW ABOVE.STUCCOED STONE WALLS;BOARD AND BATTEN D
OORS WITH QUIRK BEAD AND STRAP HINGES;SECURITY BARS ON WINDOWS.INTERIOR-DIRT FLO
OR.RESTORED 1953.

--OTHER FARM BUILDINGS IN GROUP---

VILLAGE COMPLEX;3 TENANT HOUSES

--REFERENCES---

IDLCS:22829 NR REFNUM:
HABS: HAER:
CRBIB(1): (2) (3) (4) (5)

--SOURCES---

LCS;LCS BOOK;ON NR

DATE ENTERED:08/13/86

NATIONAL PARK SERVICE BARN INVENTORY

NAME:TWO STOREY BARN

---LOCATION---

PARK:HUBBELL TRADING POST NATIONAL HISTORIC SITE
REGION:SW ALPHA:HUTR ORGCODE:7420
STATE:AZ COUNTY:APACHE

---DESCRIPTION---

FUNCTION:HISTORIC:MULES/HORSES/STORAGE OF FODDER
CURRENT:MAINTENANCE
USE:MIXED
MATERIALS:FOUNDATION
ROOF 80
WALLS 46 21
OTHER
CONSTRUCTION:STONE
STYLE:
DATE:1890 -
DIMENSIONS:80'x 81'

1 1/2 STOREY STONE BARN.WALLS OF ROUGH ASHLAR STONE IN CLAY WITH WOOD POLE FRAME ,RANDOM WOOD SLATS ON 2ND STOREY;BARK SND SOIL ROOF OVER VIGAS AND LATTIAS;DIRT FLOOR;HAYLOFT OVER MAIN BARN.CONTAINS MAIN BARN,BLACKSMITH SHOP,2 STOREROOMS.

---OTHER FARM BUILDINGS IN GROUP---

SEE LCS

---REFERENCES---

IDLCS:00722 NR REFNUM:
HABS:AZ-61 HAER:
CRBIB(1):011295 (2)003570 (3) (4) (5)

---SOURCES---

LCS;LCS BOOK

DATE ENTERED:08/28/86

NATIONAL PARK SERVICE BARN INVENTORY

NAME:BARN #1 CHELLBERG FARM

---LOCATION---

PARK:INDIANA DUNES NATIONAL LAKESHORE
REGION:MW ALPHA:INDU ORGCODE:6300
STATE:IN COUNTY:PORTER

---DESCRIPTION---

FUNCTION:HISTORIC:EQUIPMENT/HAY
CURRENT:
USE:MIXED
MATERIALS:FOUNDATION
ROOF 50
WALLS 21
OTHER
CONSTRUCTION:FRAME
STYLE:ENGLISH
DATE:1880 - 1890
DIMENSIONS:24'x 50'

2 STOREY FRAME BARN WITH PARTIAL LOFT.HEWN LOG FRAME COVERED WITH UNPAINTED SHIP LAP SIDING;CORRUGATED IRON SIDING ON SHED ADDITION(14'6x 50')GABLE ROOF;CONCRETE /DIRT/LOG/PLANK FL;6 DOOR OPENINGS;17 WINDOW OPENINGS;2 FRAME PARTITIONS;4 ROOMS

---OTHER FARM BUILDINGS IN GROUP---

RESIDENCE;STORAGE;WELL HOUSE;CORN CRIB;POULTRY HOUSE;BARN #2;SUGAR HOUSE

---REFERENCES---

IDLCS:07448 NR REFNUM:
HABS: HAER:
CRBIB(1): (2) (3) (4) (5)

---SOURCES---

LCS;LCS BOOK

DATE ENTERED:08/15/86

0099

NATIONAL PARK SERVICE BARN INVENTORY

NAME:BARN #2 CHELLBERG FARM

--LOCATION---

PARK:INDIANA DUNES NATIONAL LAKESHORE
REGION:MW ALPHA:INDU ORGCODE:6300
STATE:IN COUNTY:PORTER

--DESCRIPTION---

FUNCTION:HISTORIC:STORAGE
CURRENT:VACANT
USE:OTHER
MATERIALS:FOUNDATION 30
ROOF 22
WALLS 26
OTHER
CONSTRUCTION:FRAME
STYLE:SHED
DATE:1880 - 1890
DIMENSIONS:14'x 18'

2 STOREY,6 ROOM BARN.BRICK PILE FDN;UNPAINTED B AND B WALLS;GABLE ROOF WITH 2x4 WOOD STUDS COVERED WITH WOOD SHEATHING AND SHINGLES;WOOD FLOORS;2 DOORS,3 WINDOWS,1 STRAIGHT-RUN WOOD STAIR;5 INTERIOR FRAME PARTITIONS.

--OTHER FARM BUILDINGS IN GROUP---

HOUSE;SSTORAGE;WELL HOUSE;BARN #1;CORN CRIB;POULTRY HOUSE;SUGAR HOUSE

---REFERENCES---

IDLCS:07451 NR REFNUM:
HABS: HAER:
CRBIB(1): (2) (3) (4) (5)

--SOURCES---

LCS;LCS BOOK

DATE ENTERED:08/15/86

0100

NATIONAL PARK SERVICE BARN INVENTORY

NAME:BARN

--LOCATION---

PARK:JAMES A GARFIELD NHS
REGION:MW ALPHA:JAGA ORGCODE:6380
STATE:OH COUNTY:LAKE

--DESCRIPTION---

FUNCTION:HISTORIC:
CURRENT:VACANT
USE:
MATERIALS:FOUNDATION
ROOF
WALLS
OTHER
CONSTRUCTION:FRAME
STYLE:
DATE:1832 - 1876
DIMENSIONS:

GMP AND HSR IN PROGRESS

--OTHER FARM BUILDINGS IN GROUP---

--REFERENCES---

IDLCS: NR REFNUM:
HABS: HAER:
CRBIB(1): (2) (3) (4) (5)

--SOURCES---

NOT ON LCS

DATE ENTERED:08/18/86

0101

NATIONAL PARK SERVICE BARN INVENTORY

NAME:CANT RANCH BARN

--LOCATION----------

PARK:JOHN DAY FOSSIL BEDS NATIONAL MONUMENT
REGION:PN ALPHA:JODA ORGCODE:9325
STATE:OR COUNTY:GRANT

--DESCRIPTION----------

FUNCTION:HISTORIC:CATTLE/HAY
CURRENT:MAINTENANCE
USE:LIVESTOCK
MATERIALS:FOUNDATION
ROOF
WALLS 21
OTHER
CONSTRUCTION:FRAME
STYLE:
DATE:1915 - 1925
DIMENSIONS:66'x 120'

1 1/2 STOREY RECTANGULAR BARN.VERTICAL WOOD SIDING;GABLE ROOF WITH 2 VENTILATORS ;END ENTRANCE.

--OTHER FARM BUILDINGS IN GROUP----------

BUNKHOUSE;CHICKEN COOP;CABIN;LOG CABIN;MAIN HOUSE;OUTBUILDING;PRIVY;SHEEP PENS;WATCHMAN'S HUT;WORKSHOP

--REFERENCES----------

IDLCS:23371 NR REFNUM:
HABS: HAER:
CRBIB(1): (2) (3) (4) (5)

--SOURCES----------

LCS;LCS BOOK

DATE ENTERED:08/20/86

NATIONAL PARK SERVICE BARN INVENTORY

NAME:KEYS RANCH ADOBE BARN

--LOCATION---

PARK:JOSHUA TREE NATIONAL MONUMENT
REGION:WE ALPHA:JOTR ORGCODE:8330
STATE:CA COUNTY:SAN BERNARDINO

--DESCRIPTION---

FUNCTION:HISTORIC:LIVESTOCK/HAY
CURRENT:NO POTENTIAL USE
USE:MIXED
MATERIALS:FOUNDATION 41
ROOF 03
WALLS 66
OTHER
CONSTRUCTION:ADOBE
STYLE:
DATE: -
DIMENSIONS:

ADOBE BRICK STRUCTURE WITH 1 WALL INTACT,OTHER 3 ERODED.2 ROOMS,MAIN AND LEAN-TO ;4 WINDOW OPENINGS IN SOUTH WALL.

--OTHER FARM BUILDINGS IN GROUP---

ADOBE BUILDING;CHICKEN COOP;ARRASTRA;SEE LCS

--REFERENCES---

IDLCS:08214 NR REFNUM:
HABS: HAER:
CRBIB(1):011556 (2) (3) (4) (5)

--SOURCES---

LCS;LCS BOOK;ON NR

DATE ENTERED:08/28/86

NATIONAL PARK SERVICE BARN INVENTORY

NAME:HOWSER BARN FOUNDATIONS

--LOCATION---

PARK:KINGS MOUNTAIN NATIONAL MILITARY PARK
REGION:SE ALPHA:KIMO ORGCODE:5500
STATE:NC COUNTY:CHEROKEE

--DESCRIPTION---

FUNCTION:HISTORIC:LIVESTOCK/HAY
CURRENT:NO POTENTIAL USE
USE:MIXED
MATERIALS:FOUNDATION 40
ROOF
WALLS 40
OTHER
CONSTRUCTION:STONE
STYLE:
DATE:1800 - 1840
DIMENSIONS:20'x 55'

ONLY FOUNDATIONS REMAIN-4 STONE CORNERS,1'HIGH,WITH 1 COMPLETE WALL FOUNDATION A BOUT 21'LONG;PROBABLY REPRESENTS A TYPICAL FARM BUILDING OF EARLY 19c.EACH STALL 15'x 20'.

--OTHER FARM BUILDINGS IN GROUP---

FOUNDATIONS OF CORN CRIB;HOUSE

--REFERENCES---

IDLCS:12244 NR REFNUM:
HABS: HAER:
CRBIB(1): (2) (3) (4) (5)

--SOURCES---

LCS;LCS BOOK;ON NR

DATE ENTERED:08/27/86

0252

NATIONAL PARK SERVICE BARN INVENTORY

NAME:BARN-GARAGE-WARING RANCH

--LOCATION--

PARK:LAKE MEAD NATIONAL RECREATION AREA
REGION:WE ALPHA:LAME ORGCODE:8360
STATE:NV COUNTY:CLARK

--DESCRIPTION--

FUNCTION:HISTORIC:LIVESTOCK/HAY
CURRENT:
USE:MIXED
MATERIALS:FOUNDATION
ROOF 50
WALLS 23
OTHER
CONSTRUCTION:LOG
STYLE:
DATE: -
DIMENSIONS:

RECT.LOG BARN WITH 3 WALLS,1 OPEN.BASE LOGS SIT ON SOIL;2 BACK CORNERS HAVE SADD
LENOTCHED CORNER JOINTS,BOTH END WALLS HELD BY PAIRS OF VERT LOG POSTS EACH SIDE
TO TRIM OPENING;GABLE ROOF ON PEELED LOG TRUSS SYSTEM;3 EQUAL PARTSFORMING STAL

--OTHER FARM BUILDINGS IN GROUP--

STORAGE BUILDING;CORRALS

--REFERENCES--

IDLCS:05998 NR REFNUM:
HABS: HAER:
CRBIB(1): (2) (3) (4) (5)

--SOURCES--

LCS;LCS BOOK;

DATE ENTERED:08/28/86

NATIONAL PARK SERVICE BARN INVENTORY

NAME:HAY BARN

--LOCATION----------

PARK:LASSEN VOLCANIC NATIONAL PARK
REGION:WE ALPHA:LAVO ORGCODE:8400
STATE:CA COUNTY:TEHAMA

--DESCRIPTION----------

FUNCTION:HISTORIC:HAY/LIVESTOCK
CURRENT:VACANT
USE:MIXED
MATERIALS:FOUNDATION 46
ROOF 22
WALLS 23
OTHER
CONSTRUCTION:LOG
STYLE:CRIB
DATE:1912 -
DIMENSIONS:16'x 22'

1 1/2 STOREY HAND HEWN LOG STRUCTURE.ROCK FDN;LOGS SADDLENOTCHED;STEEP PITCH GABLE ROOF;LOG POST DOWNSTAIRS SERVES AS PARTIAL SUPPORT FOR LOG FLOORED LOFT;GROUND FLOOR IS TAMPED EARTH;WOOD FRAMED DOOR AND LOFT WINDOW AT FRONT OF STRUCTURE

--OTHER FARM BUILDINGS IN GROUP----------

--REFERENCES----------

IDLCS:05471 NR REFNUM:
HABS: HAER:
CRBIB(1): (2) (3) (4) (5)

--SOURCES----------

LCS;LCS BOOK;ON NR

DATE ENTERED:08/28/86

0289

NATIONAL PARK SERVICE BARN INVENTORY

NAME:DUBOIS BARN

--LOCATION---

PARK:LINCOLN HOME NATIONAL HISTORIC SITE
REGION:MW ALPHA:LIHO ORGCODE:6530
STATE:IL COUNTY:SANGAMON

--DESCRIPTION---

FUNCTION:HISTORIC:
CURRENT:
USE:
MATERIALS:FOUNDATION
ROOF
WALLS 21
OTHER
CONSTRUCTION:FRAME
STYLE:
DATE: -
DIMENSIONS:18'x 27'

1 1/2 STOREY WOOD FRAME BARN.WALLS ARE TONGUE AND GROOVE HORIZONTAL SIDING AND A SPHALT OVER BOARD AND BATTENS ON 2ND LEVEL.

--OTHER FARM BUILDINGS IN GROUP---

HOUSE

--REFERENCES---

IDLCS: NR REFNUM:
HABS: HAER:
CRBIB(1): (2) (3) (4) (5)

--SOURCES---

LCS;LCS BOOK

DATE ENTERED:08/18/86

NATIONAL PARK SERVICE BARN INVENTORY

NAME:SOLOMON ALLEN BARN

--LOCATION----------

PARK:LINCOLN HOME NATIONAL HISTORIC SITE
REGION:MW ALPHA:LIHO ORGCODE:6530
STATE:IL COUNTY:SANGAMON

--DESCRIPTION----------

FUNCTION:HISTORIC:HAY
CURRENT:VACANT-WILL BE USED FOR GARAGING
USE:CROPS
MATERIALS:FOUNDATION
ROOF
WALLS 26
OTHER
CONSTRUCTION:FRAME
STYLE:
DATE:1800 - 1899
DIMENSIONS:45'x 20'

1 1/2 STOREY TIMBER BARN.RESTORED TO APPEARANCE c.1900.

--OTHER FARM BUILDINGS IN GROUP----------

--REFERENCES----------

IDLCS:09216 NR REFNUM:71000076
HABS: HAER:
CRBIB(1):011190 (2) (3) (4) (5)

--SOURCES----------

LCS;LCS BOOK

DATE ENTERED:08/18/86

NATIONAL PARK SERVICE BARN INVENTORY

NAME:CARRIAGE HOUSE/BARN

--LOCATION---

PARK:LONGFELLOW NATIONAL HISTORIC SITE
REGION:NA ALPHA:LONG ORGCODE:1800
STATE:MA COUNTY:MIDDLESEX

--DESCRIPTION---

FUNCTION:HISTORIC:CARRIAGE HOUSE/HAY
CURRENT:
USE:MIXED
MATERIALS:FOUNDATION
ROOF 45
WALLS 21
OTHER
CONSTRUCTION:FRAME
STYLE:
DATE:1844 -
DIMENSIONS:

2 STOREY WOOD FRAME BUILDING-CENTRAL SECTION WITH 2 WINGS.CLAPBOARD SIDING;GABLE ROOF WITH PEDIMENT AND LANTERN ON ROOF SPINE;GARAGE DOORS ON WINGS.GOOD EXAMPLE OF KIND OF OUTBUILDINGS IN PATTERN BOOKS c1850.MAJOR REMODELLING c.1890.

--OTHER FARM BUILDINGS IN GROUP---

LONGFELLOW HOUSE

--REFERENCES---

IDLCS:00871 NR REFNUM:
HABS: HAER:
CRBIB(1): (2) (3) (4) (5)

--SOURCES---

LCS;LCS BOOK;ON NR

DATE ENTERED:08/19/86

NATIONAL PARK SERVICE BARN INVENTORY

NAME:BARN(BOYHOOD HOME)

--LOCATION----------

PARK:LYNDON B JOHNSON NATIONAL HISTORICAL PARK
REGION:SW ALPHA:LYJO ORGCODE:7350
STATE:TX COUNTY:BLANCO

--DESCRIPTION----------

FUNCTION:HISTORIC:LIVESTOCK/HAY
CURRENT:
USE:MIXED
MATERIALS:FOUNDATION 43
ROOF 22
WALLS 21
OTHER
CONSTRUCTION:FRAME
STYLE:
DATE: -
DIMENSIONS:

SINGLE WALL POST AND PLANK STRUCTURE WITH HAYLOFT.OGEE BATTSIDING;LEAN-TO STABLE ON EAST;RELOCATED FROM KLEIN PLACE IN ALBERT;STANDS ON SITE OF ORIGINAL JOHNSON BARN

--OTHER FARM BUILDINGS IN GROUP----------

RESIDENCE;PRIVY;SHED;WATER TANK;WINDMILL

--REFERENCES----------

IDLCS:05708 NR REFNUM:
HABS: HAER:
CRBIB(1):012897 (2) (3) (4) (5)

--SOURCES----------

LCS;LCS BOOK;ON NR

DATE ENTERED:08/28/86

NATIONAL PARK SERVICE BARN INVENTORY

NAME:BRUCKNER BARN

--LOCATION---

PARK:LYNDON B JOHNSON NATIONAL HISTORICAL PARK
REGION:SW ALPHA:LYJO ORGCODE:7350
STATE:TX COUNTY:BLANCO

--DESCRIPTION---

FUNCTION:HISTORIC:LIVESTOCK/HAY
CURRENT:INTERPRETATION
USE:MIXED
MATERIALS:FOUNDATION
ROOF 22
WALLS 26 43
OTHER
CONSTRUCTION:STONE
STYLE:BANK
DATE:1884 -
DIMENSIONS:

2 STOREY BARN WITH HAYLOFT.CONSTRUCTED AS 2 ROOM STRUCTURE WITH ARCHED BREEZEWAY BETWEEN WITH DOUBLE DOORS;NARROW FORTRESS-LIKE WINDOWS FOR VENTILATION;DEEP OVERHANG ON SOUTH PROVIDING ANIMAL SHELTER;GERMANIC STYLE AND CONSTRUCTION METHODS

--OTHER FARM BUILDINGS IN GROUP---

BLACKSMITH SHOP;CHICKEN COOP;STONE BARN;PRIVY;LOGHOUSSE;SMOKEHOUSE;COW BARN

--REFERENCES---

IDLCS:00878 NR REFNUM:
HABS: HAER:
CRBIB(1): (2) (3) (4) (5)

--SOURCES---

LCS;LCS BOOK;ON NR

DATE ENTERED:08/28/86

NATIONAL PARK SERVICE BARN INVENTORY

NAME:COW BARN

--LOCATION----------

PARK:LYNDON B JOHNSON NATIONAL HISTORICAL PARK
REGION:SW ALPHA:LYJO ORGCODE:7350
STATE:TX COUNTY:BLANCO

--DESCRIPTION----------

FUNCTION:HISTORIC:LIVESTOCK
CURRENT:FUNCTIONAL PART OF "LIVING HISTORY"
USE:LIVESTOCK
MATERIALS:FOUNDATION
ROOF 22
WALLS 21
OTHER
CONSTRUCTION:FRAME
STYLE:
DATE: -
DIMENSIONS:

WEATHERED BOARD WITH OGEE BATTS.

--OTHER FARM BUILDINGS IN GROUP----------

BLACKSMITH SHOP;CHICKEN COOP;STONE BARN;PRIVY;BRUCKNER BARN;LOGHOUSE;SMOKEHOUSE;

--REFERENCES----------

IDLCS: NR REFNUM:
HABS: HAER:
CRBIB(1): (2) (3) (4) (5)

--SOURCES----------

LCS BOOK

DATE ENTERED:08/28/86

NATIONAL PARK SERVICE BARN INVENTORY

NAME:JOHNSON STONE BARN

--LOCATION---

PARK:LYNDON B JOHNSON NATIONAL HISTORICAL PARK
REGION:SW ALPHA:LYJO ORGCODE:7350
STATE:TX COUNTY:BLANCO

--DESCRIPTION---

FUNCTION:HISTORIC:HORSES
CURRENT:INTERPRETATION
USE:HORSES
MATERIALS:FOUNDATION
ROOF 22
WALLS 43
OTHER
CONSTRUCTION:STONE
STYLE:
DATE:1875 - 1885
DIMENSIONS:

LIMESTONE HORSE BARN WITH NARROW WINDOWS FOR VENTILATION;GABLE ROOF;CORN CRIB IN SIDE STRUCTURE.

--OTHER FARM BUILDINGS IN GROUP---

BLACKSMITH SHOP;CHICKEN COOP;BRUCKNER BARN;PRIVY;LOGHOUSE;SMOKEHOUSE;COW BARN

--REFERENCES---

IDLCS:05716 NR REFNUM:
HABS: HAER:
CRBIB(1): (2) (3) (4) (5)

---SOURCES---

LCS;LCS BOOK;ON NR

DATE ENTERED:08/28/86

NATIONAL PARK SERVICE BARN INVENTORY

NAME:OLD BARN(MARTIN BARN)

--LOCATION---

PARK:LYNDON B JOHNSON NATIONAL HISTORICAL PARK
REGION:SW ALPHA:LYJO ORGCODE:7350
STATE:TX COUNTY:BLANCO

--DESCRIPTION---

FUNCTION:HISTORIC:LIVESTOCK/HAY
CURRENT:PART OF HISTORICAL AND WORKING RANCH COMPLEX
USE:MIXED
MATERIALS:FOUNDATION
ROOF 50
WALLS 50
OTHER
CONSTRUCTION:FRAME
STYLE:
DATE: -
DIMENSIONS:

POST AND BEAM CONSTRUCTION;GREEN PAINTED METAL ROOFING AND SIDING;STEEPLY PITCHED BROKEN GABLE ROOF;5 FEED TROUGHS AND ENCLOSED STALL WITH HAYLOFT OVER

--OTHER FARM BUILDINGS IN GROUP---

SEE LCS

--REFERENCES---

IDLCS:05724 NR REFNUM:
HABS: HAER:
CRBIB(1): (2) (3) (4) (5)

--SOURCES---

LCS;LCS BOOK;ON NR

DATE ENTERED:08/28/86

0282

NATIONAL PARK SERVICE BARN INVENTORY

NAME:WAYSIDE BARN

---LOCATION---

PARK:MINUTE MAN NATIONAL HISTORICAL PARK
REGION:NA ALPHA:MIMA ORGCODE:1820
STATE:MA COUNTY:MIDDLESEX

---DESCRIPTION---

FUNCTION:HISTORIC:HAY (SCHOOL IN 1930s)
CURRENT:INTERPRETATIVE FACILITIES
USE:CROPS
MATERIALS:FOUNDATION 46
ROOF 22
WALLS 21
OTHER
CONSTRUCTION:FRAME
STYLE:
DATE:1716 -
DIMENSIONS:23'x 28'6"

1 1/2 STOREY FRAME BARN WITH LEAN-TO(12'2"x17'10").SHEATHING AND CLAPBOARDING PA INTED;LARGE WOOD GARAGE DOORS ON SOUTH SIDE;MOVED FROM WEST SIDEOF HOUSE 1860.RE CENTLY RESTORED FOR ADAPTIVE USE.

---OTHER FARM BUILDINGS IN GROUP---

THE WAYSIDE

---REFERENCES---

IDLCS:00926 NR REFNUM:66000935
HABS: HAER:
CRBIB(1):000568 (2)000569 (3)000570 (4)000574 (5)012779

---SOURCES---

LCS;LCS BOOK;

DATE ENTERED:08/19/86

NATIONAL PARK SERVICE BARN INVENTORY

NAME:COW AND HORSE BARN-BUCKNER HOMESTEAD

--LOCATION----------

PARK:NORTH CASCADES NATIONAL PARK
REGION:PN ALPHA:NOCA ORGCODE:9470
STATE:WA COUNTY:SKAGIT

--DESCRIPTION----------

FUNCTION:HISTORIC:COWS/HORSES
CURRENT:
USE:LIVESTOCK
MATERIALS:FOUNDATION
ROOF
WALLS 21
OTHER
CONSTRUCTION:FRAME
STYLE:
DATE:1910 - 1920
DIMENSIONS:40'x 52'

2 STOREY COLLAPSED FRAME BARN.

--OTHER FARM BUILDINGS IN GROUP----------

APPLE PICKERS CABIN;CHICKEN HOUSE;DELCO HOUSE;HARNESS SHED;MILK SEPERATOR HOUSE;
PLAYHOUSE;PRIVY;ROOTCELLAR;BROODER HOUSE;HAY BARN AND WORKSHOP;RESIDENCE

--REFERENCES----------

IDLCS:06729 NR REFNUM:
HABS: HAER:
CRBIB(1):011442 (2) (3) (4) (5)

--SOURCES----------

LCS;LCS BOOK

DATE ENTERED:08/20/86

0180

NATIONAL PARK SERVICE BARN INVENTORY

NAME:HAY BARN AND WORKSHOP

--LOCATION---

PARK:NORTH CASCADES NATIONAL PARK
REGION:PN ALPHA:NOCA ORGCODE:9470
STATE:WA COUNTY:SKAGIT

--DESCRIPTION---

FUNCTION:HISTORIC:HAY/EQUIPMENT
CURRENT:
USE:MIXED
MATERIALS:FOUNDATION
ROOF 50
WALLS 26
OTHER
CONSTRUCTION:FRAME
STYLE:
DATE: -
DIMENSIONS:24'3"x20'6

2 STORREY FRAME BARN.STEEP GABLE ROOF,METAL ON TIGHT BOARDS;ROW OF WINDOW OPENIN GS IN BACK WALL;DOOR ON OVERHEAD TRACK.

--OTHER FARM BUILDINGS IN GROUP---

APPLE PICKERS CABIN;CHICKEN HOUSE;DILCO HOUSE;HARNESS SHED;MILK SEPARATOR HOUSE; PLAYHOUSE;PRIVY;ROOTCILLAR;BROODER HOUSE;COW AND HORSE BARN;RESIDENCE

--REFERENCES---

IDLCS:06725 NR REFNUM:
HABS: HAER:
CRBIB(1):011442 (2) (3) (4) (5)

--SOURCES---

LCS;LCS BOOK

DATE ENTERED:08/20/86

NATIONAL PARK SERVICE BARN INVENTORY

NAME:BARN,ELWHA

--LOCATION---

PARK:OLYMPIC NATIONAL PARK
REGION:PN ALPHA:OLYM ORGCODE:9500
STATE:WA COUNTY:CLALLAM

--DESCRIPTION---

FUNCTION:HISTORIC:LIVESTOCK/HAY
CURRENT:
USE:MIXED
MATERIALS:FOUNDATION
ROOF 22
WALLS 21
OTHER
CONSTRUCTION:FRAME
STYLE:
DATE:1930 -
DIMENSIONS:18'x 32'

2 STOREY WOOD FRAME BARN.VERTICAL 1x12 BOARD SIDING WITH BATTENS;CEDAR SHINGLED GAMBREL ROOF.BUILT BY US FORESTRY SERVICE.

--OTHER FARM BUILDINGS IN GROUP---

13 BUILDINGS IN RANGER STATION BUILDING ENSEMBLE

--REFERENCES---

IDLCS:09018 NR REFNUM:
HABS: HAER:
CRBIB(1):004294 (2)004295 (3) (4) (5)

--SOURCES---

LCS;LCS BOOK;HISTORIC BUILDINGS INVENTORY 1983

DATE ENTERED:08/20/86

NATIONAL PARK SERVICE BARN INVENTORY

NAME:BARN,LESH FARM COMPLEX

--LOCATION---

PARK:OZARK NATIONAL SCENIC RIVERWAYS
REGION:MW ALPHA:OZAR ORGCODE:6640
STATE:MO COUNTY:CARTER

--DESCRIPTION---

FUNCTION:HISTORIC:LIVESTOCK/HAY
CURRENT:VACANT-TO BE PART OF LIVING HISTORY DISPLAY
USE:MIXED
MATERIALS:FOUNDATION 65
ROOF 50
WALLS 21
OTHER
CONSTRUCTION:FRAME
STYLE:PRAIRIE
DATE:1900 - 1930
DIMENSIONS:72'x 52'

2 1/2 STOREY WOOD FRAME BARN.CONCRETE BLOCK AND WOOD PIER FOUNDATION;VERTICAL PLANK SIDING;GAMBREL ROOF FLARING OUT INTO SHED ROOFS ON EITHER SIDE,WITH CORRUGATED IRON ROOFING;ROOF PEAK VENT.

--OTHER FARM BUILDINGS IN GROUP---

FARMHOUSE;STORAGE SHED;SMOKE HOUSE;TOOLSHED;SMALL BARN #2;GARAGE;SMALL BARN #1;CORN CRIB #1;CORN CRIB #2;SHED

--REFERENCES---

IDLCS:05197 NR REFNUM:
HABS: HAER:
CRBIB(1): (2) (3) (4) (5)

--SOURCES---

LCS;LCS BOOK;ON NR

DATE ENTERED:08/18/86

0104

NATIONAL PARK SERVICE BARN INVENTORY

NAME:RAMSEY BARN

---LOCATION---

PARK:OZARK NATIONAL SCENIC RIVERWAYS
REGION:MW ALPHA:OZAR ORGCODE:6640
STATE:MO COUNTY:CARTER

--DESCRIPTION---

FUNCTION:HISTORIC:LIVESTOCK/HAY/EQUIPMENT
CURRENT:MAINTENANCE
USE:MIXED
MATERIALS:FOUNDATION 63
ROOF
WALLS 21
OTHER
CONSTRUCTION:FRAME
STYLE:PRAIRIE
DATE: -
DIMENSIONS:60'x 40'

2 STOREY 12 ROOM FRAME BARN.UNPAINTED VERTICAL BOARD SIDING;GABLE ROOF;DIRT FLOOR AND WOOD IN PARTS;6 BOARD DOORS,1 LADDER TO HAYLOFT,8 WOOD FRAME PARTITIONS;PORCH SET INSIDE BUILDING.

--OTHER FARM BUILDINGS IN GROUP---

---REFERENCES---

IDLCS:05194 NR REFNUM:
HABS: HAER:
CRBIB(1): (2) (3) (4) (5)

---SOURCES---

LCS;LCS BOOK

DATE ENTERED:08/18/86

NATIONAL PARK SERVICE BARN INVENTORY

NAME:SMALL BARN,LESH FARM COMPLEX

--LOCATION--

PARK:OZARK NATIONAL SCENIC RIVERWAYS
REGION:MW ALPHA:OZAR ORGCODE:6640
STATE:MO COUNTY:CARTER

--DESCRIPTION--

FUNCTION:HISTORIC:
CURRENT:VACANT
USE:
MATERIALS:FOUNDATION 03
ROOF 63
WALLS 21
OTHER
CONSTRUCTION:FRAME
STYLE:SHED
DATE:1900 - 1930
DIMENSIONS:

1 STOREY FRAME BARN.UNPAINTED VERTICAL BOARD SIDING;FOUNDATION OF WOOD SILLS ON GRADE;GABLE ROOF WITH HEXAGONAL ASPHALT SHINGLES;DIRT FLOOR,1 DOOR,7 WINDOWS,1 ROOM;NO INTERIOR FINISH.

--OTHER FARM BUILDINGS IN GROUP--

FARMHOUSE;STORAGE SHDE;SMOKE HOUSE;TOOL SHED;SMALL BARN #2;GARAGE;SMALL BARN #1;CORN CRIB #1;CORN CRIB #2;SHED

--REFERENCES--

IDLCS:06470 NR REFNUM:
HABS: HAER:
CRBIB(1): (2) (3) (4) (5)

--SOURCES--

LCS;LCS BOOK

DATE ENTERED:08/18/86

NATIONAL PARK SERVICE BARN INVENTORY

NAME:SMALL BARN,LESH FARM COMPLEX

--LOCATION---

PARK:OZARK NATIONAL SCENIC RIVERWAYS
REGION:MW ALPHA:OZAR ORGCODE:6640
STATE:MO COUNTY:CARTER

--DESCRIPTION---

FUNCTION:HISTORIC:
CURRENT:VACANT
USE:
MATERIALS:FOUNDATION 46
ROOF
WALLS 21 50
OTHER
CONSTRUCTION:FRAME
STYLE:SHED
DATE:1900 - 1910
DIMENSIONS:24'x 14'

1 STOREY 2 ROOM WOOD FRAME BARN.UNPAINTED VERTICAL OAK BOARD SIDING ON 2 SIDES.2 SIDES CORRUGATED IRON SIDING;GABLE ROOF;FRAME PARTITION;3 DOOR OPENINGS.

--OTHER FARM BUILDINGS IN GROUP---

FARMHOUSE;STORAGE SHED;SMOKE HOUSE;TOOL SHED;SMALL BARN #2;GARAGE;SMALL BARN #1;CORN CRIB #1;CORN CRIB #2;SHED

--REFERENCES---

IDLCS:05199 NR REFNUM:
HABS: HAER:
CRBIB(1): (2) (3) (4) (5)

--SOURCES---

LCS;LCS BOOK;ON NR

DATE ENTERED:08/18/86

NATIONAL PARK SERVICE BARN INVENTORY

NAME:SMALL BARN,LESH FARM COMPLEX

--LOCATION---

PARK:OZARK NATIONAL SCENIC RIVERWAYS
REGION:MW ALPHA:OZAR ORGCODE:6640
STATE:MO COUNTY:CARTER

--DESCRIPTION---

FUNCTION:HISTORIC:
CURRENT:VACANT
USE:
MATERIALS:FOUNDATION 40
ROOF 50
WALLS 21
OTHER
CONSTRUCTION:FRAME
STYLE:SHED
DATE:1900 - 1910
DIMENSIONS:36'6"x24'6

1 STOREY 1 ROOM WOOD FRAME BARN;STONE PIERS;UNPAINTED PINE VERSICAL BOARD SIDING ;CORRUGATED IRON GABLE ROOF;DIRT FLOOR;2 DOOR OPENINGS.

--OTHER FARM BUILDINGS IN GROUP---

FARMHOUSE;STORAGE SHED;SMOKE HOUSE;TOOL SHED;SMALL BARN #2;GARAGE;SMALL BARN #1; CORN CRIB #1;CORN CRIB #2;SHED

--REFERENCES---

IDLCS:05206 NR REFNUM:
HABS: HAER:
CRBIB(1): (2) (3) (4) (5)

--SOURCES---

LCS;LCS BOOK;ON NR

DATE ENTERED:08/18/86

0108

NATIONAL PARK SERVICE BARN INVENTORY

NAME:HORSE BARN

---LOCATION---

PARK:PINNACLES NATIONAL MONUMENT
REGION:WE ALPHA:PINN ORGCODE:8450
STATE:CA COUNTY:SAN BENITO

---DESCRIPTION---

FUNCTION:HISTORIC:HORSE/HAY
CURRENT:
USE:MIXED
MATERIALS:FOUNDATION 65
ROOF
WALLS 40
OTHER
CONSTRUCTION:STONE
STYLE:
DATE:1936 -
DIMENSIONS:

1 STOREY STONE STRUCTURE.STONE VENNEER AND RC WALLS;GABLE ROOF WITH ROLLED ROOFI
NG;DOUBLE DOOR ON SOUTH SIDE;2 ROOMS.

---OTHER FARM BUILDINGS IN GROUP---

---REFERENCES---

IDLCS:07394 NR REFNUM:
HABS: HAER:
CRBIB(1): (2) (3) (4) (5)

---SOURCES---

LCS;LCS BOOK

DATE ENTERED:08/28/86

0290

NATIONAL PARK SERVICE BARN INVENTORY

NAME:BARN RESIDENCE

--LOCATION---

PARK:POINT REYES NATIONAL SEASHORE
REGION:WE ALPHA:PORE ORGCODE:8530
STATE:CA COUNTY:MARIN

--DESCRIPTION---

FUNCTION:HISTORIC:LIVESTOCK/HAY
CURRENT:RESIDENCE
USE:MIXED
MATERIALS:FOUNDATION
ROOF 50
WALLS 26
OTHER
CONSTRUCTION:FRAME
STYLE:
DATE: -
DIMENSIONS:30'x 30'

WOOD FRAME BARN ADAPTED TO RESIDENCE.ORIGINAL BARN WALLS B AND B.WHITE TRIM;GABLE ROOF;BARN HAD NO WINDOWS.

--OTHER FARM BUILDINGS IN GROUP---

--REFERENCES---

IDLCS:22725 NR REFNUM:
HABS: HAER:
CRBIB(1): (2) (3) (4) (5)

--SOURCES---

LCS;LCS BOOK

DATE ENTERED:08/28/86

0292

NATIONAL PARK SERVICE BARN INVENTORY

NAME:GIACOMINI RANCH LOAFING BARN

--LOCATION---

PARK:POINT REYES NATIONAL SEASHORE
REGION:WE ALPHA:PORE ORGCODE:8530
STATE:CA COUNTY:MARIN

--DESCRIPTION---

FUNCTION:HISTORIC:
CURRENT:
USE:
MATERIALS:FOUNDATION
ROOF 50
WALLS 21
OTHER
CONSTRUCTION:FRAME
STYLE:
DATE: -
DIMENSIONS:32'x 35'

1 STOREY WOOD FRAME BARN;VERTICAL WOOD SIDING;GABLE ROOF

--OTHER FARM BUILDINGS IN GROUP---

BARN;CHICKEN COLONY-HOUSE;HORSE BARN;RANCH HOUSE;SHED;SHOP;WOOD SHED

--REFERENCES---

IDLCS:10169 NR REFNUM:
HABS: HAER:
CRBIB(1): (2) (3) (4) (5)

--SOURCES---

LCS;LCS BOOK

DATE ENTERED:08/28/86

0299

NATIONAL PARK SERVICE BARN INVENTORY

NAME:GIACOMMINI RANCH BARN

--LOCATION--

PARK:POINT REYES NATIONAL SEASHORE
REGION:WE ALPHA:PORE ORGCODE:8530
STATE:CA COUNTY:MARIN

--DESCRIPTION--

FUNCTION:HISTORIC:LIVESTOCK/HAY
CURRENT:
USE:MIXED
MATERIALS:FOUNDATION
ROOF 50
WALLS 21
OTHER
CONSTRUCTION:FRAME
STYLE:
DATE: --
DIMENSIONS:55'x 80'

1 1/2 STOREY WOOD FRAME STRUCTURE.GABLE ROOF;END ENTRANCE

--OTHER FARM BUILDINGS IN GROUP--

--REFERENCES--

IDLCS:10170 NR REFNUM:
HABS: HAER:
CRBIB(1): (2) (3) (4) (5)

--SOURCES--

LCS;LCS BOOK

DATE ENTERED:08/28/86

NATIONAL PARK SERVICE BARN INVENTORY

NAME:HAY BARN AND SILO

--LOCATION---

PARK:POINT REYES NATIONAL SEASHORE
REGION:WE ALPHA:PORE ORGCODE:8530
STATE:CA COUNTY:MARIN

--DESCRIPTION---

FUNCTION:HISTORIC:HAY
CURRENT:
USE:CROPS
MATERIALS:FOUNDATION
ROOF
WALLS 21
OTHER
CONSTRUCTION:FRAME
STYLE:
DATE: -
DIMENSIONS:80'x 80'

WOOD FRAME STRUCTURE;WOOD SIDING;GABLE ROOF SHED ADDITIONS;END BARN DOOR

--OTHER FARM BUILDINGS IN GROUP---

FREEZER SHED GRANARY AND SHED HAY BARN AND SILO;HEIFER BARN;HOG AND HEN HOUSE;HORSE BARN;MACHINE SHOP;MAIN HOUSE;OLD HOG SHED;PUMPHOUSE;RESIDENCE;3 STORAGE SHEDS

--REFERENCES---

IDLCS:09268 NR REFNUM:
HABS: HAER:
CRBIB(1): (2) (3) (4) (5)

--SOURCES---

LCS;LCS BOOK

DATE ENTERED:08/28/86

NATIONAL PARK SERVICE BARN INVENTORY

NAME:HAY BARN-PIERCE RANCH

--LOCATION---

PARK:POINT REYES NATIONAL SEASHORE
REGION:WE ALPHA:PORE ORGCODE:8530
STATE:CA COUNTY:MARIN

--DESCRIPTION---

FUNCTION:HISTORIC:LIVESTOCK/HAY
CURRENT:
USE:MIXED
MATERIALS:FOUNDATION
ROOF 22
WALLS 21
OTHER
CONSTRUCTION:FRAME
STYLE:
DATE: -
DIMENSIONS:65'x 180'

2 STOREY FRAME BARN.VERT.BOARD SIDING;GABLE ROOF;CENTRAL GABLE DORMERS AT EACH O
F MAIN DOORS

--OTHER FARM BUILDINGS IN GROUP---

MAIN HOUSE;WASHROOM;2 BUNKHOUSES;SCHOOLHOUSE;SCHOOL OUTHOUSE;OPEN FRONT SHED;GAR
AGES;CALF SHED;NEW DAIRY HOUSE;OLD HORSE BARN;OLD GARAGE;OLD WAGON SHED;CHICKEN
HOUSES;OLD DAIRY HOUSE

--REFERENCES---

IDLCS:09249 NR REFNUM:
HABS: HAER:
CRBIB(1):003875 (2)011527 (3)013375 (4)013601 (5)

--SOURCES---

LCS;LCS BOOK

DATE ENTERED:08/28/86

NATIONAL PARK SERVICE BARN INVENTORY

NAME:HAY BARN--TRUTTMAN RANCH

--LOCATION---

PARK:POINT REYES NATIONAL SEASHORE
REGION:WE ALPHA:PORE ORGCODE:8530
STATE:CA COUNTY:MARIN

--DESCRIPTION---

FUNCTION:HISTORIC:HAY
CURRENT:
USE:CROPS
MATERIALS:FOUNDATION
ROOF
WALLS 21
OTHER
CONSTRUCTION:FRAME
STYLE:
DATE: --
DIMENSIONS:40'x 60'

1 STOREY WOOD FRAME BARN.GABLE ROOF;END ENTRANCE

--OTHER FARM BUILDINGS IN GROUP---

--REFERENCES---

IDLCS:10156 NR REFNUM:
HABS: HAER:
CRBIB(1): (2) (3) (4) (5)

--SOURCES---

LCS;LCS BOOK

DATE ENTERED:08/28/86

0296

NATIONAL PARK SERVICE BARN INVENTORY

NAME:HEIFER BARN

--LOCATION----------

PARK:POINT REYES NATIONAL SEASHORE
REGION:WE ALPHA:PORE ORGCODE:8530
STATE:CA COUNTY:MARIN

--DESCRIPTION----------

FUNCTION:HISTORIC:HEIFERS
CURRENT:
USE:LIVESTOCK
MATERIALS:FOUNDATION
ROOF
WALLS 21
OTHER
CONSTRUCTION:FRAME
STYLE:
DATE: -
DIMENSIONS:70'x 100'

1 STOREY WOOD FRAME BARN;GABLE ROOF END ENTRANCE

--OTHER FARM BUILDINGS IN GROUP----------

FREEZER SHED;GRANARY AND SHED;HAY BARN AND SILO;HOG AND HEN HOUSE;HORSE BARN;MACHINE SHOP;MAIN HOUSE;OLD HOG SHED;PUMPHOUSE;RESIDENCE;3 STORAGE SHEDS

--REFERENCES----------

IDLCS:09275 NR REFNUM:
HABS: HAER:
CRBIB(1): (2) (3) (4) (5)

--SOURCES----------

LCS;LCS BOOK

DATE ENTERED:08/28/86

NATIONAL PARK SERVICE BARN INVENTORY

NAME:HORSE BARN

--LOCATION---

PARK:POINT REYES NATIONAL SEASHORE
REGION:WE ALPHA:PORE ORGCODE:8530
STATE:CA COUNTY:MARIN

--DESCRIPTION---

FUNCTION:HISTORIC:HORSES
CURRENT:
USE:HORSES
MATERIALS:FOUNDATION
ROOF 50
WALLS 21
OTHER
CONSTRUCTION:FRAME
STYLE:
DATE: -
DIMENSIONS:20'x 50'

2 STOREY WOOD FRAME BARN.WOOD SIDING

--OTHER FARM BUILDINGS IN GROUP---

FREEZER SHED;GRANARY AND SHED;HAY BARN AND SILO;HEIFER BARN;HOG AND HEN HOUSE;MACHINE SHOP;MAIN HOUSE;OLD HOG SHED;PUMPHOUSE;RESIDENCE;3 STORAGE SHEDS

--REFERENCES---

IDLCS:09282 NR REFNUM:
HABS: HAER:
CRBIB(1): (2) (3) (4) (5)

--SOURCES---

LCS;LCS BOOK

DATE ENTERED:08/28/86

0300

NATIONAL PARK SERVICE BARN INVENTORY

NAME:HOSPITAL BARN-HOME RANCH

--LOCATION----------

PARK:POINT REYES NATIONAL SEASHORE
REGION:WE ALPHA:PORE ORGCODE:8530
STATE:CA COUNTY:MARIN

--DESCRIPTION----------

FUNCTION:HISTORIC:
CURRENT:
USE:
MATERIALS:FOUNDATION
ROOF 50
WALLS 21
OTHER
CONSTRUCTION:FRAME
STYLE:
DATE: -
DIMENSIONS:30'x 50'

1 STOREY WOOD FRAME STRUCTURE.WOOD SIDING.

--OTHER FARM BUILDINGS IN GROUP----------

FREEZER AND SHED;GRANARY AND SHED;HAY BARN AND SILO;HEIFER BARN;HOG AND HEN HOUSE;HORSE BARN;MACHINE SHOP;MAIN HOUSE;OLD HOG SHED;PUMP HOUSE RESIDENCE;3 STORAGE SHEDS

--REFERENCES----------

IDLCS:09274 NR REFNUM:
HABS: HAER:
CRBIB(1): (2) (3) (4) (5)

--SOURCES----------

LCS;LCS BOOK

DATE ENTERED:08/28/86

NATIONAL PARK SERVICE BARN INVENTORY

NAME:OLD HAY BARN-PIERCE RANCH

--LOCATION---

PARK:POINT REYES NATIONAL SEASHORE
REGION:WE ALPHA:PORE ORGCODE:8530
STATE:CA COUNTY:MARIN

--DESCRIPTION---

FUNCTION:HISTORIC:HAY
CURRENT:
USE:
MATERIALS:FOUNDATION 65
ROOF
WALLS 21
OTHER
CONSTRUCTION:FRAME
STYLE:
DATE: -
DIMENSIONS:50'x 165'

LARGE WOOD FRAME BARN.WALLS FINISHED WITH WHITE PAINTED VERTICAL BUTT-EDGED BOARDS.

--OTHER FARM BUILDINGS IN GROUP---

MAIN HOUSE;WASHROOM;BUNKHOUSES;SCHOOLHOUSE;SCHOOL OUTHOUSE;OPEN FRONT SHED;GARAGES;CALF SHED;HAY BARN;NEW DAIRY HOUSE;OLD HORSE BARN;OLD WAGON SHED;CHICKEN HOUSES;OLD DAIRY HOUSE

--REFERENCES---

IDLCS:22269 NR REFNUM:
HABS: HAER:
CRBIB(1):011527 (2)013036 (3)013375 (4)013601 (5)

--SOURCES---

LCS;LCS BOOK

DATE ENTERED:08/29/86

0306

NATIONAL PARK SERVICE BARN INVENTORY

NAME:OLD HORSE BARN(PIERCE RANCH)

--LOCATION--

PARK:POINT REYES NATIONAL SEASHORE
REGION:WE ALPHA:PORE ORGCODE:8530
STATE:CA COUNTY:MARIN

--DESCRIPTION--

FUNCTION:HISTORIC:HORSES
CURRENT:
USE:HORSES
MATERIALS:FOUNDATION
ROOF 22
WALLS 21
OTHER
CONSTRUCTION:FRAME
STYLE:
DATE: -
DIMENSIONS:115'x 50'

2 STOREY WOOD FRAME STRUCTURE.HORIZONTAL LAP SIDING WITH ONE END WALL WITH PORTION OF B AND B;MEDIUM PITCH ROOF;BUILT ON SLIGHT SLOPE SO BARN IS 2 STOREY AT ONE END

--OTHER FARM BUILDINGS IN GROUP--

MAIN HOUSE;WASHROOM;2 BUNKHOUSES;SCHOOLHOUSE;SCHOOL OUTHOUSE;OPEN FRONT SHED;GARAGES;CALF SHED;HAY BARN;NEW DAIRY HOUSE;OLD HORSE BARN;OLD GARAGE;OLD WAGON SHED;CHICKEN HOUSES;OLD DAIRY HOUSE

--REFERENCES--

IDLCS:09251 NR REFNUM:
HABS: HAER:
CRBIB(1):003875 (2)011527 (3)013375 (4)013601 (5)

--SOURCES--

LCS;LCS BOOK

DATE ENTERED:08/28/86

NATIONAL PARK SERVICE BARN INVENTORY

NAME:OLD LUPTON RANCH BARN

--LOCATION---

PARK:POINT REYES NATIONAL SEASHORE
REGION:WE ALPHA:PORE ORGCODE:8530
STATE:CA COUNTY:MARIN

--DESCRIPTION---

FUNCTION:HISTORIC:LIVESTOCK/HAY
CURRENT:
USE:MIXED
MATERIALS:FOUNDATION
ROOF 50
WALLS 21
OTHER
CONSTRUCTION:FRAME
STYLE:
DATE: -
DIMENSIONS:50'x 65'

WOOD FRAME BARN.VERTICAL SIDING.

--OTHER FARM BUILDINGS IN GROUP---

SHEARING SHED;HOUSE;SHED;WWATER TOWER;CREAMERY

--REFERENCES---

IDLCS:10174 NR REFNUM:
HABS: HAER:
CRBIB(1): (2) (3) (4) (5)

--SOURCES---

LCS;LCS BOOK

DATE ENTERED:08/29/86

0307

NATIONAL PARK SERVICE BARN INVENTORY

NAME:RANCHO BOLINAS HORSE BARN

--LOCATION---

PARK:POINT REYES NATIONAL SEASHORE
REGION:WE ALPHA:PORE ORGCODE:8530
STATE:CA COUNTY:MARIN

--DESCRIPTION---

FUNCTION:HISTORIC:HORSES
CURRENT:
USE:HORSES
MATERIALS:FOUNDATION
ROOF 50
WALLS 21
OTHER
CONSTRUCTION:FRAME
STYLE:
DATE: -
DIMENSIONS:40'x 50'

1 1/2 STOREY WOOD FRAME BARN.WOOD SIDING;SHED ADDITIONS EITHER SIDE

--OTHER FARM BUILDINGS IN GROUP---

PUMP HOUSE;BULLHOUSE;HOUSE;WELL HOUSE;CREAMERY;SHED;MAIN BARN

--REFERENCES---

IDLCS:10155 NR REFNUM:
HABS: HAER:
CRBIB(1): (2) (3) (4) (5)

--SOURCES---

LCS;LCS BOOK

DATE ENTERED:08/28/86

0302

NATIONAL PARK SERVICE BARN INVENTORY

NAME:RANCHO BOLINAS MAIN BARN

---LOCATION---

PARK:POINT REYES NATIONAL SEASHORE
REGION:WE ALPHA:PORE ORGCODE:8530
STATE:CA COUNTY:MARIN

---DESCRIPTION---

FUNCTION:HISTORIC:LIVESTOCK/HAY
CURRENT:
USE:MIXED
MATERIALS:FOUNDATION
ROOF 50
WALLS 21
OTHER
CONSTRUCTION:FRAME
STYLE:
DATE: -
DIMENSIONS:40'x 150'

L SHAPED,2 STOREY WOOD FRAME STRUCTURE.GABLE ROOF.

---OTHER FARM BUILDINGS IN GROUP---

PUMP HOUSE;BULL HOUSE;HOUSE;WELL HOUSE;GRANARY;SHED;HORSE BARN

---REFERENCES---

IDLCS:10164 NR REFNUM:
HABS: HAER:
CRBIB(1): (2) (3) (4) (5)

---SOURCES---

LCS;LCS BOOK

DATE ENTERED:08/29/86

0305

NATIONAL PARK SERVICE BARN INVENTORY

NAME:STEWART RANCH BARN

--LOCATION----------

PARK:POINT REYES NATIONAL SEASHORE
REGION:WE ALPHA:PORE ORGCODE:8530
STATE:CA COUNTY:MARIN

--DESCRIPTION----------

FUNCTION:HISTORIC:LIVESTOCK/HAY
CURRENT:
USE:MIXED
MATERIALS:FOUNDATION
ROOF 50
WALLS 21
OTHER
CONSTRUCTION:FRAME
STYLE:
DATE: -
DIMENSIONS:60'x120'

WOOD FRAME;GABLE ROOF

--OTHER FARM BUILDINGS IN GROUP----------

SHED;SADDLE ROOM;CARRIAGE HOUSE;3 HOUSES;EQUIPMENT SHED;SILO;BARN;DAIRY;OPEN FRONT SHED;WATER STORAGE TANK

--REFERENCES----------

IDLCS:10179 NR REFNUM:
HABS: HAER:
CRBIB(1): (2) (3) (4) (5)

--SOURCES----------

LCS;LCS BOOK

DATE ENTERED:08/28/86

NATIONAL PARK SERVICE BARN INVENTORY

NAME:TEXEIRA LARGE BARN

--LOCATION---

PARK:POINT REYES NATIONAL SEASHORE
REGION:WE ALPHA:PORE ORGCODE:8530
STATE:CA COUNTY:MARIN

--DESCRIPTION---

FUNCTION:HISTORIC:
CURRENT:
USE:
MATERIALS:FOUNDATION
ROOF 50
WALLS 21
OTHER
CONSTRUCTION:FRAME
STYLE:
DATE: -
DIMENSIONS:35'x 70'

WOOD FRAME STRUCTURE.

--OTHER FARM BUILDINGS IN GROUP---

BARN RESIDENCE;STORAGE SHED;GARAGE/SHED;LOAFING BARN;PRIVY;RANCH HOUSE;STOCK SHED

--REFERENCES---

IDLCS:09266 NR REFNUM:
HABS: HAER:
CRBIB(1): (2) (3) (4) (5)

--SOURCES---

LCS;LCS BOOK

DATE ENTERED:08/28/86

NATIONAL PARK SERVICE BARN INVENTORY

NAME:TEXEIRA RANCH LOAFING BARN

--LOCATION----------

PARK:POINT REYES NATIONAL SEASHORE
REGION:WE ALPHA:PORE ORGCODE:8530
STATE:CA COUNTY:MARIN

--DESCRIPTION----------

FUNCTION:HISTORIC:
CURRENT:
USE:
MATERIALS:FOUNDATION
ROOF 50
WALLS
OTHER
CONSTRUCTION:FRAME
STYLE:
DATE: -
DIMENSIONS:40'x 65'

WOOD FRAME STRUCTURE WITH METAL ROOF;END DOORS.

--OTHER FARM BUILDINGS IN GROUP----------

BARN;RESIDENCE;STORAGE SHED;GARAGE;LARGE BARN;PRIVY;RANCH HOUSE;STOCK SHED

--REFERENCES----------

IDLCS:09265 NR REFNUM:
HABS: HAER:
CRBIB(1): (2) (3) (4) (5)

--SOURCES----------

LCS;LCS BOOK

DATE ENTERED:08/28/86

NATIONAL PARK SERVICE BARN INVENTORY

NAME:THE BARN-STEWART RANCH

---LOCATION---

PARK:POINT REYES NATIONAL SEASHORE
REGION:WE ALPHA:PORE ORGCODE:8530
STATE:CA COUNTY:MARIN

---DESCRIPTION---

FUNCTION:HISTORIC:HORSES/STORAGE OF FODDER
CURRENT:LIVESTOCK
USE:MIXED
MATERIALS:FOUNDATION
ROOF 50
WALLS 21
OTHER
CONSTRUCTION:FRAME
STYLE:
DATE: -
DIMENSIONS:60'x 155'

LARGE SYMMETRICAL 1 STOREY BARN.WALLS OF VERT PLANK IN FRONT;MAIN CENTER PORTION HAS HIGH GABLE ROOF,EACH AISLE HAS SHED ROOF;INT DIVIDED INTO 3 AISLES,CENTER ONE OPEN AND USED FOR TRAINING,ONE END AS FEED STORAGE;AISLES DIVIDED INTO STALLS

---OTHER FARM BUILDINGS IN GROUP---

SHED;SADDLE ROOM;CARRIAGE HOUSE;3 HOUSES;EQUIPMENT SHED;SILO;BARN;PRIVY;OPEN FRONT SHED;WATER STORAGE TANK

---REFERENCES---

IDLCS:22719 NR REFNUM:
HABS: HAER:
CRBIB(1): (2) (3) (4) (5)

---SOURCES---

LCS;LCS BOOK

DATE ENTERED:08/29/86

0308

NATIONAL PARK SERVICE BARN INVENTORY

NAME:A-FRAME BARN

--LOCATION----------

PARK:REDWOOD NATIONAL PARK
REGION:WE ALPHA:REDW ORGCODE:8480
STATE:CA COUNTY:DEL NORTE

--DESCRIPTION----------

FUNCTION:HISTORIC:LIVESTOCK/HAY
CURRENT:VACANT
USE:MIXED
MATERIALS:FOUNDATION
ROOF
WALLS 21
OTHER
CONSTRUCTION:FRAME
STYLE:
DATE:1875 - 1899
DIMENSIONS:54'x 54'

RUINS OF A-FRAME BARN WITH SHED ATTACHED TO WEST SIDE.ROOF HAS REDWOOD SHAKES AN
D POLE CROSSBEAMS;REMAINS OF ANIMAL PENS;ROUGH HEWN PLANKS.

--OTHER FARM BUILDINGS IN GROUP----------

BUNKHOUSE

--REFERENCES----------

IDLCS:21073 NR REFNUM:
HABS: HAER:
CRBIB(1): (2) (3) (4) (5)

--SOURCES----------

LCS;LCS BOOK

DATE ENTERED:08/29/86

0309

NATIONAL PARK SERVICE BARN INVENTORY

NAME:DEMARTIN BARN

--LOCATION---

PARK:REDWOOD NATIONAL PARK
REGION:WE ALPHA:REDW ORGCODE:8480
STATE:CA COUNTY:DEL NORTE

--DESCRIPTION---

FUNCTION:HISTORIC:LIVESTOCK/HAY
CURRENT:NO POTENTIAL USE
USE:MIXED
MATERIALS:FOUNDATION 23
ROOF
WALLS 21
OTHER
CONSTRUCTION:FRAME
STYLE:DUTCH
DATE: -
DIMENSIONS:108'x 54'

RECT LOG FRAME.LOGS IN SOIL AS FDN;E AND W WALLS-HAND SPLIT SHAKE BOARDS,N AND S
-SAWCUT VERT WOOD SIDING;PEELED AND PARTIALLY ADZED LOGS FORM POST AND BEAM STRU
C SYSTEM;INT-LOG POSTS BRACED TO RAFTER TIES;HOWE TRUSS IN ROOF FOR PAST FAILURE

--OTHER FARM BUILDINGS IN GROUP---

HOUSE;TOOL SHED

--REFERENCES---

IDLCS:07404 NR REFNUM:
HABS: HAER:
CRBIB(1): (2) (3) (4) (5)

--SOURCES---

LCS;LCS BOOK

DATE ENTERED:08/29/86

0310

NATIONAL PARK SERVICE BARN INVENTORY

NAME:DOLASON BARN

---LOCATION---

PARK:REDWOOD NATIONAL PARK
REGION:WE ALPHA:REDW ORGCODE:8480
STATE:CA COUNTY:DEL NORTE

--DESCRIPTION---

FUNCTION:HISTORIC:SHEEP/HAY
CURRENT:VACANT
USE:MIXED
MATERIALS:FOUNDATION 03
ROOF 22
WALLS 26
OTHER
CONSTRUCTION:FRAME
STYLE:HALF BARN
DATE:1875 - 1899
DIMENSIONS:

RECT WOOD AND METAL BARN.REDWOOD BLOCK FDN;HEAVY TIMBER FRAMING IS HAND HEWN SQU
ARED LOGS;GABLE ROOF,1 SECTION METAL,N HAND SPLIT WOOD SHINGLES;ROOF STRUCTURE P
EELED POLES;RAISED FLOOR-REDWOOD PLANKS MORE THAN 1 ' WIDE.

---OTHER FARM BUILDINGS IN GROUP---

--REFERENCES---

IDLCS:21070 NR REFNUM:
HABS: HAER:
CRBIB(1):012893 (2)012894 (3) (4) (5)

---SOURCES---

LCS;LCS BOOK

DATE ENTERED:08/29/86

NATIONAL PARK SERVICE BARN INVENTORY

NAME:LANE BARN

--LOCATION----------

PARK:REDWOOD NATIONAL PARK
REGION:WE ALPHA:REDW ORGCODE:8480
STATE:CA COUNTY:DEL NORTE

--DESCRIPTION----------

FUNCTION:HISTORIC:LIVESTOCK/HAY
CURRENT:
USE:MIXED
MATERIALS:FOUNDATION 03
ROOF 22
WALLS 21
OTHER
CONSTRUCTION:FRAME
STYLE:
DATE:1875 - 1899
DIMENSIONS:

RECT WOOD FRAME BARN.REDWOOD AND POSTS FDN;HAEVY STRUCTURAL TIMBER FRAMING OF HA
ND HEWN REDWOOD;HAND SPLIT REDWOOD PLANKS FOR SIDING;ROOF GABLE EXCEPT AT REAR,W
HERE EXTENSION TERMINATES IN GABLET AT RIDGE;ROOF IS MORE THAN 3/4 HEIGHT OFBARN

--OTHER FARM BUILDINGS IN GROUP----------

--REFERENCES----------

IDLCS:21071 NR REFNUM:
HABS: HAER:
CRBIB(1):012894 (2)012895 (3) (4) (5)

--SOURCES----------

LCS;LCS BOOK

DATE ENTERED:08/29/86

0312

NATIONAL PARK SERVICE BARN INVENTORY

NAME:MENEZE ROAD COLLAPSED BARN

--LOCATION----------

PARK:REDWOOD NATIONAL PARK
REGION:WE ALPHA:REDW ORGCODE:8480
STATE:CA COUNTY:DEL NORTE

--DESCRIPTION----------

FUNCTION:HISTORIC:
CURRENT:NO POTENTIAL USE
USE:
MATERIALS:FOUNDATION
ROOF 22
WALLS 21
OTHER
CONSTRUCTION:FRAME
STYLE:
DATE:1800 - 1899
DIMENSIONS:25'x 53'

1 STORREY COOLPSED BARN.HAD MORTISE AND TENON BEAMS WITH DOWELLING;WAS OF SQUARE SPIKE AND NAIL CONSTRUCTION WITH HAND SAWN FLOOR JOIST BEAMS,HAND HEWN FDN BLOCKS,SPLIT SHINGLE ROOFING;PARTIALLY BURNED.

--OTHER FARM BUILDINGS IN GROUP----------

--REFERENCES----------

IDLCS:21075 NR REFNUM:
HABS: HAER:
CRBIB(1): (2) (3) (4) (5)

--SOURCES----------

LCS;LCS BOOK

DATE ENTERED:08/29/86

NATIONAL PARK SERVICE BARN INVENTORY

NAME:POZZI'S BARN

--LOCATION--

PARK:REDWOOD NATIONAL PARK
REGION:WE ALPHA:REDW ORGCODE:8480
STATE:CA COUNTY:DEL NORTE

--DESCRIPTION--

FUNCTION:HISTORIC:LIVESTOCK/HAY
CURRENT:
USE:MIXED
MATERIALS:FOUNDATION 65
ROOF 22
WALLS 21
OTHER
CONSTRUCTION:FRAME
STYLE:
DATE:1900 - 1925
DIMENSIONS:60'x 80'

WOOD FRAME.WOOD POSTS ON STONES AND CONCRETE FOOTINGS;GABLE ROOF;MILLED LUMBER AND WIRE NAILS THROUGHOUT;LEAN-TO SHEDS;INT-SAWCUT TIMBER FRAMING FORMING 5 EQUAL BAYS;HAY STORED ON RAISED WOOD FL IN CENTER;EITHER SIDE-FEEDING AREA,HAYBIN

--OTHER FARM BUILDINGS IN GROUP--

--REFERENCES--

IDLCS:07399 NR REFNUM:
HABS: HAER:
CRBIB(1):012894 (2)012895 (3) (4) (5)

--SOURCES--

LCS;LCS BOOK

DATE ENTERED:08/29/86

0314

NATIONAL PARK SERVICE BARN INVENTORY

NAME:TOOL SHED/DEMARTIN BARN

--LOCATION--

PARK:REDWOOD NATIONAL PARK
REGION:WE ALPHA:REDW ORGCODE:8480
STATE:CA COUNTY:DEL NORTE

--DESCRIPTION--

FUNCTION:HISTORIC:
CURRENT:NO POTENTIAL USE
USE:
MATERIALS:FOUNDATION 23
ROOF 22
WALLS 25
OTHER
CONSTRUCTION:FRAME
STYLE:
DATE: -
DIMENSIONS:24'x 24'

PEELED LOG FRAME STRUCTURE.FDN OF WOOD LOGS IN SOIL;LOGS ADZED AT ALL JOINTS;HAN
D SPLIT SHAKE BOARDS COVER EXT WALLS;GABLE ROOF.

--OTHER FARM BUILDINGS IN GROUP--

--REFERENCES--

IDLCS:07405 NR REFNUM:
HABS: HAER:
CRBIB(1): (2) (3) (4) (5)

--SOURCES--

LCS;LCS BOOK

DATE ENTERED:08/29/86

0315

NATIONAL PARK SERVICE BARN INVENTORY

NAME:PIERCE BARN

--LOCATION---

PARK:ROCK CREEK PARK
REGION:NC ALPHA:ROCR ORGCODE:3450
STATE:DC COUNTY:WASHINGTON

--DESCRIPTION---

FUNCTION:HISTORIC:STORAGE
CURRENT:ART BARN
USE:CROPS
MATERIALS:FOUNDATION 41
ROOF 22
WALLS 41 21
OTHER
CONSTRUCTION:STONE/FR
STYLE:
DATE:1820 -
DIMENSIONS:26'x 35'

GRANITTE AND WOOD STRUCTURE.BLUE GRANITE,QUARRIED LOCALLY;FRONT WALLS OF WOOD BO ARDS;GABLE ROOF;BRICK CHIMNEY;REAR WALL-ONE WINDOW IN EACH OF 3 LEVELS;FRONT WAL L-6 IRREGULARLY SPACED WINDOWS AND WAGON DOORS.

--OTHER FARM BUILDINGS IN GROUP---

PIERCE MILL;SPRINGHOUSE

--REFERENCES---

IDLCS:11927 NR REFNUM:73000222
HABS: HAER:
CRBIB(1):000953 (2) (3) (4) (5)

--SOURCES---

LCS;LCS BOOK

DATE ENTERED:08/19/86

NATIONAL PARK SERVICE BARN INVENTORY

NAME:BARN

--LOCATION---

PARK:ROCKY MOUNTAIN NATIONAL PARK
REGION:RM ALPHA:ROMO ORGCODE:1520
STATE:CO COUNTY:LARIMER

--DESCRIPTION---

FUNCTION:HISTORIC:LIVESTOCK/HAY
CURRENT:
USE:LIVESTOCK
MATERIALS:FOUNDATION
ROOF
WALLS 21
OTHER
CONSTRUCTION:LOG FRAM
STYLE:
DATE:1930 -
DIMENSIONS:

1 STOREY LOG FRAME STRUCTURE,EXTERNAL LOG FRAME.VERTICAL SIDING;SALT BOX ROOF.

---OTHER FARM BUILDINGS IN GROUP---

--REFERENCES---

IDLCS:23478 NR REFNUM:
HABS: HAER:
CRBIB(1): (2) (3) (4) (5)

--SOURCES---

LCS;LCS BOOK

DATE ENTERED:08/20/86

0208

NATIONAL PARK SERVICE BARN INVENTORY

NAME:BARN (FORMER GARAGE)

--LOCATION---

PARK:ROCKY MOUNTAIN NATIONAL PARK
REGION:RM ALPHA:ROMO ORGCODE:1520
STATE:CO COUNTY:LARIMER

--DESCRIPTION---

FUNCTION:HISTORIC:
CURRENT:STORAGE
USE:
MATERIALS:FOUNDATION
ROOF
WALLS 21
OTHER
CONSTRUCTION:FRAME
STYLE:SHED
DATE: -
DIMENSIONS:

1 1/2 STOREY FRAME STRUCTURE.B AND B SIDING.

--OTHER FARM BUILDINGS IN GROUP---

--REFERENCES---

IDLCS:23285 NR REFNUM:
HABS: HAER:
CRBIB(1): (2) (3) (4) (5)

--SOURCES---

LCS;LCS BOOK

DATE ENTERED:08/20/86

0209

NATIONAL PARK SERVICE BARN INVENTORY

NAME:HORSE BARN

--LOCATION----------

PARK:ROCKY MOUNTAIN NATIONAL PARK
REGION:RM ALPHA:ROMO ORGCODE:1520
STATE:CO COUNTY:LARIMER

--DESCRIPTION----------

FUNCTION:HISTORIC:HORSES
CURRENT:
USE:HORSES
MATERIALS:FOUNDATION
ROOF
WALLS 23
OTHER
CONSTRUCTION:LOG
STYLE:
DATE: -
DIMENSIONS:32'x 60'

1 1/2 STOREY EXTERIOR LOG FRAME CONSTRUCTION;SEVERAL STALLS;TACK ROOM;STORAGE ROOM;2 STORAGE AREAS UPSTAIRS FOR HAY AND TOOLS.

--OTHER FARM BUILDINGS IN GROUP----------

UTILITY AREA BUILDINGS

--REFERENCES----------

IDLCS:10557 NR REFNUM:
HABS: HAER:
CRBIB(1): (2) (3) (4) (5)

--SOURCES----------

LCS;LCS BOOK;ON NR

DATE ENTERED:08/21/86

0210

NATIONAL PARK SERVICE BARN INVENTORY

NAME:NEW BARN

--LOCATION---

PARK:SAGAMORE HILL NATIONAL HISTORIC SITE
REGION:NA ALPHA:SAHI ORGCODE:1880
STATE:NY COUNTY:NASSAU

--DESCRIPTION---

FUNCTION:HISTORIC:EQUIPMENT/HAY
CURRENT:NPS QUARTERS/GARAGE
USE:MIXED
MATERIALS:FOUNDATION 65
ROOF 22
WALLS 21
OTHER
CONSTRUCTION:FRAME
STYLE:
DATE:1907 -
DIMENSIONS:

2 STOREY WOOD FRAME BARN.MANSARD ROOF;BRICK CHIMNEY;WOOD TRIM;METAL GUTTERS AND DOWNSPOUTS;LARGE CENTRAL OPENING,SLIDING DOORS;CUPOLA FOR VENTILATION;ENCLOSED P ORCH ADDITION. (OLD BARN COLLAPSED 1904-FOUNDATIONS REMAIN).

--OTHER FARM BUILDINGS IN GROUP---

CARRIAGE HOUSE;CHICKEN HOUSE;GARDENERS SHED;ICE HOUSE;HOUSE

--REFERENCES---

IDLCS:05442 NR REFNUM:
HABS: HAER:
CRBIB(1):000730 (2) (3) (4) (5)

--SOURCES---

LCS;LCS BOOK;ON NR

DATE ENTERED:08/19/86

NATIONAL PARK SERVICE BARN INVENTORY

NAME:AARON NICHOLSON FARMSITE

--LOCATION---

PARK:SHENANDOAH NATIONAL PARK
REGION:MA ALPHA:SHEN ORGCODE:4840
STATE:VA COUNTY:PAGE

--DESCRIPTION---

FUNCTION:HISTORIC:
CURRENT:NO POTENTIAL USE
USE:
MATERIALS:FOUNDATION
ROOF
WALLS 23
OTHER
CONSTRUCTION:LOG
STYLE:DOUBLE CRIB
DATE: -
DIMENSIONS:

RUINS-SADDLENOTCHED LOG DOUBLE CRIB BARN WITH COLLAPSED WALLS

---OTHER FARM BUILDINGS IN GROUP---

CABIN

--REFERENCES---

IDLCS:07749 NR REFNUM:
HABS: HAER:
CRBIB(1): (2) (3) (4) (5)

--SOURCES---

LCS;LCS BOOK

DATE ENTERED:08/13/86

0057

NATIONAL PARK SERVICE BARN INVENTORY

NAME:JOHN R.NICHOLSON FARMSITE

--LOCATION----------

PARK:SHENANDOAH NATIONAL PARK
REGION:MA ALPHA:SHEN ORGCODE:4840
STATE:VA COUNTY:PAGE

--DESCRIPTION----------

FUNCTION:HISTORIC:
CURRENT:NO POTENTIAL USE
USE:
MATERIALS:FOUNDATION
ROOF
WALLS 23
OTHER
CONSTRUCTION:LOG
STYLE:
DATE: -
DIMENSIONS:

SADDLENOTCHED LOG STRUCTURE WITH FRAME ADDITION TO THE SIDE.NONE OF BUILDINGS ON SITE HAS ROOF

--OTHER FARM BUILDINGS IN GROUP----------

CABIN;PIGHOUSE;STONE HOUSE;SPRINGHOUSE (ALL RUINS)

--REFERENCES----------

IDLCS:07770 NR REFNUM:
HABS: HAER:
CRBIB(1): (2) (3) (4) (5)

--SOURCES----------

LCS;LCS BOOK

DATE ENTERED:08/13/86

0058

NATIONAL PARK SERVICE BARN INVENTORY

NAME:SNEAD BARN

--LOCATION---

PARK:SHENANDOAH NATIONAL PARK
REGION:MA ALPHA:SHEN ORGCODE:4840
STATE:VA COUNTY:PAGE

--DESCRIPTION---

FUNCTION:HISTORIC:LIVESTOCK/HAY
CURRENT:INTERPRETATION
USE:
MATERIALS:FOUNDATION 46
ROOF 50
WALLS 40 21
OTHER
CONSTRUCTION:STONE/FR
STYLE:BANK
DATE:1915 - 1925
DIMENSIONS:

2 STOREY BARN WITH OVERHANG.RUBBLESTONE FOUNDATION AND 1ST FLOOR,CLAPBOARD SIDIN
G ABOVE;GALVANISED METAL ROOF.INTERIOR-DIRT FLOOR.

--OTHER FARM BUILDINGS IN GROUP---

NONE

--REFERENCES---

IDLCS: NR REFNUM:
HABS: HAER:
CRBIB(1): (2) (3) (4) (5)

--SOURCES---

NOT ON LCS;CHUCK ANIBAL,SHENANDOAH NATIONAL PARK

DATE ENTERED:08/13/86

0059

NATIONAL PARK SERVICE BARN INVENTORY

NAME:ADAIR BARN (RUINS)

--LOCATION---

PARK:SLEEPING BEAR DUNES NATIONAL LAKESHORE
REGION:MW ALPHA:SLBE ORGCODE:6620
STATE:MI COUNTY:BENZIE

--DESCRIPTION---

FUNCTION:HISTORIC:
CURRENT:NO POTENTIAL USE
USE:
MATERIALS:FOUNDATION 65
ROOF
WALLS 21
OTHER
CONSTRUCTION:FRAME
STYLE:
DATE: -
DIMENSIONS:30'x 15'

COLLAPSED WOOD STRUCTURE

--OTHER FARM BUILDINGS IN GROUP---

GARAGE;CHICKEN COOP

--REFERENCES---

IDLCS:23680 NR REFNUM:
HABS: HAER:
CRBIB(1): (2) (3) (4) (5)

--SOURCES---

LCS;LCS BOOK

DATE ENTERED:08/19/86

NATIONAL PARK SERVICE BARN INVENTORY

NAME:ASH BARN

--LOCATION---

PARK:SLEEPING BEAR DUNES NATIONAL LAKESHORE
REGION:MW ALPHA:SLBE ORGCODE:6620
STATE:MI COUNTY:BENZIE

--DESCRIPTION---

FUNCTION:HISTORIC:HAY
CURRENT:VACANT
USE:CROPS
MATERIALS:FOUNDATION 40
ROOF
WALLS 21 40
OTHER
CONSTRUCTION:FRAME
STYLE:BANK
DATE: -
DIMENSIONS:35'x 45'

1 1/2 STOREY TIMBER FRAMED BARN.STONE REAR WALLS,VERTICAL BOARD SIDING;GAMBREL ROOF;SHED ADDITION AT REAR.

--OTHER FARM BUILDINGS IN GROUP---

HOUSE;STORAGE BUILDING;PRIVY;2 SHEDS;GARAGE

--REFERENCES---

IDLCS:15164 NR REFNUM:
HABS: HAER:
CRBIB(1): (2) (3) (4) (5)

--SOURCES---

LCS;LCS BOOK

DATE ENTERED:08/18/86

NATIONAL PARK SERVICE BARN INVENTORY

NAME:AUGUST BECK BARN

--LOCATION---

PARK:SLEEPING BEAR DUNES NATIONAL LAKESHORE
REGION:MW ALPHA:SLBE ORGCODE:6620
STATE:MI COUNTY:BENZIE

--DESCRIPTION---

FUNCTION:HISTORIC:
CURRENT:NO POTENTIAL USE
USE:
MATERIALS:FOUNDATION 46
ROOF
WALLS 46 23
OTHER
CONSTRUCTION:STONE/LO
STYLE:
DATE: -
DIMENSIONS:33' X 60'

LOWER WALLS OF WHOLE OR SPLIT LOGS SET LATERALLY IN CEMENT;UPPER WALLS OF HEWN L
OGS WITH SHIPLAPPED HORIZONTAL BOARD SIDING;ROOF WAS OF UNHEWN PINE LOGS FOR RAF
TERS,COVERING WAS WOOD SHINGLES.BARN IS COLLAPSING.

--OTHER FARM BUILDINGS IN GROUP---

HOUSE;5 SHEDS

--REFERENCES---

IDLCS:15032 NR REFNUM:
HABS: HAER:
CRBIB(1): (2) (3) (4) (5)

--SOURCES---

LCS;LCS BOOK

DATE ENTERED:08/18/86

0110

NATIONAL PARK SERVICE BARN INVENTORY

NAME:BARRATT BARN

--LOCATION---

PARK:SLEEPING BEAR DUNES NATIONAL LAKESHORE
REGION:MW ALPHA:SLBE ORGCODE:6620
STATE:MI COUNTY:BENZIE

--DESCRIPTION---

FUNCTION:HISTORIC:LIVESTOCK/CROPS
CURRENT:
USE:MIXED
MATERIALS:FOUNDATION 40
ROOF
WALLS 21
OTHER
CONSTRUCTION:FRAME
STYLE:BANK
DATE: -
DIMENSIONS:25'x 40'

2 STOREY WOOD FRAME BARN.VERTICAL BOARD SIDING;RAMP TO SLIDING WAGON DOORS IN SIDE.

--OTHER FARM BUILDINGS IN GROUP---

CHICKEN COOP;HOUSE;SHED;SMALL BARN

--REFERENCES---

IDLCS:15340 NR REFNUM:
HABS: HAER:
CRBIB(1): (2) (3) (4) (5)

--SOURCES---

LCS;LCS BOOK

DATE ENTERED:08/18/86

0111

NATIONAL PARK SERVICE BARN INVENTORY

NAME:BASCH BARN

--LOCATION----------

PARK:SLEEPING BEAR DUNES NATIONAL LAKESHORE
REGION:MW ALPHA:SLBE ORGCODE:6620
STATE:MI COUNTY:BENZIE

--DESCRIPTION----------

FUNCTION:HISTORIC:LIVESTOCK/HAY/EQUIPMENT
CURRENT:
USE:MIXED
MATERIALS:FOUNDATION 40
ROOF 50
WALLS 21
OTHER
CONSTRUCTION:FRAME
STYLE:BANK
DATE: -
DIMENSIONS:40'x 30'

2 STOREY TIMBER-FRAMED BARN.VERTICAL BOARD SIDING;NEW METAL ROOF;LARGE SLIDING D
OOR AT FRONT.

--OTHER FARM BUILDINGS IN GROUP----------

BARN;CHICKEN COOP;CORN CRIB;2 GARAGES;GRANARY;4 HOUSES;METAL SHED;8 SHEDS;STONE
BARN;WASH HOUSE

--REFERENCES----------

IDLCS:15350 NR REFNUM:
HABS: HAER:
CRBIB(1): (2) (3) (4) (5)

--SOURCES----------

LCS;LCS BOOK

DATE ENTERED:08/18/86

0113

NATIONAL PARK SERVICE BARN INVENTORY

NAME:BASCH BARN

--LOCATION---

PARK:SLEEPING BEAR DUNES NATIONAL LAKESHORE
REGION:MW ALPHA:SLBE ORGCODE:6620
STATE:MI COUNTY:BENZIE

--DESCRIPTION---

FUNCTION:HISTORIC:LIVESTOCK/HAY
CURRENT:
USE:MIXED
MATERIALS:FOUNDATION
ROOF
WALLS 21
OTHER
CONSTRUCTION:FRAME
STYLE:ENGLISH
DATE: -
DIMENSIONS:

1 1/2 STOREY WOOD FRAME BARN.VERTICAL BOARD SIDING;GABLE ROOF

--OTHER FARM BUILDINGS IN GROUP---

BARN;CHICKEN COOP;CORN CRIB;2 GARAGES;GRANARY;4 HOUSES;METAL SHED;8 SHEDS;STONE BARN;WASH HOUSE

--REFERENCES---

IDLCS:15156 NR REFNUM:
HABS: HAER:
CRBIB(1): (2) (3) (4) (5)

--SOURCES---

LCS;LCS BOOK

DATE ENTERED:08/18/86

NATIONAL PARK SERVICE BARN INVENTORY

NAME:BASCH STONE BARN

--LOCATION---

PARK:SLEEPING BEAR DUNES NATIONAL LAKESHORE
REGION:MW ALPHA:SLBE ORGCODE:6620
STATE:MI COUNTY:BENZIE

--DESCRIPTION---

FUNCTION:HISTORIC:
CURRENT:
USE:
MATERIALS:FOUNDATION 46
ROOF 63
WALLS 46
OTHER
CONSTRUCTION:STONE
STYLE:
DATE: -
DIMENSIONS:20'x 25'

1 STOREY STONE BARN.WOODEN ROOF WITH GABLE ENDS AND ASPHALT SHINGLE ROOFING;CONCRETE BRACES AT FRONT AND REAR CORNERS.

--OTHER FARM BUILDINGS IN GROUP---

SMALL BARN;2 BARNS;CHICKEN COOP;CORN CRIB;2 GARAGES;GRANARY;4 HOUSES;METAL SHED;8 SHEDS;WASH HOUSE

--REFERENCES---

IDLCS:15154 NR REFNUM:
HABS: HAER:
CRBIB(1): (2) (3) (4) (5)

--SOURCES---

LCS;LCS BOOK

DATE ENTERED:08/18/86

NATIONAL PARK SERVICE BARN INVENTORY

NAME:BAUR BARN

--LOCATION---

PARK:SLEEPING BEAR DUNES NATIONAL LAKESHORE
REGION:MW ALPHA:SLBE ORGCODE:6620
STATE:MI COUNTY:BENZIE

--DESCRIPTION---

FUNCTION:HISTORIC:EQUIPMENT/HAY
CURRENT:
USE:MIXED
MATERIALS:FOUNDATION 46
ROOF 50
WALLS 21
OTHER
CONSTRUCTION:FRAME
STYLE:ENGLISH
DATE: -
DIMENSIONS:35'x 40'

1 1/2 STOREY WOOD FRAME BARN.VERTICAL BOARD SIDING;CORRUGATED METAL ROOF;SHED ADDITION AT REAR;SLIDING DOOR IN SIDE.

--OTHER FARM BUILDINGS IN GROUP---

CHICKEN COOP;BROODER HOUSE;HOUSE;PRIVY;SHED AND CARPORT;SMALL BARN

--REFERENCES---

IDLCS:15181 NR REFNUM:
HABS: HAER:
CRBIB(1): (2) (3) (4) (5)

--SOURCES---

LCS;LCS BOOK

DATE ENTERED:08/18/86

0116

NATIONAL PARK SERVICE BARN INVENTORY

NAME:BAUR SMALL BARN

--LOCATION---

PARK:SLEEPING BEAR DUNES NATIONAL LAKESHORE
REGION:MW ALPHA:SLBE ORGCODE:6620
STATE:MI COUNTY:BENZIE

--DESCRIPTION---

FUNCTION:HISTORIC:EQUIPMENT/HAY
CURRENT:
USE:MIXED
MATERIALS:FOUNDATION
ROOF 22
WALLS 21
OTHER
CONSTRUCTION:FRAME
STYLE:
DATE: -
DIMENSIONS:20'x 15'

2 STOREY WOOD BARN.VERTICAL BOARD SIDING;CEDAR SHINGLES;WAGON DOOR IN GABLE END

--OTHER FARM BUILDINGS IN GROUP---

CHICKEN COOP;BROODER HOUSE;HOUSE;PRIVY;SHED AND CARPORT;BARN

--REFERENCES---

IDLCS:15182 NR REFNUM:
HABS: HAER:
CRBIB(1): (2) (3) (4) (5)

--SOURCES---

LCS;LCS BOOK

DATE ENTERED:08/18/86

NATIONAL PARK SERVICE BARN INVENTORY

NAME:BOLTON BARN

--LOCATION---

PARK:SLEEPING BEAR DUNES NATIONAL LAKESHORE
REGION:MW ALPHA:SLBE ORGCODE:6620
STATE:MI COUNTY:BENZIE

--DESCRIPTION---

FUNCTION:HISTORIC:EQUIPMENT/HAY
CURRENT:
USE:MIXED
MATERIALS:FOUNDATION 46
ROOF 50
WALLS 21
OTHER
CONSTRUCTION:FRAME
STYLE:ENGLISH
DATE: -
DIMENSIONS:35'x 25'

1 1/2 STOREY WOOD BARN.VERTICAL BOARD SIDING;GAMBREL ROOF WITH METALROOFING;1 STOREY LEAN-TO ADDITION AT REAR.

--OTHER FARM BUILDINGS IN GROUP---

--REFERENCES---

IDLCS:15136 NR REFNUM:
HABS: HAER:
CRBIB(1): (2) (3) (4) (5)

--SOURCES---

LCS;LCS BOOK

DATE ENTERED:08/18/86

NATIONAL PARK SERVICE BARN INVENTORY

NAME:BUFKA BARN

--LOCATION---

PARK:SLEEPING BEAR DUNES NATIONAL LAKESHORE
REGION:MW ALPHA:SLBE ORGCODE:6620
STATE:MI COUNTY:BENZIE

--DESCRIPTION---

FUNCTION:HISTORIC:EQUIPMENT/HAY
CURRENT:
USE:MIXED
MATERIALS:FOUNDATION 46
ROOF 50
WALLS 21
OTHER
CONSTRUCTION:FRAME
STYLE:BANK
DATE: -
DIMENSIONS:24'x 36'

1 1/2 STOREY WOOD FRAME BARN;STONE FOUNDATION;VERTICAL BOARD SIDING GAMBREL ROOF ,LARGE CUPOLA CENTERED ON TOP;LARGE DOUBLE DOORS ON FRONT,PAINTED WITH 2 ARCHES ON THEM.

--OTHER FARM BUILDINGS IN GROUP---

GARAGE;GRANARY;HOUSE;SHED (ORIGINAL BARN)

--REFERENCES---

IDLCS:15358 NR REFNUM:
HABS: HAER:
CRBIB(1): (2) (3) (4) (5)

--SOURCES---

LCS;LCS BOOK

DATE ENTERED:08/18/86

NATIONAL PARK SERVICE BARN INVENTORY

NAME:CIRCLE H. BARN

--LOCATION---

PARK:SLEEPING BEAR DUNES NATIONAL LAKESHORE
REGION:MW ALPHA:SLBE ORGCODE:6620
STATE:MI COUNTY:BENZIE

--DESCRIPTION---

FUNCTION:HISTORIC:
CURRENT:NO POTENTIAL USE
USE:
MATERIALS:FOUNDATION
ROOF
WALLS 65
OTHER
CONSTRUCTION:
STYLE:
DATE: -
DIMENSIONS:50'x 40'

GAMBREL ROOF;SLIDING DOORS (NO OTHER INFORMATION AVAILABLE)

--OTHER FARM BUILDINGS IN GROUP---

--REFERENCES---

IDLCS:23664 NR REFNUM:
HABS: HAER:
CRBIB(1): (2) (3) (4) (5)

--SOURCES---

LCS

DATE ENTERED:08/19/86

NATIONAL PARK SERVICE BARN INVENTORY

NAME:BURFIEND BARN

--LOCATION----------

PARK:SLEEPING BEAR DUNES NATIONAL LAKESHORE
REGION:MW ALPHA:SLBE ORGCODE:6620
STATE:MI COUNTY:BENZIE

--DESCRIPTION----------

FUNCTION:HISTORIC:LIVESTOOCK/EQUIPMENT/HAY
CURRENT:
USE:MIXED
MATERIALS:FOUNDATION 65
ROOF 50
WALLS 21
OTHER
CONSTRUCTION:FRAME
STYLE:BANK
DATE: -
DIMENSIONS:40'x 75'

LARGE WOOD FRAME BARN.TOP OF FOUNDATION WALL ABOVE GRADE AT FRONT,BUT GRADE SLOPES DOWN TO THE REAR LEAVING 8'FOUNDATION WALL;VERTICAL BOARD SIDING;METAL GAMBREL ROOF WITH 2 LARGE METAL VENTILATORS;WOODEN SILO WITH MATCHING GAMBREL ROOF

--OTHER FARM BUILDINGS IN GROUP----------

CHICKEN COOP;GARAGE;GRANARY;2 HOUSES;PRIVY;3 SHEDS

--REFERENCES----------

IDLCS:15331 NR REFNUM:
HABS: HAER:
CRBIB(1): (2) (3) (4) (5)

--SOURCES----------

LCS;LCS BOOK

DATE ENTERED:08/18/86

NATIONAL PARK SERVICE BARN INVENTORY

NAME:BUFKA SHED (ORIGINAL BARN)

--LOCATION---

PARK:SLEEPING BEAR DUNES NATIONAL LAKESHORE
REGION:MW ALPHA:SLBE ORGCODE:6620
STATE:MI COUNTY:BENZIE

--DESCRIPTION---

FUNCTION:HISTORIC:HAY
CURRENT:SHED
USE:
MATERIALS:FOUNDATION 46
ROOF 50
WALLS 21
OTHER
CONSTRUCTION:LOG
STYLE:
DATE: -
DIMENSIONS:

SMALL FRAME STRUCTURE.SIDING IN SOME AREAS IS EXPOSED LOG STRUCTURE,OTHER AREAS ARE COVERED WITH WOOD SHINGLES;GAMBREL ROOF;TINY CUPOLA ON RIDGE.

--OTHER FARM BUILDINGS IN GROUP---

GARAGE;GRANARY;HOUSE;BARN

--REFERENCES---

IDLCS:15357 NR REFNUM:
HABS: HAER:
CRBIB(1): (2) (3) (4) (5)

--SOURCES---

LCS;LCS BOOK

DATE ENTERED:08/18/86

NATIONAL PARK SERVICE BARN INVENTORY

NAME:CROUCH BARN

--LOCATION---

PARK:SLEEPING BEAR DUNES NATIONAL LAKESHORE
REGION:MW ALPHA:SLBE ORGCODE:6620
STATE:MI COUNTY:BENZIE

--DESCRIPTION---

FUNCTION:HISTORIC:EQUIPMENT/HAY
CURRENT:VACANT
USE:MIXED
MATERIALS:FOUNDATION 65
ROOF 50
WALLS 21
OTHER
CONSTRUCTION:FRAME
STYLE:
DATE: -
DIMENSIONS:40'x 30'

1 1/2 STOREY WOOD FRAME BARN WITH EXTENSION TO REAR(35'x 40').VERTICAL BOARD SIDING;BOTH PARTS HAVE GABLE ROOFS;CUPOLA ON MAIN BUILDING.SILO.

--OTHER FARM BUILDINGS IN GROUP---

FARMHOUSE;SILO #2;PUMPHOUSE;CORNCRIB;GRANARY;CHICKEN COOP;GARAGE

--REFERENCES---

IDLCS:15096 NR REFNUM:
HABS: HAER:
CRBIB(1): (2) (3) (4) (5)

--SOURCES---

LCS;LCS BOOK

DATE ENTERED:08/18/86

NATIONAL PARK SERVICE BARN INVENTORY

NAME:CURRIER BARN

--LOCATION---

PARK:SLEEPING BEAR DUNES NATIONAL LAKESHORE
REGION:MW ALPHA:SLBE ORGCODE:6620
STATE:MI COUNTY:BENZIE

--DESCRIPTION---

FUNCTION:HISTORIC:LIVESTOCK/EQUIPMENT
CURRENT:
USE:MIXED
MATERIALS:FOUNDATION
ROOF 50
WALLS 21 40
OTHER
CONSTRUCTION:FRAME/ST
STYLE:
DATE: -
DIMENSIONS:20'x 35'

1 1/2 STOREY WOOD FRAME BARN WITH STONE 1 STOREY WING(25'x 15').VERTICAL SIDING; DOUBLE GABLE ROOF;VENTILATOR AT TOP;WING HAS WOOD ROOF AND 7' HIGH CUTSTONE WALL WITH WOOD ABOVE

--OTHER FARM BUILDINGS IN GROUP---

CHICKEN COOP;HOUSE;SHED

--REFERENCES---

IDLCS:15196 NR REFNUM:
HABS: HAER:
CRBIB(1): (2) (3) (4) (5)

--SOURCES---

LCS;LCS BOOK

DATE ENTERED:08/18/86

NATIONAL PARK SERVICE BARN INVENTORY

NAME:D.H.DAY BARN

--LOCATION----------

PARK:SLEEPING BEAR DUNES NATIONAL LAKESHORE
REGION:MW ALPHA:SLBE ORGCODE:6620
STATE:MI COUNTY:BENZIE

--DESCRIPTION----------

FUNCTION:HISTORIC:LIVESTOCK
CURRENT:
USE:LIVESTOCK
MATERIALS:FOUNDATION 40
ROOF 22
WALLS 21
OTHER
CONSTRUCTION:FRAME
STYLE:
DATE:1885 - 1895
DIMENSIONS:90'x 45'

LARGE WOOD FRAME BARN.BARREL ROOF WITH TURNED UPRIDGE;OCTAGONAL CUPOLAS FOR VENTILATION;2 SILOS AT FRONT WITH OCTAGONAL ROOFS SIMILAR TO THOSE ON CUPOLAS;ROW OF WINDOWS IN UPPER AND LOWER LEVELS.

--OTHER FARM BUILDINGS IN GROUP----------

LOG CABIN;HOUSE;3 OUTBUILDINGS;STORE;STORE GARAGE;STORE HOUSE

--REFERENCES----------

IDLCS:15313 NR REFNUM:
HABS: HAER:
CRBIB(1):011687 (2) (3) (4) (5)

--SOURCES----------

LCS;LCS BOOK

DATE ENTERED:08/18/86

0124

NATIONAL PARK SERVICE BARN INVENTORY

NAME:EITZEN HORSE BARN

---LOCATION---

PARK:SLEEPING BEAR DUNES NATIONAL LAKESHORE
REGION:MW ALPHA:SLBE ORGCODE:6620
STATE:MI COUNTY:BENZIE

---DESCRIPTION---

FUNCTION:HISTORIC:HORSES
CURRENT:NO POTENTIAL USE
USE:
MATERIALS:FOUNDATION
ROOF
WALLS
OTHER
CONSTRUCTION:FRAME
STYLE:
DATE: -
DIMENSIONS:

WOOD BARN

---OTHER FARM BUILDINGS IN GROUP---

HOUSE;BARN;HORSE BARN

---REFERENCES---

IDLCS:23674 NR REFNUM:
HABS: HAER:
CRBIB(1): (2) (3) (4) (5)

---SOURCES---

LCS

DATE ENTERED:08/18/86

NATIONAL PARK SERVICE BARN INVENTORY

NAME:EITZEN BARN

--LOCATION---

PARK:SLEEPING BEAR DUNES NATIONAL LAKESHORE
REGION:MW ALPHA:SLBE ORGCODE:6620
STATE:MI COUNTY:BENZIE

--DESCRIPTION---

FUNCTION:HISTORIC:LIVESTOCK/HAY
CURRENT:
USE:MIXED
MATERIALS:FOUNDATION
ROOF 50
WALLS 21
OTHER
CONSTRUCTION:FRAME
STYLE:
DATE: -
DIMENSIONS:25'x 30'

1 1/2 STOREY L SHAPE WOODEN BARN.GABLE ROOF;SILO;LEAN-TO STORAGE SHED ON SOUTH SIDE OF BARN.DIMENSIONS-25'x 30'AND 25'x 35'.

--OTHER FARM BUILDINGS IN GROUP---

HOUSE;2 HORSE BARNS

--REFERENCES---

IDLCS:15238 NR REFNUM:
HABS: HAER:
CRBIB(1): (2) (3) (4) (5)

--SOURCES---

LCS:LCS BOOK

DATE ENTERED:08/18/86

NATIONAL PARK SERVICE BARN INVENTORY

NAME:EITZEN HORSE BARN

--LOCATION---

PARK:SLEEPING BEAR DUNES NATIONAL LAKESHORE
REGION:MW ALPHA:SLBE ORGCODE:6620
STATE:MI COUNTY:BENZIE

--DESCRIPTION---

FUNCTION:HISTORIC:HORSES
CURRENT:NO POTENTIAL USE
USE:HORSES
MATERIALS:FOUNDATION 80
ROOF
WALLS 21
OTHER
CONSTRUCTION:FRAME
STYLE:
DATE: -
DIMENSIONS:60'x 32'

CEMENT FOUNDATION;PLYWOOD FRAME

--OTHER FARM BUILDINGS IN GROUP---

BARN;HOUSE;HORSE BARN

--REFERENCES---

IDLCS:15239 NR REFNUM:
HABS: HAER:
CRBIB(1): (2) (3) (4) (5)

--SOURCES---

LCS;LCS BOOK

DATE ENTERED:08/18/86

NATIONAL PARK SERVICE BARN INVENTORY

NAME:ERICKSON BARN

--LOCATION---

PARK:SLEEPING BEAR DUNES NATIONAL LAKESHORE
REGION:MW ALPHA:SLBE ORGCODE:6620
STATE:MI COUNTY:BENZIE

--DESCRIPTION---

FUNCTION:HISTORIC:EQUIPMENT/HAY
CURRENT:VACANT
USE:MIXED
MATERIALS:FOUNDATION 80
ROOF 63
WALLS 21
OTHER
CONSTRUCTION:FRAME
STYLE:
DATE: -
DIMENSIONS:20'x 25'

2 STOREY WOOD BARN.CEMENT FOUNDATION;CLAPBOARD SIDING GROUND FLOOR,VERTICAL BOARD SIDING ABOVE;GABLE ROOF WITH VENTILATOR ON RIDGE;WHITE TRIM

--OTHER FARM BUILDINGS IN GROUP---

HOUSE;CORN CRIB;SHED;CHICKEN COOP;PUMPHOUSE

--REFERENCES---

IDLCS:15118 NR REFNUM:
HABS: HAER:
CRBIB(1): (2) (3) (4) (5)

--SOURCES---

LCS;LCS BOOK

DATE ENTERED:08/18/86

NATIONAL PARK SERVICE BARN INVENTORY

NAME:ESCH BARN

--LOCATION---

PARK:SLEEPING BEAR DUNES NATIONAL LAKESHORE
REGION:MW ALPHA:SLBE ORGCODE:6620
STATE:MI COUNTY:BENZIE

--DESCRIPTION---

FUNCTION:HISTORIC:EQUIPMENT/HAY
CURRENT:NO POTENTIAL USE
USE:MIXED
MATERIALS:FOUNDATION
ROOF 22
WALLS 21
OTHER
CONSTRUCTION:FRAME
STYLE:ENGLISH
DATE: -
DIMENSIONS:60'x 40'

1 1/2 STOREY BARN.GAMBREL ROOF,SAGGING;SMALLER GABLE ROOFED ADDITION TO EAST;WAG ON DOOR IN SIDE.

--OTHER FARM BUILDINGS IN GROUP---

FARMHOUSE

--REFERENCES---

IDLCS:15099 NR REFNUM:
HABS: HAER:
CRBIB(1): (2) (3) (4) (5)

--SOURCES---

LCS;LCS BOOK

DATE ENTERED:08/18/86

NATIONAL PARK SERVICE BARN INVENTORY

NAME:GARTHE BARN

--LOCATION---

PARK:SLEEPING BEAR DUNES NATIONAL LAKESHORE
REGION:MW ALPHA:SLBE ORGCODE:6620
STATE:MI COUNTY:BENZIE

--DESCRIPTION---

FUNCTION:HISTORIC:EQUIPMENT/HAY
CURRENT:
USE:MIXED
MATERIALS:FOUNDATION
ROOF 63
WALLS 21
OTHER
CONSTRUCTION:FRAME
STYLE:ENGLISH
DATE: -
DIMENSIONS:28'x 55'

1 1/2 STOREY WOOD FRAME BARN.VERTICAL BOARD SIDING,SOME SHINGLE;FULL WIDTH ADDITION TO REAR.

--OTHER FARM BUILDINGS IN GROUP---

GARAGE;HOUSE;PRIVY;SHED

--REFERENCES---

IDLCS:15338 NR REFNUM:
HABS: HAER:
CRBIB(1): (2) (3) (4) (5)

--SOURCES---

LCS;LCS BOOK

DATE ENTERED:08/18/86

0130

NATIONAL PARK SERVICE BARN INVENTORY

NAME:GEORGE AND JOHN HUTZLER BARN

--LOCATION---

PARK:SLEEPING BEAR DUNES NATIONAL LAKESHORE
REGION:MW ALPHA:SLBE ORGCODE:6620
STATE:MI COUNTY:BENZIE

--DESCRIPTION---

FUNCTION:HISTORIC:LIVESTOCK/HAY
CURRENT:VACANT
USE:MIXED
MATERIALS:FOUNDATION 23
ROOF 63
WALLS 23 21
OTHER
CONSTRUCTION:FRAME
STYLE:ENGLISH
DATE: -
DIMENSIONS:16'x 30'

1 1/2 STOREY WOOD FRAME BARN.FOUNDATION OF HEWN LOGS MOUNTED ON STONE POSTS;FRAMING AND JOISTS ARE TIMBER;SIDING IS SQUARE HEWN LOGS,STACKED AND INTERLOCKED AT CORNERS,VERT.BOARDS ABOVE;GABLE ROOF;FARROWING PENS ON LOWER LEVEL,HAYLOFT ABOVE

--OTHER FARM BUILDINGS IN GROUP---

CARRIAGE HOUSE;HOUSE;PRIVY;4 SHEDS;WATERPUMP;CHICKEN COOP

---REFERENCES---

IDLCS:15036 NR REFNUM:
HABS: HAER:
CRBIB(1): (2) (3) (4) (5)

---SOURCES---

LCS;LCS BOOK

DATE ENTERED:08/18/86

0132

NATIONAL PARK SERVICE BARN INVENTORY

NAME:GEORGE C.HUTZLER BARN

--LOCATION---

PARK:SLEEPING BEAR DUNES NATIONAL LAKESHORE
REGION:MW ALPHA:SLBE ORGCODE:6620
STATE:MI COUNTY:BENZIE

--DESCRIPTION---

FUNCTION:HISTORIC:EQUIPMENT/HAY
CURRENT:
USE:MIXED
MATERIALS:FOUNDATION 03
ROOF 63
WALLS 21
OTHER
CONSTRUCTION:FRAME
STYLE:
DATE: -
DIMENSIONS:58'x 36'

1 1/2 STOREY WOOD FRAME BARN.VERTICAL BOARD SIDING;GABLE ROOF;LARGE DOUBLE DOORS OPEN TO FRONT AND BACK.

--OTHER FARM BUILDINGS IN GROUP---

CHICKEN COOP;GRANARY;HOUSE;3 PRIVIES;5 SHEDS;WATER PUMP

--REFERENCES---

IDLCS:15023 NR REFNUM:
HABS: HAER:
CRBIB(1): (2) (3) (4) (5)

--SOURCES---

LCS;LCS BOOK

DATE ENTERED:08/18/86

NATIONAL PARK SERVICE BARN INVENTORY

NAME:HOUDEK BARN

---LOCATION---

PARK:SLEEPING BEAR DUNES NATIONAL LAKESHORE
REGION:MW ALPHA:SLBE ORGCODE:6620
STATE:MI COUNTY:BENZIE

--DESCRIPTION---

FUNCTION:HISTORIC:
CURRENT:RESIDENTIAL
USE:
MATERIALS:FOUNDATION
ROOF 50
WALLS 21
OTHER
CONSTRUCTION:FRAME
STYLE:
DATE: -
DIMENSIONS:15'x 30'

2 STOREY WOOD BARN;CLAPBOARD SIDING;GABLE ROOF;1 STOREY SHED ROOF;GARAGE ATTACHMENT;CORN CRIB ON SIDE.

--OTHER FARM BUILDINGS IN GROUP---

HOUSE

---REFERENCES---

IDLCS:15193 NR REFNUM:
HABS: HAER:
CRBIB(1): (2) (3) (4) (5)

---SOURCES---

LCS:LCS BOOK

DATE ENTERED:08/18/86

NATIONAL PARK SERVICE BARN INVENTORY

NAME:HOWE BARN

--LOCATION---

PARK:SLEEPING BEAR DUNES NATIONAL LAKESHORE
REGION:MW ALPHA:SLBE ORGCODE:6620
STATE:MI COUNTY:BENZIE

--DESCRIPTION---

FUNCTION:HISTORIC:EQUIPMENT/HAY
CURRENT:
USE:MIXED
MATERIALS:FOUNDATION
ROOF 50
WALLS 21
OTHER
CONSTRUCTION:FRAME
STYLE:ENGLISH
DATE: -
DIMENSIONS:50'x 25'

LARGE WOOD FRAME BARN.VERTICAL BOARD SIDING;GABLE ROOF;LEAN-TO GABLEADDITION (25 'x 15')

--OTHER FARM BUILDINGS IN GROUP---

HOWE HOUSE;2 SHEDS

--REFERENCES---

IDLCS:15112 NR REFNUM:
HABS: HAER:
CRBIB(1): (2) (3) (4) (5)

--SOURCES---

LCS;LCS BOOK

DATE ENTERED:08/18/86

NATIONAL PARK SERVICE BARN INVENTORY

NAME:INNISFREE BARN

--LOCATION---

PARK:SLEEPING BEAR DUNES NATIONAL LAKESHORE
REGION:MW ALPHA:SLBE ORGCODE:6620
STATE:MI COUNTY:BENZIE

--DESCRIPTION---

FUNCTION:HISTORIC:EQUIPMENT/HAY
CURRENT:
USE:MIXED
MATERIALS:FOUNDATION 46
ROOF 50
WALLS 21
OTHER
CONSTRUCTION:FRAME
STYLE:ENGLISH
DATE: -
DIMENSIONS:40'x 28'

2 STOREY TIMBER FRAME BARN.VERTICAL BOARD AND BATTEN SIDING;GABLE ROOF.

--OTHER FARM BUILDINGS IN GROUP---

HOUSE

--REFERENCES---

IDLCS:15175 NR REFNUM:
HABS: HAER:
CRBIB(1): (2) (3) (4) (5)

--SOURCES---

LCS;LCS BOOK

DATE ENTERED:08/18/86

NATIONAL PARK SERVICE BARN INVENTORY

NAME:KILWAY BARN

--LOCATION----------

PARK:SLEEPING BEAR DUNES NATIONAL LAKESHORE
REGION:MW ALPHA:SLBE ORGCODE:6620
STATE:MI COUNTY:BENZIE

--DESCRIPTION----------

FUNCTION:HISTORIC:LIVESTOCK/HAY
CURRENT:
USE:MIXED
MATERIALS:FOUNDATION 65
ROOF 50
WALLS 21
OTHER
CONSTRUCTION:FRAME
STYLE:BANK
DATE: -
DIMENSIONS:45'x 30'

2 STOREY WOOD FRAME BARN.CONCRETE FOUNDATION AND LOWER WALLS;GAMBREL ROOF

--OTHER FARM BUILDINGS IN GROUP----------

CHICKEN COOP;CORN CRIB;GARAGE;HOUSE

--REFERENCES----------

IDLCS:15233 NR REFNUM:
HABS: HAER:
CRBIB(1): (2) (3) (4) (5)

--SOURCES----------

LCS;LCS BOOK

DATE ENTERED:08/18/86

0136

NATIONAL PARK SERVICE BARN INVENTORY

NAME:KLETT BARN

---LOCATION---

PARK:SLEEPING BEAR DUNES NATIONAL LAKESHORE
REGION:MW ALPHA:SLBE ORGCODE:6620
STATE:MI COUNTY:BENZIE

---DESCRIPTION---

FUNCTION:HISTORIC:EQUIPMENT/HAY
CURRENT:
USE:MIXED
MATERIALS:FOUNDATION 40
ROOF
WALLS 21
OTHER
CONSTRUCTION:FRAME
STYLE:ENGLISH
DATE: -
DIMENSIONS:35'x 30'

1 1/2 STOREY WOOD FRAME BARN.STONE AND CONCRETE FOUNDATION;VERTICAL BOARD SIDING ;PEAK VENT;ADDITION AT REAR (35'x 30');SILO AT SOUTH EAST CORNER

---OTHER FARM BUILDINGS IN GROUP---

CHICKEN COOP;FARMHOUSE;GRANARY;PASTURE BARN;SHED;SUGAR SHED

---REFERENCES---

IDLCS:15322 NR REFNUM:
HABS: HAER:
CRBIB(1): (2) (3) (4) (5)

---SOURCES---

LCS;LCS BOOK

DATE ENTERED:08/18/86

NATIONAL PARK SERVICE BARN INVENTORY

NAME:KLETT PASTURE BARN

--LOCATION----------

PARK:SLEEPING BEAR DUNES NATIONAL LAKESHORE
REGION:MW ALPHA:SLBE ORGCODE:6620
STATE:MI COUNTY:BENZIE

--DESCRIPTION----------

FUNCTION:HISTORIC:HAY/EQUIPMENT
CURRENT:
USE:CROPS
MATERIALS:FOUNDATION 40
ROOF 50
WALLS 26
OTHER
CONSTRUCTION:FRAME
STYLE:ENGLISH
DATE: -
DIMENSIONS:40'x 50'

1 1/2 STOREY WOOD FRAME BARN.GABLE ROOF

--OTHER FARM BUILDINGS IN GROUP----------

CHICKEN COOP;FARMHOUSE;GRANARY;BARN;SHED;SUGAR SHED

--REFERENCES----------

IDLCS:15326 NR REFNUM:
HABS: HAER:
CRBIB(1): (2) (3) (4) (5)

--SOURCES----------

LCS;LCS BOOK

DATE ENTERED:08/18/86

NATIONAL PARK SERVICE BARN INVENTORY

NAME:KROPP BARN

--LOCATION---

PARK:SLEEPING BEAR DUNES NATIONAL LAKESHORE
REGION:MW ALPHA:SLBE ORGCODE:6620
STATE:MI COUNTY:BENZIE

--DESCRIPTION---

FUNCTION:HISTORIC:EQUIPMENT/HAY
CURRENT:
USE:MIXED
MATERIALS:FOUNDATION 46
ROOF 50
WALLS 21
OTHER
CONSTRUCTION:FRAME
STYLE:
DATE: --
DIMENSIONS:20'x 40'

2 STOREY WOOD FRAME BARN.WAGON DOOR IN GABLE END

--OTHER FARM BUILDINGS IN GROUP---

HOUSE;SMOKEHOUSE

--REFERENCES---

IDLCS:15229 NR REFNUM:
HABS: HAER:
CRBIB(1): (2) (3) (4) (5)

--SOURCES---

LCS;LCS BOOK

DATE ENTERED:08/18/86

NATIONAL PARK SERVICE BARN INVENTORY

NAME:MANNING BARN

--LOCATION----------

PARK:SLEEPING BEAR DUNES NATIONAL LAKESHORE
REGION:MW ALPHA:SLBE ORGCODE:6620
STATE:MI COUNTY:BENZIE

--DESCRIPTION----------

FUNCTION:HISTORIC:EQUIPMENT/HAY
CURRENT:
USE:MIXED
MATERIALS:FOUNDATION
ROOF 50
WALLS 21
OTHER
CONSTRUCTION:FRAME
STYLE:
DATE: -
DIMENSIONS:40'x 40'

2 STOREY WOOD FRAME BARN WITH GABLE ROOF.SHED ADDITION AT EAST END (25'x 40')

--OTHER FARM BUILDINGS IN GROUP----------

MANNING HOUSE;3 SHEDS

--REFERENCES----------

IDLCS:15104 NR REFNUM:
HABS: HAER:
CRBIB(1): (2) (3) (4) (5)

--SOURCES----------

LCS;LCS BOOK

DATE ENTERED:08/18/86

0140

NATIONAL PARK SERVICE BARN INVENTORY

NAME:McCARTHY/HUTZLER BARN

---LOCATION---

PARK:SLEEPING BEAR DUNES NATIONAL LAKESHORE
REGION:MW ALPHA:SLBE ORGCODE:6620
STATE:MI COUNTY:BENZIE

---DESCRIPTION---

FUNCTION:HISTORIC:HAY
CURRENT:
USE:CROPS
MATERIALS:FOUNDATION 23
ROOF
WALLS 23 21
OTHER
CONSTRUCTION:FRAME
STYLE:ENGLISH
DATE: -
DIMENSIONS:16'x 30'

1 1/2 STOREY BARN.FDN OF SQUARE HEWN LOGS ON STONE POSTS;SIMPLE WOOD PLANK SIDIN G;GABLE ROOF WITH TIMBER JOISTS;FARROWING PENS ON LOWER LEVEL,HAYLOFT UPPER;NO E XTERNAL OR INTERNAL FINISH.GOOD EG OF FOLK ARCHITECTURE AND PRIVATE CONSTRUCTION

---OTHER FARM BUILDINGS IN GROUP---

---REFERENCES---

IDLCS: NR REFNUM:
HABS: HAER:
CRBIB(1): (2) (3) (4) (5)

---SOURCES---

LCS BOOK

DATE ENTERED:08/19/86

NATIONAL PARK SERVICE BARN INVENTORY

NAME:MILLER BARN

--LOCATION---

PARK:SLEEPING BEAR DUNES NATIONAL LAKESHORE
REGION:MW ALPHA:SLBE ORGCODE:6620
STATE:MI COUNTY:BENZIE

--DESCRIPTION---

FUNCTION:HISTORIC:EQUIPMENT/HAY
CURRENT:
USE:MIXED
MATERIALS:FOUNDATION
ROOF 50
WALLS 21
OTHER
CONSTRUCTION:FRAME
STYLE:
DATE: -
DIMENSIONS:20'x 30'

LARGE TIMBER FRAMED L SHAPED BARN.VERTICAL BOARD SIDING;GABLE ROOF;SLIDING BARN DOORS AT ENDS

--OTHER FARM BUILDINGS IN GROUP---

---REFERENCES---

IDLCS:15173 NR REFNUM:
HABS: HAER:
CRBIB(1): (2) (3) (4) (5)

---SOURCES---

LCS;LCS BOOK

DATE ENTERED:08/18/86

NATIONAL PARK SERVICE BARN INVENTORY

NAME:NICKSON BARN

--LOCATION---

PARK:SLEEPING BEAR DUNES NATIONAL LAKESHORE
REGION:MW ALPHA:SLBE ORGCODE:6620
STATE:MI COUNTY:BENZIE

--DESCRIPTION---

FUNCTION:HISTORIC:LIVESTOCK/HAY
CURRENT:
USE:MIXED
MATERIALS:FOUNDATION 65
ROOF 63
WALLS 65 21
OTHER
CONSTRUCTION:FRAME
STYLE:BANK
DATE: -
DIMENSIONS:20'x 35'

2 STOREY BARN.CONCRETE 1ST FLOOR WALLS,VERTICAL BOARD SIDING;GABLE ROOF;VENTILATOR AT RIDGE OF ROOF;LARGE SLIDING DOOR AT END

--OTHER FARM BUILDINGS IN GROUP---

CHICKEN COOP;HOUSE

--REFERENCES---

IDLCS:15107 NR REFNUM:
HABS: HAER:
CRBIB(1): (2) (3) (4) (5)

--SOURCES---

LCS;LCS BOOK

DATE ENTERED:08/18/86

NATIONAL PARK SERVICE BARN INVENTORY

NAME:OLSEN BARN

--LOCATION---

PARK:SLEEPING BEAR DUNES NATIONAL LAKESHORE
REGION:MW ALPHA:SLBE ORGCODE:6620
STATE:MI COUNTY:BENZIE

--DESCRIPTION---

FUNCTION:HISTORIC:LIVESTOCK/HAY
CURRENT:VACANT
USE:MIXED
MATERIALS:FOUNDATION 65
ROOF 50
WALLS 65 21
OTHER
CONSTRUCTION:FRAME
STYLE:BANK
DATE: -
DIMENSIONS:40'x 30'

2 STOREY TIMBER FRAME BARN.CONCRETE FOUNDATION AND LOWER WALLS;VERTICAL BOARD SI
DING;GAMBREL ROOF;EARTH RAMP AND CONCRETE WALL LEAD TO WAGON DOOR;LEAN-TO ADDITI
ON ON END (30'x 15')

--OTHER FARM BUILDINGS IN GROUP---

HOUSE

--REFERENCES---

IDLCS:15348 NR REFNUM:
HABS: HAER:
CRBIB(1): (2) (3) (4) (5)

--SOURCES---

LCS;LCS BOOK

DATE ENTERED:08/18/86

0143

NATIONAL PARK SERVICE BARN INVENTORY

NAME:OLSEN BARN

--LOCATION---

PARK:SLEEPING BEAR DUNES NATIONAL LAKESHORE
REGION:MW ALPHA:SLBE ORGCODE:6620
STATE:MI COUNTY:BENZIE

--DESCRIPTION---

FUNCTION:HISTORIC:EQUIPMENT/HAY
CURRENT:
USE:MIXED
MATERIALS:FOUNDATION 40
ROOF 50
WALLS 21
OTHER
CONSTRUCTION:FRAME
STYLE:BANK
DATE: -
DIMENSIONS:18'x 32'

1 1/2 STOREY WOOD FRAME BARN.GABLE ROOF;SLIDING WAGON DOOR IN SIDE

--OTHER FARM BUILDINGS IN GROUP---

HOUSE

--REFERENCES---

IDLCS:15160 NR REFNUM:
HABS: HAER:
CRBIB(1): (2) (3) (4) (5)

--SOURCES---

LCS;LCS BOOK

DATE ENTERED:08/18/86

NATIONAL PARK SERVICE BARN INVENTORY

NAME:PELKY BARN

--LOCATION---

PARK:SLEEPING BEAR DUNES NATIONAL LAKESHORE
REGION:MW ALPHA:SLBE ORGCODE:6620
STATE:MI COUNTY:BENZIE

--DESCRIPTION---

FUNCTION:HISTORIC:EQUIPMENT/HAY
CURRENT:MAINTENANCE
USE:MIXED
MATERIALS:FOUNDATION
ROOF 50
WALLS 21
OTHER
CONSTRUCTION:FRAME
STYLE:
DATE: -
DIMENSIONS:

LARGE TIMBER FRAME L SHAPED BARN.VERTICAL BOARD SIDING;GABLE ROOF;SLIDING BARN D
OOR AT ONE END;SEVERAL WINDOWS;DIRT FLOOR.DIMENSIONS 25'x 18',20'x 25'

--OTHER FARM BUILDINGS IN GROUP---

--REFERENCES---

IDLCS:15125 NR REFNUM:
HABS: HAER:
CRBIB(1): (2) (3) (4) (5)

--SOURCES---

LCS;LCS BOOK

DATE ENTERED:08/18/86

NATIONAL PARK SERVICE BARN INVENTORY

NAME:POST OFFICE BARN/SHED

--LOCATION---

PARK:SLEEPING BEAR DUNES NATIONAL LAKESHORE
REGION:MW ALPHA:SLBE ORGCODE:6620
STATE:MI COUNTY:BENZIE

--DESCRIPTION---

FUNCTION:HISTORIC:
CURRENT:
USE:
MATERIALS:FOUNDATION
ROOF 63
WALLS 21
OTHER
CONSTRUCTION:FRAME
STYLE:SHED
DATE: -
DIMENSIONS:10'x 15'

SMALL WOOD FRAME SHED WITH SHALLOW GABLE ROOF.

--OTHER FARM BUILDINGS IN GROUP---

--REFERENCES---

IDLCS:15080 NR REFNUM:
HABS: HAER:
CRBIB(1): (2) (3) (4) (5)

--SOURCES---

LCS:LCS BOOK

DATE ENTERED:08/18/86

NATIONAL PARK SERVICE BARN INVENTORY

NAME:ROMAN BARN

--LOCATION---

PARK:SLEEPING BEAR DUNES NATIONAL LAKESHORE
REGION:MW ALPHA:SLBE ORGCODE:6620
STATE:MI COUNTY:BENZIE

--DESCRIPTION---

FUNCTION:HISTORIC:LIVESTOCK/HAY
CURRENT:
USE:MIXED
MATERIALS:FOUNDATION 40
ROOF 50
WALLS 40 21
OTHER
CONSTRUCTION:FRAME
STYLE:BANK
DATE: -
DIMENSIONS:30'x 20'

2 STOREY WOOD BARN.STONE FOUNDATION AND LOWER WALLS;GABLE ROOF.

--OTHER FARM BUILDINGS IN GROUP---

HOUSE

--REFERENCES---

IDLCS:15211 NR REFNUM:
HABS: HAER:
CRBIB(1): (2) (3) (4) (5)

--SOURCES---

LCS;LCS BOOK

DATE ENTERED:08/19/86

NATIONAL PARK SERVICE BARN INVENTORY

NAME:SIMPSON BARN

--LOCATION---

PARK:SLEEPING BEAR DUNES NATIONAL LAKESHORE
REGION:MW ALPHA:SLBE ORGCODE:6620
STATE:MI COUNTY:BENZIE

--DESCRIPTION---

FUNCTION:HISTORIC:EQUIPMENT/HAY
CURRENT:HISTORICALLY FURNISHED ROOMS
USE:MIXED
MATERIALS:FOUNDATION
ROOF 50
WALLS 21
OTHER
CONSTRUCTION:FRAME
STYLE:
DATE: -
DIMENSIONS:35'x 20'

2 STOREY WOOD FRAME BARN.VERTICAL BOARD SIDING;GABLE ROOF

--OTHER FARM BUILDINGS IN GROUP---

CORN CRIB;GARAGE;HOUSE;SMALL BARN

--REFERENCES---

IDLCS:23676 NR REFNUM:
HABS: HAER:
CRBIB(1): (2) (3) (4) (5)

--SOURCES---

LCS;LCS BOOK

DATE ENTERED:08/19/86

0150

NATIONAL PARK SERVICE BARN INVENTORY

NAME:SHALDA BARN

--LOCATION---

PARK:SLEEPING BEAR DUNES NATIONAL LAKESHORE
REGION:MW ALPHA:SLBE ORGCODE:6620
STATE:MI COUNTY:BENZIE

--DESCRIPTION---

FUNCTION:HISTORIC:LIVESTOCK/HAY
CURRENT:
USE:MIXED
MATERIALS:FOUNDATION
ROOF
WALLS 80 21
OTHER
CONSTRUCTION:FRAME
STYLE:BANK
DATE: -
DIMENSIONS:40'x 25'

2 STOREY WOOD FRAME BARN.CEMENT LOWER WALLS;VERTICAL SIDING;GAMBREL ROOF;BICENTENNIAL MURAL;SILO ATTACHED.

--OTHER FARM BUILDINGS IN GROUP---

2 HOUSES;LOG CABIN;GARAGE

--REFERENCES---

IDLCS:15219 NR REFNUM:
HABS: HAER:
CRBIB(1): (2) (3) (4) (5)

--SOURCES---

LCS;LCS BOOK

DATE ENTERED:08/19/86

0149

NATIONAL PARK SERVICE BARN INVENTORY

NAME:SCUSSEL BARN

--LOCATION---

PARK:SLEEPING BEAR DUNES NATIONAL LAKESHORE
REGION:MW ALPHA:SLBE ORGCODE:6620
STATE:MI COUNTY:BENZIE

--DESCRIPTION---

FUNCTION:HISTORIC:EQUIPMENT/HAY
CURRENT:VACANT
USE:MIXED
MATERIALS:FOUNDATION 65
ROOF 40
WALLS 21
OTHER
CONSTRUCTION:FRAME
STYLE:DUTCH
DATE: -
DIMENSIONS:50'x 50'

WOOD FRAME BARN.VERTICAL AND HORIZONTAL BOARD SIDING;GABLE ROOF;AISLED FORM.

--OTHER FARM BUILDINGS IN GROUP---

HOUSE

--REFERENCES---

IDLCS:15307 NR REFNUM:
HABS: HAER:
CRBIB(1): (2) (3) (4) (5)

--SOURCES---

LCS;LCS BOOK

DATE ENTERED:08/19/86

0148

NATIONAL PARK SERVICE BARN INVENTORY

NAME:SMALL BARRATT BARN

--LOCATION---

PARK:SLEEPING BEAR DUNES NATIONAL LAKESHORE
REGION:MW ALPHA:SLBE ORGCODE:6620
STATE:MI COUNTY:BENZIE

--DESCRIPTION---

FUNCTION:HISTORIC:HAY
CURRENT:
USE:CROPS
MATERIALS:FOUNDATION 46
ROOF 50
WALLS 21
OTHER
CONSTRUCTION:FRAME
STYLE:
DATE: -
DIMENSIONS:20'x 15'

1 1/2 STOREY WOOD BARN.VERTICAL BOARD SIDING;METAL GABE ROOF;SLIDING TRACK DOOR ACROSS FRONT.

--OTHER FARM BUILDINGS IN GROUP---

CHICKEN COOP;HOUSE;SHED;SMALL BARN

--REFERENCES---

IDLCS:15178 NR REFNUM:
HABS: HAER:
CRBIB(1): (2) (3) (4) (5)

--SOURCES---

LCS;LCS BOOK

DATE ENTERED:08/18/86

0112

NATIONAL PARK SERVICE BARN INVENTORY

NAME:SIMPSON SMALL BARN

--LOCATION---

PARK:SLEEPING BEAR DUNES NATIONAL LAKESHORE
REGION:MW ALPHA:SLBE ORGCODE:6620
STATE:MI COUNTY:BENZIE

--DESCRIPTION---

FUNCTION:HISTORIC:HAY
CURRENT:
USE:CROPS
MATERIALS:FOUNDATION
ROOF 50
WALLS 21
OTHER
CONSTRUCTION:FRAME
STYLE:SHED
DATE: -
DIMENSIONS:20'x 15'

1 1/2 STOREY WOOD BARN.VERTICAL SIDING;GABLE ROOF.

--OTHER FARM BUILDINGS IN GROUP---

BARN;CORN CRIB;GARAGE;HOUSE

--REFERENCES---

IDLCS:15222 NR REFNUM:
HABS: HAER:
CRBIB(1): (2) (3) (4) (5)

--SOURCES---

LCS;LCS BOOK

DATE ENTERED:08/19/86

NATIONAL PARK SERVICE BARN INVENTORY

NAME:STOCKING BARN

---LOCATION---

PARK:SLEEPING BEAR DUNES NATIONAL LAKESHORE
REGION:MW ALPHA:SLBE ORGCODE:6620
STATE:MI COUNTY:BENZIE

---DESCRIPTION---

FUNCTION:HISTORIC:LIVESTOCK/HAY
CURRENT:VACANT
USE:MIXED
MATERIALS:FOUNDATION 65
ROOF 63
WALLS 21
OTHER
CONSTRUCTION:FRAME
STYLE:BANK
DATE: -
DIMENSIONS:40'x 30'

LARGE 2 STOREY TIMBER FRAME BARN.VERTICAL SIDING;GAMBREL ROOF,PART ASPHALT,PART METAL;LEAN-TO ADDITION AT END 20'x 25' AND AT REAR 15'x 20'.

---OTHER FARM BUILDINGS IN GROUP---

HOUSE;WORKSHOP

---REFERENCES---

IDLCS:15139 NR REFNUM:
HABS: HAER:
CRBIB(1): (2) (3) (4) (5)

---SOURCES---

LCS;LCS BOOK

DATE ENTERED:08/19/86

NATIONAL PARK SERVICE BARN INVENTORY

NAME:THEODORE BECK BARN

--LOCATION---

PARK:SLEEPING BEAR DUNES NATIONAL LAKESHORE
REGION:MW ALPHA:SLBE ORGCODE:6620
STATE:MI COUNTY:BENZIE

--DESCRIPTION---

FUNCTION:HISTORIC:EQUIPMENT/HAY
CURRENT:VACANT
USE:MIXED
MATERIALS:FOUNDATION
ROOF 22
WALLS 21
OTHER
CONSTRUCTION:FRAME
STYLE:ENGLISH
DATE: -
DIMENSIONS:30'x 41'

1 1/2 STOREY WOOD FRAME BARN.STRUCTURAL WOOD FRAME IS HEAVY,WITH INTERLOCKING TIMBERS;SIDING IS HORIZONTAL BOARDS WITH VERTICAL BOARDS ON NORTH GABLE;GABLE ROOF;LARGEST BARN ON S.MANITOU ISLAND.

--OTHER FARM BUILDINGS IN GROUP---

2 HOUSES;2 SETS OF RUINS;2 SHEDS

--REFERENCES---

IDLCS:15047 NR REFNUM:
HABS: HAER:
CRBIB(1): (2) (3) (4) (5)

--SOURCES---

LCS;LCS BOOK

DATE ENTERED:08/19/86

NATIONAL PARK SERVICE BARN INVENTORY

NAME:THORESON BARN

--LOCATION---

PARK:SLEEPING BEAR DUNES NATIONAL LAKESHORE
REGION:MW ALPHA:SLBE ORGCODE:6620
STATE:MI COUNTY:BENZIE

--DESCRIPTION---

FUNCTION:HISTORIC:
CURRENT:NO POTENTIAL USE
USE:
MATERIALS:FOUNDATION 65
ROOF
WALLS 21
OTHER
CONSTRUCTION:
STYLE:
DATE: -
DIMENSIONS:50'x 25'

2 STOREY BARN.VERTICAL BOARD SIDING;GABLE ROOF.

--OTHER FARM BUILDINGS IN GROUP---

WORKSHOP;CORN CRIB;2 SHEDS;STONE BARN

--REFERENCES---

IDLCS:23671 NR REFNUM:
HABS: HAER:
CRBIB(1): (2) (3) (4) (5)

--SOURCES---

LCS

DATE ENTERED:08/19/86

0157

NATIONAL PARK SERVICE BARN INVENTORY

NAME:THORESON STONE BARN

--LOCATION---

PARK:SLEEPING BEAR DUNES NATIONAL LAKESHORE
REGION:MW ALPHA:SLBE ORGCODE:6620
STATE:MI COUNTY:BENZIE

--DESCRIPTION---

FUNCTION:HISTORIC:
CURRENT:NO POTENTIAL USE
USE:
MATERIALS:FOUNDATION 40
ROOF 22
WALLS 40
OTHER
CONSTRUCTION:STONE
STYLE:
DATE: -
DIMENSIONS:15'X 20'

GABLE ROOF (NO OTHER INFORMATION AVAILABLE)

--OTHER FARM BUILDINGS IN GROUP---

WORKSHOP;CORN CRIB;2 SHEDS;BARN

--REFERENCES---

IDLCS:23671 NR REFNUM:
HABS: HAER:
CRBIB(1): (2) (3) (4) (5)

--SOURCES---

LCS

DATE ENTERED:08/19/86

NATIONAL PARK SERVICE BARN INVENTORY

NAME:WELCH BARN

--LOCATION---

PARK:SLEEPING BEAR DUNES NATIONAL LAKESHORE
REGION:MW ALPHA:SLBE ORGCODE:6620
STATE:MI COUNTY:BENZIE

--DESCRIPTION---

FUNCTION:HISTORIC:LIVESTOCK/HAY
CURRENT:
USE:MIXED
MATERIALS:FOUNDATION 65
ROOF 50
WALLS 65 21
OTHER
CONSTRUCTION:FRAME
STYLE:BANK
DATE: -
DIMENSIONS:40'x 35'

LARGE 2 STOREY WOOD BARN.CONCRETE FOUNDATION AND LOWER WALL;BUILT INTO HILLSIDE WITH WAGON ENTRANCE AT HILL LEVEL;VERTICAL BOARD SIDING;GAMBREL ROOF.

--OTHER FARM BUILDINGS IN GROUP---

HOUSE

--REFERENCES---

IDLCS:15133 NR REFNUM:
HABS: HAER:
CRBIB(1): (2) (3) (4) (5)

--SOURCES---

LCS;LCS BOOK

DATE ENTERED:08/19/86

NATIONAL PARK SERVICE BARN INVENTORY

NAME:BARN

---LOCATION---

PARK:THEODORE ROOSEVELT NATIONAL PARK
REGION:RM ALPHA:THRO ORGCODE:1540
STATE:ND COUNTY:BILLINGS

---DESCRIPTION---

FUNCTION:HISTORIC:HORSES/STORAGE
CURRENT:STABLES/CHICKEN COOPS/STORAGE
USE:HORSES
MATERIALS:FOUNDATION
ROOF 22
WALLS 23 21
OTHER
CONSTRUCTION:LOG
STYLE:
DATE:1904 -
DIMENSIONS:

LONG RECTANGULAR LOG STRUCTURE;DOUBLE SADDLENOTCHED PINE LOGS AND 6"x16"SOLID HORIZONTAL TIMBER WALLS;LOW PITCHED ROOF WITH CEDAR SHINGLES.

---OTHER FARM BUILDINGS IN GROUP---

BUNKHOUSE;RANCH HOUSE

---REFERENCES---

IDLCS:11581 NR REFNUM:
HABS: HAER:
CRBIB(1): (2) (3) (4) (5)

---SOURCES---

LCS;LCS BOOK;ON NR

DATE ENTERED:08/21/86

0211

NATIONAL PARK SERVICE BARN INVENTORY

NAME:BOYER HOUSE-BARN

--LOCATION----------

PARK:VALLEY FORGE NATIONAL HISTORICAL PARK
REGION:MA ALPHA:VAFO ORGCODE:4860
STATE:PA COUNTY:CHESTER

--DESCRIPTION----------

FUNCTION:HISTORIC:LIVESTOCK/HAY
CURRENT:
USE:MIXED
MATERIALS:FOUNDATION 46
ROOF 63
WALLS 26
OTHER
CONSTRUCTION:FRAME
STYLE:
DATE:1880 - 1890
DIMENSIONS:18'6"x22'6

ASPHALT SHINGLE ROOF;PAIR OF SLIDING BARN DOORS;ASPHALT PAVED FLOOR

--OTHER FARM BUILDINGS IN GROUP----------

HOUSE

--REFERENCES----------

IDLCS:22377 NR REFNUM:
HABS: HAER:
CRBIB(1): (2) (3) (4) (5)

--SOURCES----------

LCS;LCS BOOK

DATE ENTERED:08/13/86

NATIONAL PARK SERVICE BARN INVENTORY

NAME:BARN/GARAGE

--LOCATION----------

PARK:VALLEY FORGE NATIONAL HISTORICAL PARK
REGION:MA ALPHA:VAFO ORGCODE:4860
STATE:PA COUNTY:CHESTER

--DESCRIPTION----------

FUNCTION:HISTORIC:LIVESTOCK/HAY
CURRENT:
USE:MIXED
MATERIALS:FOUNDATION 65
ROOF 22
WALLS 26 65
OTHER
CONSTRUCTION:FRAME
STYLE:BANK
DATE:1950 - 1960
DIMENSIONS:60'x 40'

5 BAY BARN;ACCESS TO 2ND STOREY FROM REAR BANK

--OTHER FARM BUILDINGS IN GROUP----------

--REFERENCES----------

IDLCS:22329 NR REFNUM:
HABS: HAER:
CRBIB(1): (2) (3) (4) (5)

--SOURCES----------

LCS;LCS BOOK

DATE ENTERED:08/13/86

NATIONAL PARK SERVICE BARN INVENTORY

NAME:POTTS BARN

--LOCATION----------

PARK:VALLEY FORGE NATIONAL HISTORICAL PARK
REGION:MA ALPHA:VAFO ORGCODE:4860
STATE:PA COUNTY:CHESTER

--DESCRIPTION----------

FUNCTION:HISTORIC:LIVESTOCK/HAY
CURRENT:OFFICES/RESTROOMS
USE:MIXED
MATERIALS:FOUNDATION 40
ROOF 22
WALLS 46
OTHER
CONSTRUCTION:STONE
STYLE:ENGLISH
DATE:1760 - 1820
DIMENSIONS:48'6"x33'6

SMALL 2 STOREY BARN REMODELLED 1928.STONE WALLS AND ROOF FRAMING(HAND-HEWN BEAMS AND PIT-SAWN RAFTERS) ARE POSSIBLY PRE-1820.BALCONY OF FRAME AND STUCCO

--OTHER FARM BUILDINGS IN GROUP----------

DAVID POTTS HOUSE

--REFERENCES----------

IDLCS:22336 NR REFNUM:
HABS: HAER:
CRBIB(1): (2) (3) (4) (5)

--SOURCES----------

LCS;LCS BOOK

DATE ENTERED:08/13/86

NATIONAL PARK SERVICE BARN INVENTORY

NAME:GENERAL KNOX'S QUARTERS-BARN

--LOCATION--

PARK:VALLEY FORGE NATIONAL HISTORICAL PARK
REGION:MA ALPHA:VAFO ORGCODE:4860
STATE:PA COUNTY:CHESTER

--DESCRIPTION--

FUNCTION:HISTORIC:LIVESTOCK/HAY
CURRENT:
USE:MIXED
MATERIALS:FOUNDATION 46
ROOF 22
WALLS 46 26
OTHER
CONSTRUCTION:STONE/FR
STYLE:BANK
DATE:1815 - 1825
DIMENSIONS:56'x 42'

2 STOREY PA BARN WITH FRAME SHED ADDITION.CIRCULAR STUCCOED STONE PIERS SUPPORTING FOREBAY;2 SQUARE LOUVERED CUPOLAS WITH PYRAMIDAL SHINGLED ROOFS. PARK VISITOR STAIRWAY AT EAST,1975.

--OTHER FARM BUILDINGS IN GROUP--

FARMHOUSE;STABLE;CORN CRIB;AGRICULTURAL EQUIPMENT SHED

--REFERENCES--

IDLCS:22326 NR REFNUM:
HABS: HAER:
CRBIB(1): (2) (3) (4) (5)

--SOURCES--

LCS;LCS BOOK

DATE ENTERED:08/13/86

0060

NATIONAL PARK SERVICE BARN INVENTORY

NAME:SMALL BARN

---LOCATION---

PARK:VALLEY FORGE NATIONAL HISTORICAL PARK
REGION:MA ALPHA:VAFO ORGCODE:4860
STATE:PA COUNTY:CHESTER

---DESCRIPTION---

FUNCTION:HISTORIC:
CURRENT:
USE:
MATERIALS:FOUNDATION
ROOF
WALLS
OTHER
CONSTRUCTION:STONE
STYLE:
DATE: -
DIMENSIONS:

---OTHER FARM BUILDINGS IN GROUP---

---REFERENCES---

IDLCS:22322 NR REFNUM:
HABS: HAER:
CRBIB(1): (2) (3) (4) (5)

---SOURCES---

LCS

DATE ENTERED:08/13/86

0064

NATIONAL PARK SERVICE BARN INVENTORY

NAME:SMALL BARN-LORD STIRLING'S QUARTERS

--LOCATION---

PARK:VALLEY FORGE NATIONAL HISTORICAL PARK
REGION:MA ALPHA:VAFO ORGCODE:4860
STATE:PA COUNTY:CHESTER

--DESCRIPTION---

FUNCTION:HISTORIC:LIVESTOCK/HAY
CURRENT:
USE:MIXED
MATERIALS:FOUNDATION 46
ROOF 22
WALLS 46
OTHER
CONSTRUCTION:STONE
STYLE:BANK
DATE:1880 - 1910
DIMENSIONS:16'x 15'

2 STOREY RUBBLE FIELDSTONE BANK BARN WITH LARGE OPEN PORCH WITH RANDOM FIELDSTON
E FLOOR.SHED ROOF OVER ENTRANCE AT UPPER LEVEL.REHABILITATED 1926.

--OTHER FARM BUILDINGS IN GROUP---

HOUSE;WALKER BARN;SPRING HOUSE;BAKEHOUSE/WASH HOUSE

--REFERENCES---

IDLCS:22323 NR REFNUM:
HABS: HAER:
CRBIB(1): (2) (3) (4) (5)

--SOURCES---

LCS;LCS BOOK

DATE ENTERED:08/13/86

NATIONAL PARK SERVICE BARN INVENTORY

NAME:HORSE BARN (RUINS)

--LOCATION---

PARK:VOYAGEURS NATIONAL PARK
REGION:MW ALPHA:VOYA ORGCODE:6820
STATE:MN COUNTY:KOOCHICHING

--DESCRIPTION---

FUNCTION:HISTORIC:HORSES
CURRENT:NO POTENTIAL USE
USE:HORSES
MATERIALS:FOUNDATION
ROOF
WALLS 23
OTHER
CONSTRUCTION:LOG
STYLE:
DATE:1905 - 1915
DIMENSIONS:14'x 13'

COLLAPSED LOG CABIN.EAVE AT SOUTH EAST CORNER COLLAPSED;ROOF SPLIT AND FALLEN IN ;BARN HAD SADDLENOTCHED CORNERS AND LOG ROOF.

--OTHER FARM BUILDINGS IN GROUP---

---REFERENCES---

IDLCS:09291 NR REFNUM:
HABS: HAER:
CRBIB(1): (2) (3) (4) (5)

---SOURCES---

LCS;LCS BOOK;ON NR

DATE ENTERED:08/19/86

NATIONAL PARK SERVICE BARN INVENTORY

NAME:BARN-MILL CREEK TENANT FARM

---LOCATION---

PARK:WHISKEYTOWN NATIONAL RECREATION AREA
REGION:WE ALPHA:WHIS ORGCODE:8750
STATE:CA COUNTY:SHASTA

---DESCRIPTION---

FUNCTION:HISTORIC:LIVVESTOCK/HAY
CURRENT:MAINTENANCE
USE:MIXED
MATERIALS:FOUNDATION
ROOF 50
WALLS 21
OTHER
CONSTRUCTION:FRAME
STYLE:DUTCH
DATE:1900 - 1909
DIMENSIONS:50'x 55'

2 STOREY RECT WOOD BARN.HEAVY TIMBER FRAME WITH VERT SIDING;DIVIDED INTO 3 PARTS -COVERED PARKING AREA,CENTRAL HAY STORAGE AREA,STALL ATRA;SHED ADDITION AT REAR.

---OTHER FARM BUILDINGS IN GROUP---

---REFERENCES---

IDLCS:07418 NR REFNUM:
HABS: HAER:
CRBIB(1):004097 (2) (3) (4) (5)

---SOURCES---

LCS;LCS BOOK;ON NR

DATE ENTERED:08/29/86

NATIONAL PARK SERVICE BARN INVENTORY

NAME:GREEN BUTTE MINING COMPANY BARN

--LOCATION---

PARK:WRANGELL - ST ELIAS NATL PARK & PRES
REGION:AK ALPHA:WRST ORGCODE:9865
STATE:AK COUNTY:VALDEZ-CHITINA-WHITTIER

--DESCRIPTION---

FUNCTION:HISTORIC:MINING BARN
CURRENT:VACANT
USE:OTHER
MATERIALS:FOUNDATION
ROOF
WALLS 23 26
OTHER
CONSTRUCTION:FRAME
STYLE:SHED
DATE: -
DIMENSIONS:

INTERSECTING GABLE ROOFS

--OTHER FARM BUILDINGS IN GROUP---

GENERATOR ROOM AND WAREHOUSE;BUNKHOUSE;MANAGERS OFFICE;WAREHOUSE

--REFERENCES---

IDLCS:23187 NR REFNUM:
HABS: HAER:
CRBIB(1): (2) (3) (4) (5)

--SOURCES---

LCS;LCS BOOK

DATE ENTERED:08/11/86

NATIONAL PARK SERVICE BARN INVENTORY

NAME:MIDAS GOLD COMPANY BARN

--LOCATION---

PARK:WRANGELL - ST ELIAS NATL PARK & PRES
REGION:AK ALPHA:WRST ORGCODE:9865
STATE:AK COUNTY:VALDEZ-CHITINA-WHITTIER

--DESCRIPTION---

FUNCTION:HISTORIC:MINING BARN
CURRENT:VACANT
USE:
MATERIALS:FOUNDATION
ROOF
WALLS 26
OTHER
CONSTRUCTION:FRAME
STYLE:SHED
DATE: -
DIMENSIONS:

GABLE ROOF

--OTHER FARM BUILDINGS IN GROUP---

BUNKHOUSE;COOKHOUSE

--REFERENCES---

IDLCS:23196 NR REFNUM:
HABS: HAER:
CRBIB(1): (2) (3) (4) (5)

--SOURCES---

LCS;LCS BOOK

DATE ENTERED:08/11/86

NATIONAL PARK SERVICE BARN INVENTORY

NAME:BARN

---LOCATION---

PARK:YELLOWSTONE NATIONAL PARK
REGION:RM ALPHA:YELL ORGCODE:1570
STATE:WY COUNTY:PARK

---DESCRIPTION---

FUNCTION:HISTORIC:
CURRENT:
USE:
MATERIALS:FOUNDATION
ROOF
WALLS
OTHER
CONSTRUCTION:
STYLE:
DATE: -
DIMENSIONS:

NO INFORMATION AVAILABLE

---OTHER FARM BUILDINGS IN GROUP---

---REFERENCES---

IDLCS:50388 NR REFNUM:
HABS: HAER:
CRBIB(1): (2) (3) (4) (5)

---SOURCES---

LCS

DATE ENTERED:08/21/86

0216

NATIONAL PARK SERVICE BARN INVENTORY

NAME:BARN

--LOCATION---

PARK:YELLOWSTONE NATIONAL PARK
REGION:RM ALPHA:YELL ORGCODE:1570
STATE:WY COUNTY:PARK

--DESCRIPTION---

FUNCTION:HISTORIC:
CURRENT:
USE:
MATERIALS:FOUNDATION
ROOF
WALLS
OTHER
CONSTRUCTION:
STYLE:
DATE: -
DIMENSIONS:

NO INFORMATION AVAILABLE

--OTHER FARM BUILDINGS IN GROUP---

--REFERENCES---

IDLCS:50559 NR REFNUM:
HABS: HAER:
CRBIB(1): (2) (3) (4) (5)

---SOURCES---

LCS

DATE ENTERED:08/21/86

0217

NATIONAL PARK SERVICE BARN INVENTORY

NAME:BARN-BECHLER RANGER STATION

--LOCATION---

PARK:YELLOWSTONE NATIONAL PARK
REGION:RM ALPHA:YELL ORGCODE:1570
STATE:WY COUNTY:PARK

--DESCRIPTION---

FUNCTION:HISTORIC:
CURRENT:
USE:
MATERIALS:FOUNDATION
ROOF
WALLS
OTHER
CONSTRUCTION:
STYLE:
DATE: -
DIMENSIONS:

NO INFORMATION AVAILABLE

--OTHER FARM BUILDINGS IN GROUP---

--REFERENCES---

IDLCS:50947 NR REFNUM:
HABS: HAER:
CRBIB(1): (2) (3) (4) (5)

---SOURCES---

LCS

DATE ENTERED:08/21/86

0222

NATIONAL PARK SERVICE BARN INVENTORY

NAME:BARN-HELLROARING RANGER STATION

---LOCATION---

PARK:YELLOWSTONE NATIONAL PARK
REGION:RM ALPHA:YELL ORGCODE:1570
STATE:WY COUNTY:PARK

---DESCRIPTION---

FUNCTION:HISTORIC:
CURRENT:
USE:
MATERIALS:FOUNDATION
ROOF
WALLS
OTHER
CONSTRUCTION:
STYLE:
DATE: -
DIMENSIONS:

NO INFORMATION AVAILABLE

---OTHER FARM BUILDINGS IN GROUP---

---REFERENCES---

IDLCS:50931 NR REFNUM:
HABS: HAER:
CRBIB(1): (2) (3) (4) (5)

---SOURCES---

LCS

DATE ENTERED:08/21/86

0220

NATIONAL PARK SERVICE BARN INVENTORY

NAME:BARN-LAKE AREA

--LOCATION---

PARK:YELLOWSTONE NATIONAL PARK
REGION:RM ALPHA:YELL ORGCODE:1570
STATE:WY COUNTY:PARK

--DESCRIPTION---

FUNCTION:HISTORIC:LIVESTOCK/HAY
CURRENT:STORAGE
USE:MIXED
MATERIALS:FOUNDATION 65
ROOF 22
WALLS 23
OTHER
CONSTRUCTION:LOG
STYLE:
DATE: -
DIMENSIONS:43'x19'6"

1 1/2 STOREY LOG STRUCTURE.MASSIVE LOGS WITH REVERSE SADDLENOTCHING LOG WALLS,OA KUM CHINKING,B AND B GABLE ENDS;HEWN LOG ENDS;GABLE ROOF,EXTENDING POLE RAFTERS; 2 DOORS,6 WINDOWS,LOFT DOOR.

--OTHER FARM BUILDINGS IN GROUP---

FIRE CACHE;FISH HATCHERY;BUNKHOUSE;GARAGE;LAKE RANGER STATION;RESIDENCE

--REFERENCES---

IDLCS:10639 NR REFNUM:
HABS: HAER:
CRBIB(1): (2) (3) (4) (5)

--SOURCES---

LCS;LCS BOOK

DATE ENTERED:08/21/86

NATIONAL PARK SERVICE BARN INVENTORY

NAME:BARN-UPPER BLACKTAIL DEER CREEK PATROL

--LOCATION---

PARK:YELLOWSTONE NATIONAL PARK
REGION:RM ALPHA:YELL ORGCODE:1570
STATE:WY COUNTY:PARK

--DESCRIPTION---

FUNCTION:HISTORIC:LIVESTOCK/HAY
CURRENT:
USE:MIXED
MATERIALS:FOUNDATION 65
ROOF 22
WALLS 23 21
OTHER
CONSTRUCTION:LOG
STYLE:
DATE:1932 -
DIMENSIONS:

2 ROOM RECTANGULAR FRAME BUILDING.LOG FRAME WALLS;SIDING IS VERTICAL BOARD ON BO
ARD;GABLE ROOF HAS POLE RAFTERS;FLOOR IS OF WOOD PLANKING AND DIRT.

--OTHER FARM BUILDINGS IN GROUP---

CABIN

---REFERENCES---

IDLCS:10631 NR REFNUM:
HABS: HAER:
CRBIB(1): (2) (3) (4) (5)

--SOURCES---

LCS;LCS BOOK

DATE ENTERED:08/21/86

0215

NATIONAL PARK SERVICE BARN INVENTORY

NAME:BARN/HAY STORAGE

--LOCATION----------

PARK:YELLOWSTONE NATIONAL PARK
REGION:RM ALPHA:YELL ORGCODE:1570
STATE:WY COUNTY:PARK

--DESCRIPTION----------

FUNCTION:HISTORIC:LIVESTOCK/HAY
CURRENT:
USE:
MATERIALS:FOUNDATION
ROOF
WALLS
OTHER
CONSTRUCTION:
STYLE:
DATE: -
DIMENSIONS:

NO INFORMATION AVAILABLE

--OTHER FARM BUILDINGS IN GROUP----------

--REFERENCES----------

IDLCS:50953 NR REFNUM:
HABS: HAER:
CRBIB(1): (2) (3) (4) (5)

--SOURCES----------

LCS

DATE ENTERED:08/21/86

NATIONAL PARK SERVICE BARN INVENTORY

NAME:HORSE BARN

---LOCATION---

PARK:YELLOWSTONE NATIONAL PARK
REGION:RM ALPHA:YELL ORGCODE:1570
STATE:WY COUNTY:PARK

---DESCRIPTION---

FUNCTION:HISTORIC:
CURRENT:
USE:
MATERIALS:FOUNDATION
ROOF
WALLS
OTHER
CONSTRUCTION:
STYLE:
DATE: -
DIMENSIONS:

NO INFORMATION AVAILABLE

---OTHER FARM BUILDINGS IN GROUP---

---REFERENCES---

IDLCS:50924 NR REFNUM:
HABS: HAER:
CRBIB(1): (2) (3) (4) (5)

---SOURCES---

LCS

DATE ENTERED:08/21/86

NATIONAL PARK SERVICE BARN INVENTORY

NAME:HORSE BARN

---LOCATION---

PARK:YELLOWSTONE NATIONAL PARK
REGION:RM ALPHA:YELL ORGCODE:1570
STATE:WY COUNTY:PARK

---DESCRIPTION---

FUNCTION:HISTORIC:
CURRENT:
USE:
MATERIALS:FOUNDATION
ROOF
WALLS
OTHER
CONSTRUCTION:
STYLE:
DATE: -
DIMENSIONS:

NO INFORMATION AVAILABLE

---OTHER FARM BUILDINGS IN GROUP---

---REFERENCES---

IDLCS:50856 NR REFNUM:
HABS: HAER:
CRBIB(1): (2) (3) (4) (5)

---SOURCES---

LCS

DATE ENTERED:08/21/86

NATIONAL PARK SERVICE BARN INVENTORY

NAME:HORSE BARN

--LOCATION----------

PARK:YELLOWSTONE NATIONAL PARK
REGION:RM ALPHA:YELL ORGCODE:1570
STATE:WY COUNTY:PARK

--DESCRIPTION----------

FUNCTION:HISTORIC:HORSES
CURRENT:
USE:HORSES
MATERIALS:FOUNDATION
ROOF
WALLS
OTHER
CONSTRUCTION:
STYLE:
DATE: -
DIMENSIONS:

NO INFORMATION AVAILABLE

--OTHER FARM BUILDINGS IN GROUP----------

--REFERENCES----------

IDLCS:50983 NR REFNUM:
HABS: HAER:
CRBIB(1): (2) (3) (4) (5)

--SOURCES----------

LCS

DATE ENTERED:08/21/86

NATIONAL PARK SERVICE BARN INVENTORY

NAME:HORSE BARN

---LOCATION---

PARK:YELLOWSTONE NATIONAL PARK
REGION:RM ALPHA:YELL ORGCODE:1570
STATE:WY COUNTY:PARK

---DESCRIPTION---

FUNCTION:HISTORIC:HORSES
CURRENT:
USE:HORSES
MATERIALS:FOUNDATION
ROOF
WALLS
OTHER
CONSTRUCTION:
STYLE:
DATE: -
DIMENSIONS:

NO INFORMATION AVAILABLE

---OTHER FARM BUILDINGS IN GROUP---

---REFERENCES---

IDLCS:50939 NR REFNUM:
HABS: HAER:
CRBIB(1): (2) (3) (4) (5)

---SOURCES---

LCS

DATE ENTERED:08/21/86

NATIONAL PARK SERVICE BARN INVENTORY

NAME:HORSE BARN

--LOCATION----------

PARK:YELLOWSTONE NATIONAL PARK
REGION:RM ALPHA:YELL ORGCODE:1570
STATE:WY COUNTY:PARK

--DESCRIPTION----------

FUNCTION:HISTORIC:HORSE
CURRENT:
USE:HORSES
MATERIALS:FOUNDATION 65
ROOF 22
WALLS 23
OTHER
CONSTRUCTION:LOG
STYLE:
DATE:1925 -
DIMENSIONS:38'x 18'

1 STOREY RECTANGULAR LOG STRUCTURE,OPEN TO ROOF.LOGS FLATTENED ON TOP AND BOTTOM ;REVERSE SADDLENOTCHING;HEWN LOG ENDS;OAKUM CHINKING;GABLE ROOF;POLE RAFTERS,EXT ENDING WALL PLATES;2 ROOMS.

--OTHER FARM BUILDINGS IN GROUP----------

--REFERENCES----------

IDLCS:10635 NR REFNUM:
HABS: HAER:
CRBIB(1): (2) (3) (4) (5)

--SOURCES----------

LCS;LCS BOOK

DATE ENTERED:08/21/86

0213

NATIONAL PARK SERVICE BARN INVENTORY

NAME:HORSE BARN-LAMAR BUFFALO RANCH

---LOCATION---

PARK:YELLOWSTONE NATIONAL PARK
REGION:RM ALPHA:YELL ORGCODE:1570
STATE:WY COUNTY:PARK

---DESCRIPTION---

FUNCTION:HISTORIC:HORSES
CURRENT:
USE:HORSES
MATERIALS:FOUNDATION 46
ROOF 22
WALLS 23
OTHER
CONSTRUCTION:LOG
STYLE:
DATE:1926 -
DIMENSIONS:30'x 50'

1 1/2 STOREY RECTANGULAR LOG STRUCTURE.LOGS ARE DOUBLE SADDLENOTCHED AT CORNERS, HACKED AT ENDS AND CHINKED WITH SAPLING AND MORTAR;W INTERIOR WALL OF LOFT SHING LED;LOG FRAME GAMBREL ROOF WITH CEDAR SHINGLES AND POLE RIDGE CAP.2 BARN DOORS.

---OTHER FARM BUILDINGS IN GROUP---

2 BUNKHOUSES;SLAUGHTER HOUSE;STATION RESIDENCE

---REFERENCES---

IDLCS:10629 NR REFNUM:
HABS: HAER:
CRBIB(1):000354 (2) (3) (4) (5)

---SOURCES---

LCS;LCS BOOK

DATE ENTERED:08/21/86

0214

NATIONAL PARK SERVICE BARN INVENTORY

NAME:JAMES TAYLOR DOG BARN

---LOCATION---

PARK:YUKON - CHARLEY RIVERS NATIONAL PRESERVE
REGION:AK ALPHA:YUCH ORGCODE:9870
STATE:AK COUNTY:UNORGANIZED BUROUGH

---DESCRIPTION---

FUNCTION:HISTORIC:DOG BARN
CURRENT:VACANT
USE:
MATERIALS:FOUNDATION
ROOF
WALLS
OTHER
CONSTRUCTION:
STYLE:
DATE: -
DIMENSIONS:

---OTHER FARM BUILDINGS IN GROUP---

SHOP;SHED

---REFERENCES---

IDLCS:23119 NR REFNUM:
HABS: HAER:
CRBIB(1): (2) (3) (4) (5)

---SOURCES---

LCS

DATE ENTERED:08/11/86

0004