



James F. Trickett
Manager, Environmental Safety & Regulatory Affairs

Amoco Production Company

Southeast Business Unit
501 WestLake Park Boulevard
Post Office Box 3092
Houston, Texas 77253-3092

November 12, 1993

John Miller
Division Chief of Resource Management
U.S. Department of the Interior
National Park Service
9405 South Padre Island Dr.
Corpus Christi, TX 78418-5597

Oct 1993
Discovered
contamination

Dear Mr. Miller:

This letter is to inform you of Amoco Production Company's (APC) initial remediation plan at the South Sprint facility located on North Padre Island. As has been previously communicated to your staff, both free phase (liquid) and dissolved phase hydrocarbons have been encountered at this facility (refer to the enclosed map). The remediation plan for this site will consist of a two phase approach. The first phase will address the removal of the free phase hydrocarbons located in the area under the tank battery and the old pit area. This phase will consist of the installation of three, eight inch recovery wells (see attachment 2 for design). The first well will be placed in the center of the old pit area. The other two will be placed just west and southeast of the tank battery (see attachment 3). Planned installation for this phase is Nov. 30, 1993.

The second phase of the remediation plan will address the remediation of the dissolved hydrocarbons by an air sparging system. This system is currently in the design phase. Details of this system will be communicated at a later date.

Your quick response to this plan would be greatly appreciated as the first phase of this plan has already been scheduled and the contractors have been lined up. APC would like to get this first phase installed before the

John Miller
Nov. 12, 1993
Page 2

weather turns less cooperative. We are looking forward to working with you and your staff in generating a plan that is suitable for this site. Should you have any questions regarding this or need any other information, you can contact Mike Grimm at (713)366-3245 or Mike Greenwood at (409)490-8220.

Sincerely,

James F. Tackett _{rek}

MAG

JUAN JOSE

&

NICHOLAS BALLI

A-10



BTEX CONCENTRATIONS

August 3, 1993

All concentrations in ppb

BRL - below recordable limits
FP - free phase

AMOCO PRODUCTION COMPANY
Land Survey Department


SOUTH SPRINT FACILITY

PAIDRE ISLAND
Kieberg County, Texas


Scale: 1"=50' Date: 7-28-93 SSPRINT.DGN.LIV.5

External
Drawing

Internal Design
Drawing

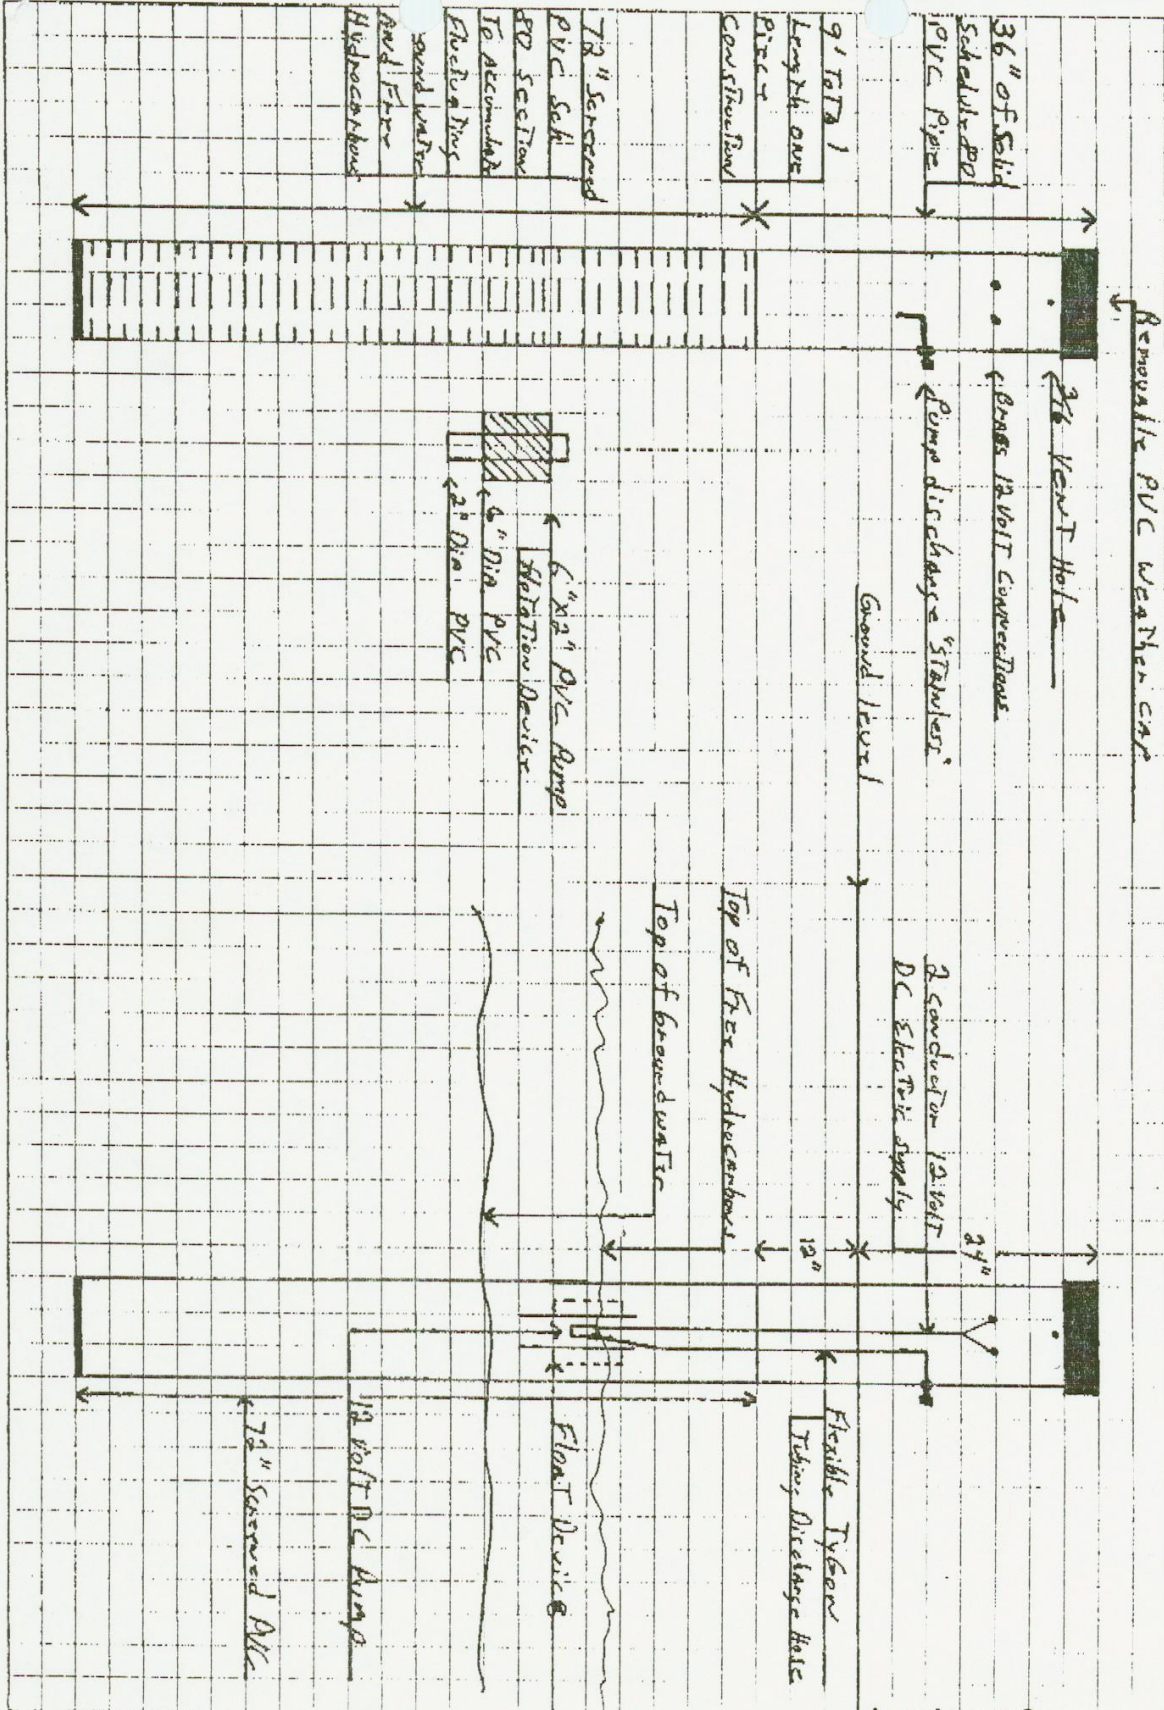

This self contained unit will be installed in the old PIT area. Two similar well bore will be installed inside the existing cyclone fence area near the production tanks. An additional 300 gallon fiberglass tank will be located with in the existing fire well. To accumulate fluids from these wells. An existing 12v system will power these pumps. The self contained unit at the PIT will also have a 30' x 30' 16" cyclone fence around it.

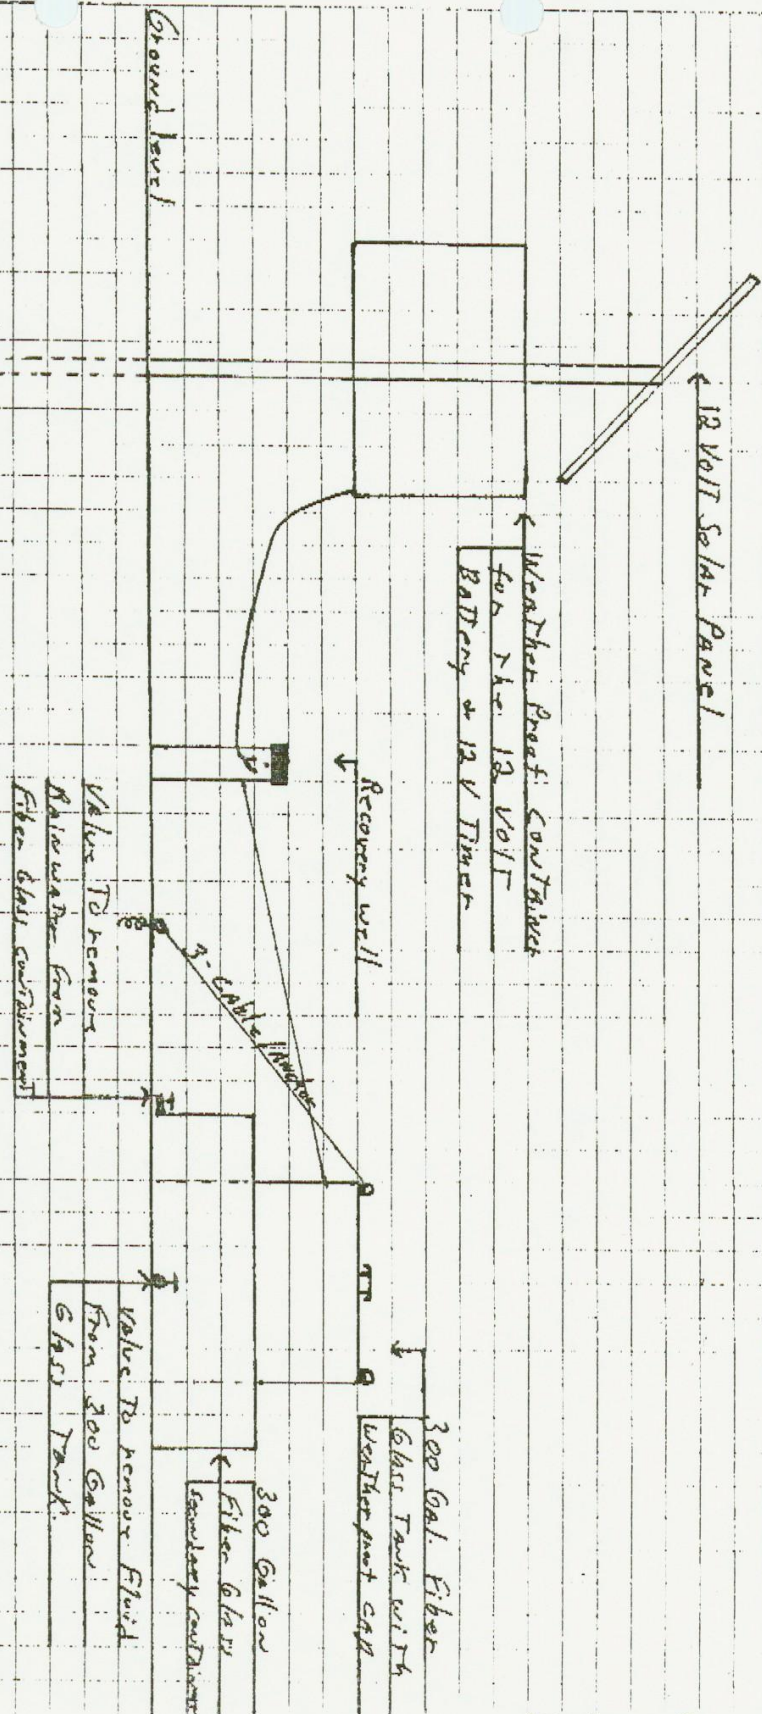

The pump will be actuated B maximum of 10 minutes each 24 hours. A maximum volume of 10 gallons fluid will be pumped into 300 gal tank each 24 hour period. Vacuum trucks will pull tanks when hauling water from production tanks.

JUAN JOSE
&
NICHOLAS BALLI

A-10



AMOCO PRODUCTION COMPANY
Land Survey Department

SOUTH SPRINT FACILITY

PAIDRE ISLAND
Kleberg County, Texas

