

COPING WITH A STRING OF NASTY BREAKUPS




Santa Cruz River - Continental Reach




Continental Ranch Segment



Low Flow Bank Protection

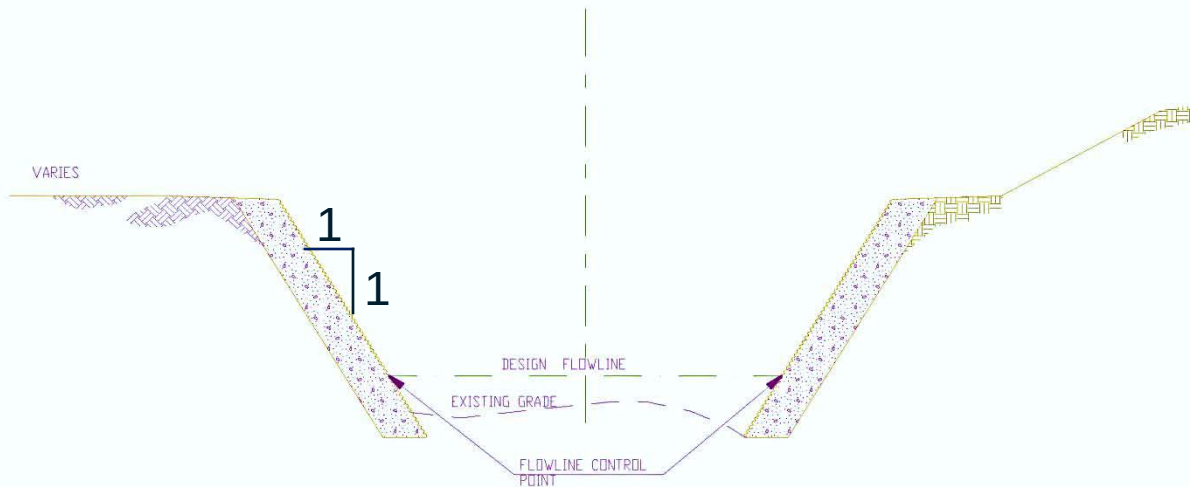

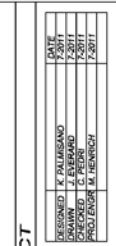

JRS


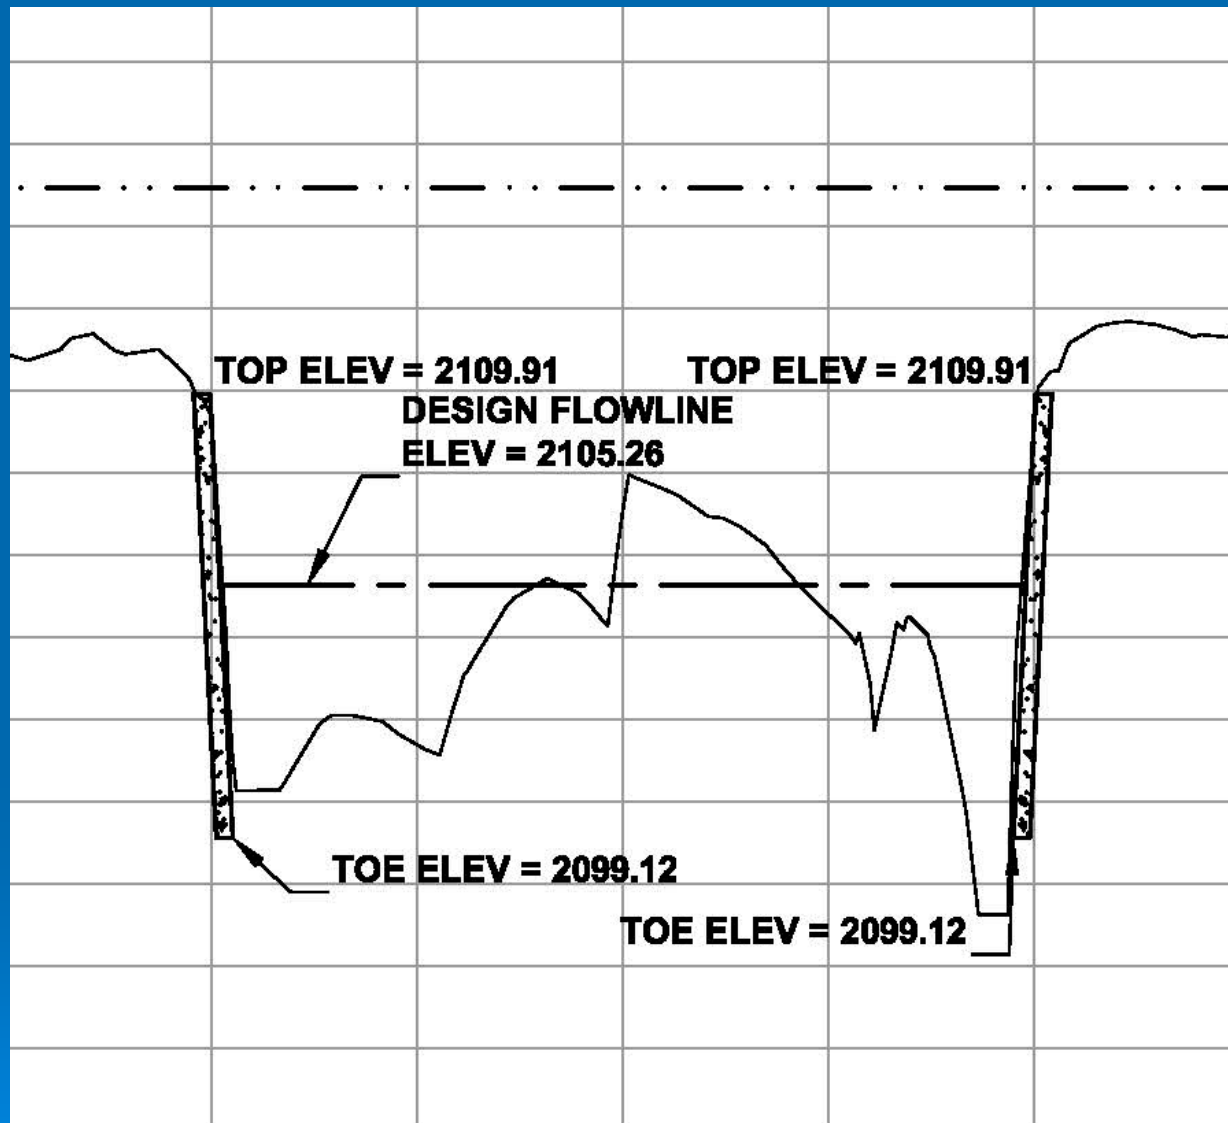



FIGURE 1-1 COMPARISON OF DESIGN FLOWLINE, DESIGN BANK TOEDOWN AND 1999/2007 EFFLUENT CHANNEL THALWEGS



2008-PROFILE-EVALUATION-01.DGN

FIGURE 1-1

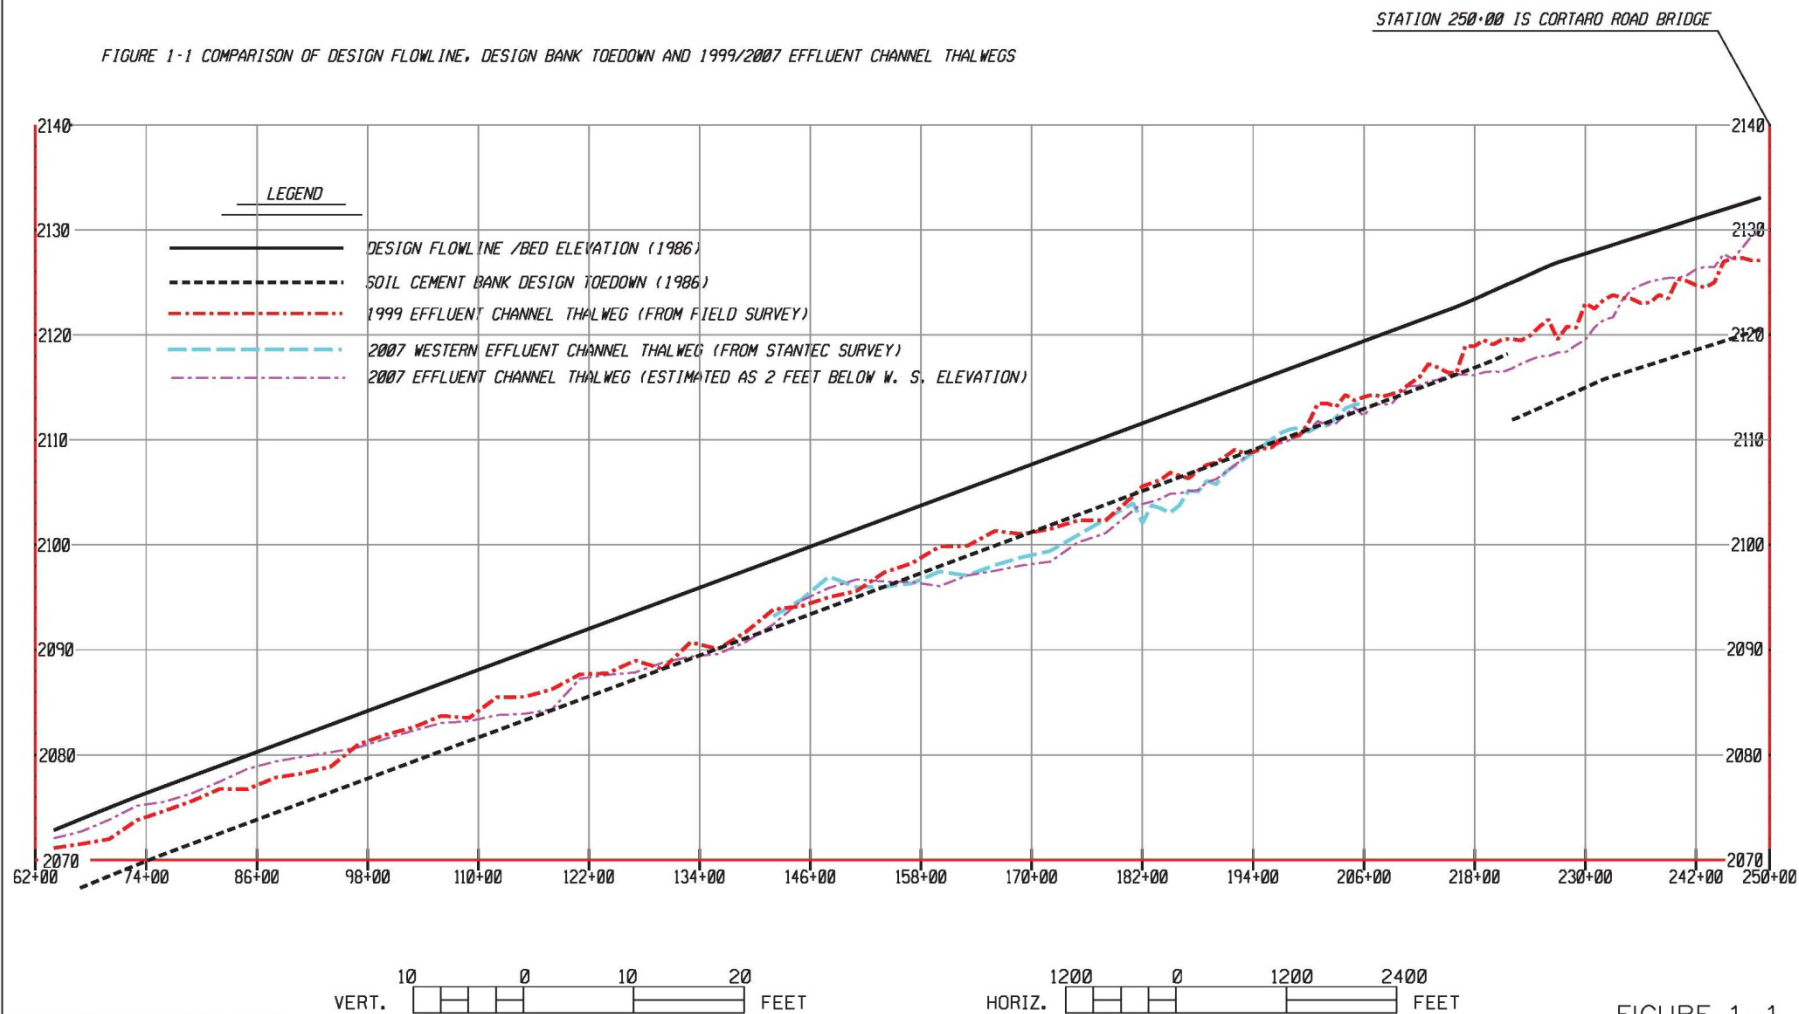

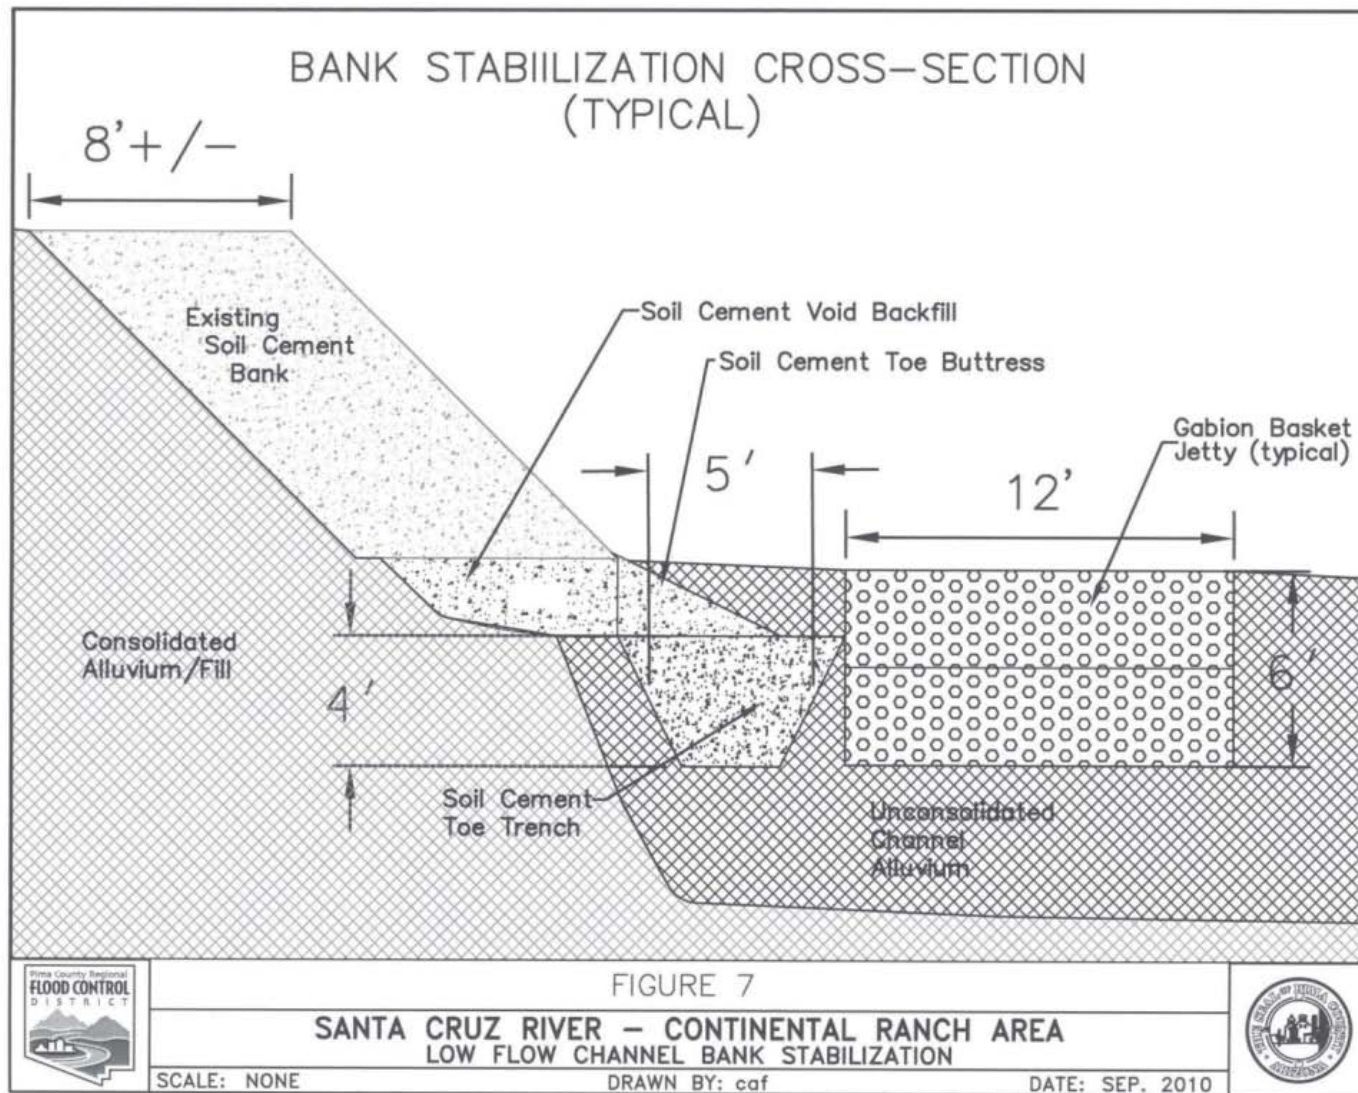












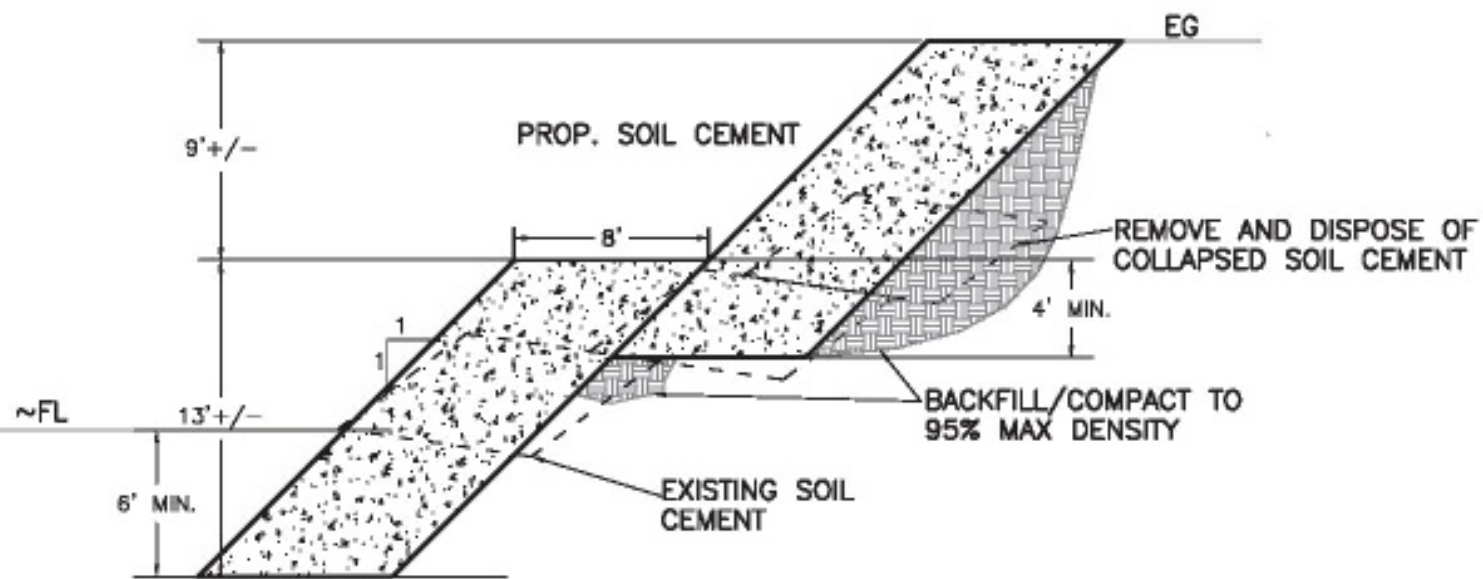

2 SECTION
1" = 5'















Moving Forward

- Monitor/Non-Repair
- Continue Band-Aid Approach
- Grade Control Structures, Soft Stabilization of Banks



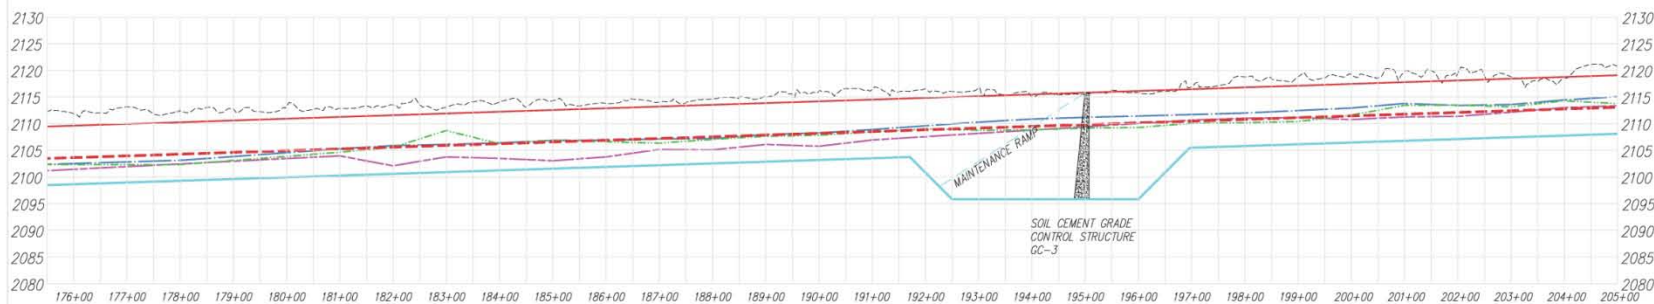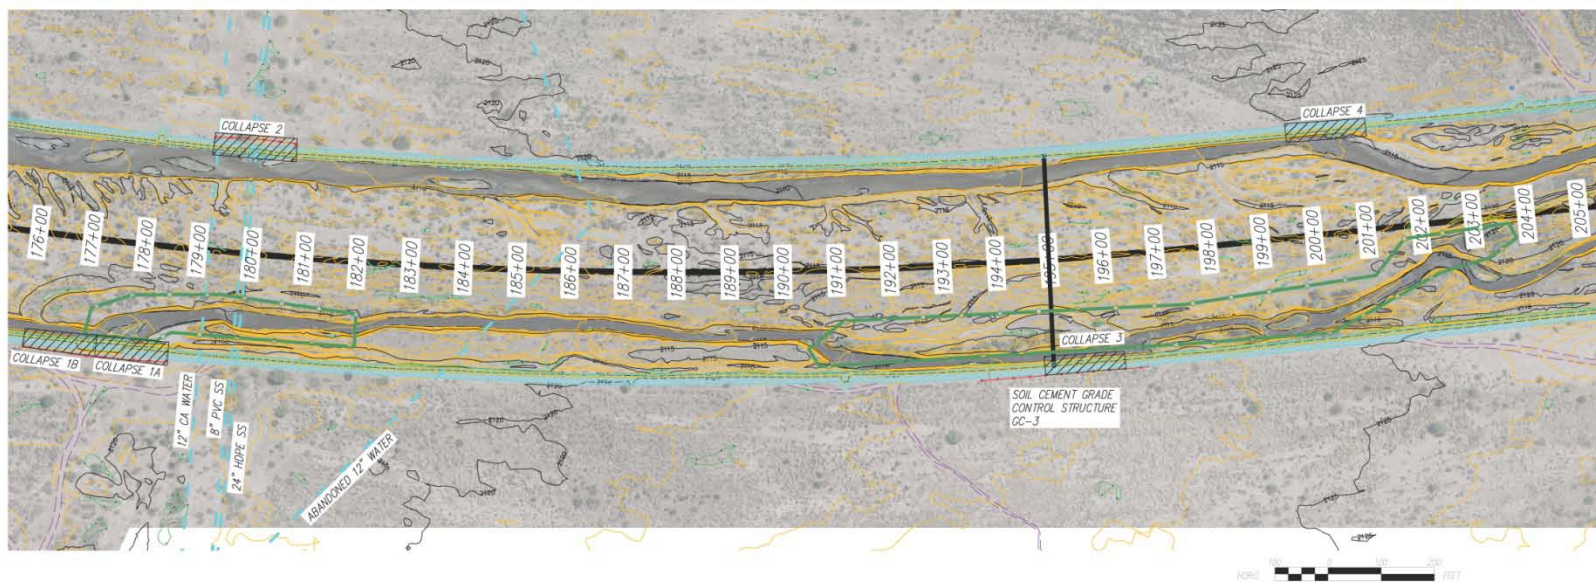

PROFILE LEGEND

- DESIGN FLOWLINE (1986)
- DESIGN TOE DOWN (1986)
- HIGH FLOW TOE DOWN (1986)
- 1989 EFFLUENT CHANNEL THALWEG (FROM FIELD SURVEY)
- 2007 EXISTING SURFACE
- 2007 EFFLUENT CHANNEL THALWEG (FROM STANTEC SURVEY)
- 2007 WATER SURFACE
- NEW TOE DOWN

Aerial mapping services performed by the Orthoshop - Tucson on March 20, 2007



NEW SOIL CEMENT GRADE CONTROL STRUCTURE
SEE DTI

PLAN LEGEND

- PIPELINE UTILITIES
- AREAS OF HIGH VALUE VEGETATION
- NEW SOIL CEMENT BANK PROTECTION TOE DOWN



2006 AND 2007 BANK PROTECTION FAILURE AREAS, REPAIRED IN 2007



Scales: Horiz. 1" = 100'
Vert. 1" = 10'

PIMA COUNTY REGIONAL FLOOD CONTROL DISTRICT

DATE	NAME	DESIGN	SCALE
10/1/08	AL. 5008	AL. 5008	AL. 5008
10/1/08	AL. 5008	AL. 5008	AL. 5008
DATE

REV/SECTION

NO. REVISION DESCRIPTION

NO. REVISION DESCRIPTION

LOW FLOW CHANNEL ALTERNATIVES ANALYSIS
SANTA CRUZ RIVER - CONTINENTAL RANCH
ALTERNATIVE 5 - FULL STRUCTURAL BANK
STABILIZATION WITH GRADE CONTROL STRUCTURES

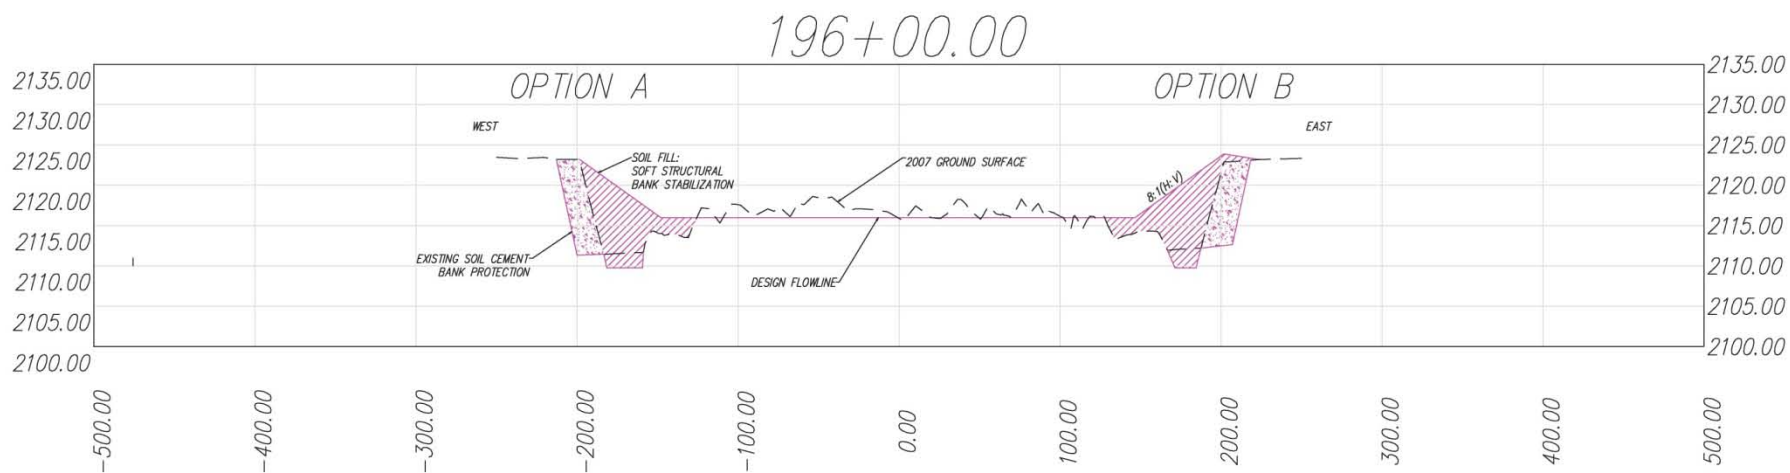

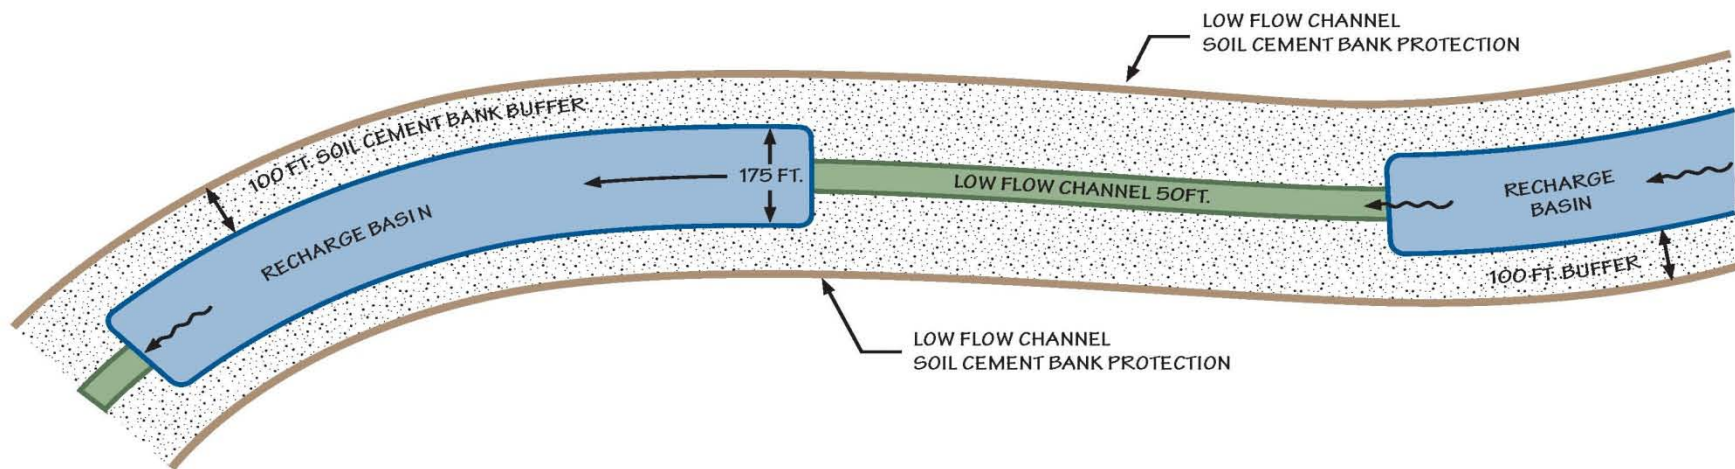


Figure 4-3
EFFLUENT FLOW REALIGNMENT USING IN-SERIES BASINS
Santa Cruz River Low Flow Channel— Continental Ranch Area



Questions?

