


COMPARED BY:

DRAWN BY:

CHECKED BY:

DESIGNED BY:

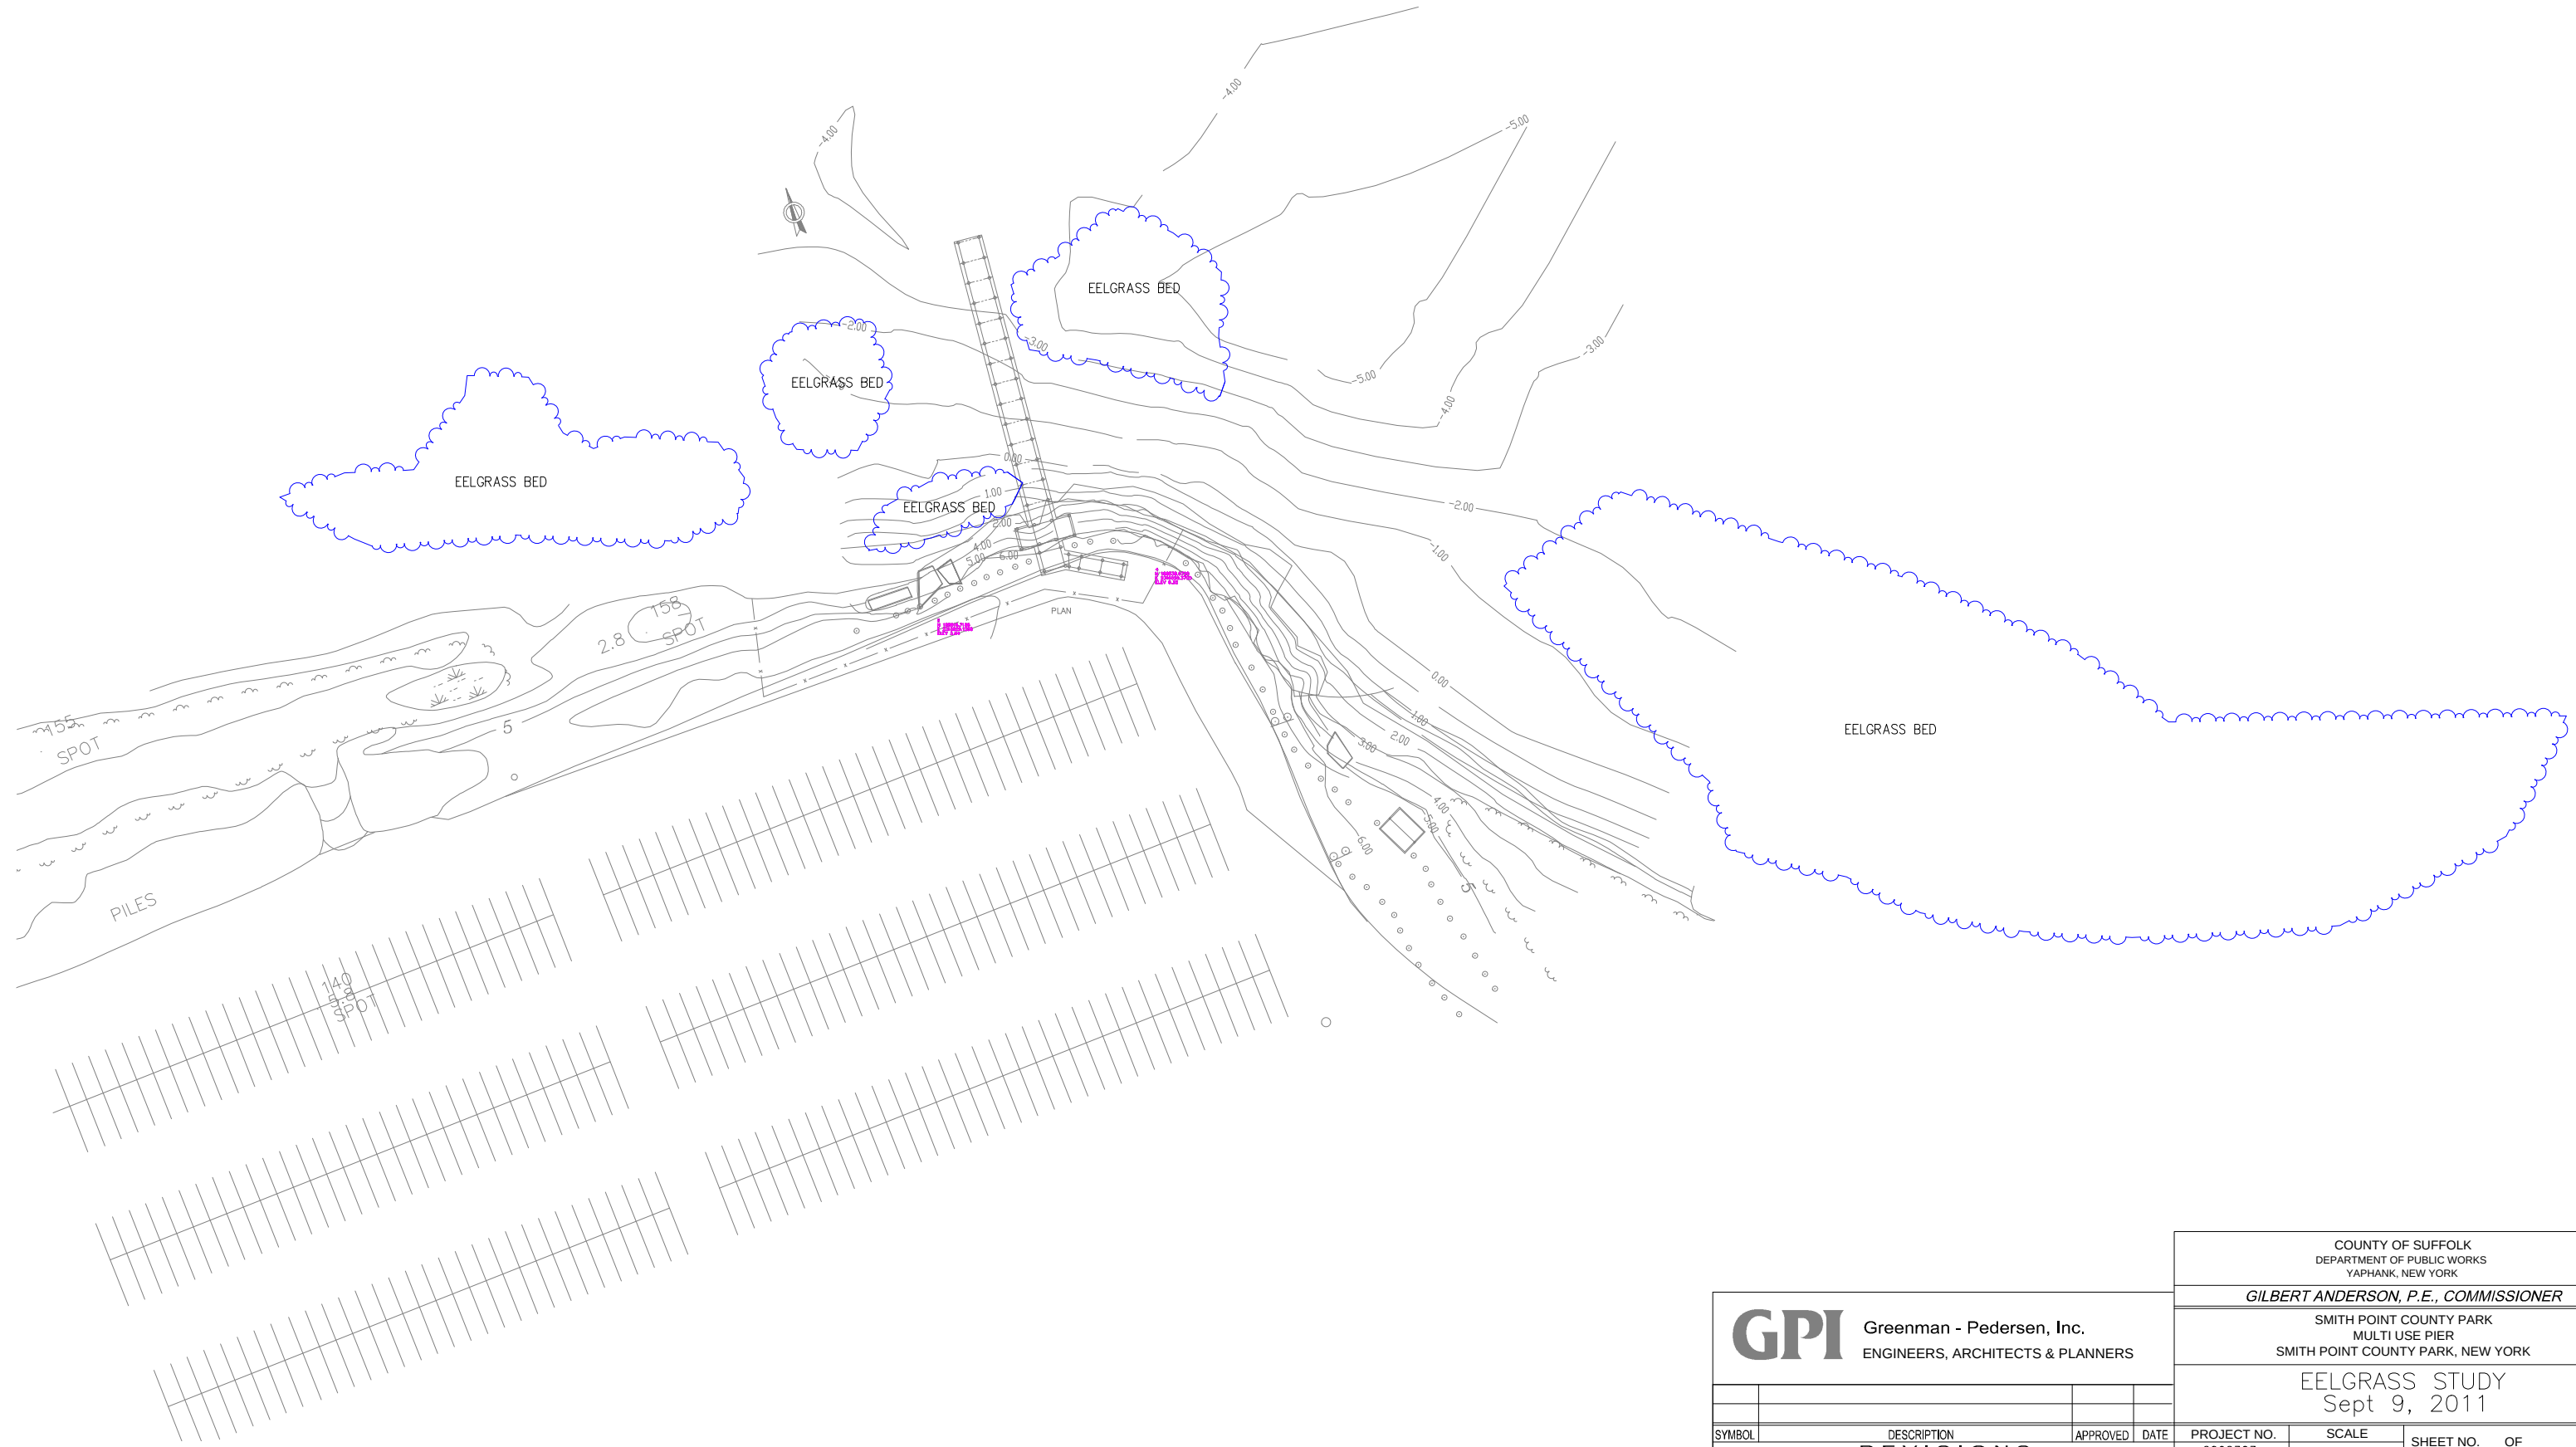

Greenman - Pedersen, Inc.
ENGINEERS, ARCHITECTS & PLANNERS

SYMBOL	DESCRIPTION	APPROVED	DATE
	REVISIONS		

COUNTY OF SUFFOLK DEPARTMENT OF PUBLIC WORKS YAPHANK, NEW YORK		
GILBERT ANDERSON, P.E., COMMISSIONER		
SMITH POINT COUNTY PARK MULTI USE PIER SMITH POINT COUNTY PARK, NEW YORK		
EELGRASS STUDY Sept 9, 2011		
PROJECT NO. 2002303	SCALE AS NOTED	SHEET NO. OF