


DESIGNED BY:
CHECKED BY:
DRAWN BY:
COMPARED BY:

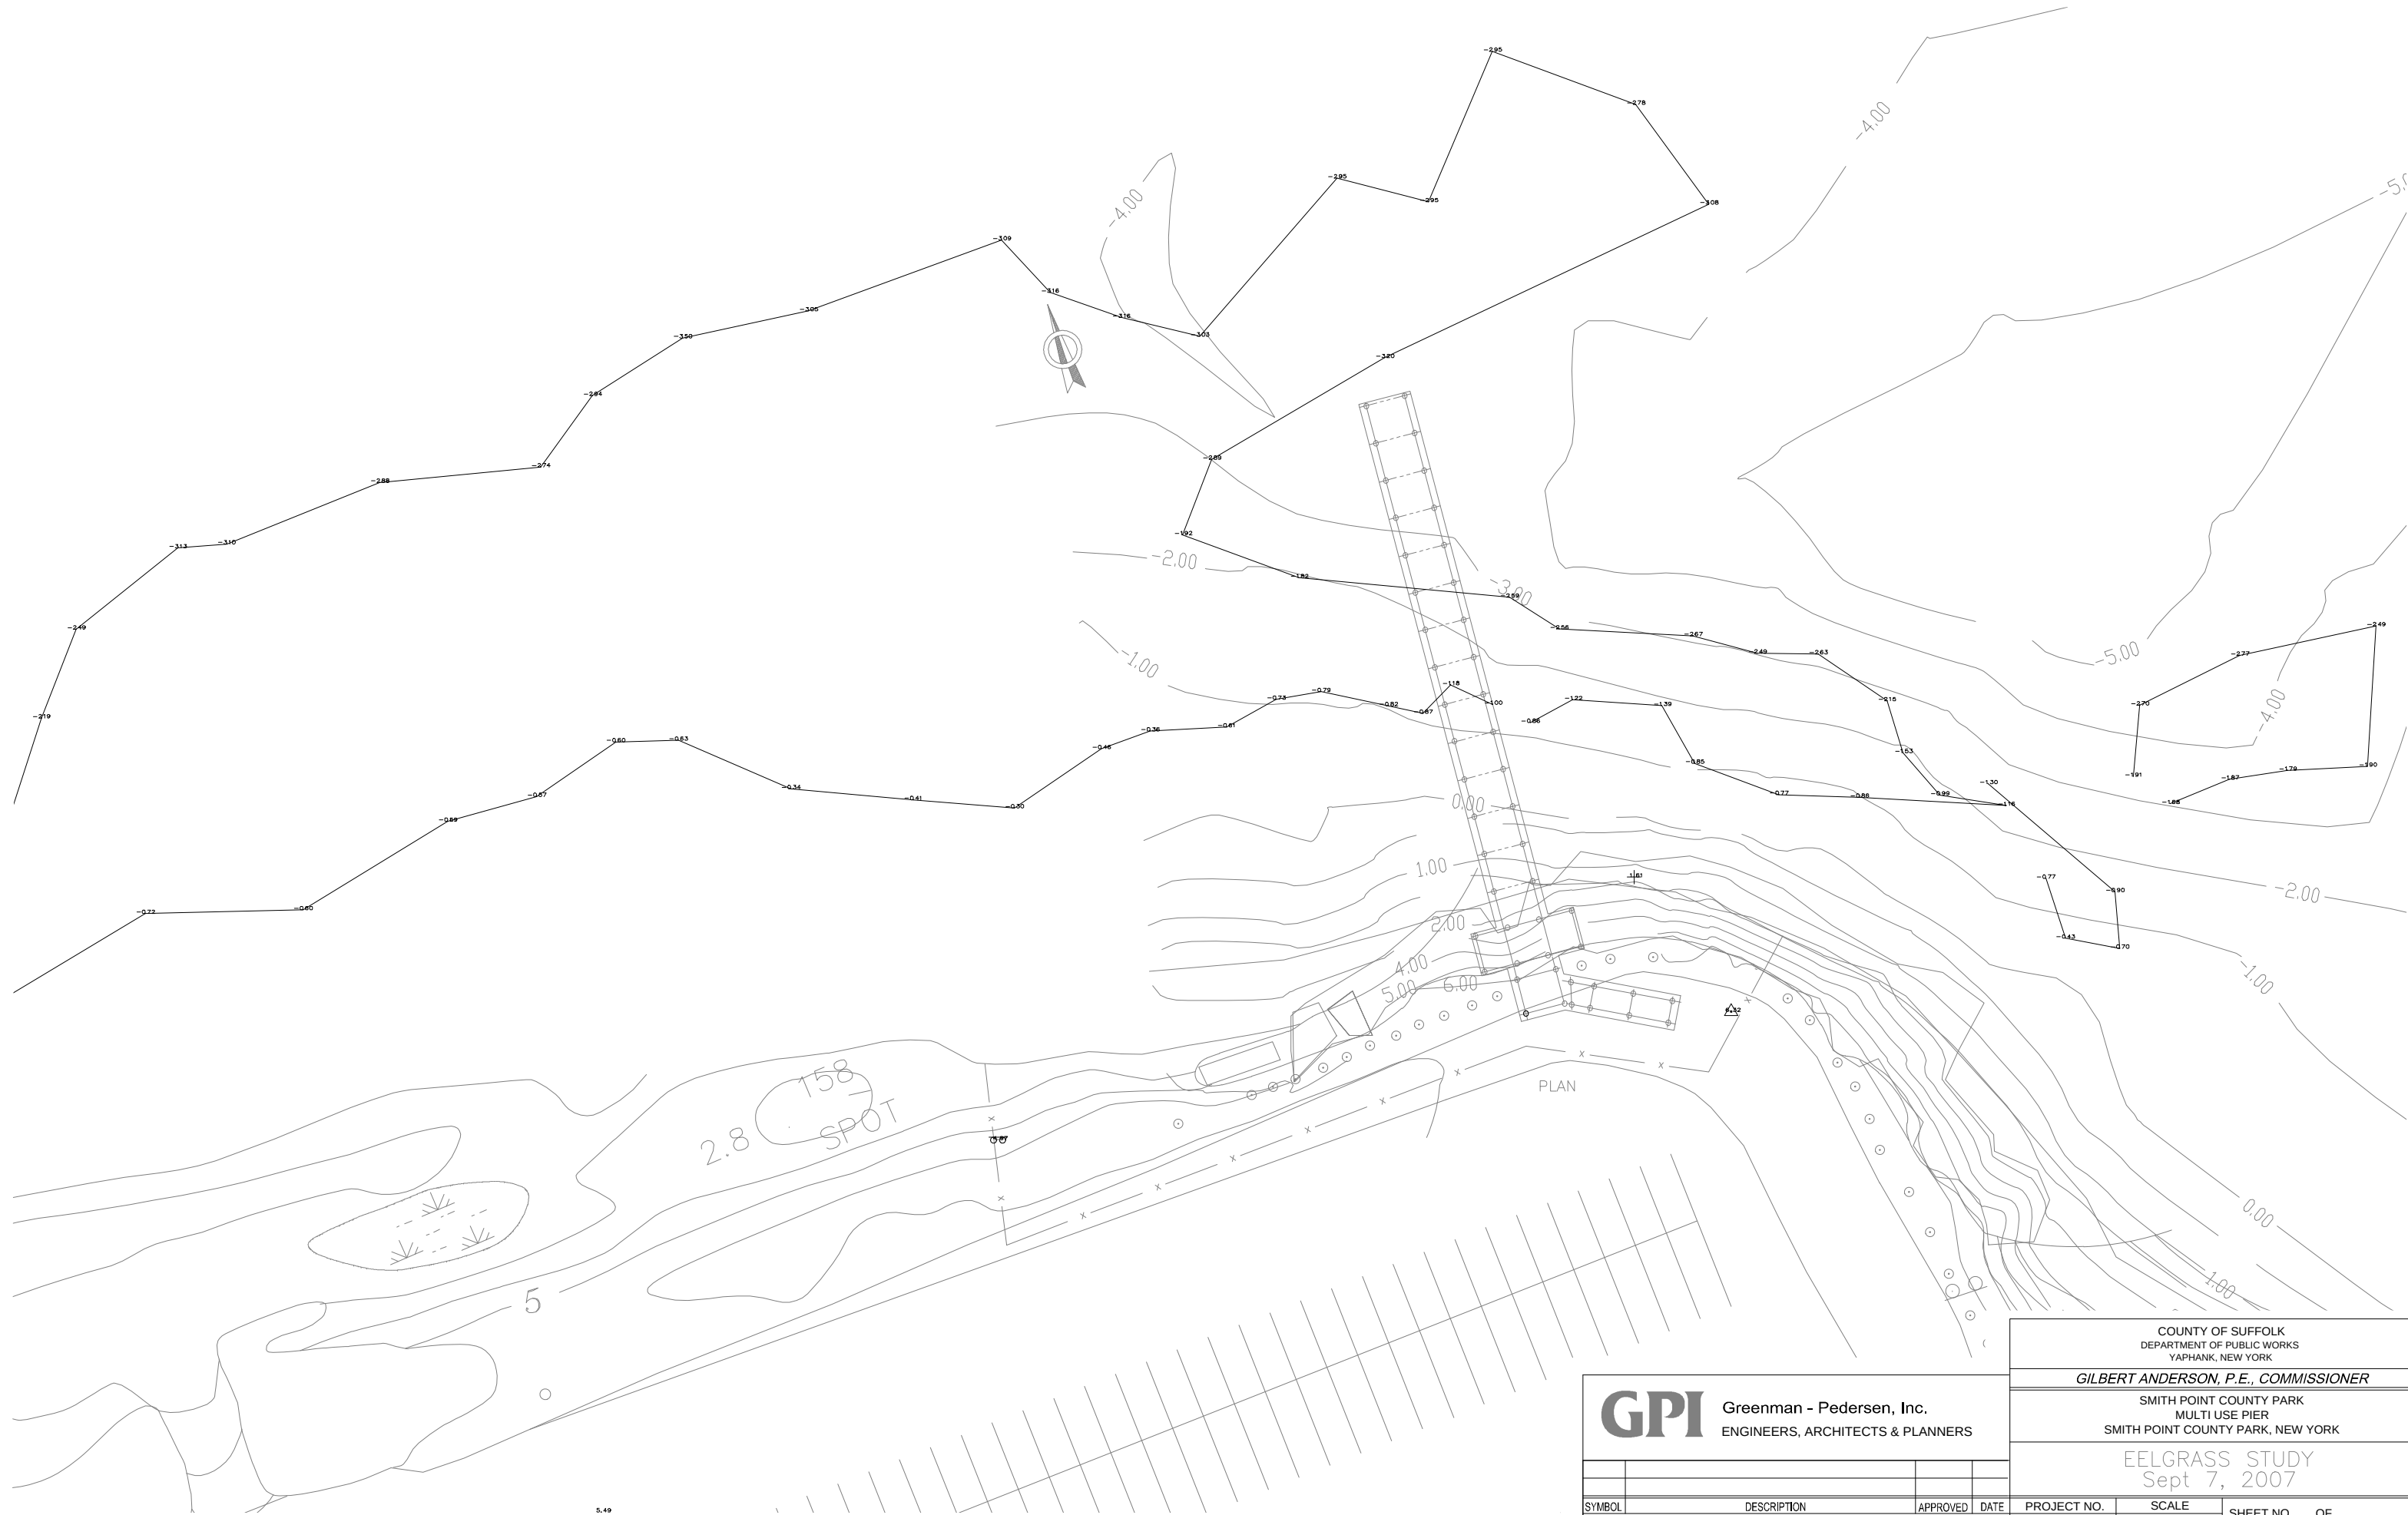

GPI Greenman - Pedersen, Inc.
ENGINEERS, ARCHITECTS & PLANNERS

SYMBOL	DESCRIPTION	APPROVED	DATE
REVISIONS			

COUNTY OF SUFFOLK DEPARTMENT OF PUBLIC WORKS YAPHANK, NEW YORK		
GILBERT ANDERSON, P.E., COMMISSIONER		
SMITH POINT COUNTY PARK MULTI USE PIER SMITH POINT COUNTY PARK, NEW YORK		
EELGRASS STUDY Sept 7, 2007		
PROJECT NO.	SCALE AS NOTED	SHEET NO. OF