


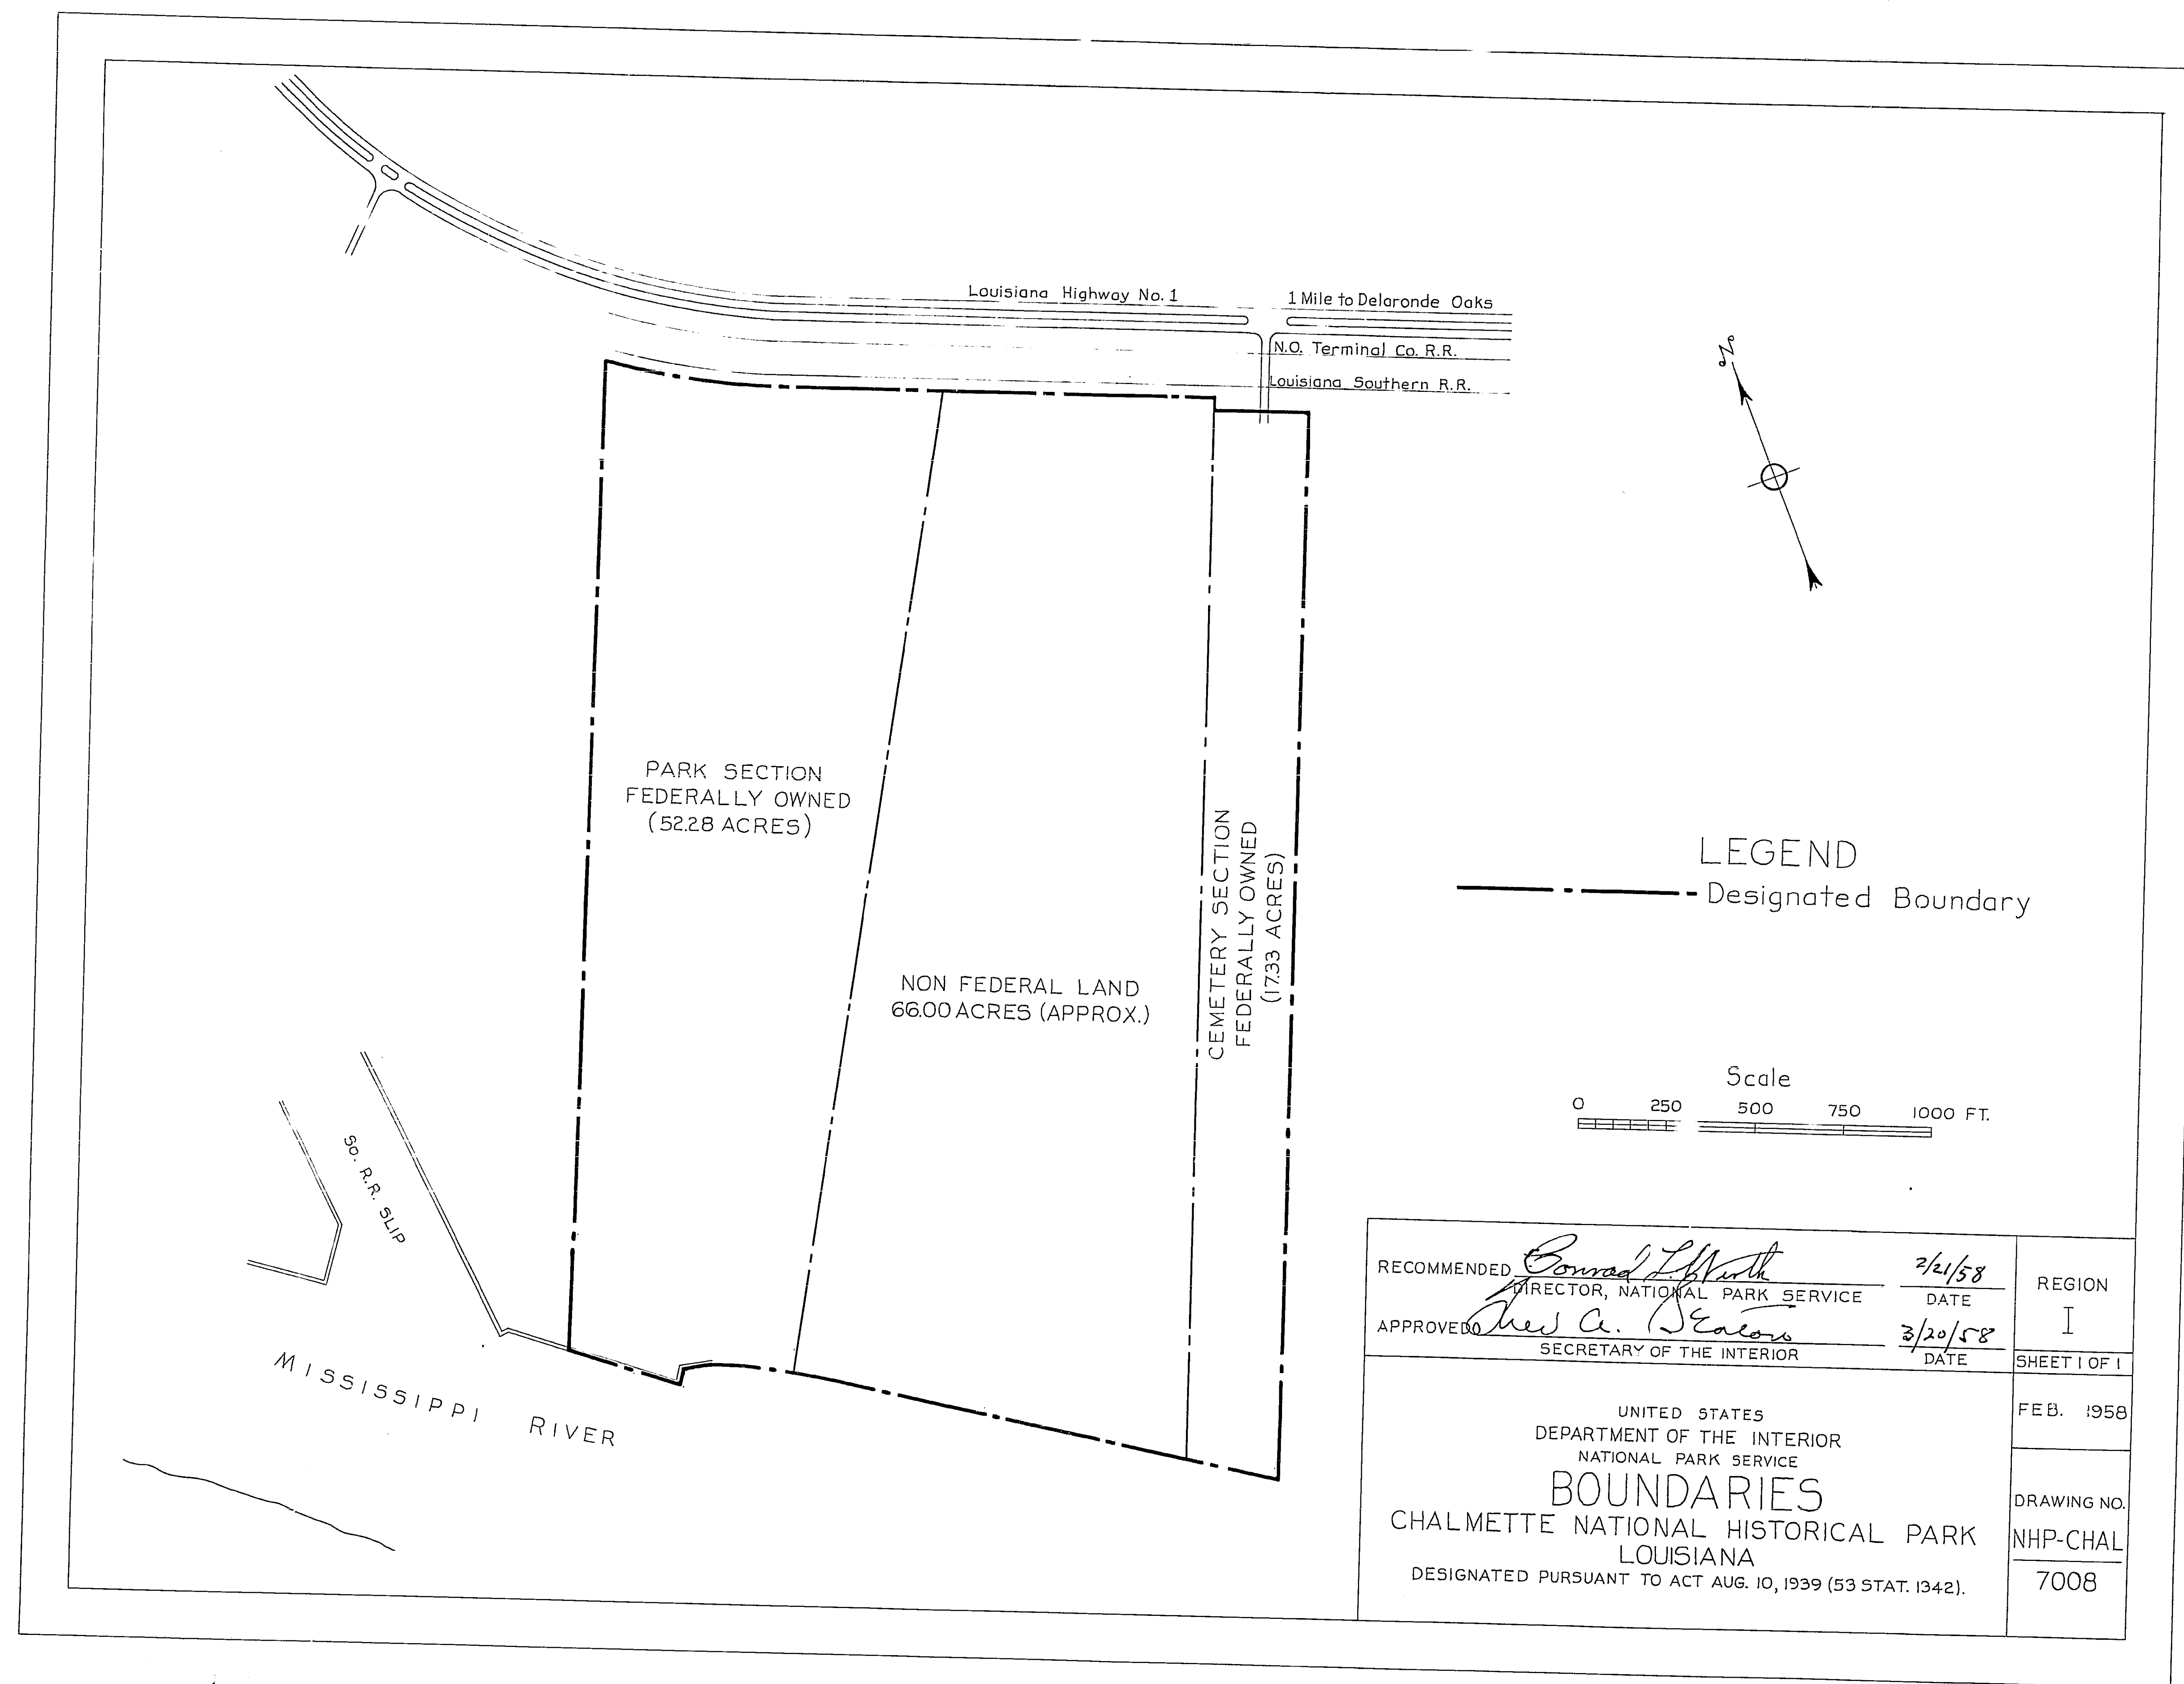

|                                                                      |                        |         |              |
|----------------------------------------------------------------------|------------------------|---------|--------------|
| RECOMMENDED                                                          | <i>Conrad L. Smith</i> | 2/21/58 | REGION       |
| DIRECTOR, NATIONAL PARK SERVICE                                      |                        | DATE    | I            |
| APPROVED                                                             | <i>Wes A. Seaton</i>   | 3/20/58 | SHEET 1 OF 1 |
| SECRETARY OF THE INTERIOR                                            |                        | DATE    | FEB. 1958    |
| UNITED STATES<br>DEPARTMENT OF THE INTERIOR<br>NATIONAL PARK SERVICE |                        |         | DRAWING NO.  |
| BOUNDARIES                                                           |                        |         | NHP-CHAL     |
| CHALMETTE NATIONAL HISTORICAL PARK                                   |                        |         | 7008         |
| LOUISIANA                                                            |                        |         |              |
| DESIGNATED PURSUANT TO ACT AUG. 10, 1939 (53 STAT. 1342).            |                        |         |              |