

*Belaire Environmental, Inc.*

Planning • Permitting • Habitat Creation

## FAX COVER SHEET

Date: 2-14-02 Total No. of Pages: 2Project Name: BNP Lemon/Lemon SeedTO: Arlene Wimer + Daryl EcholsOF: PINSFAX NUMBER: 361-949-8023FROM: Jeff Nelson

COMMENTS: Arlene + Daryl - Attached are  
the pad and access road coordinates  
for BNP's Lemon/Lemonseed prospect.  
The coordinates should be in NAD-27  
TX State Plane South Zone. Let me know  
if you have any questions @ 729-1241.

Thank you both,

*Jeff Nelson*

P.O. Box 741

Rockport, TX 78381

(Physical Address: 1802 Baywood Drive, Rockport, TX 78382)


Phone: (361) 729-2948

Fax: (361) 729-2970

NPS DOCUMENT # 503

# NICHOLAS & JUAN "JOSE BALLI"

A - 10

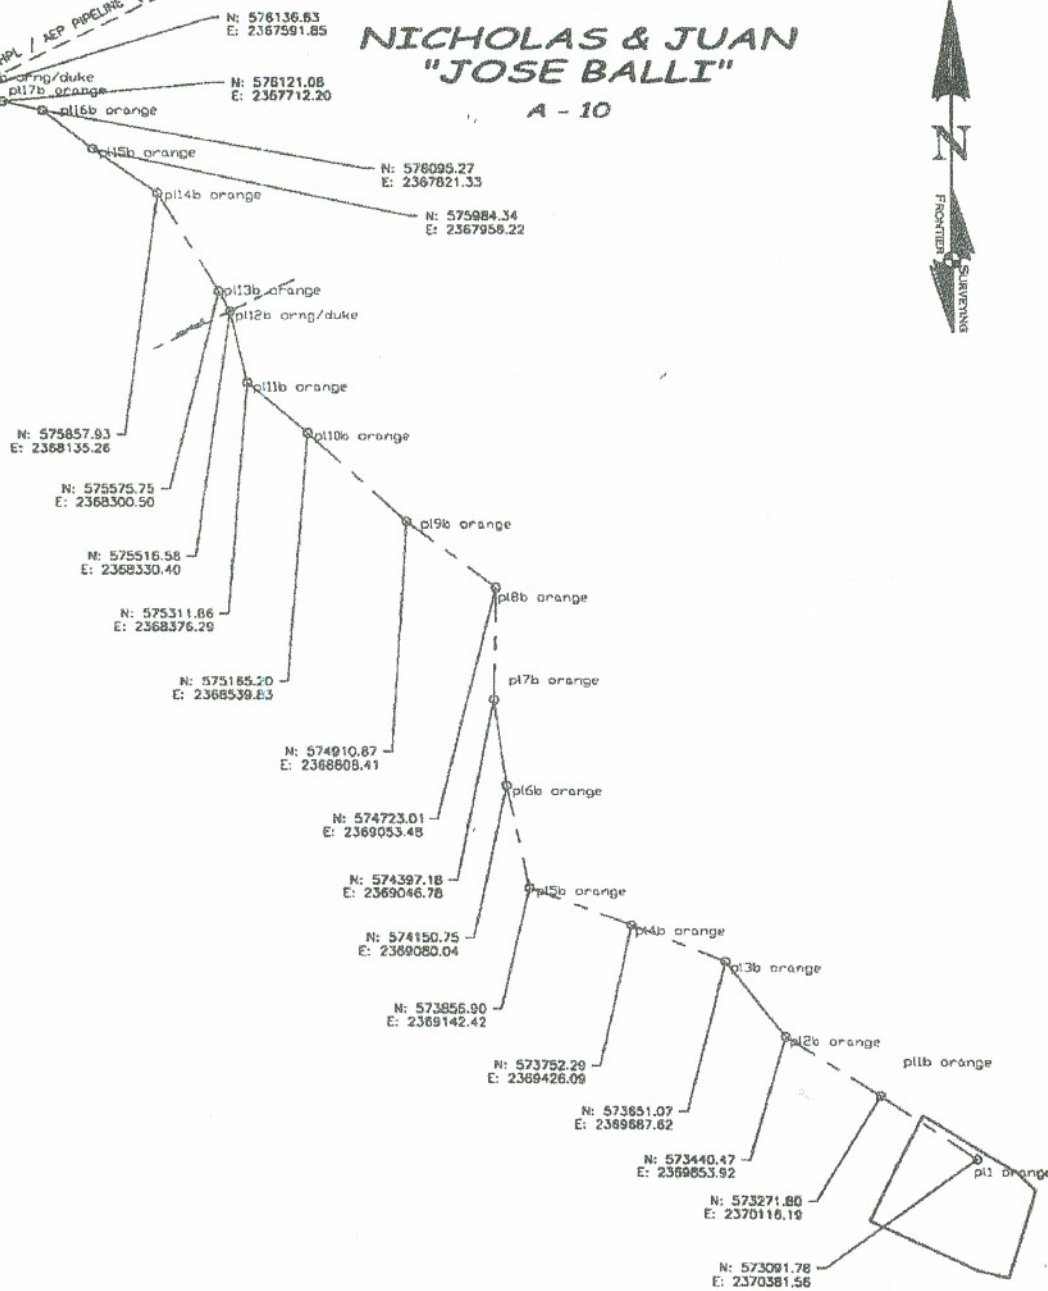

COORDINATES SHOWN ARE BASED ON  
TEXAS STATE PLANE COORDINATE SYSTEM  
OF 1927, TEXAS SOUTH ZONE

## PLAT OF

A BIOLOGICAL MAP OF  
A WELL SITE PLAT  
& PROPOSED PIPELINE PLAT FOR:  
**BNP PETROLEUM CORP.**  
**LEMON LEMON SEED UNIT**  
SITUATED IN THE NICHOLAS & JUAN  
JOSE BALLI SURVEY, A-10  
ON PADRE ISLAND  
IN KLEBERG COUNTY, TEXAS

## FRONTIER SURVEYING CO.

Land Surveying/Mapping/GPS/GIS  
710 Buffalo St. Suite 502  
Corpus Christi, TX 78401  
www.frontiersurveying.com  
(361) 881-8044 Fax (361) 881-8340

|                           |                         |
|---------------------------|-------------------------|
| Completion Date: 01/16/02 | File Name: 010546Q1.DWG |
| Scale: 1"=400'            | Surveyed by: AW/CW      |
| Drawn by: CH              | Checked by: RH          |

JOB #: 010546

NPS DOCUMENT# 503

Feb 14 02 11:10a BEI

Feb-13-02 06:00P Frontier Surveying


(361)729-1441

361 881 8340

P.02

p.2

PLOT DATE:

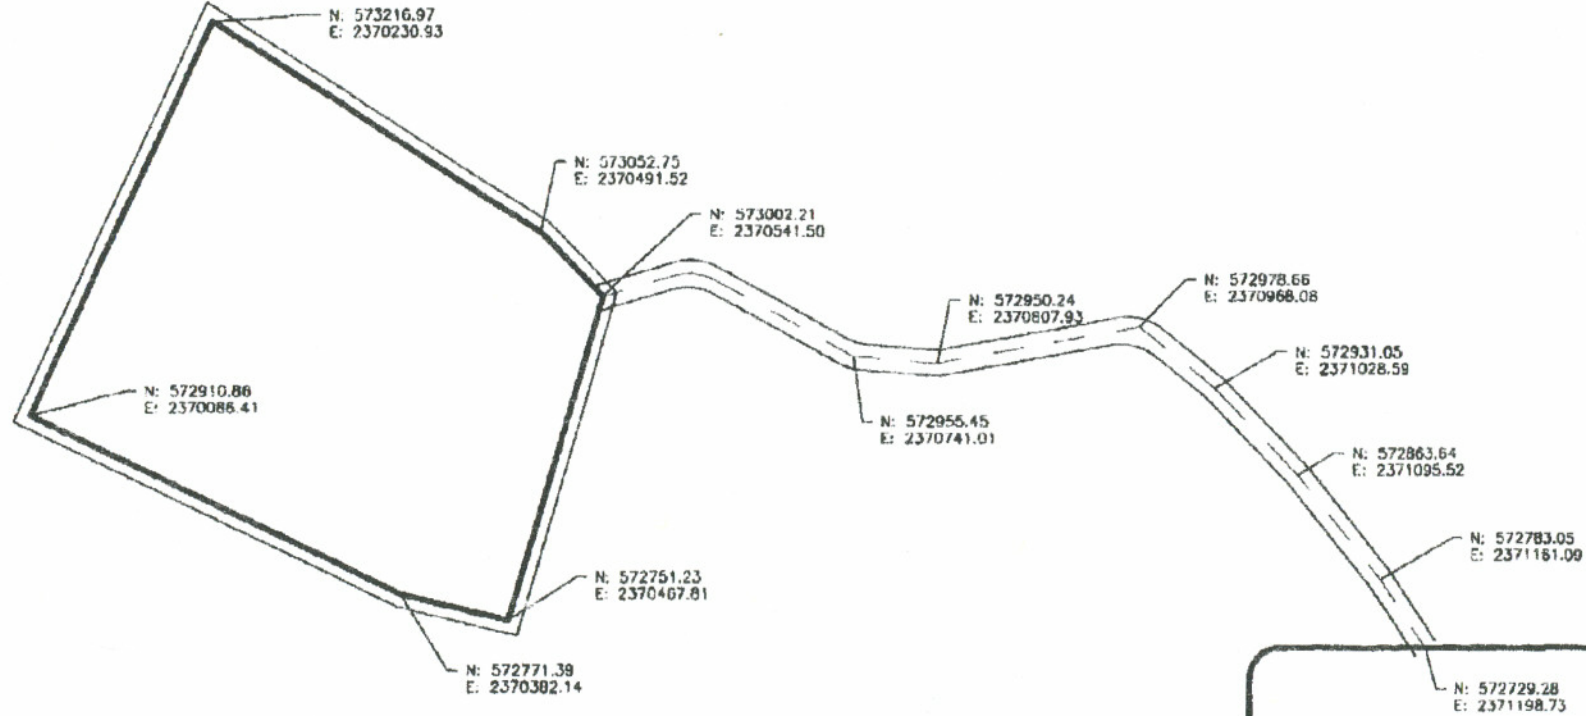

|                  |              |
|------------------|--------------|
| Completion Date: | File Name:   |
| Scale:           | Surveyed by: |
| Drawn by:        | Checked by:  |

NPS DOCUMENT # 503