


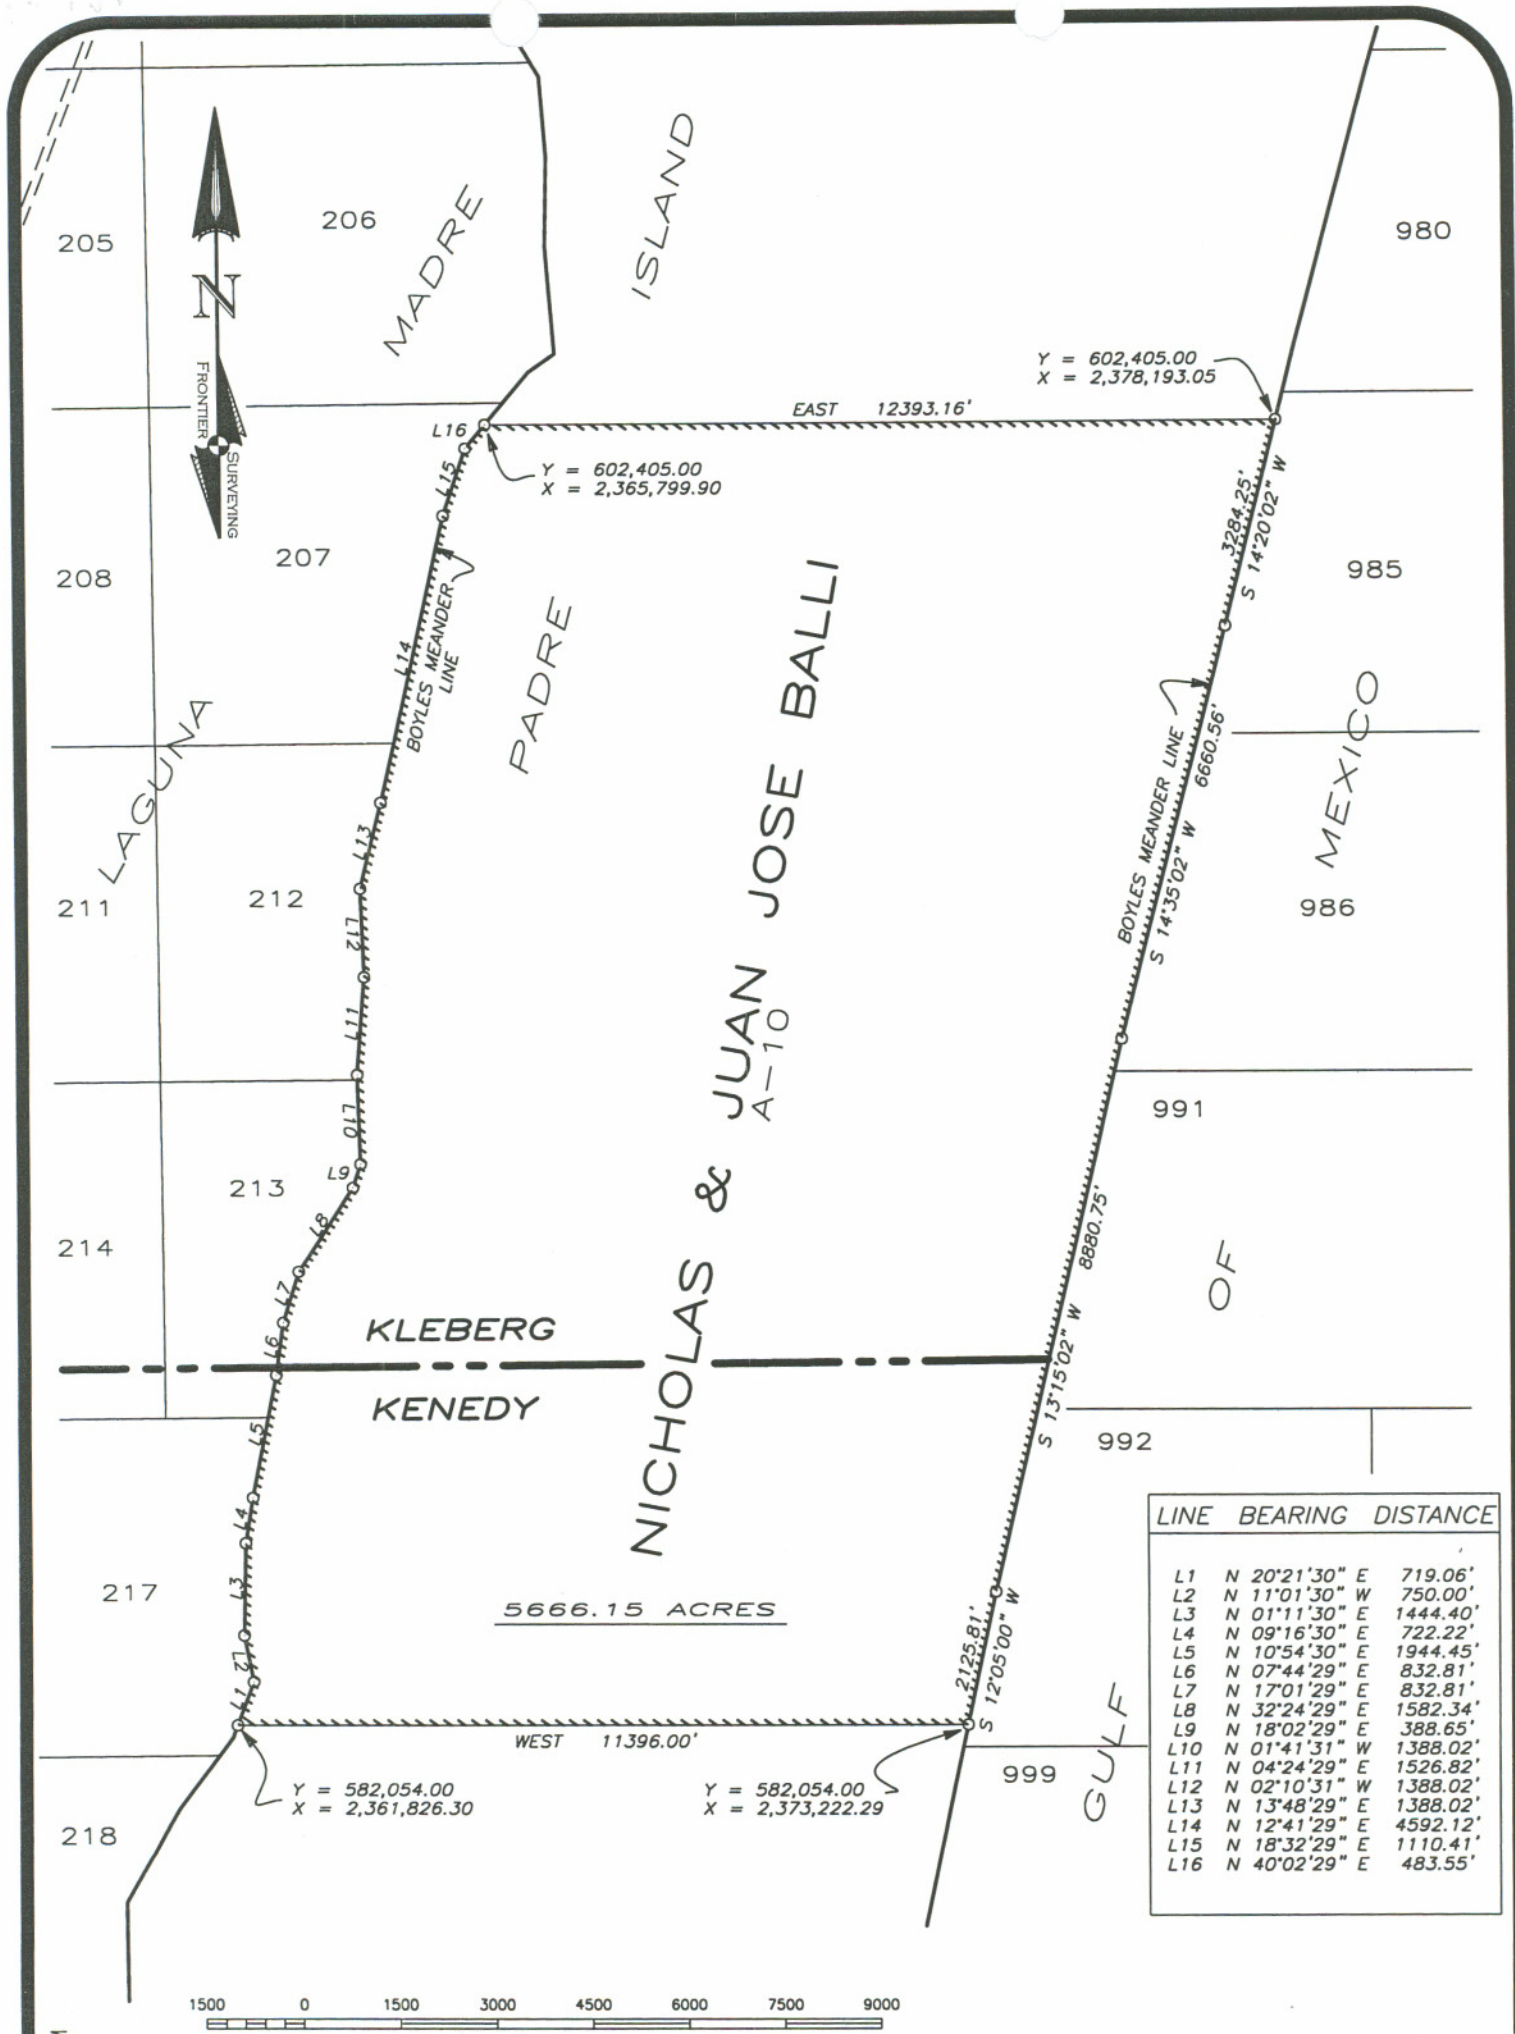

LINE	BEARING	DISTANCE
L1	N 20°21'30" E	719.06'
L2	N 11°01'30" W	750.00'
L3	N 01°11'30" E	1444.40'
L4	N 09°16'30" E	722.22'
L5	N 10°54'30" E	1944.45'
L6	N 07°44'29" E	832.81'
L7	N 17°01'29" E	832.81'
L8	N 32°24'29" E	1582.34'
L9	N 18°02'29" E	388.65'
L10	N 01°41'31" W	1388.02'
L11	N 04°24'29" E	1526.82'
L12	N 02°10'31" W	1388.02'
L13	N 13°48'29" E	1388.02'
L14	N 12°41'29" E	4592.12'
L15	N 18°32'29" E	1110.41'
L16	N 40°02'29" E	483.55'

PLOT DATE: 05-24-01 1:24 PM

BEARINGS & COORDINATES SHOWN ARE BASED
ON LAMBERT GRID, TEXAS STATE
PLANE, SOUTH ZONE, NAD 27

FRONTIER SURVEYING CO.

LAND SURVEYING/MAPPING/GPS/GIS
710 BUFFALO ST. SUITE 502
CORPUS CHRISTI, TX 78401
(361) 881-8044 FAX (361) 881-8340

PLAT OF

5666.15 ACRES FOR
BNP PETROLEUM CORP.

SITUATED IN THE NICHOLAS & JUAN
JOSE BALLI SURVEY, A-10
ON PADRE ISLAND
IN KLEBERG & KENEDY COUNTIES, TEXAS

Completion Date: 05/24/01	File Name: 010537CENTRAL
Scale: 1" = 3000'	Surveyed by:
Drawn by: RH	Checked by: RH

JOB #: 010537