


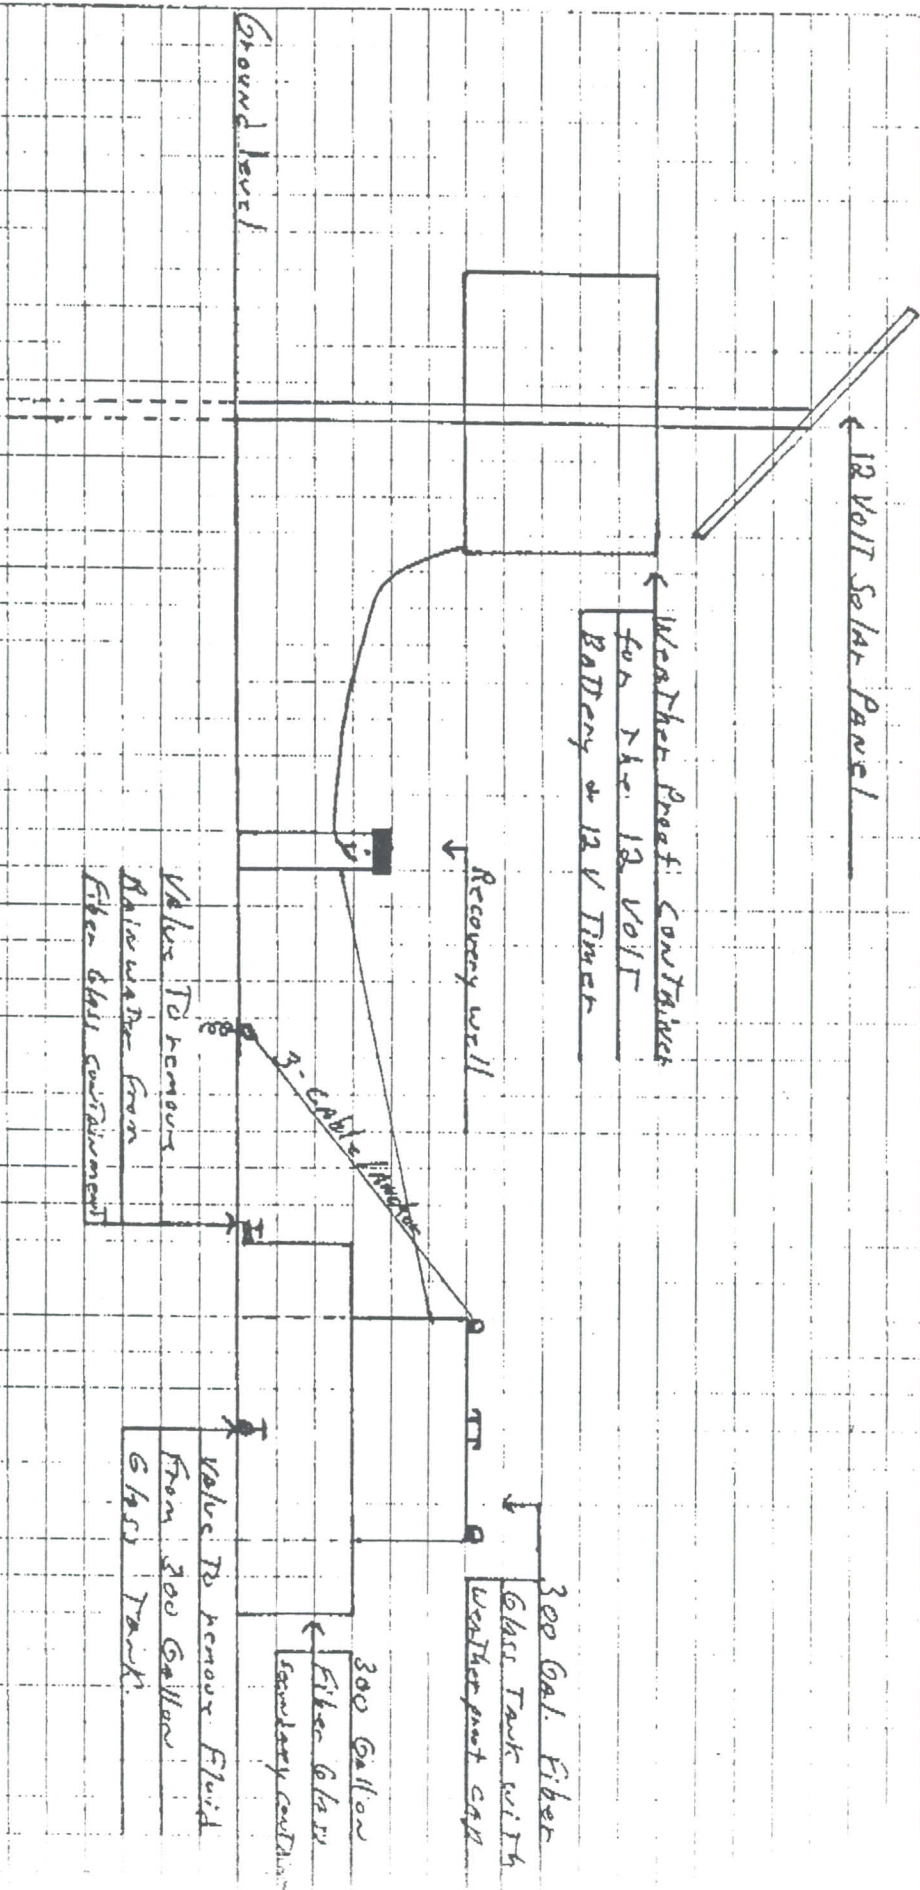

This self contained unit will be installed in the old PIT area. Two similar well bore will be installed inside the existing cyclone fence area near the production tanks. An additional 300 gallon fiberglass tank will be located within the existing tire well. To accumulate fluid from these wells. An existing 12VIT system will power these pumps. The self contained unit at the PIT will also have a 30' x 30' x 6' cyclone fence around it.



The pump will be activated a maximum of 10 minutes each 24 hours. A maximum volume of 10 gallons of fluid will be pumped into 300 gal tank each 24 hour period. When Tanks will pull Tank where hauling well from production tanks.