


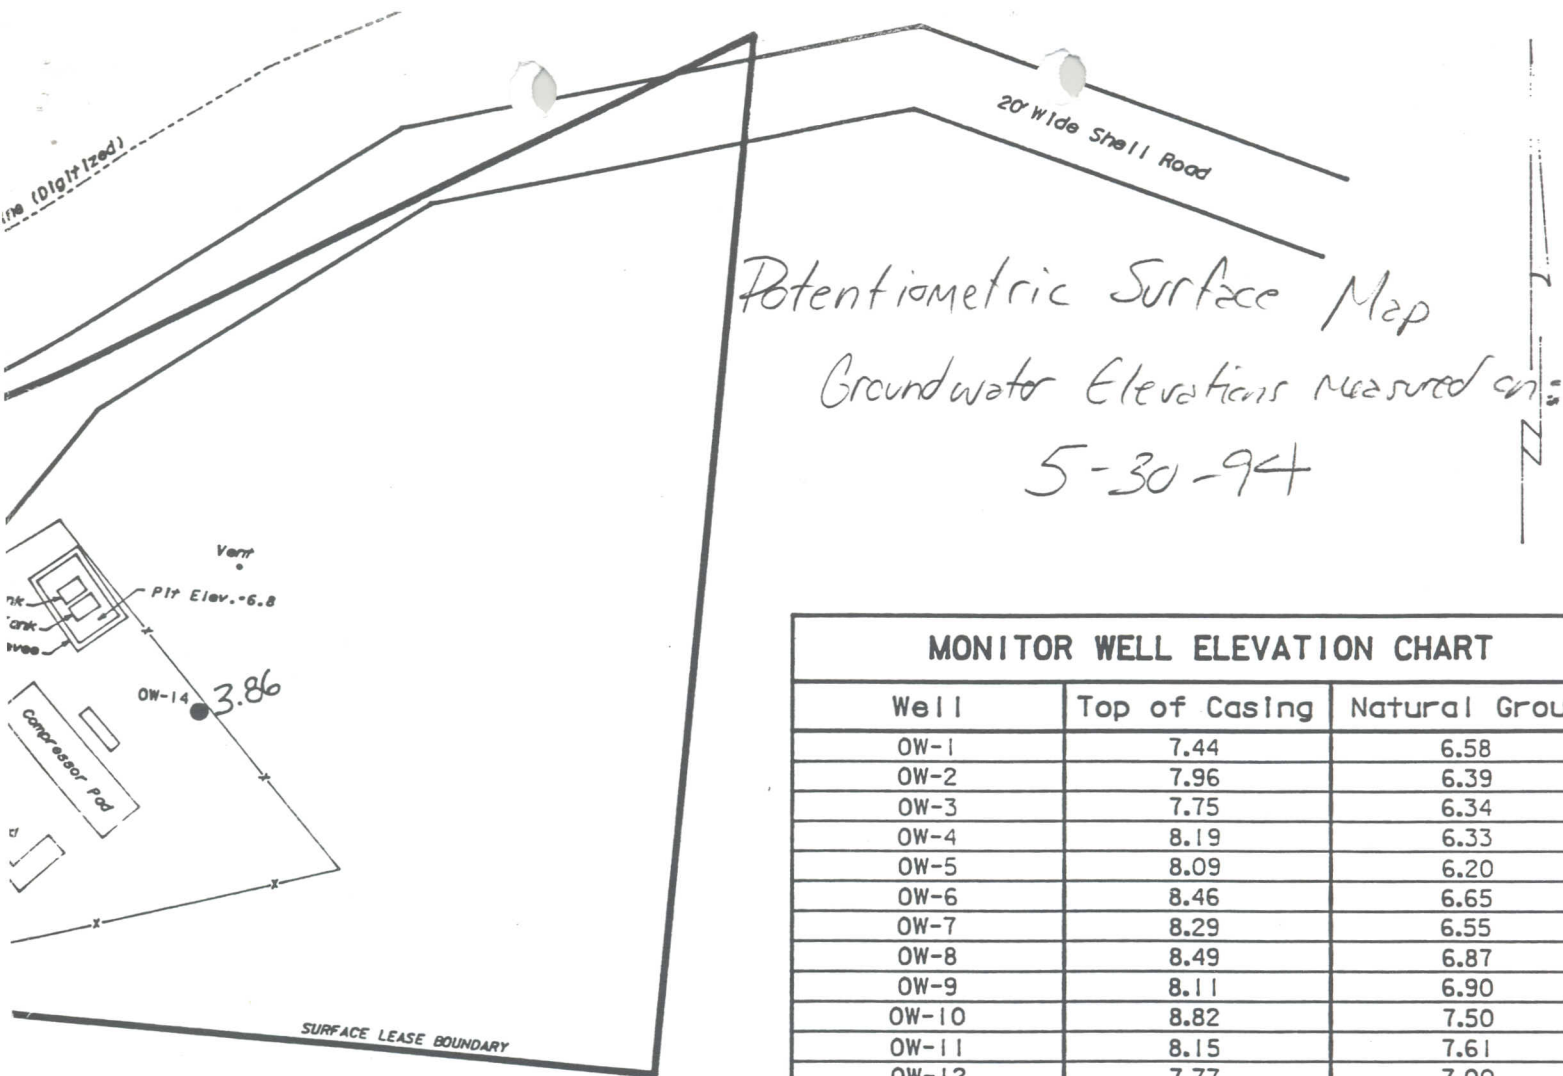

MONITOR WELL ELEVATION CHART

Well	Top of Casing	Natural Ground
OW-1	7.44	6.58
OW-2	7.96	6.39
OW-3	7.75	6.34
OW-4	8.19	6.33
OW-5	8.09	6.20
OW-6	8.46	6.65
OW-7	8.29	6.55
OW-8	8.49	6.87
OW-9	8.11	6.90
OW-10	8.82	7.50
OW-11	8.15	7.61
OW-12	7.77	7.00
OW-13	7.59	6.46
OW-14	7.68	6.86
OW-15	9.12	7.94
OW-16	8.93	7.82
OW-17	8.42	7.38
RW-1	10.64	8.38
RW-2	10.12	8.00
RW-3	8.43	6.25
RW-4	8.52	6.42
RW-5	9.75	7.57
RW-6	9.85	7.51
SVE-1	8.02	6.44
Air Sparge Well	----	----

OW = Observation Well (1-1/2" PVC)
 RW = Recovery Well (8" PVC)
 SVE = Soil Vapor Extraction Well (2" PVC)

AMOCO PRODUCTION COMPANY
 Land Survey Department

MONITOR WELL PLAT
SOUTH SPRINT FACILITY

PADRE ISLAND
 Kleberg County, Texas

Scale: 1" = 50'

JM

Date: 8-10-94

SSPRINT.DGN.LV 16

AMOCO
 South Sprint GU No. 1
 Well No. 1



JUAN JOSE
&
NICHOLAS BALLI
A-10

