


D-174

CAD Atlas
Of the Archeological and Related Drawings of
Independence National Historical Park

Volume II: Block 200 (Second Bank, Library Street, Etc.)

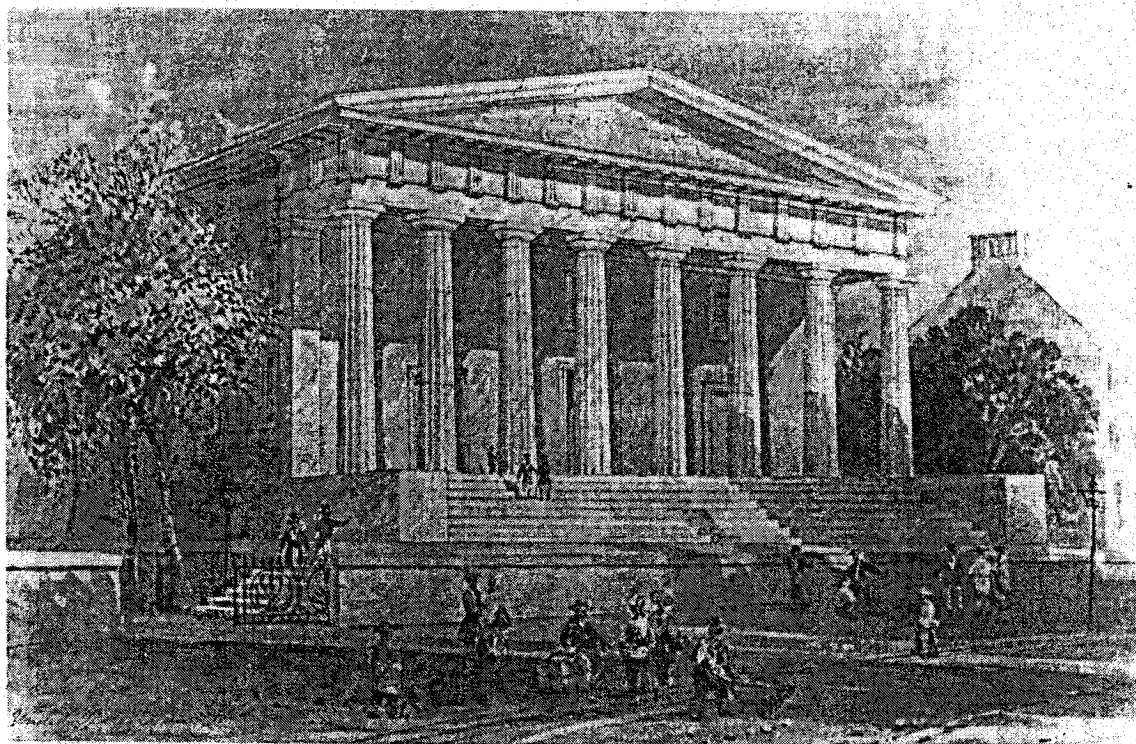

Compiled by
Paul Y. Inashima

CAD by
Dianne Anderson

ON MICROFILM

PLEASE RETURN TO:
TECHNICAL INFORMATION CENTER
DENVER SERVICE CENTER
NATIONAL PARK SERVICE

No Sensitive Date per Carmen Edghill, DSC-RP

301-344-6260

Cover: The north facade of the Second Bank from a painting by W.H. Bartlet, 1839, was scanned from Illustration No. 6 (INHP Negative No. 6839) in Joseph Petrak's (1964), "Historic Structure Report, Part II (Portion) - Architectural Data Section on Second Bank of the United States: Restoration of the Exterior Structure and Surrounding Areas." The cover illustration was prepared in Photoshop by Daniel Fischler and Paul Y. Inashima.

H3015 (DSC-RPA)
INDE 412B-42 & 412B-43

July 20, 1998

Memorandum

To: Doris Fanelli, Chief, Cultural Resource Management, Independence
National Historical Park

From: Paul Y. Inashima, Archeologist, Applied Archeology Center,
Resource Planning, Denver Service Center

Reference: Independence National Historical Park, Package 412B, Block 200
Utility Distribution System, Project Types 42 and 43

Subject: Transmittal of CAD Compilation of Block 200 Archeological Drawings

The subject document, *CAD Atlas of the Archeological and Related Drawings of Independence National Historical Park. Volume II: Block 200*, is herein transmitted for your records. This compilation includes 21 AutoCAD-format drawings which were prepared during the course of background research for the parkwide utilities improvement project.

The *Atlas* consists of AutoCAD digitized versions of existing paper-format archeological and historical drawings, adaptations of text-based data, original archeological records, and syntheses of selected data from existing paper-format drawings. For organizational purposes, the drawing files have been ordered into two sections--first by numerical file name and then by alphabetical file name. In both sections, file names are listed in ascending order as indicated in the table of contents. Each drawing or related group of drawings is preceded by a brief commentary which describes its contents and provides cross references to applicable source information. For CAD management purposes, a summary listing of file layers and related pen colors, linetypes, and layer contents is provided. Finally, to facilitate access to the CAD drawing files and to the data contained within them, a subject index which is cross referenced by file name is appended.

Over the period of work, the various drawings were initially created in versions 12, 13, or 14 of AutoCAD. To reduce problems related to version changes, all files have been updated to Release 14 format. A limited distribution of the electronic compilation of the *Atlas* will be forwarded to the park on CD-ROM at a future date.

The CAD work represented in Volume II was completed under contract by Dianne Anderson.

It is requested that users of this compilation report any errors, updates, or other corrections to the files to Paul Y. Inashima at (301)-344-6260. Should drawings not located during this work be found in the future, it is further asked that copies of them be forwarded.

/S/ Paul Y. Inashima

Attachments (5)

cc (w/att.):

Kurt Carr, Pennsylvania SHPO Office
Daniel Griffith, Delaware SHPO Office
Kevin Cunningham, Delaware Department of Transportation
Dennis Curry, Maryland Historical Trust
David Zmoda, New Jersey Department of Transportation
Allen Cooper, Chesapeake/Allegheny SO
David Orr, Valley Forge Archeology Center
Diann Jacox, Independence National Historical Park
Roy Broadbent, Independence National Historical Park
Dianne Anderson, Anderson CAD

CAD Atlas
Of the Archeological and Related Drawings of
Independence National Historical Park

Volume II: Block 200 (Second Bank, Library Street, Etc.)

Compiled by
Paul Y. Inashima

CAD by
Dianne Anderson

United States Department of the Interior
National Park Service
Denver Service Center
Resource Planning
Applied Archeology Center
Silver Spring, Maryland
1998

Table of Contents

Introduction	1
 Part I	 3
2001800	5
2001860	9
2001897	13
2001903	17
2001915	21
2001939	25
2001967	29
 <i>2167_1, 2167_2, 2167_3</i>	 33
2167_1	34
2167_2	36
2167_3	38
 2596	 41
2596-A1	45
2596-A2	49
3405_S11	53
3405_S14	57
3405_S15	61
3405_S16	65
 Part II	 69
 BANK 2022	 71
BANK_PRIVY	75
BLOCK200_1953-98	79
DEED1788	83
 Index	 87

Introduction

The present compendium is a collection of graphical data which pertain to either the known or potential archeological resources of Block 200. The graphical data represent a selection of archeological, architectural, historical, and joint archeological/architectural drawings. These drawings date to the 1950s, 1960s, 1970s, and 1990s. This data set was compiled to assist in the planning for and response to a range of construction activities associated with the installation of a new chilled water and data highway service.

Although the overall effort entailed both the electronic scanning of all pre-existing drawings and the AutoCAD conversion or original creation of archeologically relevant drawings, this compendium presents only the latter. (CD-ROM disks containing the data set of scanned drawings are on file at Independence National Historical Park.) Three data modules comprise the compendium. The first module is a CD-R disk which contains copies of the AutoCAD drawing files. The second module includes--for each drawing or set of related drawings--a text description and commentary, an AutoCAD layer list, and a plotted view. The third module is a subject index which is cross referenced by AutoCAD filename.

The drawings and basic data used in this compendium were assembled with the assistance of the Denver Service Center Technical Information Center; former Temple University graduate student intern, Shirley Rosenberger; Applied Archeology Center historian, Christine Hoepfner; Independence National Historical Park architectural technician, Roy Broadbent; and Independence National Historical Park associate curator, Robert Giannini. The AutoCAD work was completed by CAD consultant, Dianne Anderson.

Block 200 AutoCAD Drawings

Part I


2001800.dwg is an AutoCAD duplicate of Block 200 taken from drawing NHP-IND 2153. The original drawing is a historical base map of the core park area for the year 1800. The map was researched by former park historian, Edward M. Riley, and was completed on February 25, 1954. Riley's research included examination of the City of Philadelphia wills and deeds, the Contributionship and Mutual Assurance companies insurance files, the 1799 direct tax, and Philadelphia directories for 1796 and 1801.

The features and structures designated by name on the base map include Library Hall and the Logan Annex north of Norris Court, the Moon and Stars Tavern at the southwest corner of Chestnut and South Fourth streets, Norris Court (later known as Library Street, then Sansom Street, and presently as Library Street), the Norris House and Norris Row along Chestnut Street, the Presbyterian Church at 131 Walnut Street, Sober's Alley north of Walnut Street, and Surgeon's Hall along South Fifth Street. Library Hall was constructed in 1789-1790. The Moon and Stars Tavern operated from c. 1785-1808. It occupied the site of the former Cross Keys Tavern (c. 1750), and the even earlier Sober's Inn (c. 1700). The Norris Mansion was built in 1750 (Grant Miles Simon, 1953, *Part of Old Philadelphia: A Map Showing Historic Buildings and Sites.*)

2001800
(52,936 bytes)

<u>LAYER</u>	<u>COLOR</u>	<u>LINETYPE</u>	<u>CONTENTS</u>
O	7	CONTINUOUS	
BORDER	7	CONTINUOUS	scale, arrow, ref. info., & border
FEATURES	2 & 5	CONTINUOUS	buildings and features
HB	220	CONTINUOUS	squares and "H" & "B" text
LOT-LNS	7	CENTERX	lot lines
NOTES	1	CONTINUOUS	file name, CADD info.
STD-BLD	7	CONTINUOUS	major buildings
TEXT	253	CONTINUOUS	all other text

BLOCKS:

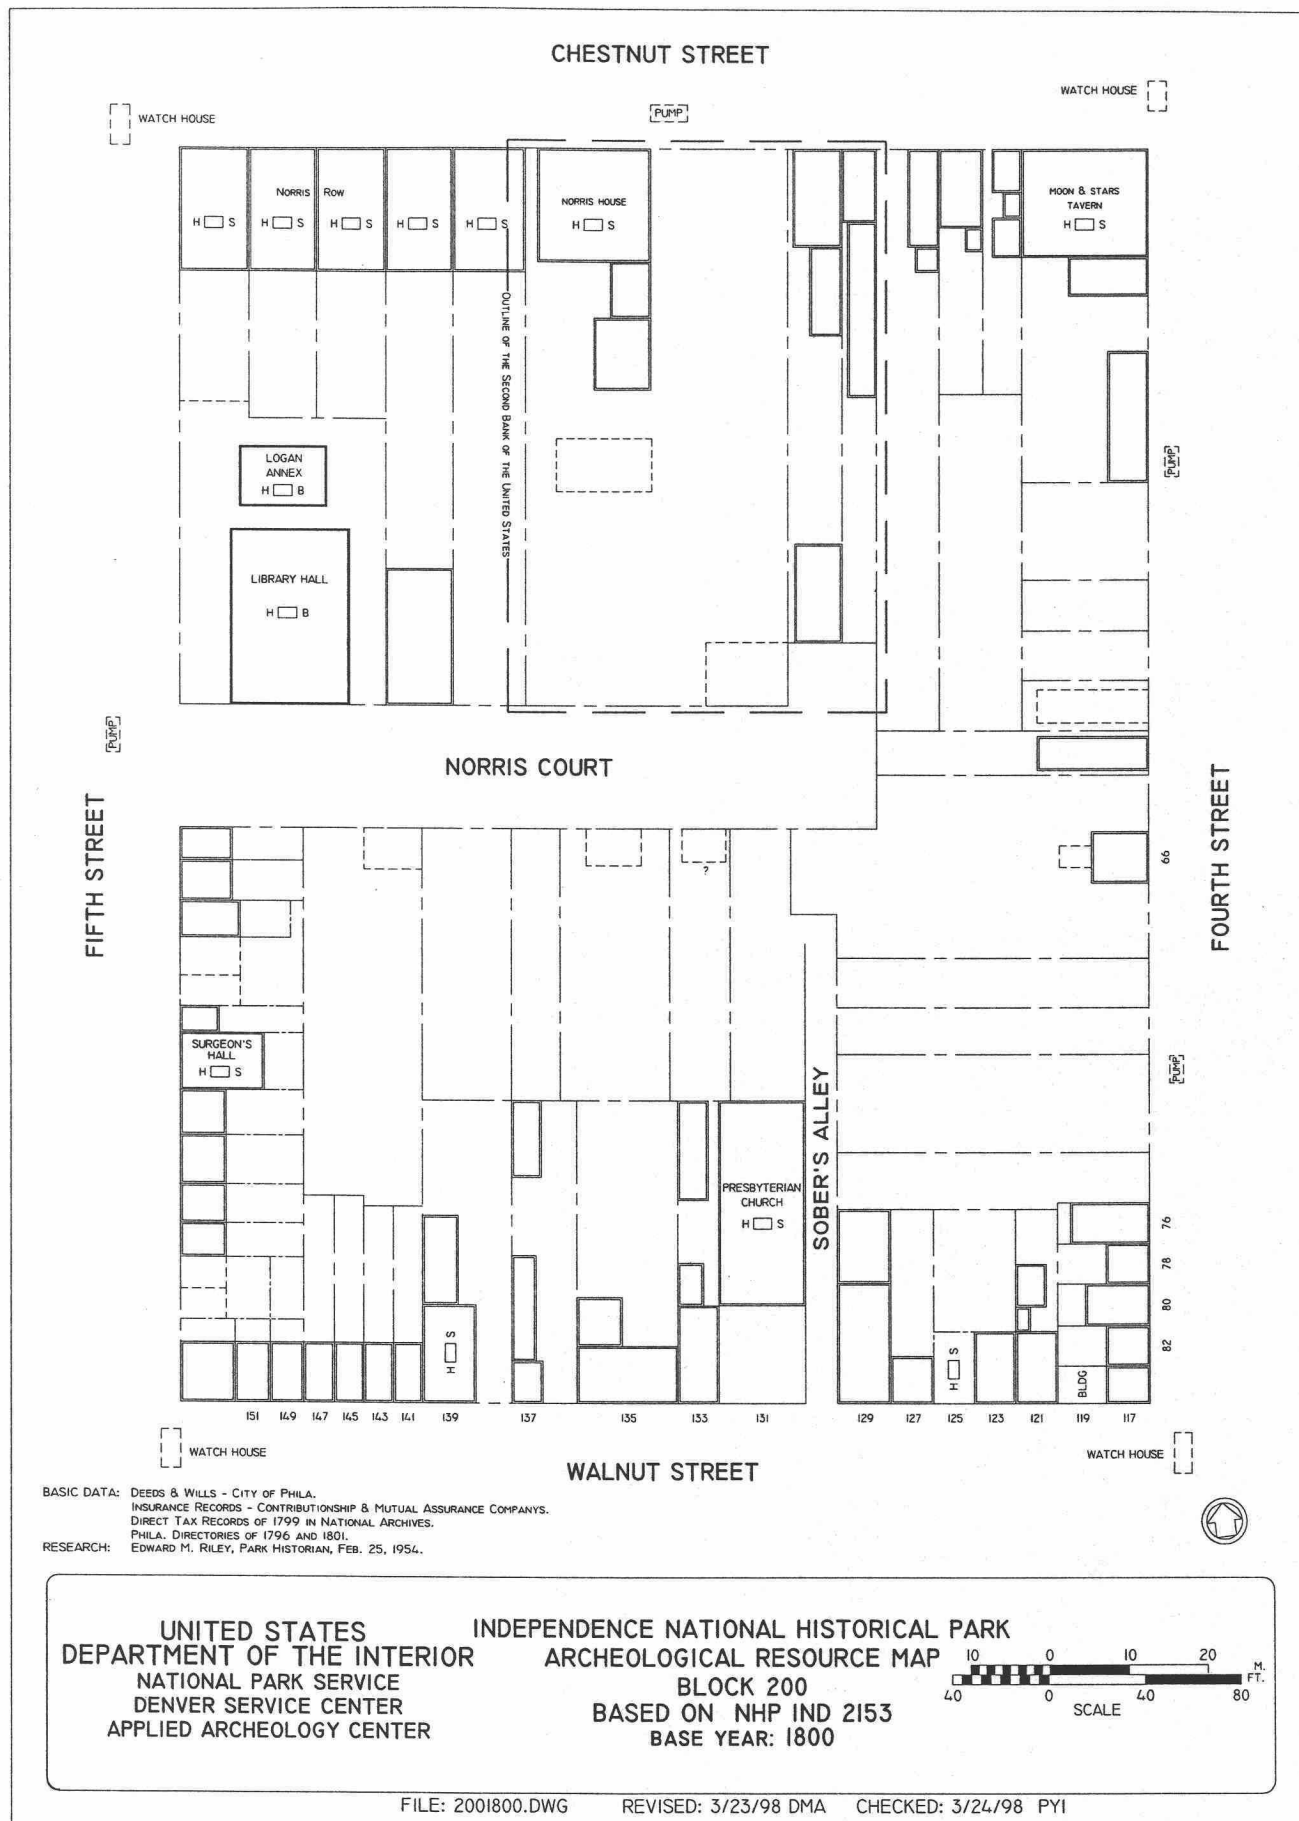

2001860.dwg is an AutoCAD version of Block 200 taken from the 1860 Ernest Hexamer and William Locher *Maps of the City of Philadelphia*. Structures noted on the map include the Commonwealth Bank, Goldsmith Hall, Library [Hall], the Little Schuylkill Navigation and Railroad Company, the Mercantile Library, the Philadelphia Dispensary, the United States Custom House, and the Western Bank. Goldsmith Hall was built in 1850. By 1904, it was renamed the Hoehnler Building. This building was demolished in 1940. The Little Schuylkill Navigation and Railroad Company building was in place by, at least, 1860. It was demolished in 1930. The Mercantile Library occupied the building at 123-125 South Fifth Street and 424-436 Library Street from July 1845 until it moved on July 15, 1869. Construction had begun a year earlier in 1844. After the move, the structure at that location acquired the designation, Burrough Building. The Burrough Building was demolished in 1923. The Western Bank of Philadelphia had been constructed by 1836 (Thomas Scharf and Thompson Westcott, 1884, *History of Philadelphia*; Paul J.F. Schumacher, 1956, "Archeological Reconnaissance of Library Street from Fifth Street to Carpenters' Hall"). The only named interior street on the map is Library.


Library Hall and the Philadelphia Dispensary are illustrated in a 1799 engraving, *Library and Surgeons Hall, in Fifth Street, Philadelphia*, drawn by William Birch and Son. The original Library Hall was demolished in 1888. The Philadelphia Dispensary was established in 1786 as a clinic and outpatient service (Richard G. Miller, 1982, "The Federal City, 1783-1800," pg. 174, in *Philadelphia: A 300-Year History*, edited by Russell F. Weigley). A nineteenth-century view entitled, "Philadelphia Library," appears in the April 1876 issue (Volume 52, No. 311, page 882) of *Harper's New Monthly Magazine*. This view depicts the Fifth Street facade and the streetscape along the north side of Sansom Street.

Foundations associated with Goldsmith Hall, the Little Schuylkill Navigation and Railroad Company, and the Mercantile Library were exposed during steam line trenching in 1953. Those remains are recorded in drawing, NHP-IND 2167, dated August 1953. The finds are discussed in Paul J.F. Schumacher's (1956) report, "Archeological Reconnaissance of Library Street from Fifth Street to Carpenters' Hall."

2001860
(52,732 bytes)

<u>LAYER</u>	<u>COLOR</u>	<u>LINETYPE</u>	<u>CONTENTS</u>
O	7	CONTINUOUS	
BORDER	7	CONTINUOUS	scale, arrow, ref. info., & border
FEATURES	5	CONTINUOUS	buildings and features
LOT-LNS	7	CONTINUOUS	lot lines
NOTES	1	CONTINUOUS	file name, CADD info.
TEXT	253	CONTINUOUS	all other text

BLOCKS: N_ARROW

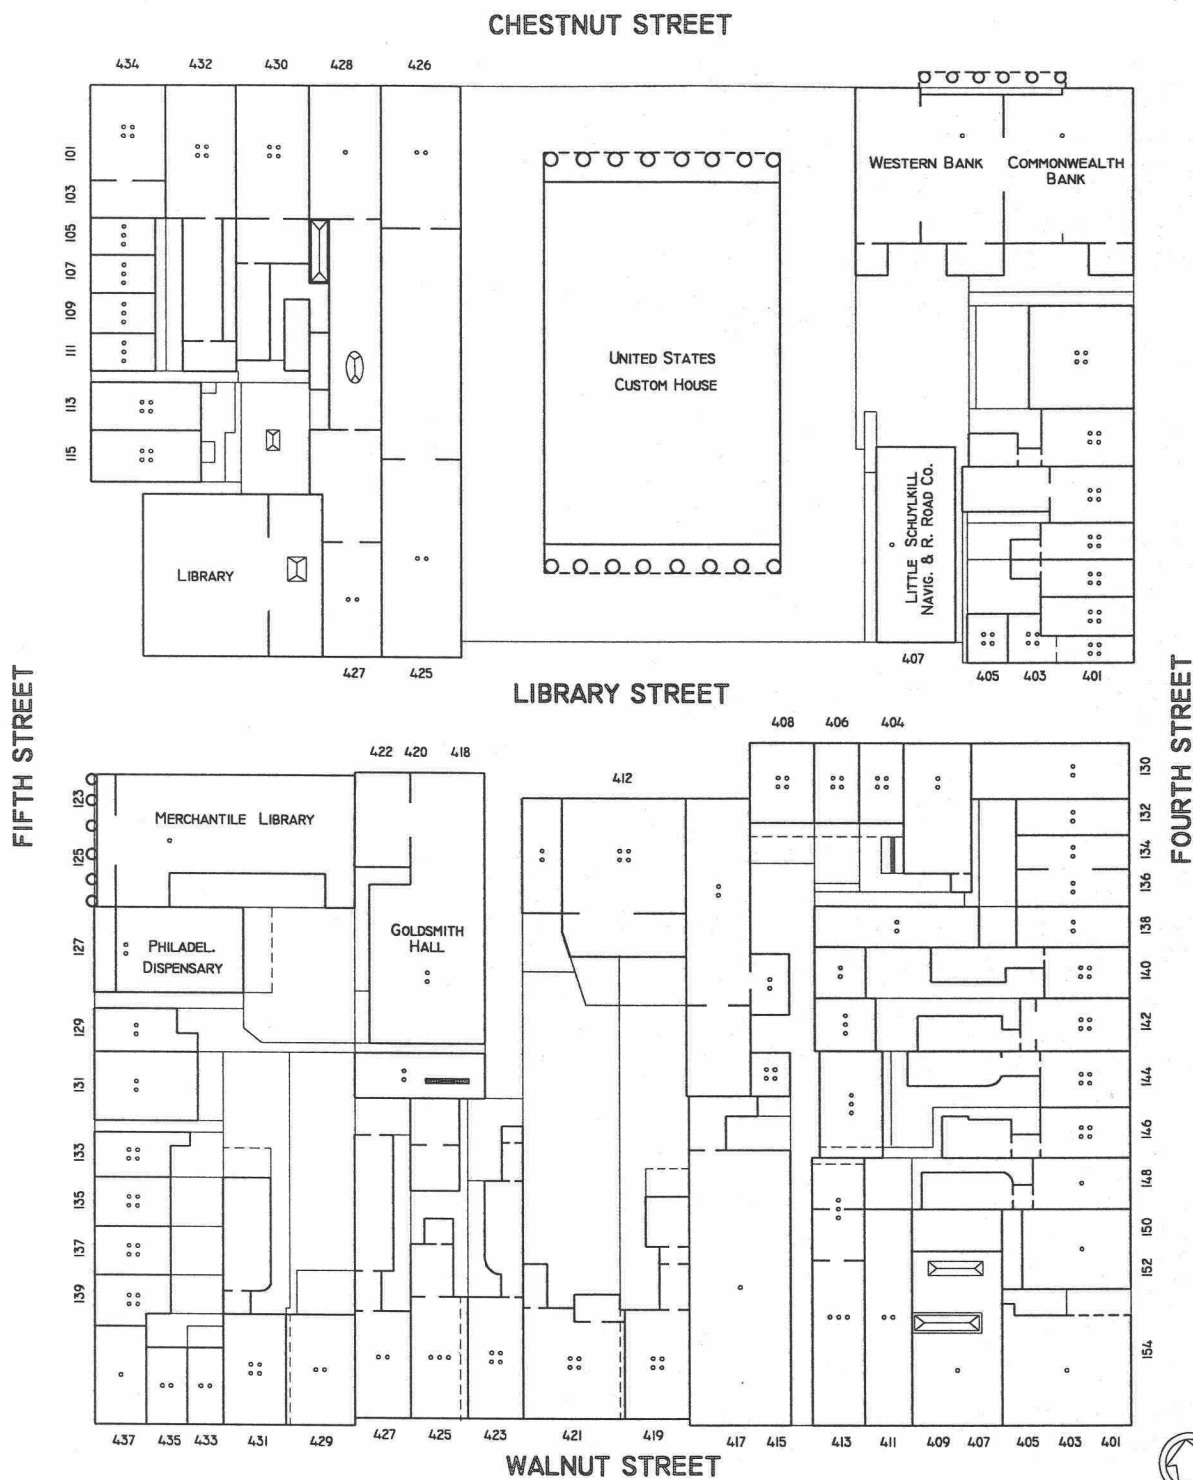

UNITED STATES
DEPARTMENT OF THE INTERIOR
NATIONAL PARK SERVICE
DENVER SERVICE CENTER
APPLIED ARCHEOLOGY CENTER

INDEPENDENCE NATIONAL HISTORICAL PARK
ARCHEOLOGICAL RESOURCE MAP
BLOCK 200
BASED ON HEXAMER & LOCHER
BASE YEAR: 1860



FILE: 2001860.DWG REVISED: 6/19/98 DMA CHECKED: 6/21/98


2001897.dwg is an AutoCAD duplicate of Block 200 taken from the 1897 Ernest Hexamer and Son *Insurance Maps of the City of Philadelphia*. The interior streets designated on the map are Custom House Place, Drexel Avenue, Library Street, and McMullen's Court.

In the northwest quadrant of the block, the Library had been razed in 1887 and replaced by the Drexel Building (Richard Webster, 1976, *Philadelphia Preserved*, pg. 57). By the end of the nineteenth century, the south half of the block had begun to be occupied by a number of insurance companies—including Franklin Fire, Insurance Companies of the State of Pennsylvania, Jefferson Fire, Lumbermans' Fire, Reliance Fire, Spring Garden Erie, and United Firemen's. The Franklin Fire Insurance Company was chartered in 1829. It moved into its building at 421 Walnut Street in 1873 (Thomas Scarf and Thompson Westcott, 1884, *History of Philadelphia*, pg. 2118). The Jefferson Fire Insurance Company Building was built in 1885 and demolished in 1959 (Webster 1976:81). Although Webster lists this concern at 423 Walnut Street, the 1897 map depicts the Jefferson building at 425 Walnut Street. The Jefferson Fire Insurance Company was chartered in 1855 (Scarf and Westcott 1884:2121). The Lumbermen's Insurance Company was formed in 1871 (Scarf and Westcott 1884:2123). The Reliance Insurance Company of Philadelphia Building at 429 Walnut Street was built in 1881-1882 and had been designed by Furness, Evans & Co. (Webster 1976:93). It was demolished in 1960. The Reliance Insurance Company was chartered in 1841 (Scharf and Westcott 1884:2121-2122). The Spring Garden Insurance Company Building at 431 Walnut Street was built in 1880-1881 and had been designed by Theophilus Parsons Chandler, Jr. (Webster 1976:99). It was demolished in 1960. The Spring Garden Insurance Company was organized in 1835 (Scarf and Westcott 1884:2119). The United Firemen's Insurance Company was chartered in 1860. It occupied its quarters at 419 Walnut in 1882 (Scharf and Westcott 1884:2121).

2001897
(56,108 bytes)

<u>LAYER</u>	<u>COLOR</u>	<u>LINETYPE</u>	<u>CONTENTS</u>
O	7	CONTINUOUS	
BORDER	7	CONTINUOUS	scale, arrow, ref. info., & border
FEATURES	5	CONTINUOUS	buildings and features
INT_PART	3	VARIES	interior partitions
LOT-LNS	7	CONTINUOUS	lot lines & walk
NOTES	1	CONTINUOUS	file name, CADD info.
TEXT	253	CONTINUOUS	all other text

BLOCKS: N_ARROW

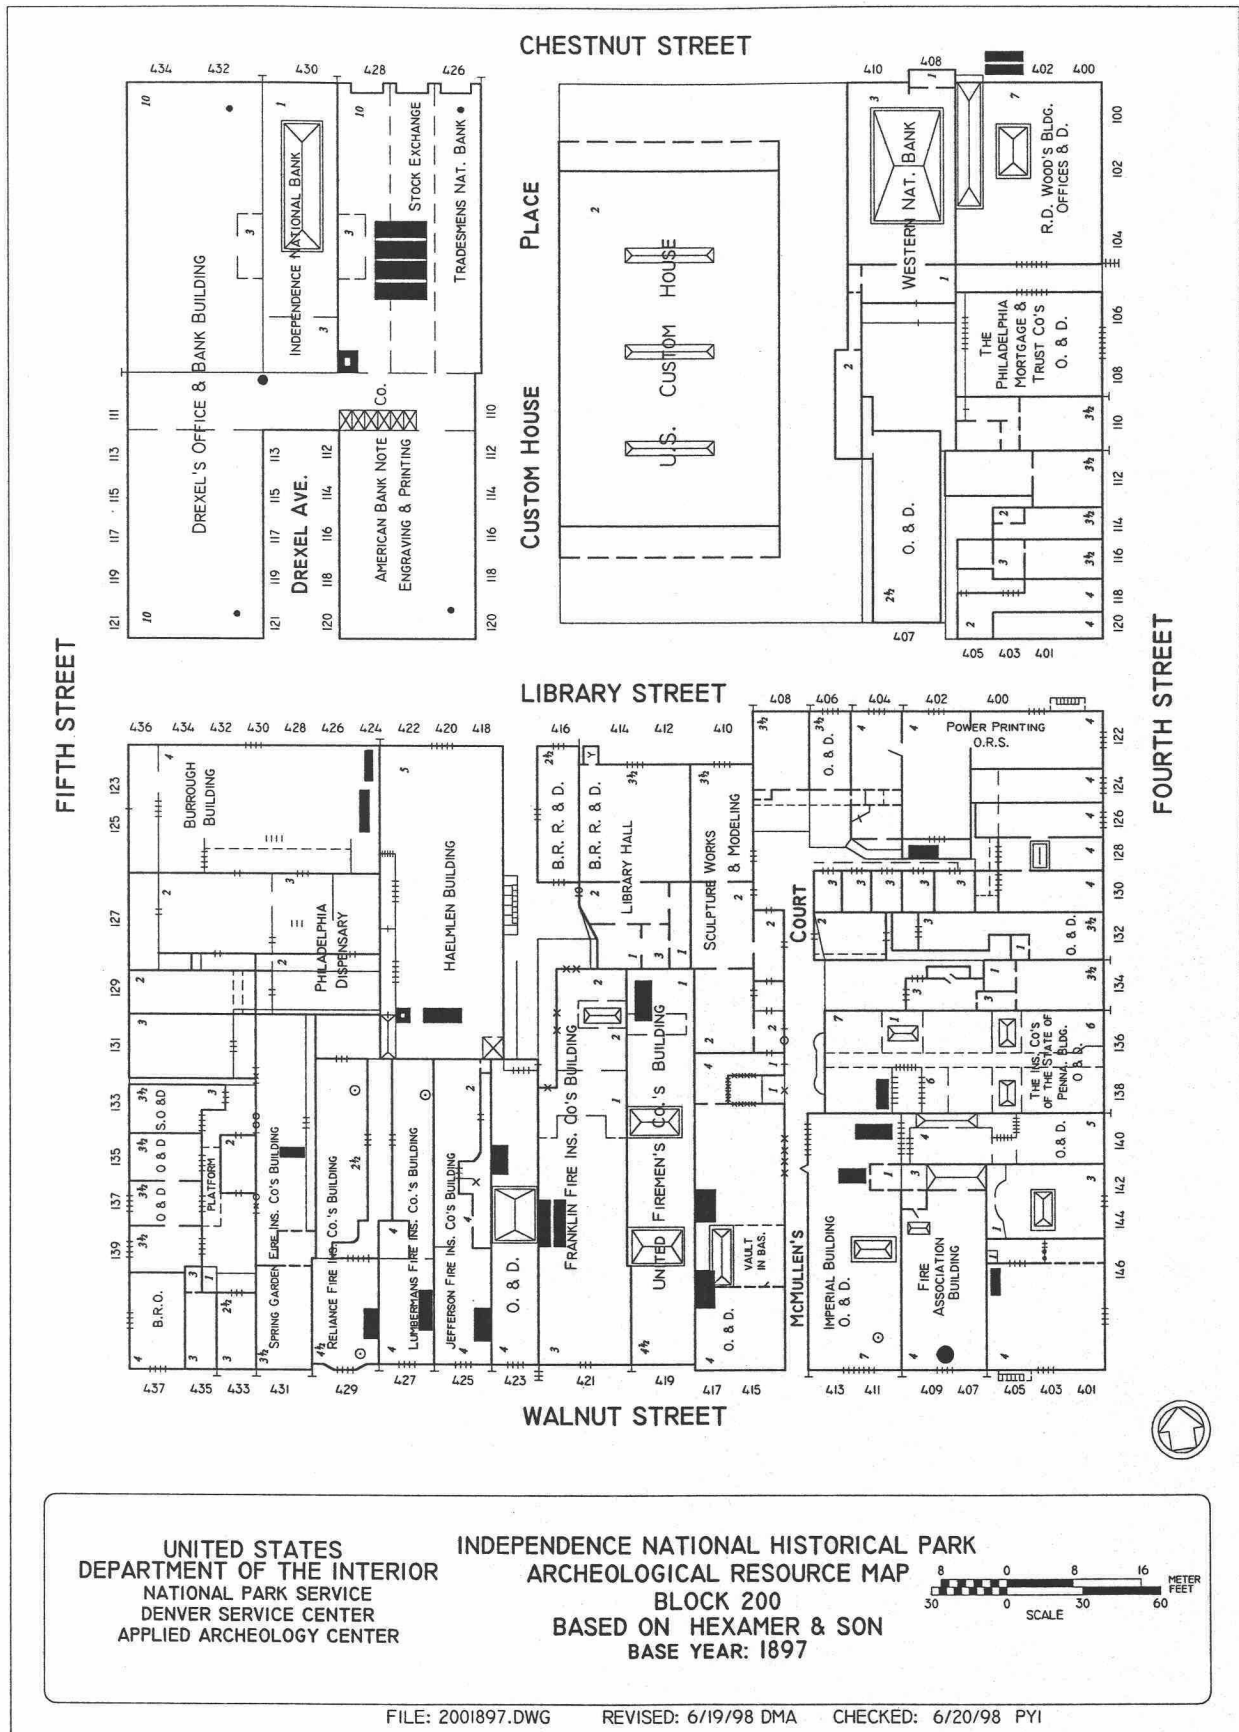

2001903.DWG

2001903.dwg is an AutoCAD duplicate of Block 200 taken from the 1903 Ernest Hexamer and Son *Insurance Maps of the City of Philadelphia*. The map documents the redesignation of Library Street to Sansom Street and of McMullen's Court to South Leithgow Street. By 1903, South Leithgow Street had been continued all the way from Walnut Street through to Sansom Street. Custom House Place and Drexel Avenue continued in use. The 1903 issue is a revised version of the map of 1890.


2001903

(93,870 bytes) 6/17/98

<u>LAYER</u>	<u>COLOR</u>	<u>LINE TYPE</u>	<u>CONTENTS</u>
O	7	CONTINUOUS	
BORDER	7	CONTINUOUS	scale, arrow, ref. info., & border
DIM	2	CONTINUOUS	dimensions
FEATURES	5	VARIES	mainly buildings
FE	4	VARIES	"F.E." graphics
INT_PART	3	VARIES	interior partitions
LOT-LNS	7	VARIES	lot lines
MISC	150	CONTINUOUS	misc. features
NOTES	1	CONTINUOUS	CAD information
RM_TYPE	200	CONTINUOUS	"0." Or "o."
STORIES	220	CONTINUOUS	text, number of stories
TEXT	253	CONTINUOUS	all other text


BLOCKS: N_ARROW
T

SOUTH FIFTH STREET

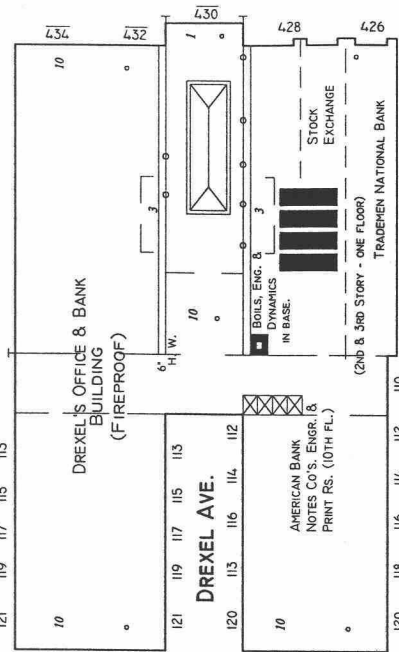


CHESTNUT STREET

CUSTOM HOUSE PLACE

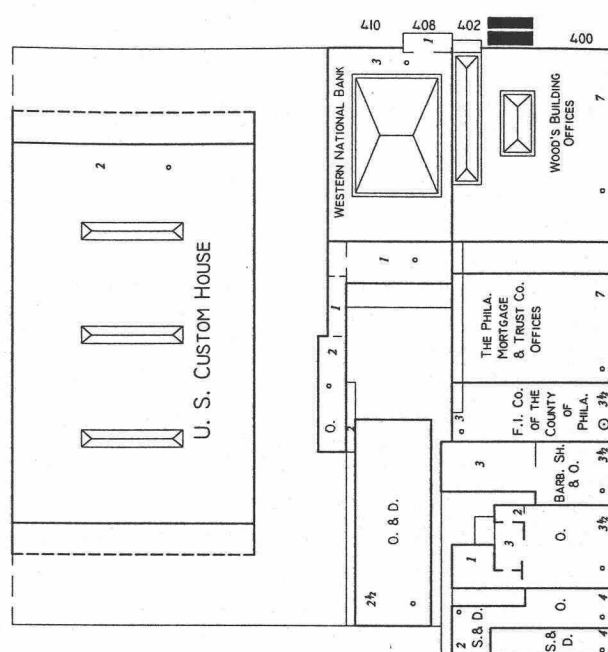


SOUTH FOURTH STREET

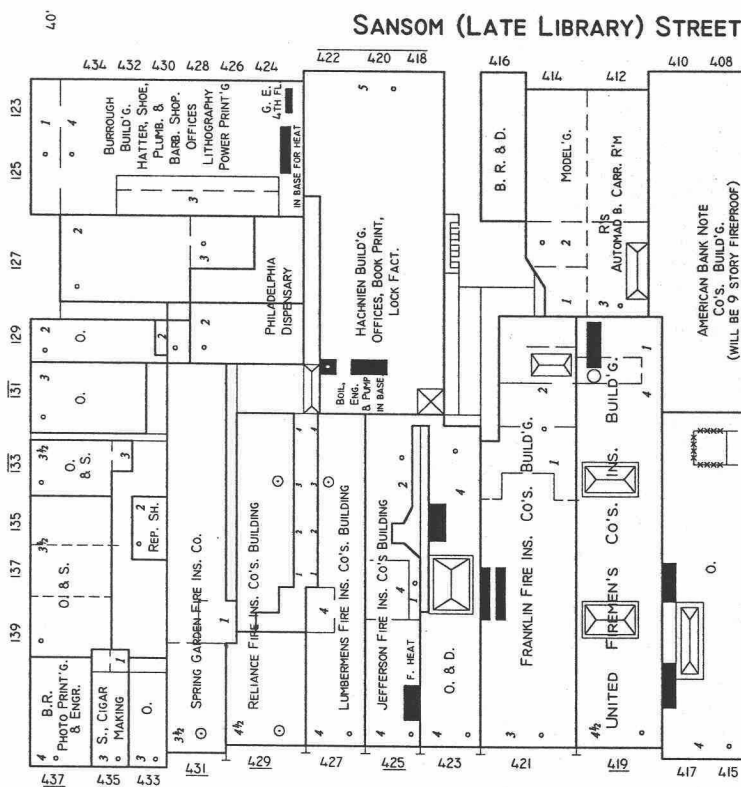

SANSOM (LATE LIBRARY) STREET


WALNUT STREET

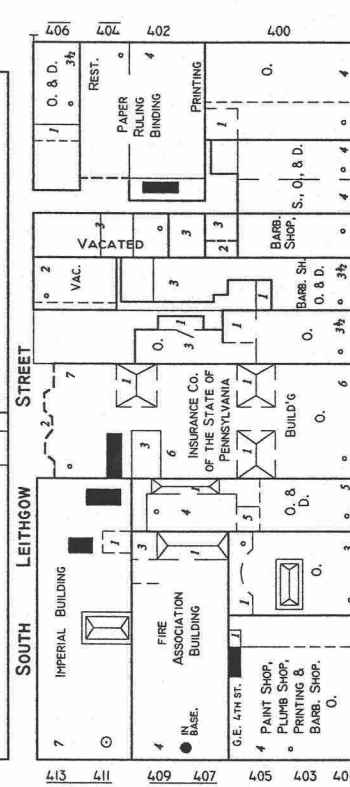

SOUTH LEITHGOW STREET

UNITED STATES
DEPARTMENT OF THE INTERIOR
NATIONAL PARK SERVICE
DENVER SERVICE CENTER
APPLIED ARCHEOLOGY CENTER

INDEPENDENCE NATIONAL HISTORICAL PARK
ARCHEOLOGICAL RESOURCE MAP
BLOCK 200
BASED ON HEXAMER & SON
BASE YEAR: 1903

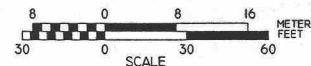

FILE: 2001903.DWG REVISED: 6/17/98 DMA CHECKED: 6/18/98 PYI

2001915.DWG

2001915.dwg is an AutoCAD version of Block 200 taken from the 1915 Ernest Hexamer and Son *Insurance Maps of the City of Philadelphia*. The drawing documents the redesignation of South Leithgow Street back to the earlier McMullen's Court. It also records the further development of the block as a center for insurance interests.

2001915**(129,797 bytes) 6/17/98**

<u>LAYER</u>	<u>COLOR</u>	<u>LINETYPE</u>	<u>CONTENTS</u>
O	7	CONTINUOUS	
BORDER	7	CONTINUOUS	scale, arrow, ref. info., & border
DIM	2	CONTINUOUS	dimensions
FEATURES	5	VARIES	mainly buildings
FE	4	VARIES	"F.E." graphics
INT_PART	3	VARIES	interior partitions
LOT-LNS	7	VARIES	lot lines
MISC	150	CONTINUOUS	misc. features
NOTES	1	CONTINUOUS	CAD information
RM_TYPE	200	CONTINUOUS	"0." Or "o."
STORIES	220	CONTINUOUS	text, number of stories
TEXT	253	CONTINUOUS	all other text


BLOCKS: SPR
 T

2001939.dwg is a digitized copy of Block 200 taken from the 1939 Franklin Survey Company *100% "Intra City" Business Property Atlas of Philadelphia, Pennsylvania*. The map documents the demolition of selected buildings and their replacement with parking lots. By 1939, the Burroughs Building at 123-125 South Fifth Street had become Fogels Parking. The Federal Reserve Bank of Philadelphia at 408-410 Chestnut Street and the Little Schuylkill Navigation and Railroad Company building at 407 Sansom Street had become a single large unnamed parking lot. The Traveler's Insurance Company building at 415-417 Walnut Street and the building at 412-414 Sansom Street had been demolished.

2001939**(58,711 bytes) 6/17/98**


<u>LAYER</u>	<u>COLOR</u>	<u>LINETYPE</u>	<u>CONTENTS</u>
O	7	CONTINUOUS	
BORDER	7	CONTINUOUS	scale, arrow, ref. info., & border
DEFPOINTS	7	CONTINUOUS	N/A, default layer
DIM	2	CONTINUOUS	dimensions
FEATURES	5	CONTINUOUS	mainly buildings
INT_PART	3	VARIES	interior partitions
LOT-LNS	7	VARIES	lot lines
MISC	150	CONTINUOUS	misc. features
NOTES	1	CONTINUOUS	CAD information
STORIES	220	CONTINUOUS	text, number of stories
TEXT	253	CONTINUOUS	all other text

BLOCKS:

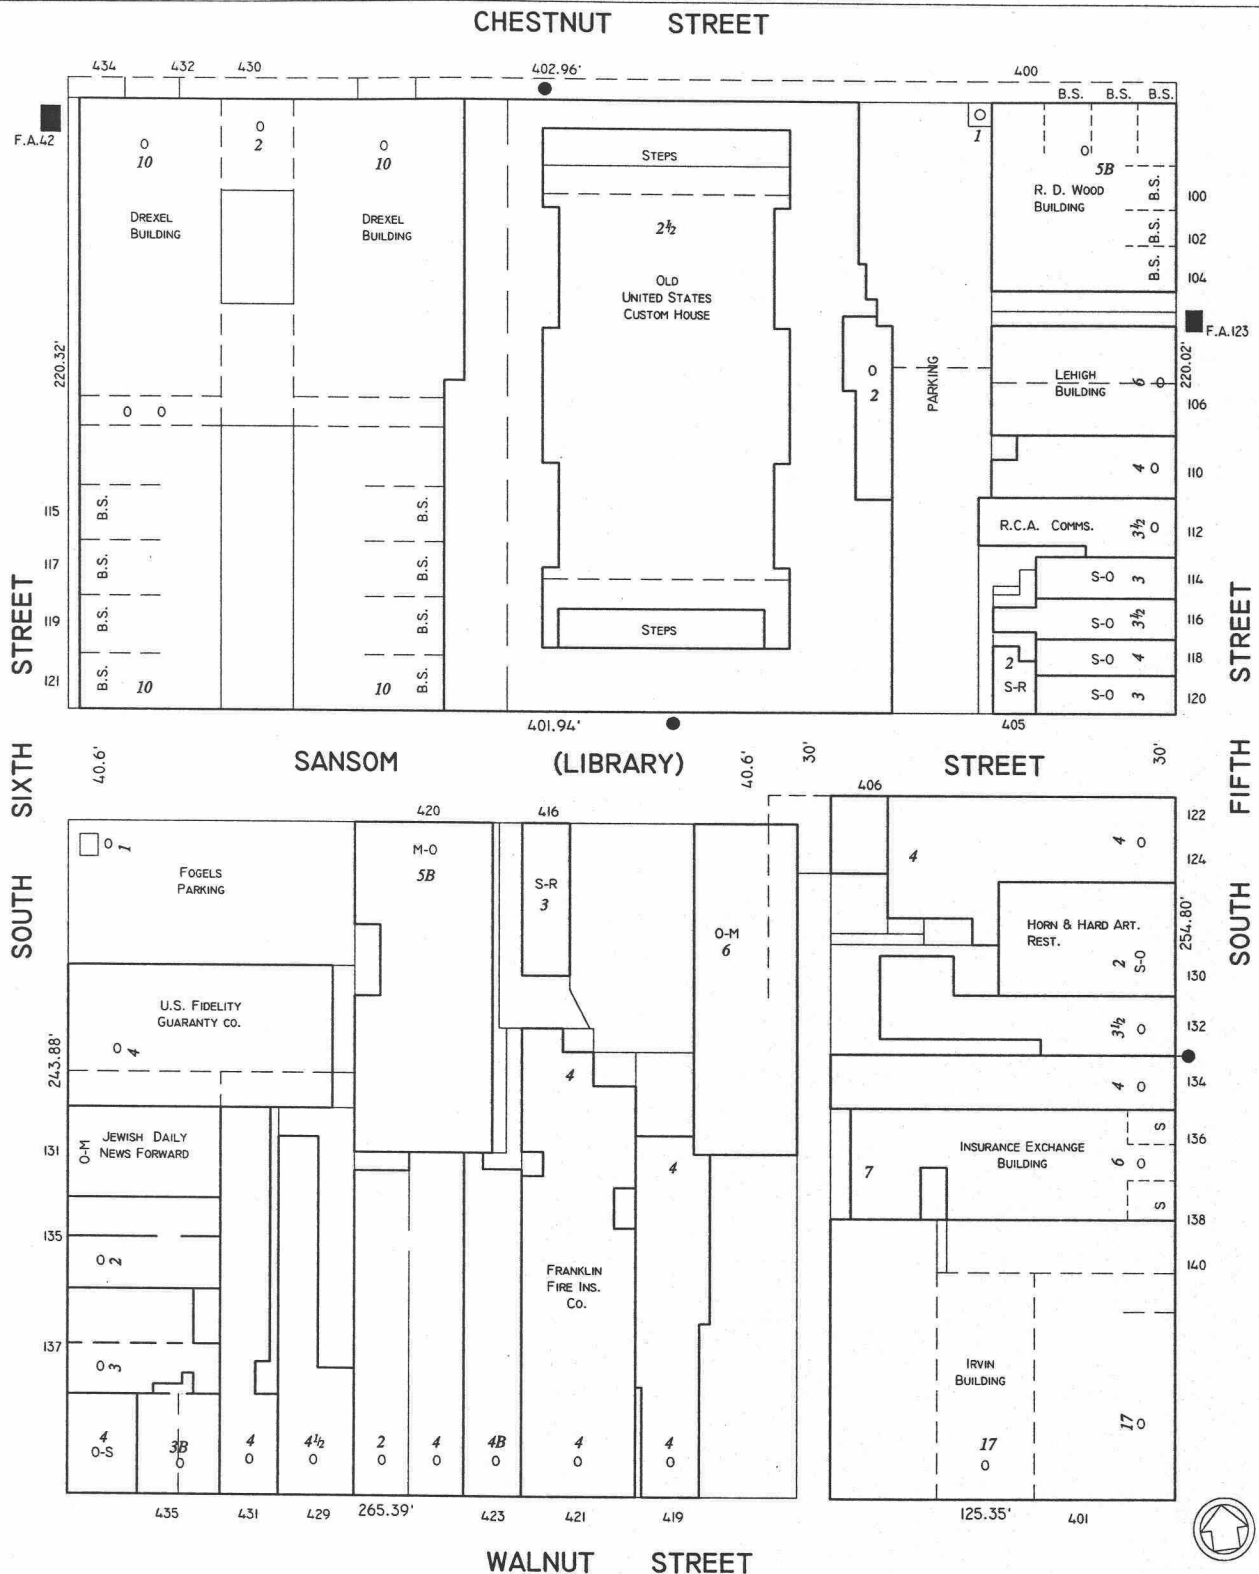

UNITED STATES
DEPARTMENT OF THE INTERIOR
NATIONAL PARK SERVICE
DENVER SERVICE CENTER
APPLIED ARCHEOLOGY CENTER

INDEPENDENCE NATIONAL HISTORICAL PARK
ARCHEOLOGICAL RESOURCE MAP
BLOCK 200
BASED ON THE FRANKLIN SURVEY CO.
BASE YEAR: 1939

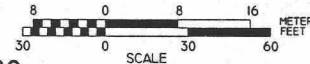

FILE: 2001939.DWG REVISED: 1/9/98 DMA CHECKED: 5/7/98 PYI

ON MICROFILM

391/20147 6211


2001967.DWG

2001967.dwg is an AutoCAD copy of Block 200 taken from the 1967 Sanborn Map Company *Insurance Maps of Philadelphia*. Three structures are indicated—the rebuilt American Philosophical Society Library Hall (1953), the Second Bank of the United States, and the Insurance Exchange (various portions built in 1912, 1927, 1929-1930, and 1940). The latter, also known as the Irvin Building, was demolished in 1974. No interior roadways are depicted.

2001967
(33,609 bytes)


<u>LAYER</u>	<u>COLOR</u>	<u>LINETYPE</u>	<u>CONTENTS</u>
O	7	CONTINUOUS	
BORDER	7	CONTINUOUS	scale, arrow, ref. info., & border
ELEV	191	CONTINUOUS	elevation?
FEATURES	5	CONTINUOUS	buildings and features
INT_PART	3	VARIES	interior partitions
LOT-LNS	7	DASHED	lot lines
NOTES	1	CONTINUOUS	file name, CADD info.
TEXT	253	CONTINUOUS	all other text

BLOCKS: N_ARROW

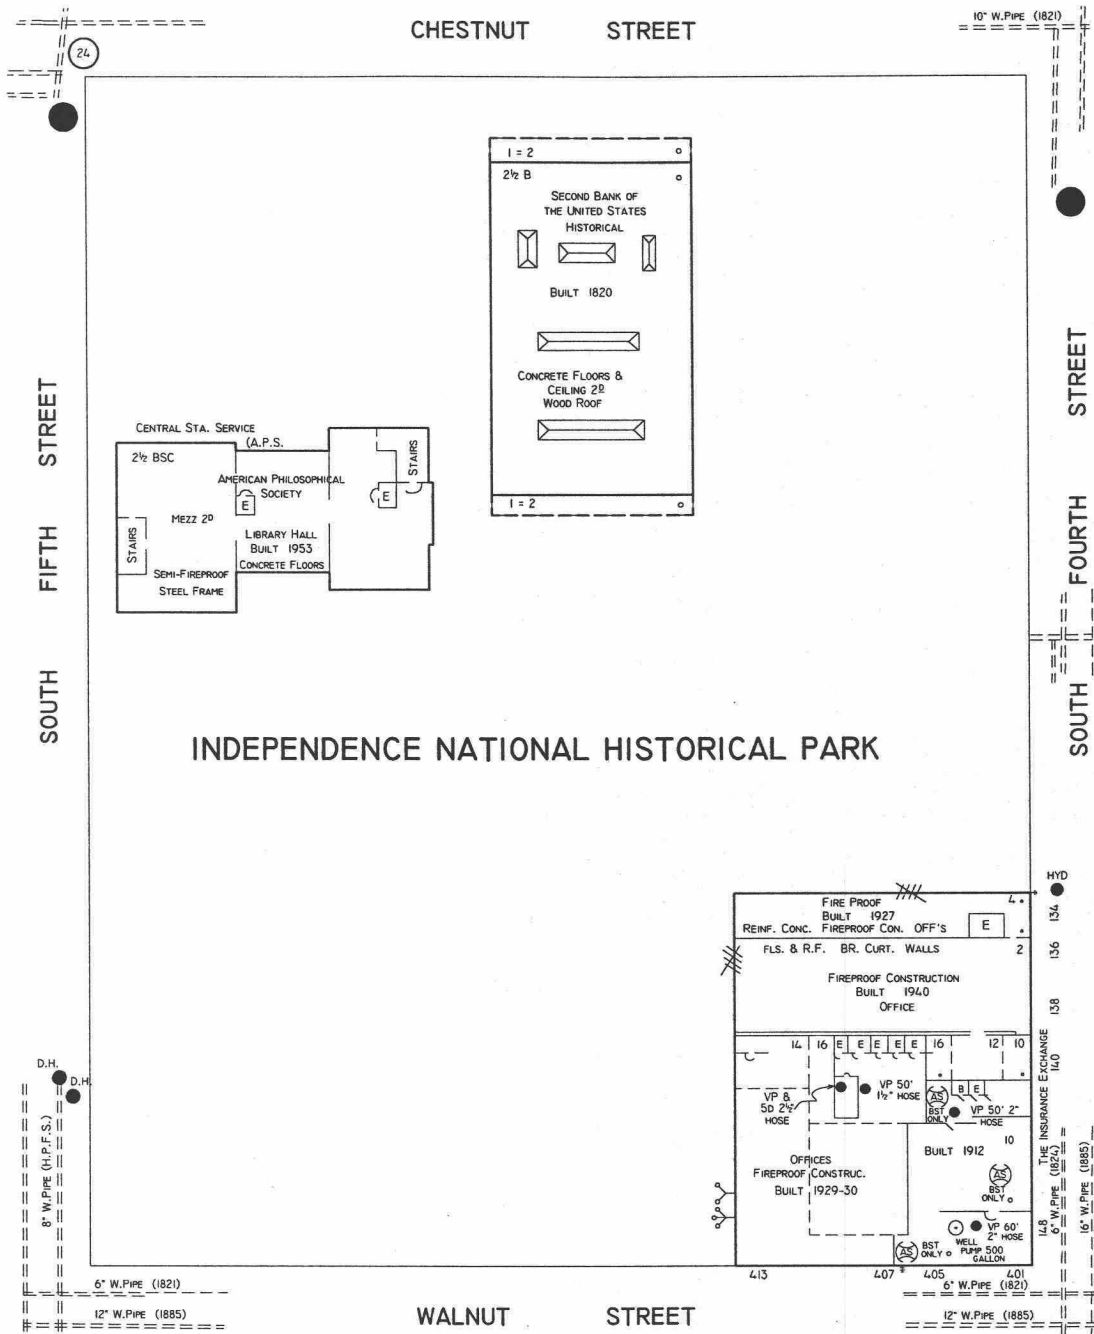

UNITED STATES
DEPARTMENT OF THE INTERIOR
NATIONAL PARK SERVICE
DENVER SERVICE CENTER
APPLIED ARCHEOLOGY CENTER

INDEPENDENCE NATIONAL HISTORICAL PARK
ARCHEOLOGICAL RESOURCE MAP
BLOCK 200
BASED ON THE SANBORN MAP COMPANY
BASE YEAR: 1967

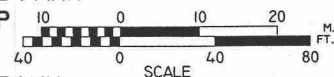

FILE: 2001967.DWG REVISED: 5/8/98 DMA CHECKED: 5/8/98 PY1

ON MICROFILM

391/20142 7211

2167_1	(739,291 bytes)	6/24/98
2167_2	(51,202 bytes)	6/24/98
2167_3	(194,960 bytes)	6/24/98

<u>LAYER</u>	<u>COLOR</u>	<u>LINETYPE</u>	<u>CONTENTS</u>
O	7	CONTINUOUS	
BISECTION	200	DASHED/CENTER	placement of recorded profile sections
BORDER	1	CONTINUOUS	scales and border sq.
CURB	1	CONTINUOUS	street curb in profile
ELEV	200	CONTINUOUS	elev. symbol
HATCH	5	CONTINUOUS	all hatching
PLAN	5	VARIES	plan in 2167_2.dwg
PROFILE	5	VARIES	profile
REF	1	CONTINUOUS	reference information
TEXT	254	CONTINUOUS	text
TUNNEL	7	CONTINUOUS	tunnel for steam pipe trench

BLOCKS:	SCALE	SCALE10
	SCALE20	ARROW
	SCALE8	

2167_1.DWG

2167_1.dwg is an AutoCAD duplicate of Sheet 1 of drawing, NHP-IND 2167, dated August 5, 1953. The drawing consists of a profile of the 1953 steam line trench along Library Street from Fourth Street west to Fifth Street, and a plan view of a stone foundation south of the south yard wall of the Old Custom House (Second Bank). In addition to this foundation—believed to be of a pre-1819 stable associated with the Charles Norris Estate, the drawing notes remains of the Mercantile Library, the 1850-1940 Goldsmith Hall/Hoehnler Building, a pre-1819 coach house or stable, the c. 1860-1930 Little Schuylkill Navigation and Railroad Company Building, and the c. 1795 Price and Salter Building. The 123-129 South Fifth Street address indicated on the top profile should have been 123-125 South Fifth Street. The finds are discussed in Paul J.F. Schumacher's (1956) report, "Archeological Reconnaissance of Library Street from Fifth Street to Carpenters' Hall."

See related files: 2167_2.dwg and 2167_3.dwg.

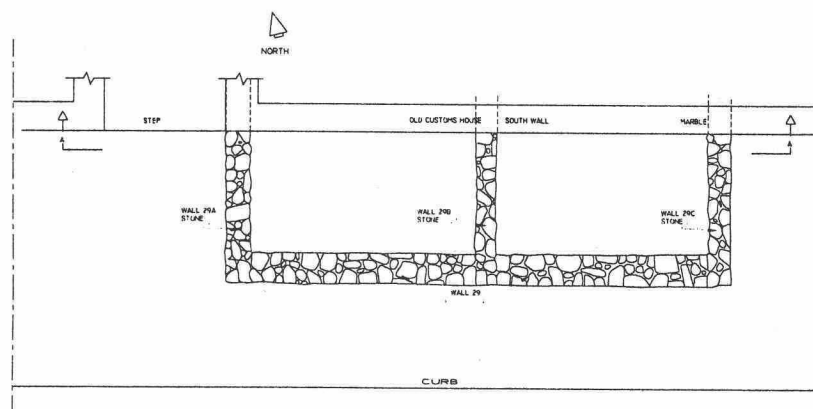
[illegible]


Diagram illustrating the cross-section of the South Wall of the Old Customs House, showing the foundation and wall structure.

Labels from top to bottom:

- BASEPOINT
- STEP
- SOUTH WALL OF OLD CUSTOMS HOUSE
- FORMER SIDEWALK CONCRETE AND CINDER
- STONE FOUNDATION
- WALL 29A STN.
- STONE FOUNDATION
- WALL 29B STN.
- STONE FOUNDATION
- WALL 29C STN.
- STONE FOUNDATION
- CLAY

Orientation: WEST (left) and EAST (right).

PROFILE A-A

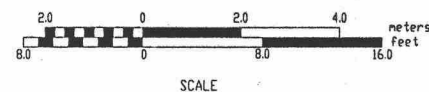

WALL 29


FILE : 2167-1.DWG	DIGITIZED : DMA 1/27/95	CHECKED : PY1 6/23/98
UNITED STATES DEPARTMENT OF THE INTERIOR NATIONAL PARK SERVICE INDEPENDENCE NATIONAL HISTORICAL PARK PROJECT HISTORY DIVISION	REGION ONE PCP NO. SHEET 1 OF 3	
STEAM PIPE TRENCH ARCHEOLOGY LIBRARY STREET PHILADELPHIA, PENNSYLVANIA	DRAWING NO: NHP:IND 2167 AUG 5, 1953	

2167_2.DWG

2167_2.dwg is a digitized version of Sheet 2 of drawing, NHP-IND 2167, dated August 5, 1953. The drawing depicts the ground plan of the 1953 steam line from Carpenters' Hall west across Fourth Street to the site of the former Little Schuylkill Navigation and Railroad Company Building at 407 Sansom Street. Marked on the plan are the remains of a pre-1819 coach house or stable, the c. 1860-1930 Little Schuylkill Navigation and Railroad Company Building, and the c. 1795 Price and Salter Building at 120 South Fourth Street. The archeological evidence is discussed in Paul J.F. Schumacher's (1956) report, "Archeological Reconnaissance of Library Street from Fifth Street to Carpenters' Hall."

See related files: 2167_1.dwg and 2167_3.dwg.

GROUND PLAN STEAM PIPE TRENCH ARCHEOLOGY

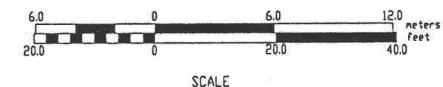


FILE : 2167_2.DWG DIGITIZED : DMA 1/27/95 CHECKEDED : PYI 5/9/98

UNITED STATES DEPARTMENT OF THE INTERIOR NATIONAL PARK SERVICE INDEPENDENCE NATIONAL HISTORICAL PARK PROJECT HISTORY DIVISION		REGION ONE
		PCF NO.
STEAM PIPE TRENCH ARCHEOLOGY LIBRARY STREET PHILADELPHIA, PENNSYLVANIA		SHEET 2 OF 3 DRAWING NO: NHP:IND 2167 AUG 5, 1953


2167_3.DWG

2167_3.dwg is a digitized version of Sheet 3 of drawing, NHP-IND 2167, dated August 5, 1953. Although it presents data from the steam line excavations south of Carpenters' Hall within Block 300, it is included in Volume II as part of the three-sheet set which comprises Drawing No. NHP-IND 2167. A fuller discussion of the information contained on Sheet 3 will occur within Volume III, which is devoted to Block 300, of the "CAD Atlas." The archeological evidence is discussed in Paul J.F. Schumacher's (1956) report, "Archeological Reconnaissance of Library Street from Fifth Street to Carpenters' Hall."


See related files: 2167_1.dwg and 2167_2.dwg.

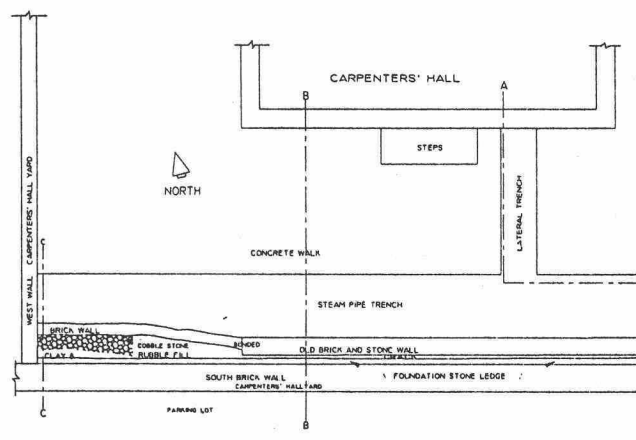


GROUND PLAN

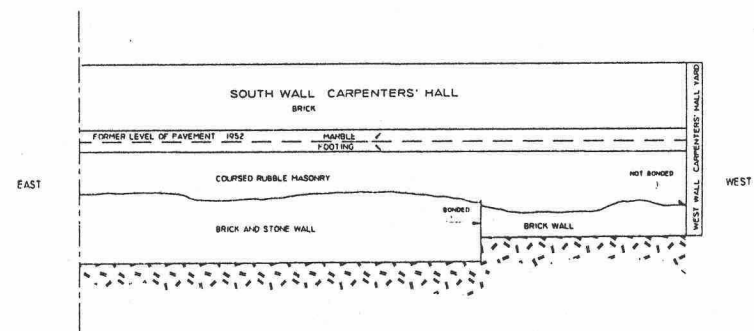


PROFILE OF SOUTH WALL

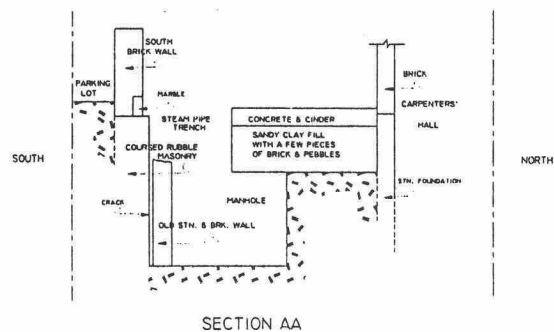

SECTION AA

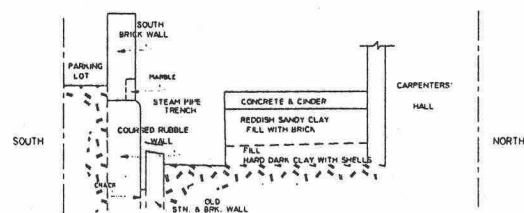


SECTION BB

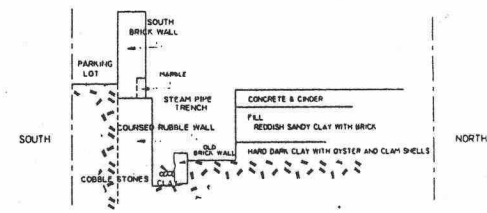

SECTION CC

CROSS SECTIONS OF TRENCH

CARPENTERS' HALL YARD

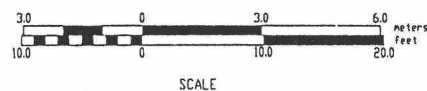

SCALE

FILE : 2107-3.DWG DIGITIZED : DMA 1/27/93 CHECKED : PYI 5/9/98

UNITED STATES DEPARTMENT OF THE INTERIOR NATIONAL PARK SERVICE INDEPENDENCE NATIONAL HISTORICAL PARK PROJECT HISTORY DIVISION	REGION
	ONE
	PCP NO.
	SHEET 3 OF 3
STEAM PIPE TRENCH ARCHEOLOGY LIBRARY STREET PHILADELPHIA, PENNSYLVANIA	DRAWING NO:
	NHP:IND 2107
	AUG 5, 1953

2596.DWG

2596.dwg is an AutoCAD digitized version of evidence drawing, NHP-IND 2596, dated March 23, 1959. That drawing was prepared by archeologist, B. Bruce Powell, from his field notes and earlier drawing, NHP-IND 2002-A. A discussion of the archeology depicted is contained in Powell's (1959) "Archeological Investigations: East Passageway, Second Bank of United States." The drawing includes seven trench profiles, and a plan view which indicates the location of six test trenches. Two profiles are presented for Test Trench 2.









Test trenches 1, 2, 3, 5, and 6 were placed within the passageway east of the First Bank. Test Trench 4 was set just northwest of the bank. Items of note are a stone foundation to an eighteenth-century house (Test Trench 1); a charcoal layer possibly attributable to a pre-1819 stable, a nineteenth-century brick wall associated with a former line of privies, and an eighteenth-century brick wall (Test Trench 2); and a mid-nineteenth-century privy pit (Test Trench 6).

In addition to the data contained on NHP-IND 2596, Powell's notes which are archived within Accession No. 269 contain (1) a location plan of a brick arch, two brick and stone walls, and a stone wall east of the northeast corner of the First Bank terrace wall, (2) a plan view of Test Trench 1, (3) two plan views of Test Trench 2, (4) two plan views of Test Trench 6, and (5) a south wall profile of Test Trench 6.

2596
(406,746 bytes)

<u>LAYER</u>	<u>COLOR</u>	<u>LINETYPE</u>	<u>CONTENTS</u>
0	7	CONTINUOUS	
BORDER	1	CONTINUOUS	border, ref. Info., scales & arro
PLAN	5	CONTINUOUS	plan of 2nd Bank
PROFILE	150	CONTINUOUS	profiles
TEXT	254	CONTINUOUS	drawing & basic data text

BLOCKS: DASH

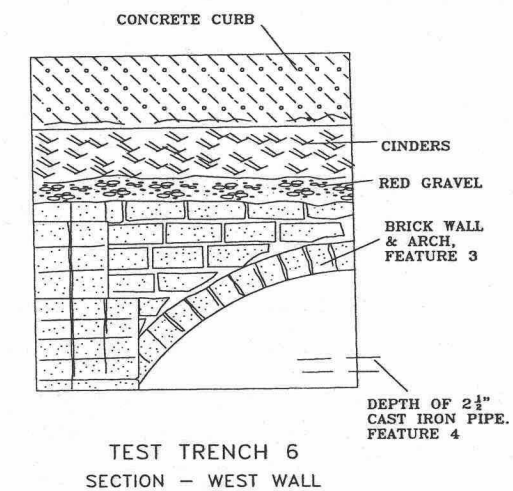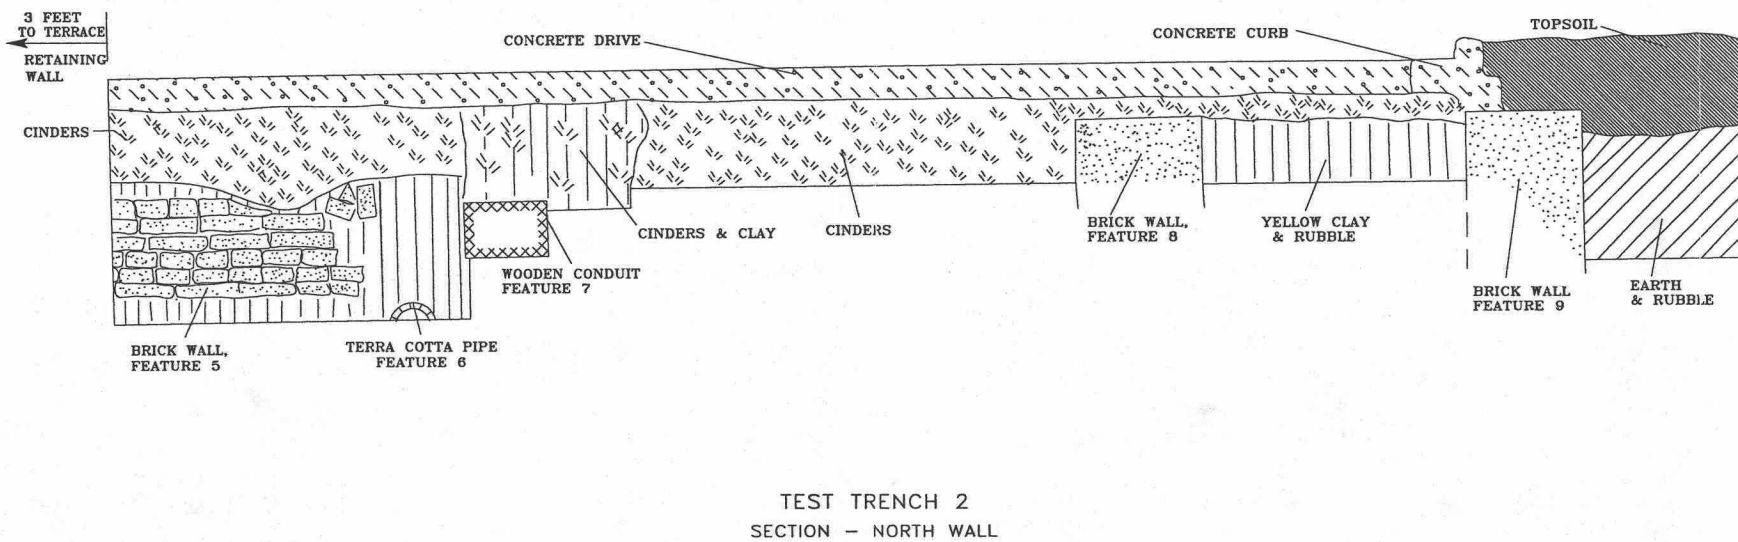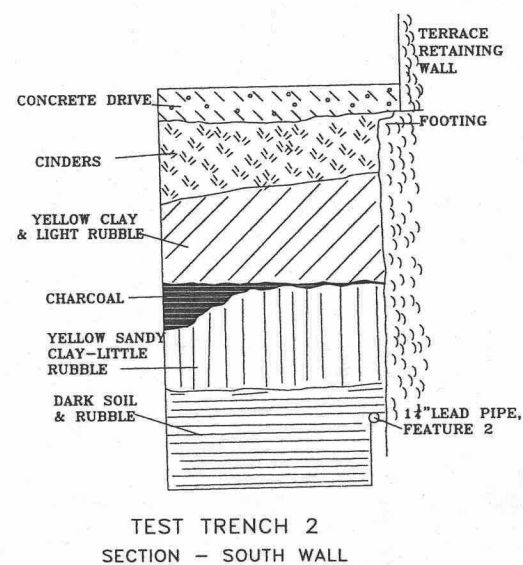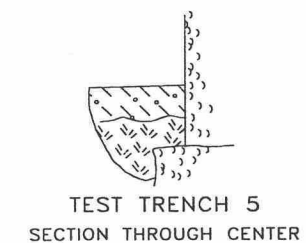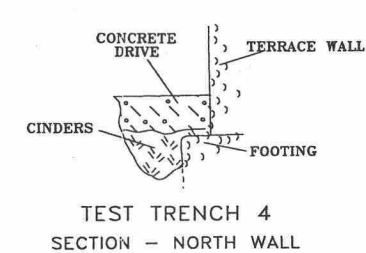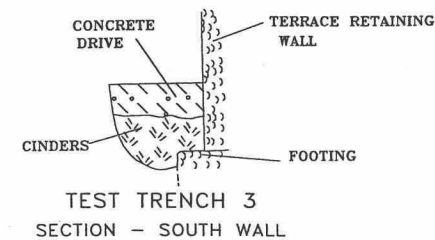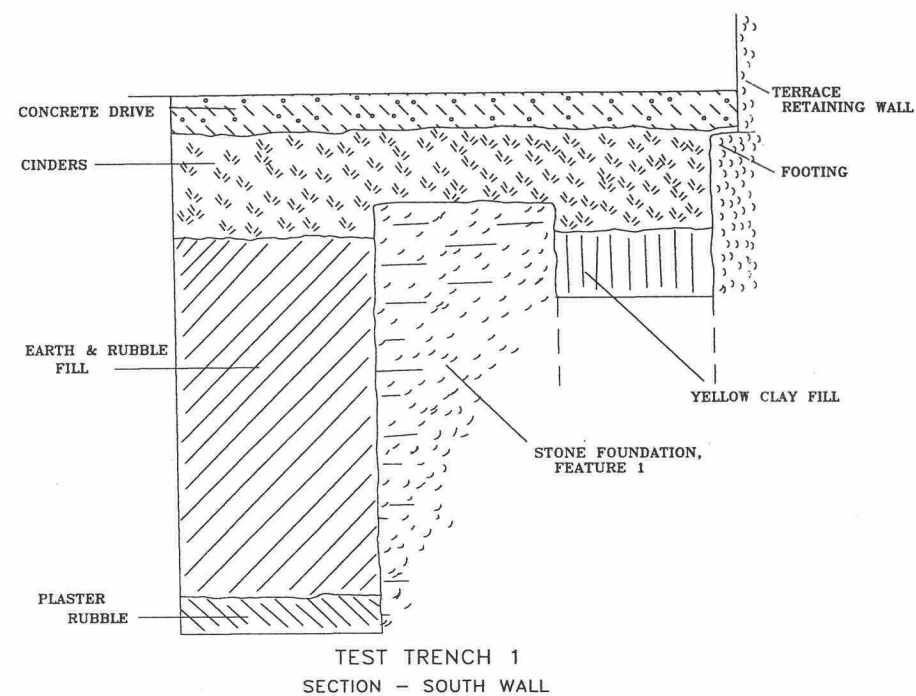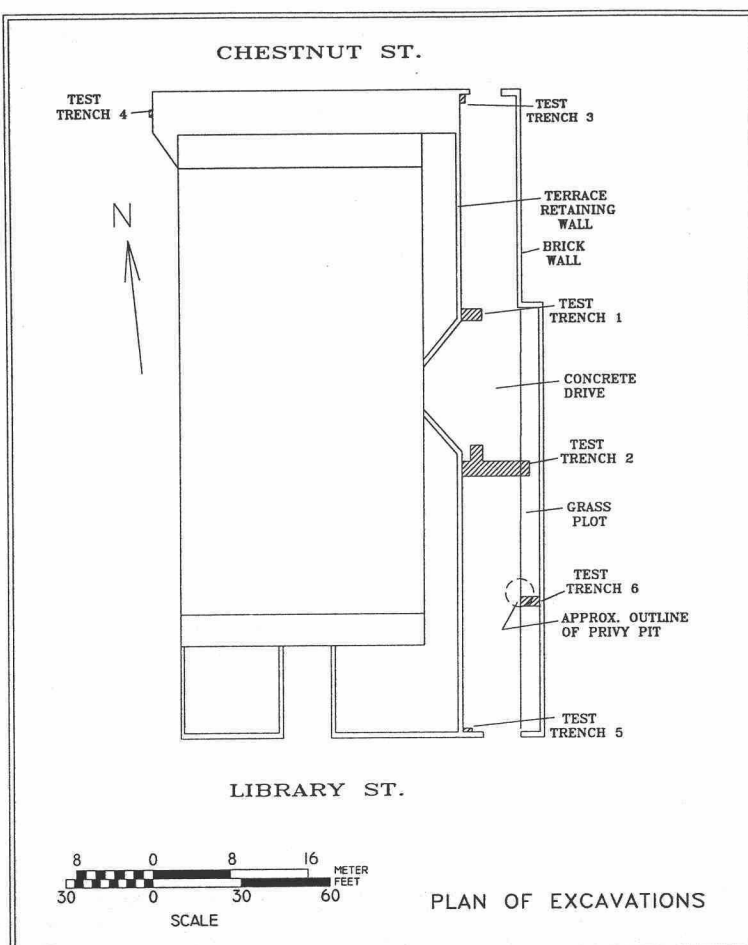


ON MICROFILM

FILE: 2596.DWG DIGITIZED: DMA 7/14/95 CHECKED: PYI 3/17/98

UNITED STATES
DEPARTMENT OF THE INTERIOR
NATIONAL PARK SERVICE
ARCHEOLOGY FIELD OFFICE

ARCHEOLOGICAL EXCAVATIONS
2ND BANK OF THE UNITED STATES, EAST PASSAGEWAY
INDEPENDENCE NATIONAL HISTORICAL PARK

BASIC DATA ARCHEOLOGICAL FIELD NOTES
DRAWING NO. NHP-IND 2002-A

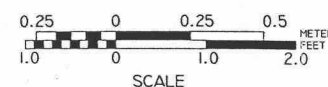

PREPARED POWELL
DRAWN POWELL
REGION FIVE
SHEET 1 OF 1
DRAWING NO. NHP-IND 25:96
DATE: 3/23/59

2596-A1.DWG

2596-a1.dwg is an AutoCAD version of Sheet 1 of drawing, NHP-IND 2596A, dated January 25, 1972. Sheet 1 is entitled, "Preliminary Drawing: Location of Historic Features Unearthed During Excavation of Basement in Second Bank of U.S." The historic lot dimensions of the "subdivisions of Charles Norris estate as of 1788," "Andrew Caldwell as of 1788," and "John Sober as of 1699" are marked. The drawing overlays the Norris house plan over the basement footprint of the Second Bank. The archeological features are indicated by hatching. Library Street forms the south boundary of the plan. Fourth and Fifth streets bound the east and west sides, respectively. Chestnut Street provides the north boundary. The associated archeological investigations are described in Barbara Liggett's (1972) "Investigations at the Second Bank of the United States."

See related file: 2596-a2.dwg.

2596-A1
(98,393 bytes)

<u>LAYER</u>	<u>COLOR</u>	<u>LINETYPE</u>	<u>CONTENTS</u>
0	7	CONTINUOUS	
BORDER	1	CONTINUOUS	border, ref. Info., scale, & arrow
DEFPOINTS	7	CONTINUOUS	N/A, points default layer
DIMS	60	CONTINUOUS	all dimensions
HILP	1	CONTINUOUS	details in this area are unclear
KEY	222	CONTINUOUS	map keys
PLAN	5	CONTINUOUS	plan view
PLAN2	150	CONTINUOUS	plan view
PROP_HIST	2	ISO06W100	historic property line
PROP_PRES	2	PHANTOM2	present property line
PUMPS	4	CONTINUOUS	pump located in plan
ROOM_NOS	6	CONTINUOUS	room numbers
STREET	7	CONTINUOUS	street curbs
TEXT	254	CONTINUOUS	drawing text

BLOCKS: ARROW

2596-A2.DWG


2596-a2.dwg is an AutoCAD duplicate of Sheet 2 of drawing, NHP-IND 2596A, dated February 24, 1972. The drawing overlays a plan of the eighteenth-century Charles Norris house over the modern basement plan of the Second Bank. The locations from the historic ground plan of two pumps and a privy west of the bank are marked. Archeological features noted on the plan are a cistern in the southeast quadrant of the Second Bank basement, two sections of stone wall remnants also within the basement, and a third wall fragment northeast of the Second Bank steps. The last is indicated on a plan inset. The associated archeological investigations are described in Barbara Liggett's (1972) "Investigations at the Second Bank of the United States."

See related file: 2596-a1.dwg.

2596-A2
(89,292 bytes)

<u>LAYER</u>	<u>COLOR</u>	<u>LINETYPE</u>	<u>CONTENTS</u>
0	7	CONTINUOUS	
BANK	5	CONTINUOUS	bank rooms
BK_WALLS	6	CONTINUOUS	N., E., & W. walls of bank
BORDER	1	CONTINUOUS	border, scales, & ref. Info.
DIM	2	CONT./CENTER	dimensions
FEATURES	4	CONTINUOUS	unidentified drawing entities
FILE	7	CONTINUOUS	file name
INT_PART	3	CONTINUOUS	interior partitions of bank
SIDEWALK	7	CONTINUOUS	Chestnut St. curb line
STEPS	140	CONTINUOUS	steps outlines
TERRACE	20	CONTINUOUS	terrace outlines
TEXT	254	CONTINUOUS	all other drawing text

BLOCKS: O-AR

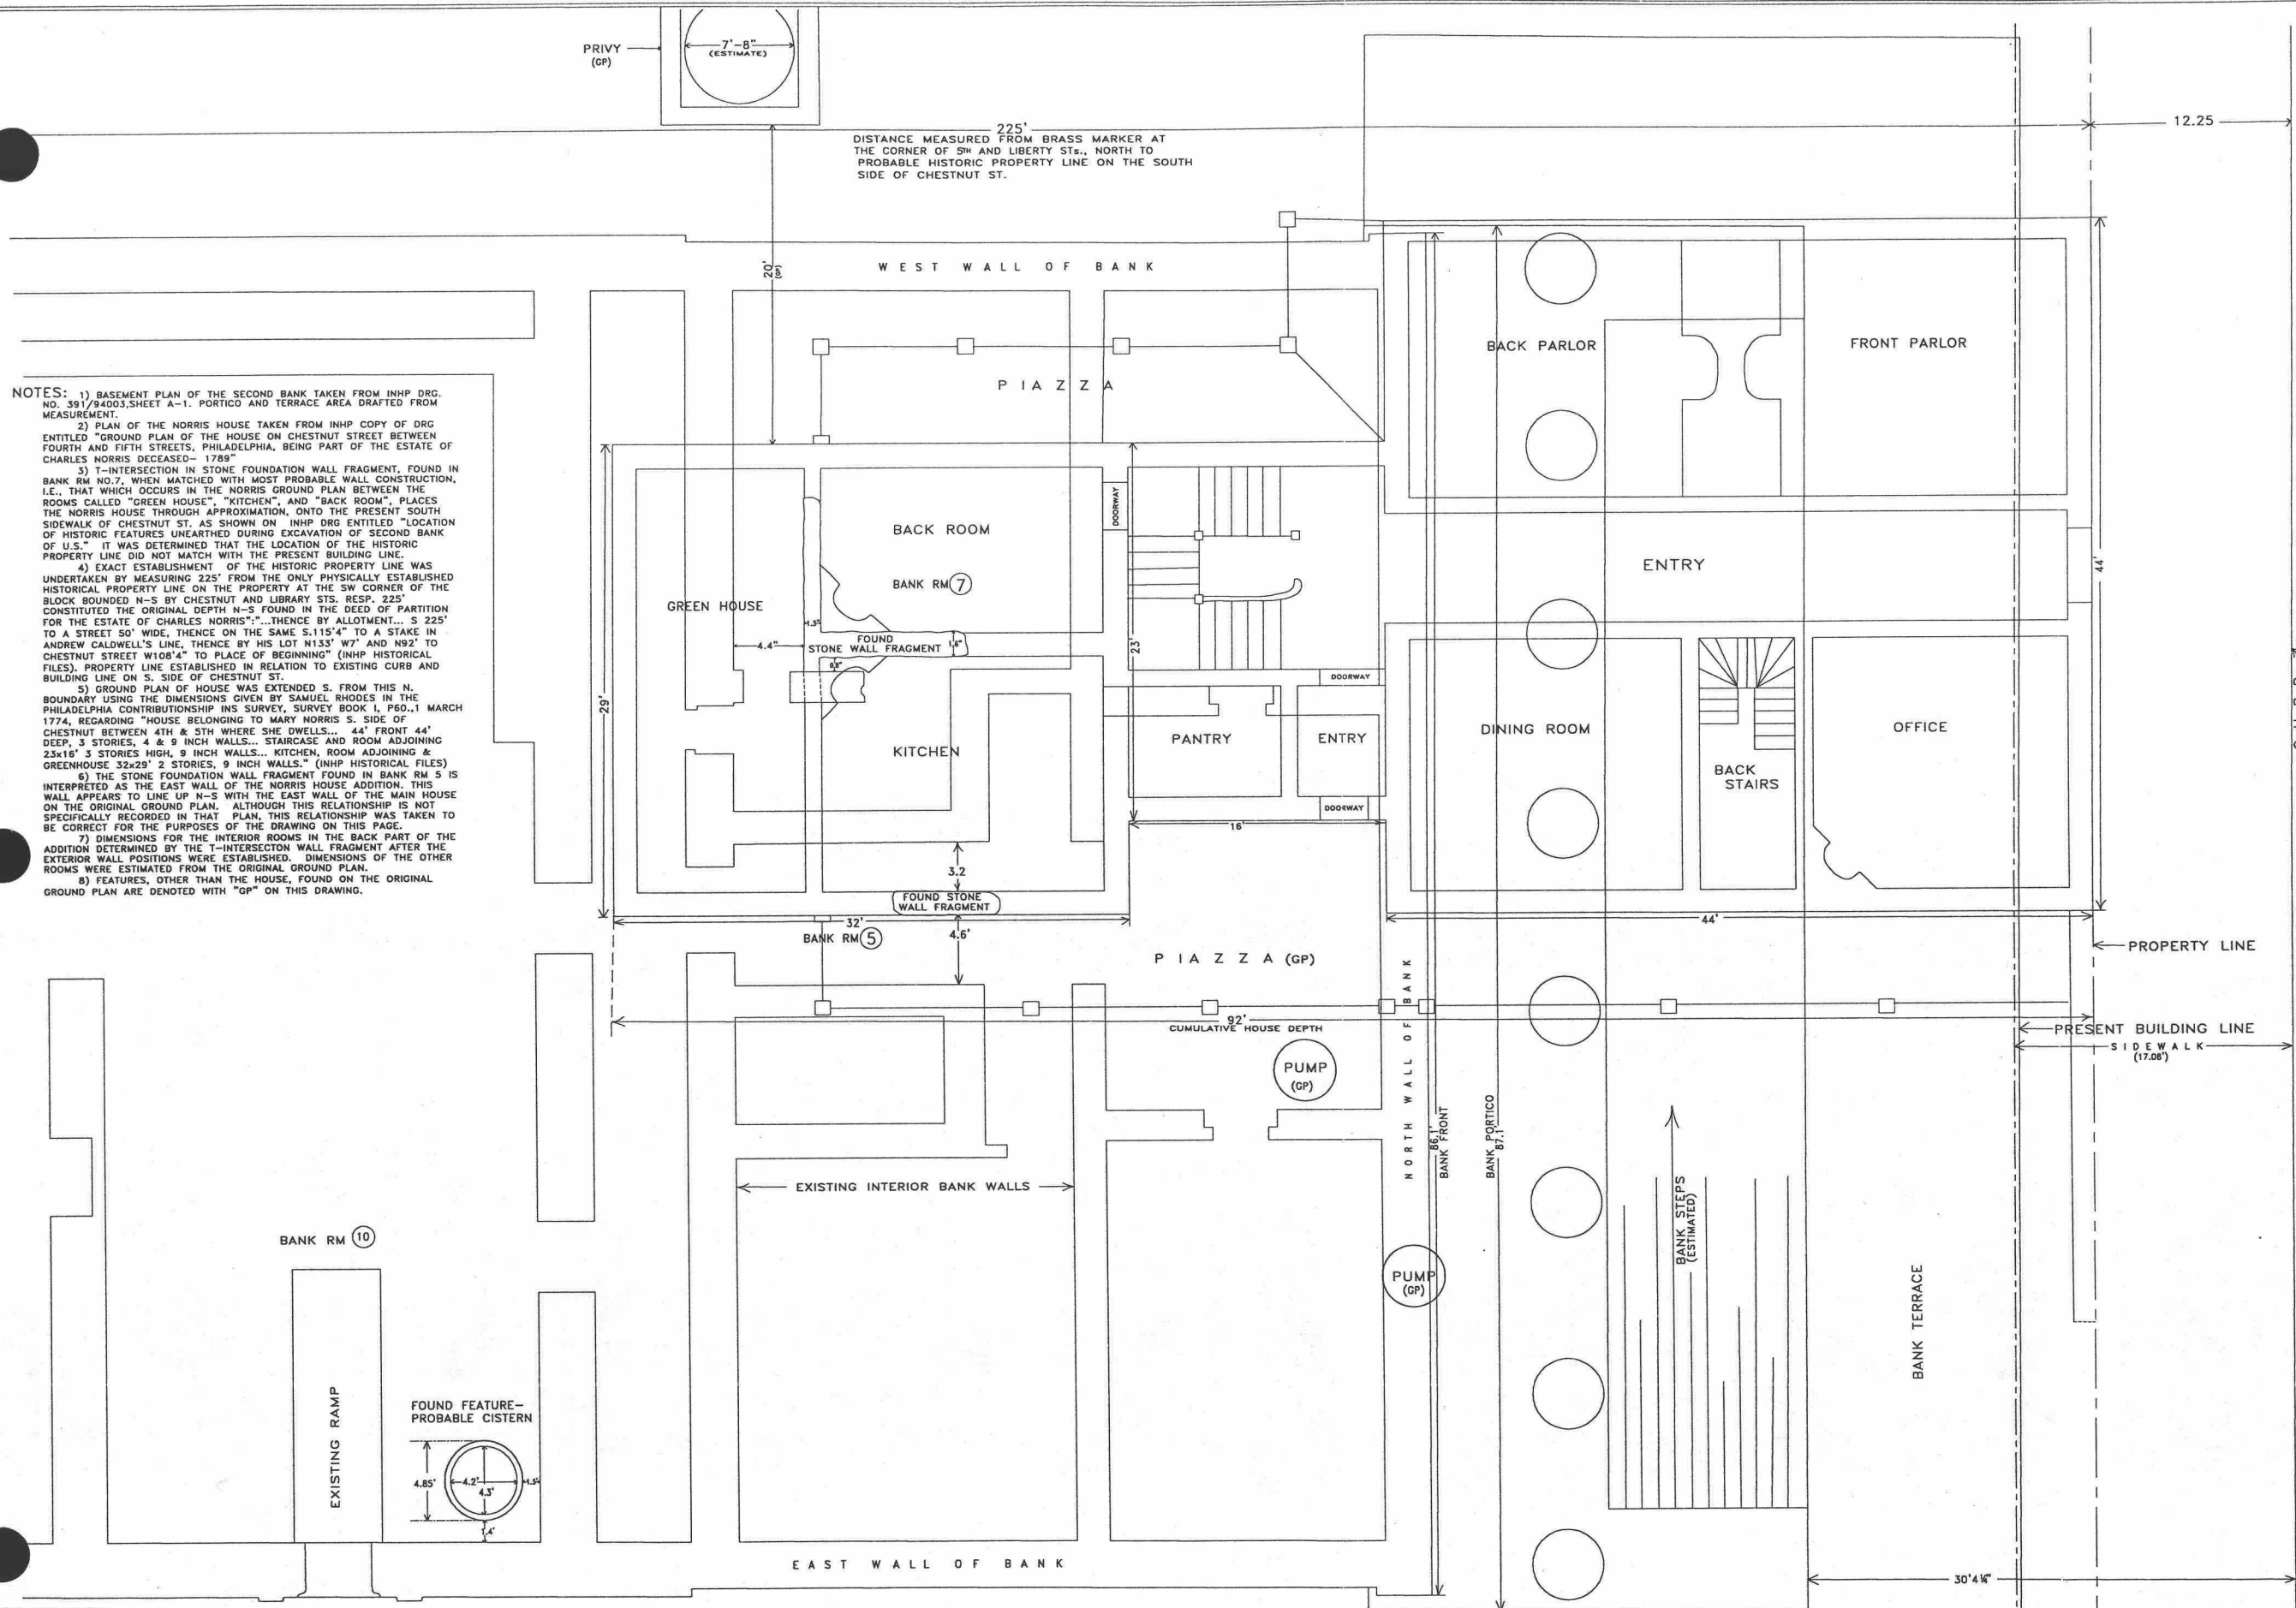

NOTES: 1) BASEMENT PLAN OF THE SECOND BANK TAKEN FROM INHP DRG. NO. 391/94003, SHEET A-1. PORTICO AND TERRACE AREA DRAFTED FROM MEASUREMENT.

2) PLAN OF THE NORRIS HOUSE TAKEN FROM INHP COPY OF DRG. ENTITLED "GROUND PLAN OF THE HOUSE ON CHESTNUT STREET BETWEEN FOURTH AND FIFTH STREETS, PHILADELPHIA, BEING PART OF THE ESTATE OF CHARLES NORRIS DECEASED—1789".

3) T-INTERSECTION IN STONE FOUNDATION WALL FRAGMENT, FOUND IN BANK RM NO. 7, WHEN MATCHED WITH MOST PROBABLE WALL CONSTRUCTION, I.E., THAT WHICH OCCURS IN THE NORRIS GROUND PLAN BETWEEN THE ROOMS CALLED "GREEN HOUSE", "KITCHEN", AND "BACK ROOM", PLACES THE NORRIS HOUSE THROUGH APPROXIMATION, ONTO THE PRESENT SOUTH SIDEWALK OF CHESTNUT ST. AS SHOWN ON INHP DRG. ENTITLED "LOCATION OF HISTORIC FEATURES UNEARTHED DURING EXCAVATION OF SECOND BANK OF U.S." IT WAS DETERMINED THAT THE LOCATION OF THE HISTORIC PROPERTY LINE DID NOT MATCH WITH THE PRESENT BUILDING LINE.



4) EXACT ESTABLISHMENT OF THE HISTORIC PROPERTY LINE WAS UNDERTAKEN BY MEASURING 225' FROM THE ONLY PHYSICALLY ESTABLISHED HISTORIC PROPERTY LINE ON THE PROPERTY AT THE SW CORNER OF THE BLOCK BOUNDED N-S BY CHESTNUT AND LIBERTY STS. RESP. 225' CONSTITUTED THE ORIGINAL DEPTH N-S FOUND IN THE DEED OF PARTITION FOR THE ESTATE OF CHARLES NORRIS. THENCE BY ALLOTMENT... S 225' TO A STREET 50' WIDE, THENCE ON THE SAME S. 115' 4" TO A STAKE IN ANDREW CALDWELL'S LINE, THENCE BY HIS LOT N133' W7' AND N92' TO CHESTNUT STREET W108' 4" TO PLACE OF BEGINNING" (INHP HISTORICAL FILES). PROPERTY LINE ESTABLISHED IN RELATION TO EXISTING CURB AND BUILDING LINE ON S. SIDE OF CHESTNUT ST.

5) GROUND PLAN OF HOUSE WAS EXTENDED S. FROM THIS N. BOUNDARY USING THE DIMENSIONS GIVEN BY SAMUEL RHODES IN THE PHILADELPHIA CONTRIBUTIONSHIP INS. SURVEY, SURVEY BOOK I, P. 60, 1 MARCH 1774, REGARDING "HOUSE BELONGING TO MARY NORRIS S. SIDE OF CHESTNUT BETWEEN 4TH & 5TH WHERE SHE DWELLS... 44' FRONT 44' DEEP, 3 STORIES, 4 & 9 INCH WALLS... STAIRCASE AND ROOM ADJOINING 23x16' 3 STORIES HIGH, 9 INCH WALLS... KITCHEN, ROOM ADJOINING & GREENHOUSE 32x29' 2 STORIES, 9 INCH WALLS." (INHP HISTORICAL FILES)

6) THE STONE FOUNDATION WALL FRAGMENT FOUND IN BANK RM 5 IS INTERPRETED AS THE EAST WALL OF THE NORRIS HOUSE ADDITION. THIS WALL APPEARS TO LINE UP N-S WITH THE EAST WALL OF THE MAIN HOUSE ON THE ORIGINAL GROUND PLAN. ALTHOUGH THIS RELATIONSHIP IS NOT SPECIFICALLY RECORDED IN THAT PLAN, THIS RELATIONSHIP WAS TAKEN TO BE CORRECT FOR THE PURPOSES OF THE DRAWING ON THIS PAGE.

7) DIMENSIONS FOR THE INTERIOR ROOMS IN THE BACK PART OF THE ADDITION DETERMINED BY THE T-INTERSECTION WALL FRAGMENT AFTER THE EXTERIOR WALL POSITIONS WERE ESTABLISHED. DIMENSIONS OF THE OTHER ROOMS WERE ESTIMATED FROM THE ORIGINAL GROUND PLAN.

8) FEATURES, OTHER THAN THE HOUSE, FOUND ON THE ORIGINAL GROUND PLAN ARE DENOTED WITH "GP" ON THIS DRAWING.

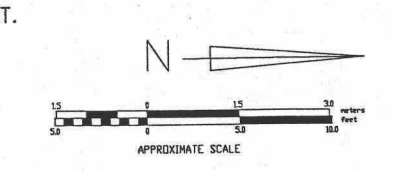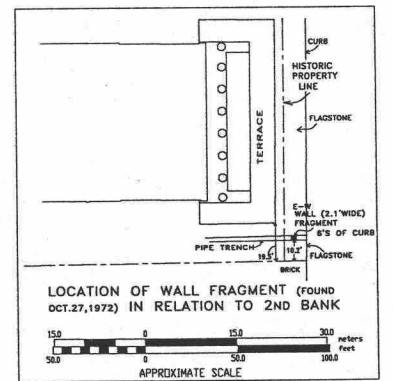

DIGITIZED: DMA 9/20/95		CHECKED: PYI 5/7/98	
SECOND BANK OF THE UNITED STATES			
ARCHAEOLOGICAL EXCAVATION FOR THE NATIONAL PARK SERVICE BARBARA A. LIGGETT, DIR. B. COSANS, RESEARCH DRAWN - M. MISH CHECKED NOV.2, 1972		REGION :	
		PCP. NO.	
		SHEET 2 of 2	
		DRAWING NO. <u>25:96A</u> :	
		DATE 2/24/72	

FILE: 2596-A2.DWG

BASIC DATA PLAN OF THE NORRIS HOUSE OVERLAID ON THE BASEMENT PLAN OF THE EXISTING SECOND BANK — USING DOCUMENTARY INFORMATION AND THE LOCATION OF EXISTING FOUNDATION WALL FRAGMENTS AS ORIENTATION POINTS—SEE NOTES

ON MICROFILM

3405_S11.DWG

3405_s11.dwg is a digitized copy of selected data contained on Sheet 11 of drawing, NHP-IND 3405, dated September 1964. The drawing documents the locations of various brick and stone foundations, and a cesspool uncovered during investigations around the exterior of the Second Bank. The brick stair foundations at the north end of the bank relate to the original stair system which was modified in c. 1840 by replacing the north retaining wall with a lower flight of stairs. The sections of stone walls surrounding the bank relate to the original side and south terrace walls and the south west passageway entrance. The "cesspool" at the east entry predates the 1819 construction of the bank. A photographic record and discussion of these remains are contained in Joseph Petrak's (1964), "Historic Structure Report, Part II (Portion) - Architectural Data Section on Second Bank of the United States: Restoration of the Exterior Structure and Surrounding Areas."

See related files: 3405_s14.dwg, 3405_s15.dwg, and 3405_s16.dwg.


3405_S11
(170,689 bytes)

<u>LAYER</u>	<u>COLOR</u>	<u>LINETYPE</u>	<u>CONTENTS</u>
0	7	CONTINUOUS	
BORDER	1	CONTINUOUS	border, ref. info., & arrow
CURB_LN	1	CONTINUOUS	curb lines
DIM	2	VARIES	dimensions
ELEV	200	CONTINUOUS	elevations
MAP	150	VARIES	plan view graphics
NOTES	7	CONTINUOUS	drawing notes
SECTION	7	CONTINUOUS	section lines & text
TEXT	254	CONTINUOUS	all other text

BLOCKS: ARROW
10F_3M
ELEV
CIRCLE
NORTH

CHESTNUT STREET

LIBRARY STREET

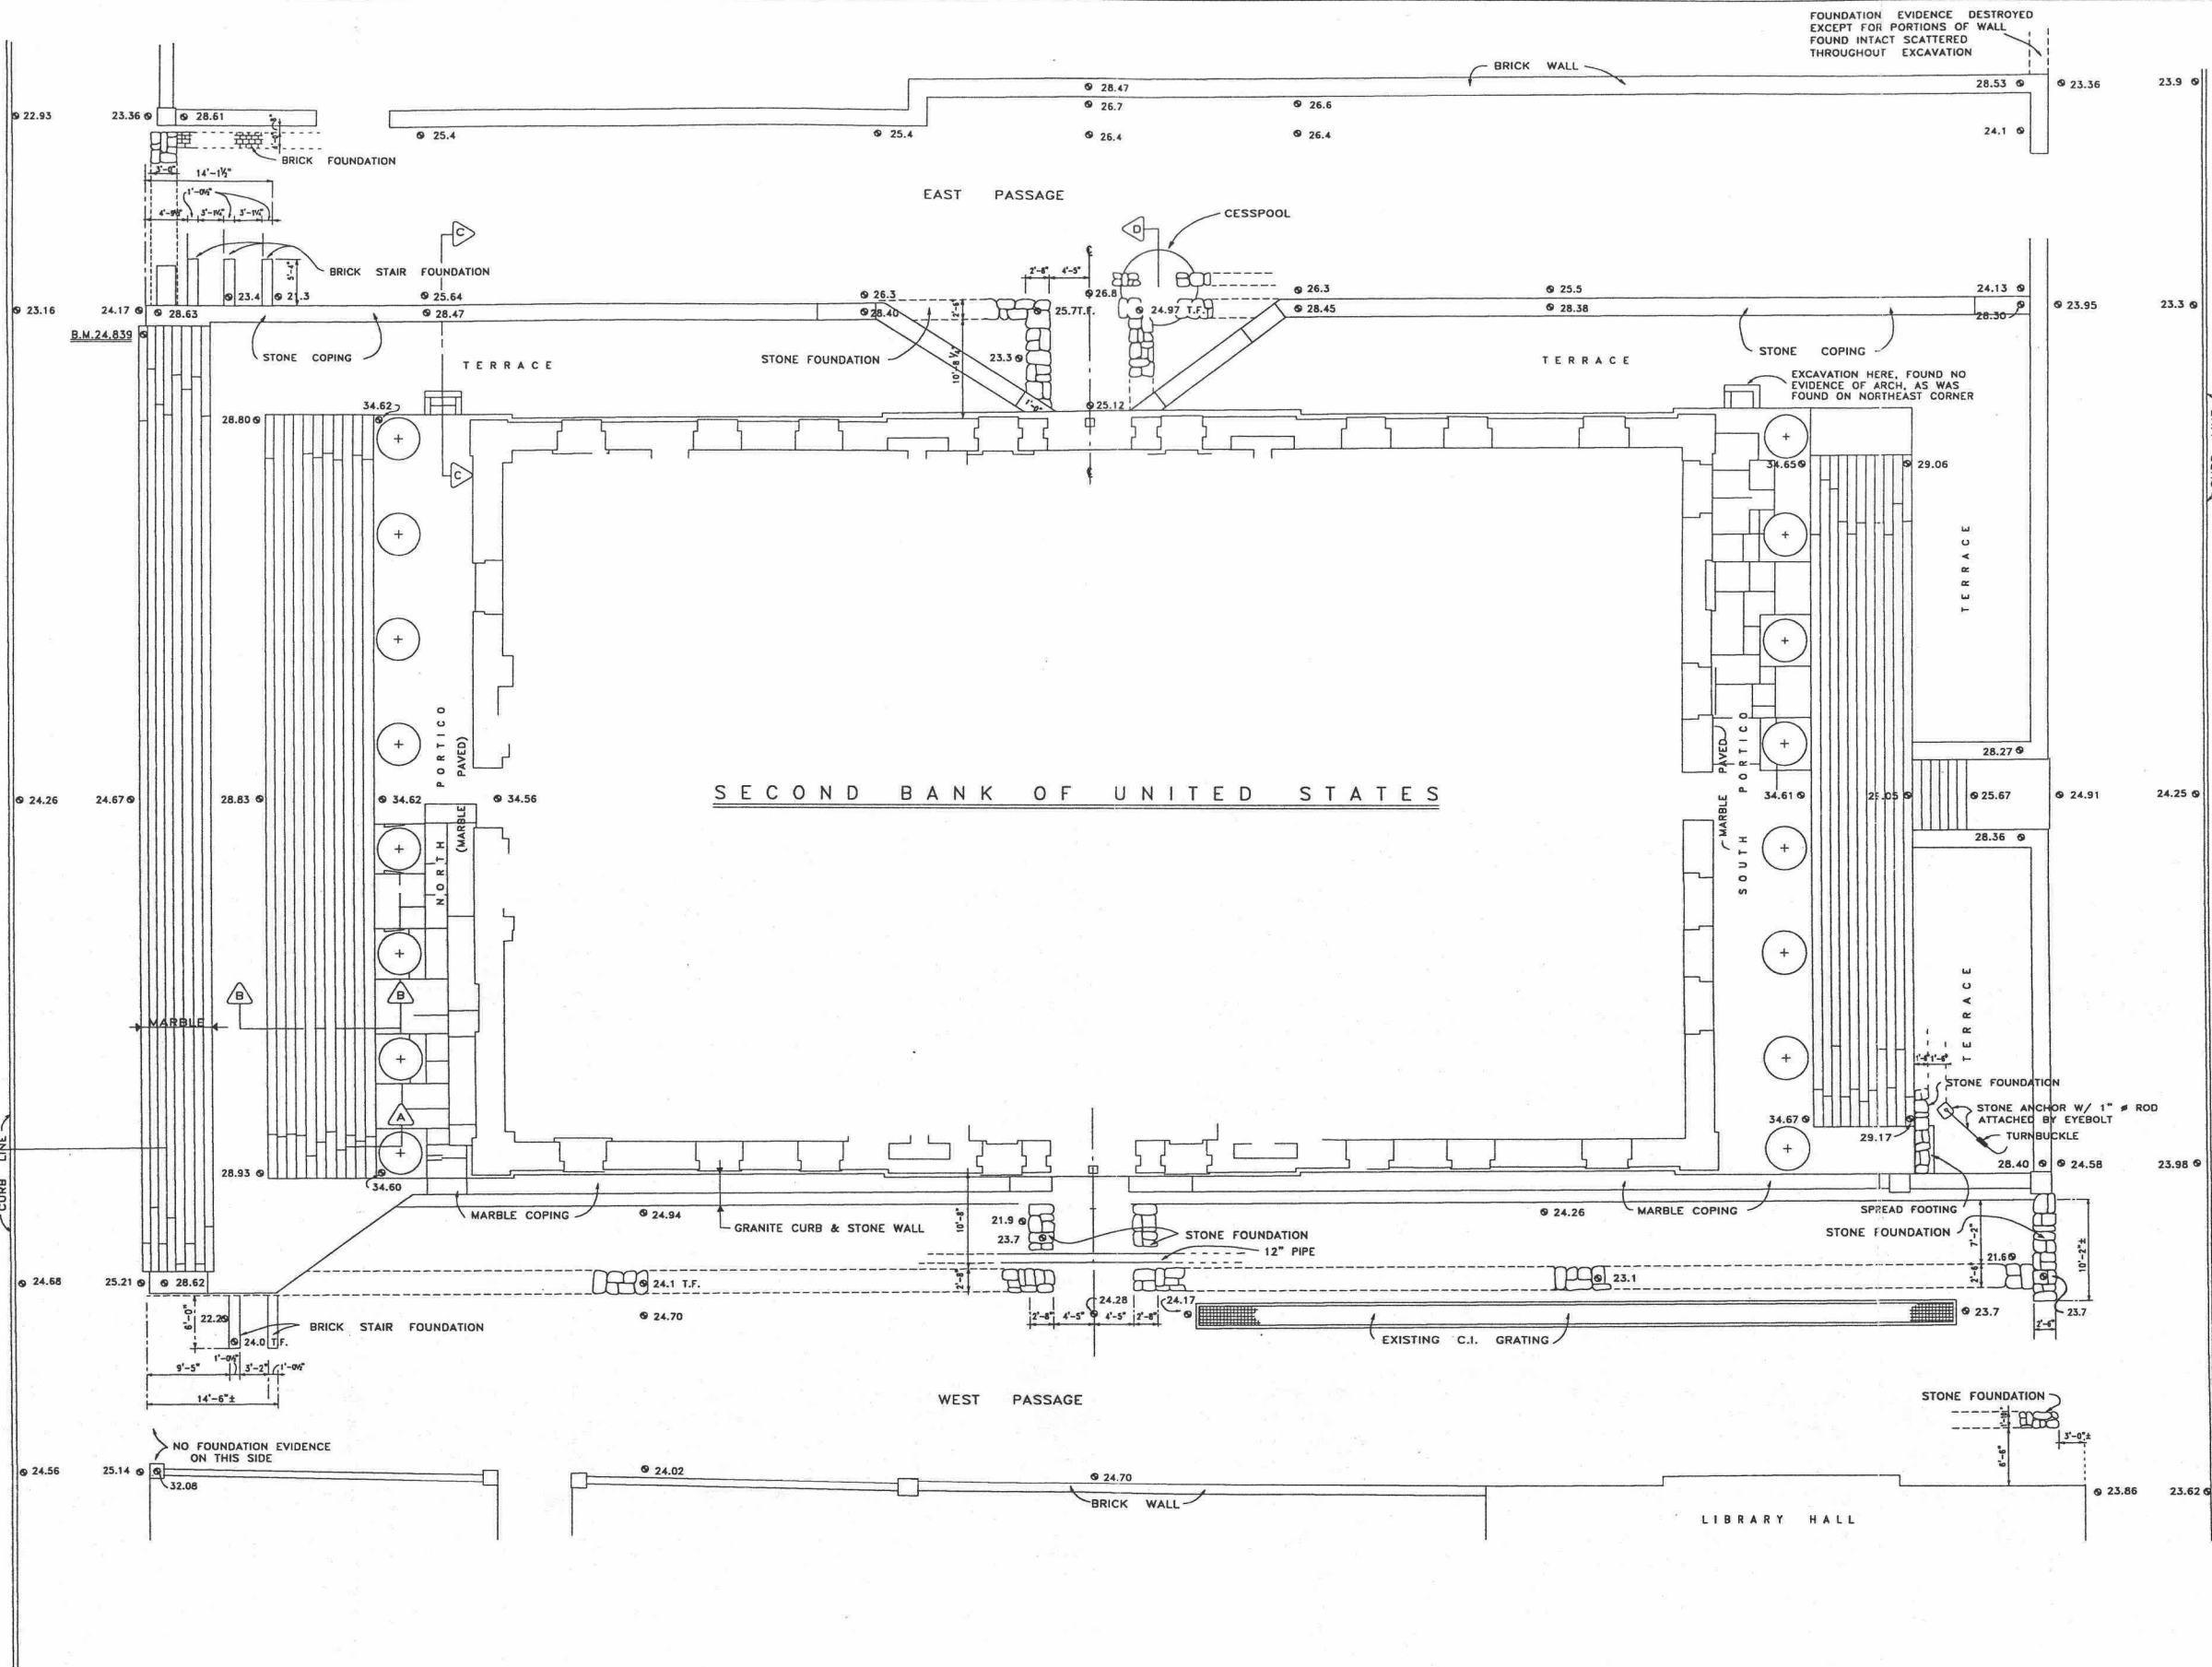


ON MICROFILM

NOTES

- 1) B.M. GRADE AT N.E. CORNER, 1 STEP = ELEV. - 24.839
- 2) DATA EXTRACTED FROM PLOT PLAN OF EXISTING CONDITIONS, DRAWING NO. NHP:IND 3405, SHEET 11, SEPT. 1964.

PLOT PLAN OF ARCHEOLOGICAL DATA - SECOND BANK

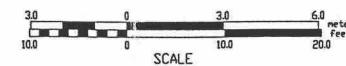

341/20142

8871

3405_S14.DWG

3405_s14.dwg is an AutoCAD copy of selected data found on Sheet 14 of drawing, NHP-IND 3405, dated September 1964. The drawing depicts plan and cross section views of a stone and brick foundation situated east of the northeast corner of the Second Bank. A photographic record (Illustration 32) and discussion of these remains are contained in Joseph Petrak's (1964), "Historic Structure Report, Part II (Portion) - Architectural Data Section on Second Bank of the United States: Restoration of the Exterior Structure and Surrounding Areas."

See related file: 3405_s11.dwg.

3405_S14

(97,134 bytes)

<u>LAYER</u>	<u>COLOR</u>	<u>LINETYPE</u>	<u>CONTENTS</u>
0	7	CONTINUOUS	
BORDER	1	CONTINUOUS	border, ref. info., & scale
DIM	2	VARIES	dimensions
ELEV	200	CONTINUOUS	elevation
MAP	150/5	VARIES	plan view graphics
SECTION	7	CONTINUOUS	section lines & text
TEXT	254	CONTINUOUS	all other text
BLOCKS:	ARROW		
	ELEV		

3405_S15.DWG

3405_s15.dwg is an AutoCAD duplicate of Sheet 15 of drawing, NHP-IND 3405, dated September 1964. The drawing documents the location of brick and stone foundations beneath the sidewalk and steps north of the northwest corner of the Second Bank. The upper or southern brick arches were installed during the original 1819-1824 construction period to support the portico columns. The lower or northern brick arches were installed in circa 1839-1840 when the original retaining wall paralleling Chestnut Street was removed and replaced by a lower flight of steps. A photographic record (Illustration Nos. 16 to 23) and discussion (pages 6 to 8) of these remains are contained in Joseph Petrak's (1964), "Historic Structure Report, Part II (Portion) - Architectural Data Section on Second Bank of the United States: Restoration of the Exterior Structure and Surrounding Areas."



See related file: 3405_s11.dwg.

3405_S15
(452,722 bytes)


<u>LAYER</u>	<u>COLOR</u>	<u>LINETYPE</u>	<u>CONTENTS</u>
0	7	CONTINUOUS	
BORDER	1	CONTINUOUS	border, ref. info., & scale
DEFPOINTS	7	CONTINUOUS	n/a, default layer
DIM	2	VARIES	dimensions
ELEV	200	CONTINUOUS	elevation text and symbols
MAP	150	VARIES	map graphics
TEXT	84	CONTINUOUS	all other text

BLOCKS: ARROW
ELEV
SH_ARROW

NORTH ELEVATION

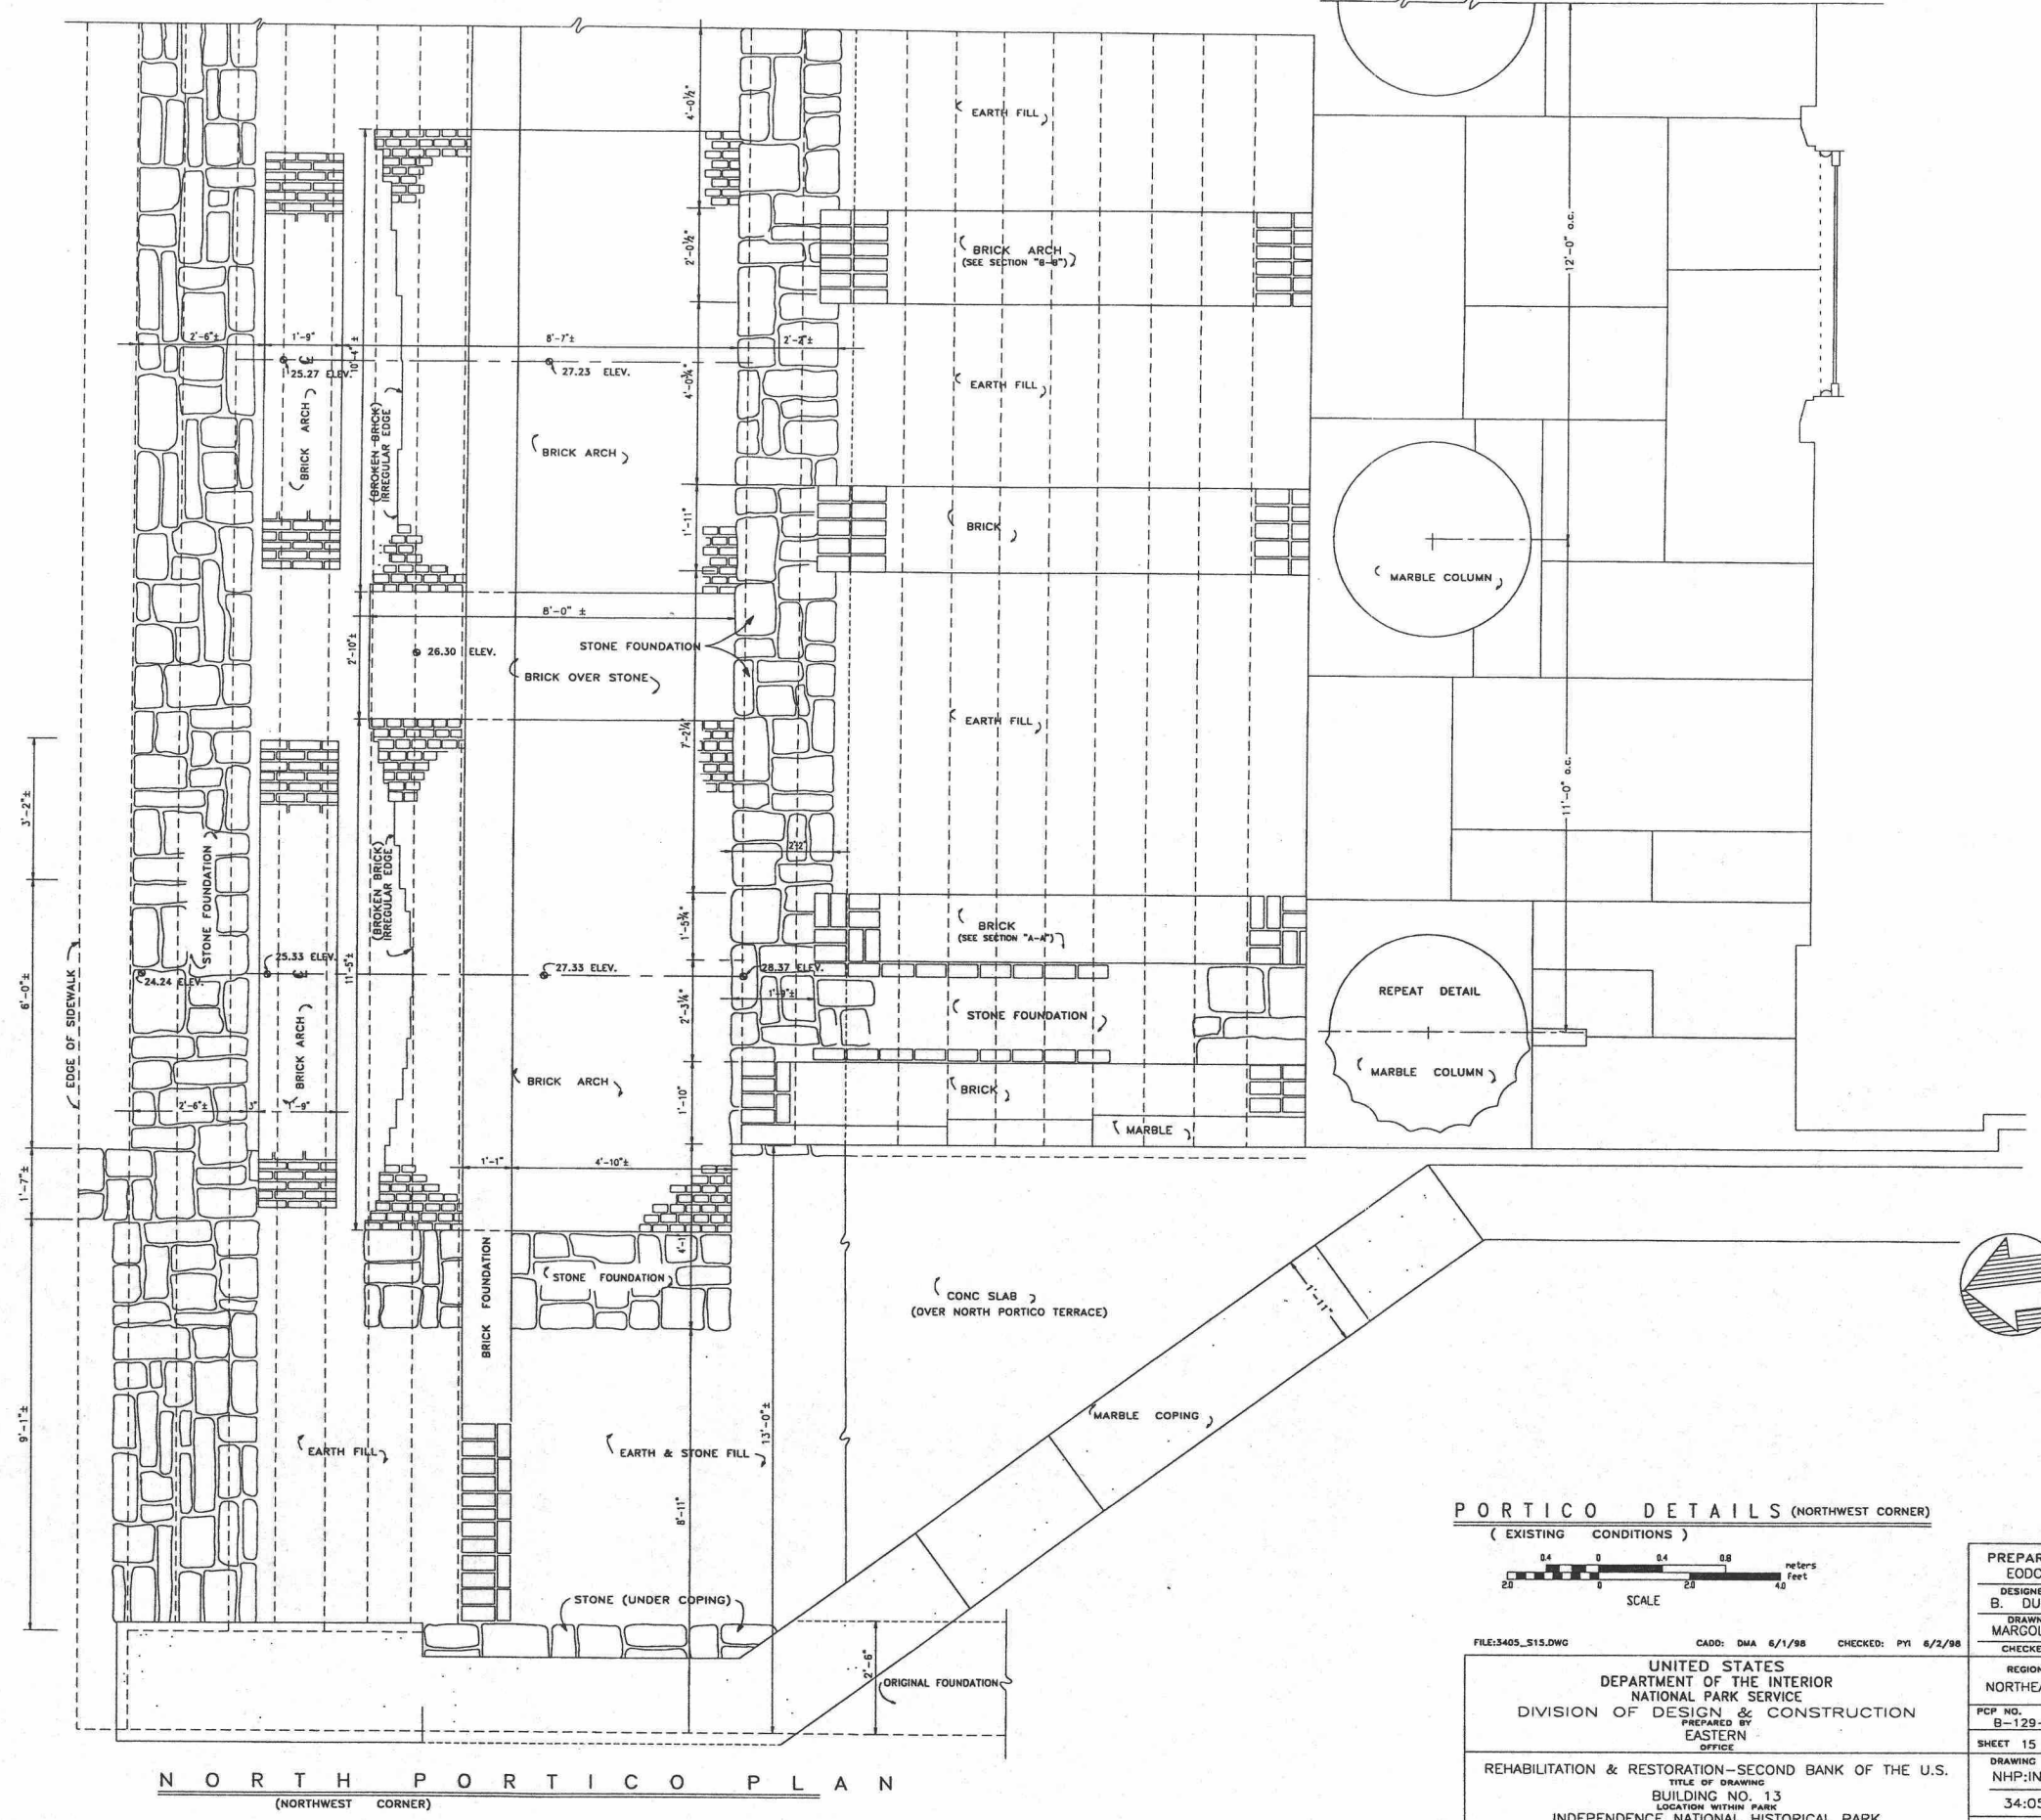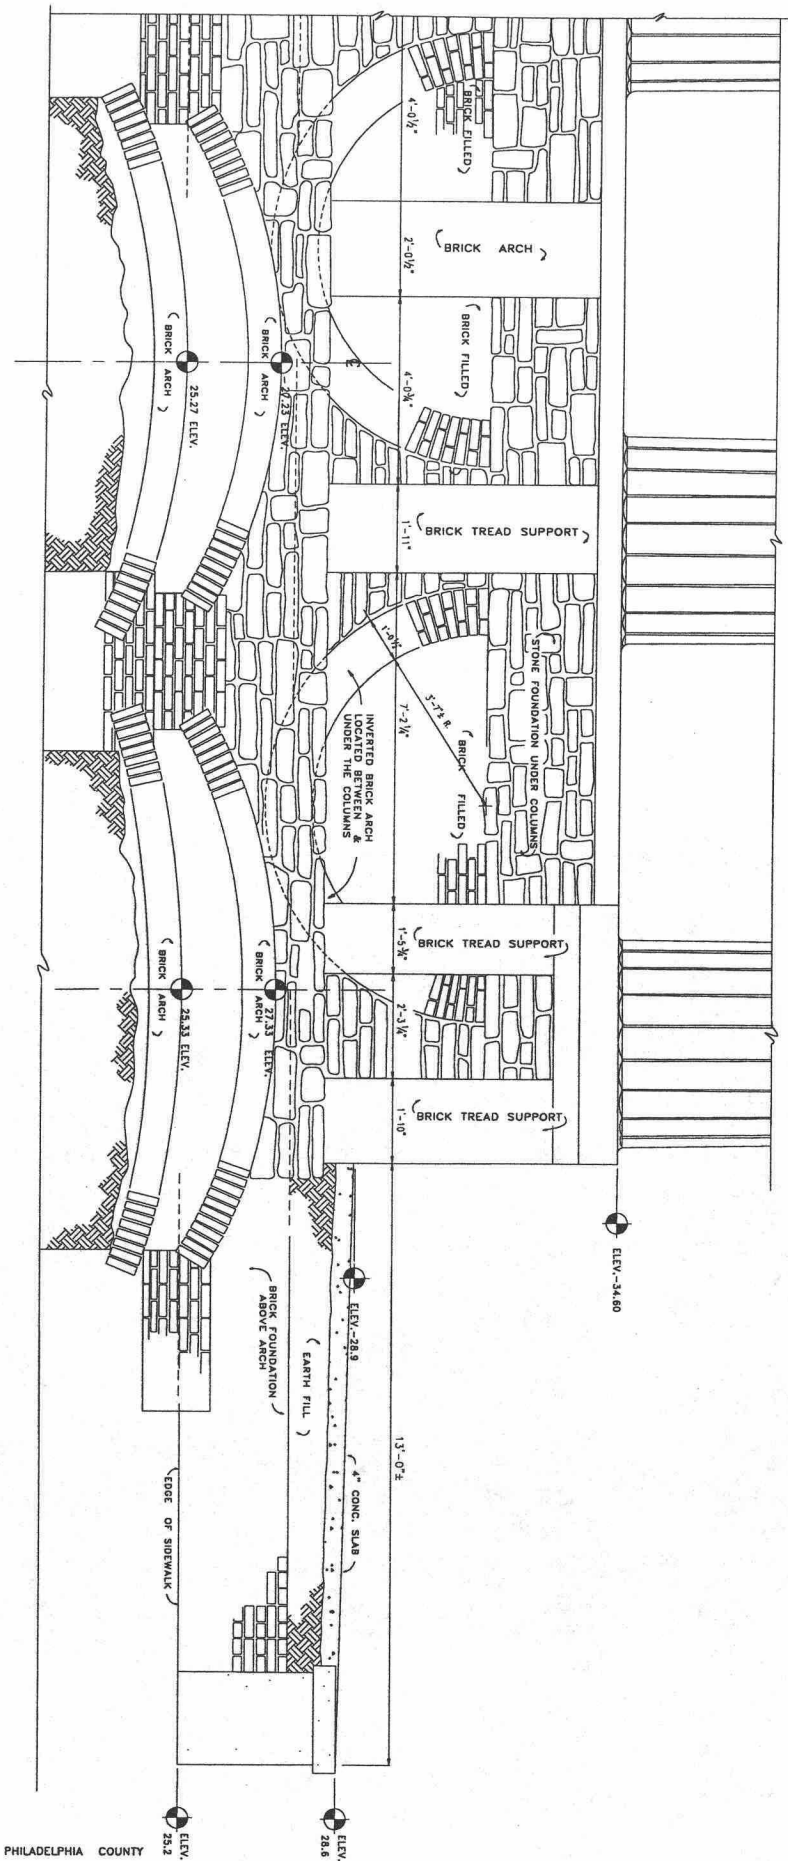

PORTICO DETAILS (NORTHWEST CORNER)
(EXISTING CONDITIONS)

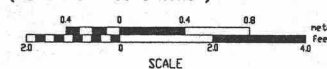

FILE:3405_S15.DWG CADD: DMA 6/1/98 CHECKED: PYI 6/2/98

UNITED STATES
DEPARTMENT OF THE INTERIOR
NATIONAL PARK SERVICE
DIVISION OF DESIGN & CONSTRUCTION
PREPARED BY
EASTERN
OFFICE

REHABILITATION & RESTORATION—SECOND BANK OF THE U.S.
TITLE OF DRAWING
BUILDING NO. 13
LOCATION WITHIN PARK
INDEPENDENCE NATIONAL HISTORICAL PARK
NAME OF PARK

PREPARED
EODC
DESIGNED
B. DUER
DRAWN
MARGOLIS
CHECKED

CHECKED
REGION NORTHEAST
PCP NO. B-129-2
SHEET 15 OF 16
DRAWING NO. NHP:IND. <u>34:05</u>
DATE SEP. 64

ON MICROFILM

3405_s16.dwg is a digitized copy of Sheet 16 of drawing, NHP-IND 3405, dated September 1964. The drawing records measured architectural cross sections through the Second Bank's north portico steps, revealing the brick arch support beneath the steps and the brick-arched passageway beneath the portico. The upper or southern brick arches were installed during the original 1819-1824 construction period to support the portico columns. The lower or northern brick arches were installed in circa 1839-1840 when the original retaining wall paralleling Chestnut Street was removed and replaced by a lower flight of steps..

The drawing also records a plan view and cross section of a brick cesspool, a brick walk, and two adjoining stone foundations along the south side of the east passage ramp into the basement of the Second Bank. The lower portion of the arched, cylindrical cesspool is marked "fill & artifacts" with the total depth of the structure unknown. The cesspool predates the 1819 construction of the Second Bank. Although Joseph Petrak (1964:9) speculated that "the remains [might be from] the eighteenth century Norris Mansion complex," this appears unlikely as they lie east of the Norris property line. A copy of historical land ownership notes attached to B. Bruce Powell's 1959 field notes in Accession No. 269 trace the following heritage for the appropriate tract: Thomas and Richard Penn to Edmund Luffe, Luffe to Samuel Parr in 1750, Parr to Thomas Campbell in 1756, Thomas Campbell to Peter Campbell in 1762, seized during the Revolution by the Commonwealth of Pennsylvania, Commonwealth to Andrew Caldwell in 1780, Caldwell in portions in 1786 to Sarah, Catherine, and Elizabeth Caldwell, Catherine and Elizabeth Caldwell and Caldwell and Keppele in 1818 to Second Bank of the United States.

The notation to the right of the cesspool cross section, "fill level before exc.," suggests that the vault may have been archeologically studied although no report to that effect has been found. A contemporaneous "Field Specimen Data" sheet included within Accession No. 1569, however, refers to a privy excavation which may be related. The sheet and accompanying records unfortunately do not specify a location. Based on the data sheet, excavations were begun at a depth of 3.5 feet below some arbitrary point (the top of the privy dome?) and extended to a depth of 13.5 feet. From a depth of 6.9 feet down, the remainder of the excavation was confined to the northeast quadrant of the shaft. Given that both Petrak's cross section and Cotter's data sheet were completed during the same period of time and granted some similarities in the depicted and listed depths of the excavated section of the cesspool vault, it is felt—at this time—that both sets of documents refer to the same feature.


A photographic record (Illustration Nos. 16 to 23) and discussion (pages 6 to 8) of the remains at the north portico are contained in Joseph Petrak's (1964), "Historic Structure Report, Part II (Portion) - Architectural Data Section on Second Bank of the United States: Restoration of the Exterior Structure and Surrounding Areas." A photographic record (Illustration Nos. 29 and 30) and discussion (page 9) of the remains along the east passage are also contained in Petrak.

See related file: 3405_s11.dwg.

3405_S16
(1,405,541 bytes)


<u>LAYER</u>	<u>COLOR</u>	<u>LINETYPE</u>	<u>CONTENTS</u>
0	7	CONTINUOUS	
BORDER	240	CONTINUOUS	border, ref. info., & arrow
DEFPOINTS	7	CONTINUOUS	assoc. with dims.
DIM	2	VARIES	dimensions
ELEV	200	CONTINUOUS	elevations
NOTES	4	CONTINUOUS	CADD notes
PLAN	140	VARIES	plan view graphics
PROFILE	150	VARIES	profile's graphics
SECTION	7	CONTINUOUS	section lines in plan view
TEXT	254	CONTINUOUS	all other text

BLOCKS: ARROW
BLOCK
ELEV
FRACTION
SH_ARROW

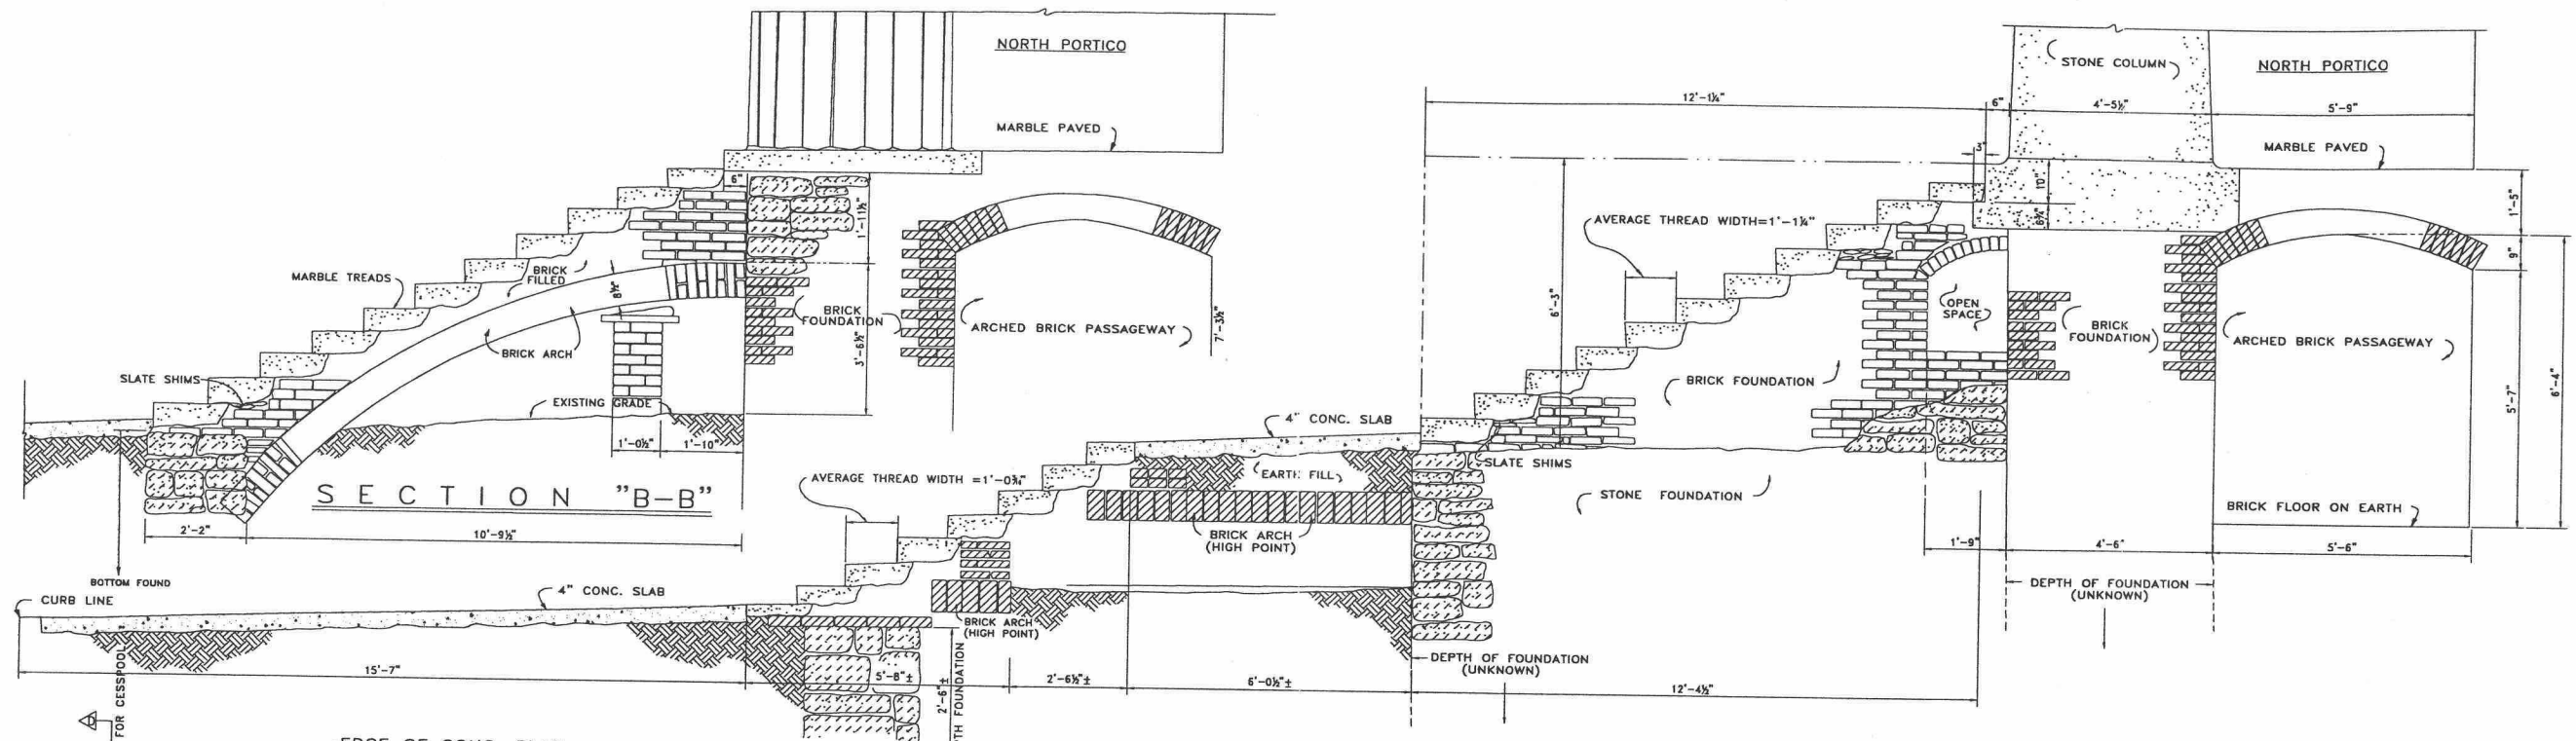


SECTION "A-A"


ARCHITECTURAL RESEARCH OF EXISTING CONDITIONS

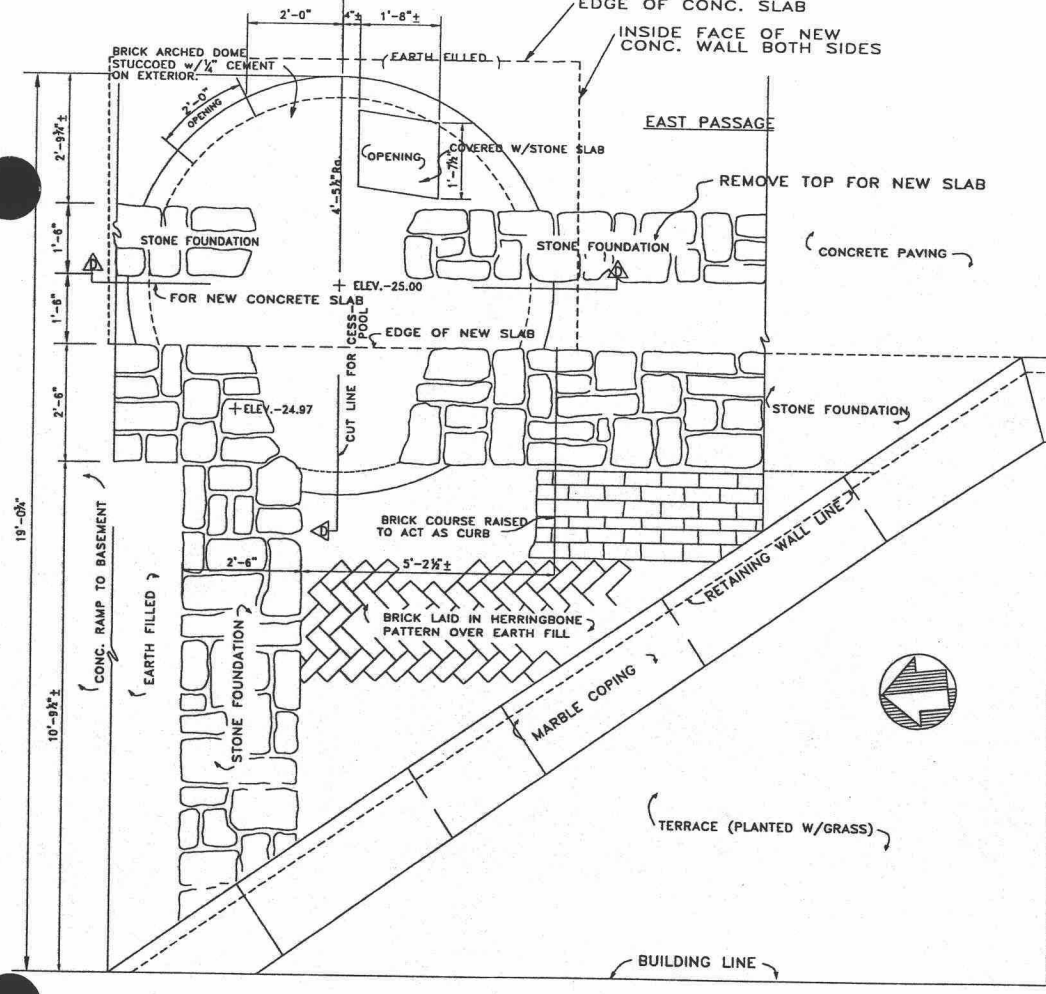

CESSPOOL PLAN

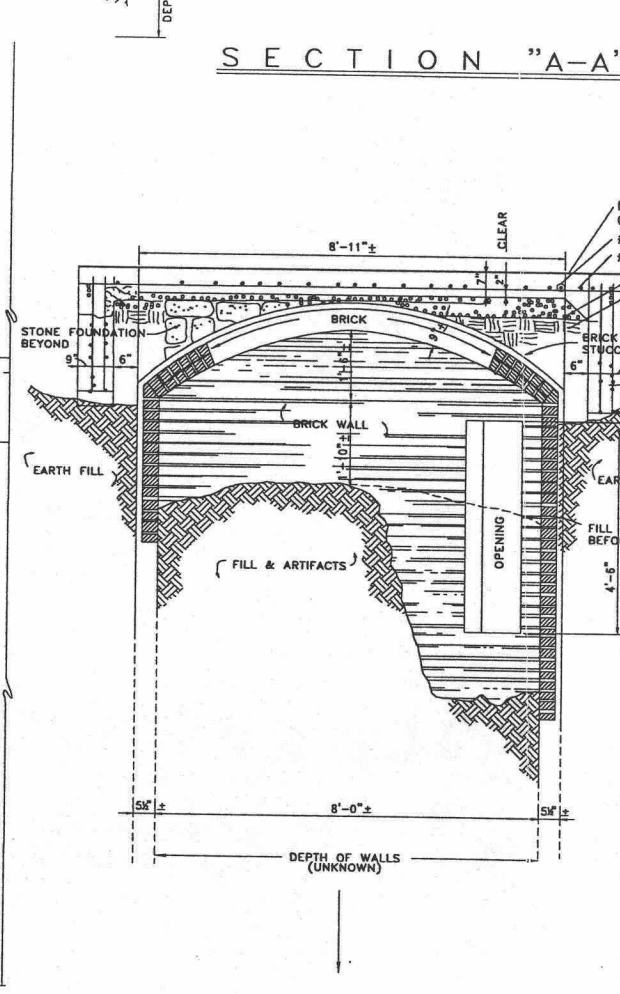

SECTION "D-D"

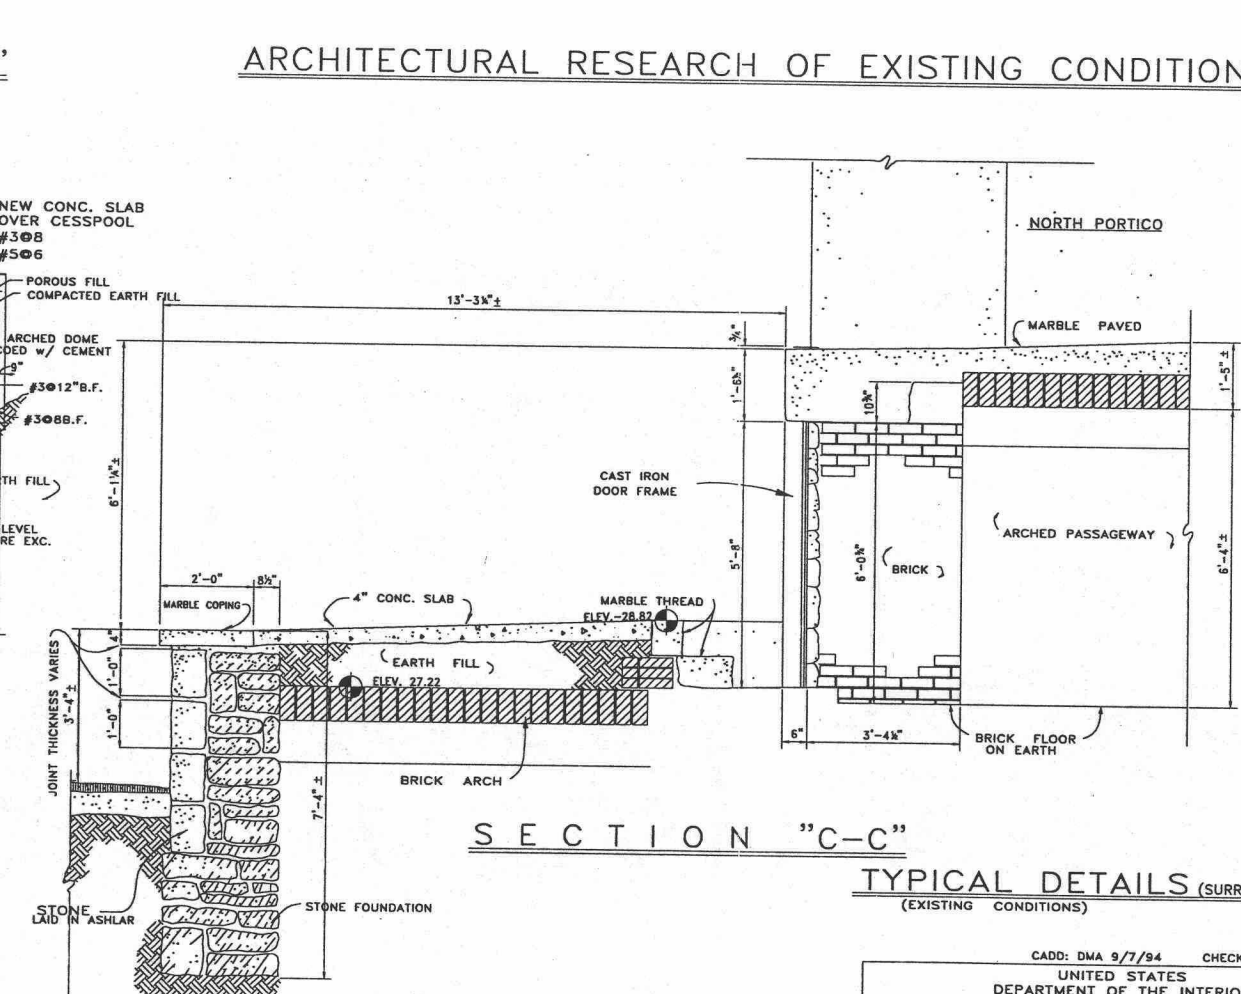

SECTION "C-C"

TYPICAL DETAILS (SURROUNDING BLDG.)

NOTE: This drawing was digitized "as is" from a reduced size reproduction. The original drawing does not always represent the indicated dimensions of objects.

UNITED STATES
DEPARTMENT OF THE INTERIOR
NATIONAL PARK SERVICE
DIVISION OF DESIGN & CONSTRUCTION
EASTERN
OFFICE
REHABILITATION & RESTORATION—SECOND BANK OF THE U.S.
BUILDING NO. 13
LOCATION WITHIN PARK
INDEPENDENCE NATIONAL HISTORICAL PARK
NAME OF PARK

PREPARED
EODC
DESIGNED
D. DUER
DRAWN
MARGOLIS
REGION
NORTHEAST
PCP NO.
B-129-2
SHEET 16 OF 16
DRAWING NO.
NHP-IND.
34:05
DATE
SEP. '64

ON MICROFILM

Block 200 AutoCAD Drawings

Part II

BANK2022.DWG

Bank2022.dwg is an enhanced AutoCAD duplicate of drawing, NHP-IND 2022, dated December 16, 1965. The drawing is entitled, "Stratigraphy - South Wall Excavation." It records a deep stratigraphic profile revealed during archeological excavations by J.L. Cotter, R. Candee, P. Huey, R. Webster, and B. Wilson. On the digitized version, the scale and marked dimensions were determined by scaling the original "finished" copy of the profile, and were added to the other information contained. Several additional notations and hatching refinements exhibited on the original were also included.


The profile documents a cut-stone wall which rests on a stone foundation, a buried brick wall on a stone foundation, a buried and slightly canted brick walk, and various levels of fill deposits. A description of this work is contained in John L. Cotter's (1965) field notes in Accession No. 1569. The barely legible field profile varies slightly from the finished version. The field profile indicates that it records the north wall of a trench which was excavated parallel to the north side of the south terrace wall. The cut stone wall to the right of the profile is the east passageway terrace wall. The horizontal locations of selected items on the field profile were referenced to the west side of the east passageway entrance gate (i.e., the northeast corner of the south wall at that position). The east side of Feature 2, the brick wall, lay 25.7 feet west of the datum.

Recovered from the trench were various late seventeenth and early eighteenth century ceramic sherds including those from a possible Duche stoneware sagger and a Rogers earthenware kiln prop.


BANK2022
(1,459,386 bytes)

<u>LAYER</u>	<u>COLOR</u>	<u>LINETYPE</u>	<u>CONTENTS</u>
0	7	CONTINUOUS	
BORDER	1	CONTINUOUS	border, ref. info., arrow
BRICK	6	CONTINUOUS	brick
CONCRETE	140	CONTINUOUS	concrete footing
DEFPOINTS	7	CONTINUOUS	N/A, layer assoc. with dim
DIM	2	VARIES	dimensions
FILE	7	CONTINUOUS	file name
GRASS	3	CONTINUOUS	grass
PRO_HATCH	170/220/5	CONTINUOUS	profile hatching
PROFILE	5	CONTINUOUS	profile graphics
STONE	7	CONTINUOUS	stone wall
TEXT	254	CONTINUOUS	all other text & labels

BLOCKS: DASH

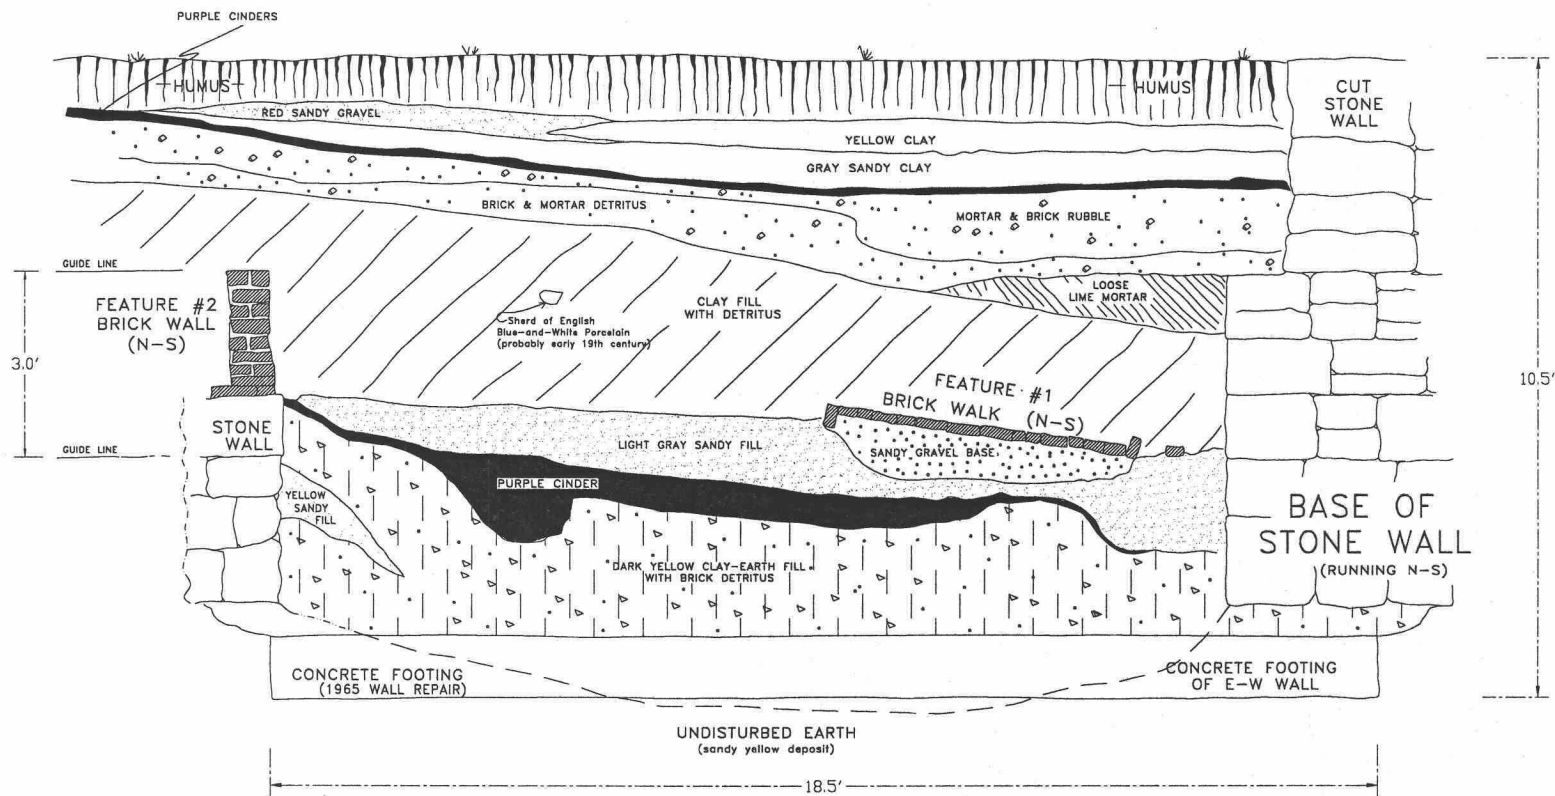

ON MICROFILM

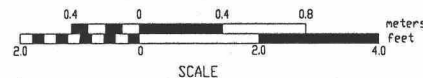

DIGITIZED: DMA 10/16/95 CHECKED: PTI 3/16/98		DRAWN R. WEBSTER
UNITED STATES DEPARTMENT OF INTERIOR NATIONAL PARK SERVICE		REGION NE:RO
J.L.COTTER, R.CANDEE, P.HUEY, R.WEBSTER, B.WILSON PREPARED BY NE:RO		PCP NO.
STRATIGRAPHY-SOUTH WALL EXCAVATION		SHEET 1 OF 1
TITLE OF DRAWING SECOND BANK		DRAWING NO. NHP:INDE
LOCATION RYAN PARK		20:22
INDEPENDENCE : NAT'L HIST PARK		DATE 12-16-65
NAME OF PARK		

BANK_PRIVY.DWG

Bank_privy.dwg is an AutoCAD version of a field cross section contained in the records of Accession No. 3153. The original drawing is dated January 11, 1972. The drawing documents the stratigraphy within a privy shaft which was situated within Room 10 in the basement of the Second Bank. The privy lay beneath the floor, just north and west of the east entrance into the basement.

From its top to its base, the vault shaft measured 12.25 feet. The shaft had been constructed of handmade brick which had been dry laid in one row wide stretcher courses. The interior diameter was 7.15 feet. The bottom of the shaft was underlain by a "yellow gravelly sand, prepared base." Only 166 artifacts were recovered. The few ceramics provided a date range of c. 1750-1820.

Liggett (1972:5) felt that "The feature was probably used as a large privy pit associated with the Caldwell property . . . " and that it dated to circa 1780s. Despite Liggett's conclusions based on a contention of the property line between the Norris and Caldwell properties, the privy appears to fall well within the Norris line. Further, the presence of a contemporaneous privy east of the basement privy and just within the Caldwell line would argue against Liggett's earlier interpretation of ownership. It is unlikely that the Caldwell property would have had two privies in the same general location during the same period.

The excavation of the Second Bank privy is discussed in Barbara Liggett's (1972:3-5), "Investigations at the Second Bank of the United States."

See related files: 2596-a1.dwg and 2596-a2.dwg.


BANK_PRIVY

(197,149 bytes)

<u>LAYER</u>	<u>COLOR</u>	<u>LINETYPE</u>	<u>CONTENTS</u>
0	7	CONTINUOUS	
BORDER	1	CONTINUOUS	border lines & scale
DIM	2	CONTINUOUS	dimensions
MAP	150	CONTINUOUS	map graphics
TEXT	254	CONTINUOUS	all drawing text

BLOCKS: 1FT_2M

PRIVY - 2nd BANK OF THE UNITED STATES

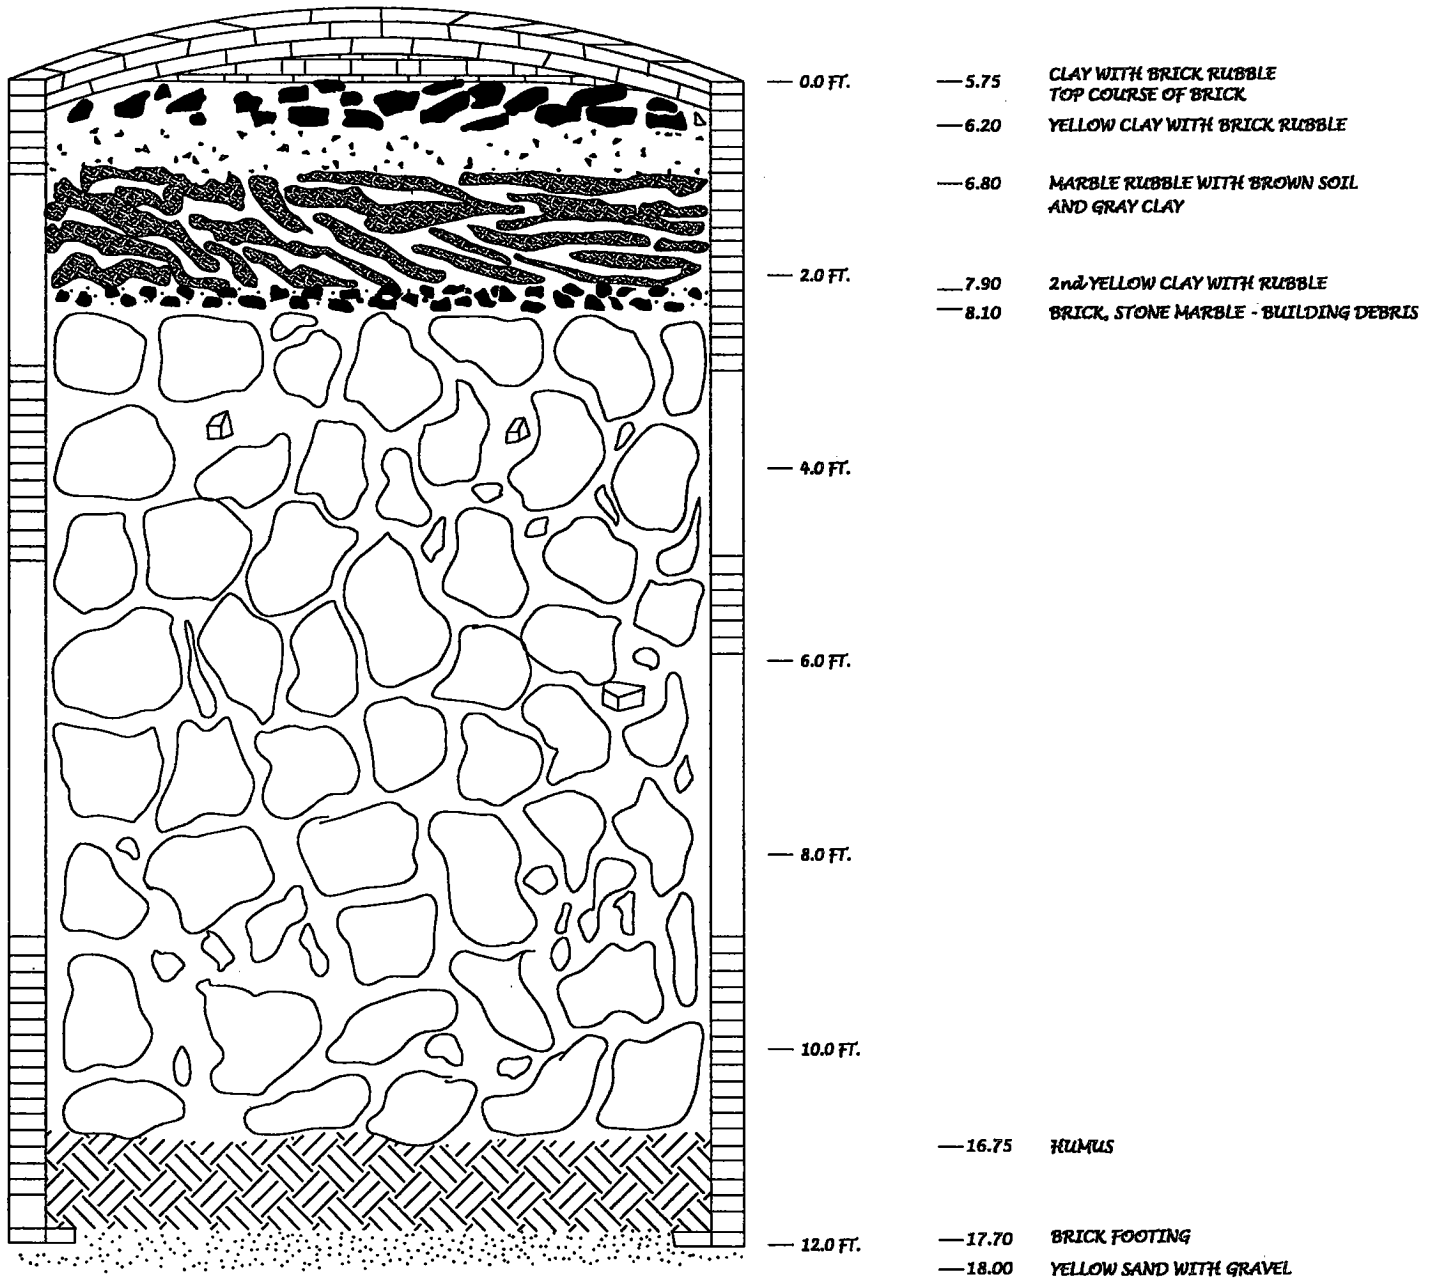

Date: 1/11/72

File: BANK PRIVY.DWG Digitized: DMA 6/16/98 Checked: FYI 6/17/98



BLOCK200_1953-1998.DWG

Block200_1953-1998.dwg graphically summarizes all known archeological activities which have occurred within Block 200 from 1953 to 1998. It is based on an examination of the following documents:

Second Bank: Jack [Boucher?] note and sketch in Accession No. 269. John L. Cotter's (1965) field notes in Accession No. 1569. Drawing No. NHP-IND 2022. Barbara Liggett's (1972) "Investigations at the Second Bank of the United States" and field notes in Accession No. 3153. Drawing No. NHP-IND 2596A (2 sheets). Joseph Petrak's (1964) "Historic Structure Report, Part II (Portion) - Architectural Data Section on Second Bank of the United States: Restoration of the Exterior Structure and Surrounding Areas." Drawing No. 3405 (16 sheets). B. Bruce Powell's (1959) "Archeological Investigations: East Passageway, Second Bank of United States" and field notes in Accession No. 269. Drawing No. NHP-IND 2596.

Library Street: Paul J.F. Schumacher's (1956) "Archeological Reconnaissance of Library Street from Fifth Street to Carpenters' Hall." Drawing No. NHP-IND 2167 (3 sheets).


BL200_1953-98

(1,010,504 bytes)

<u>LAYER</u>	<u>COLOR</u>	<u>LINETYPE</u>	<u>CONTENTS</u>
0	7	CONTINUOUS	
2167_S1-ARCH	7	VARIES	archeology from DWG 2167_S1
2167_S2-ARCH	7	VARIES	archeology from DWG 2167_S2
2167_WALL	7	VARIES	archeology from DWG 2167
2596A2-ARCH	7	VARIES	archeology from DWG 2596A2
3405_S11	7	VARIES	archeology from DWG 3405_S11
3405_S15	150	VARIES	archeology from DWG 3405_S15
3405_S16	140	VARIES	archeology from DWG 3405_S16
3596	7	VARIES	archeology from DWG 3596
3596_TXT	254	CONTINUOUS	text from DWG 3596
ARCH_MISC	7	VARIES	misc. archeological data
ARCH_MISC-TXT	7	CONTINUOUS	some archeological text
ARCH_NOTES	130	CONTINUOUS	some archeological notes
BANK	5	VARIES	archeology from DWG BANK*
BORDER	1	CONTINUOUS	border lines, arrow, scale, ref. Inf
KEY	21	CONTINUOUS	map key information
TEXT	253	CONTINUOUS	most map text
*	varies	VARIES	misc. layers from original drawing

BLOCKS: 3504_S16
1
ARCH-2167-1
ARROW
CISTERN
SCALE
*. * (misc.)

CHESTNUT ST.

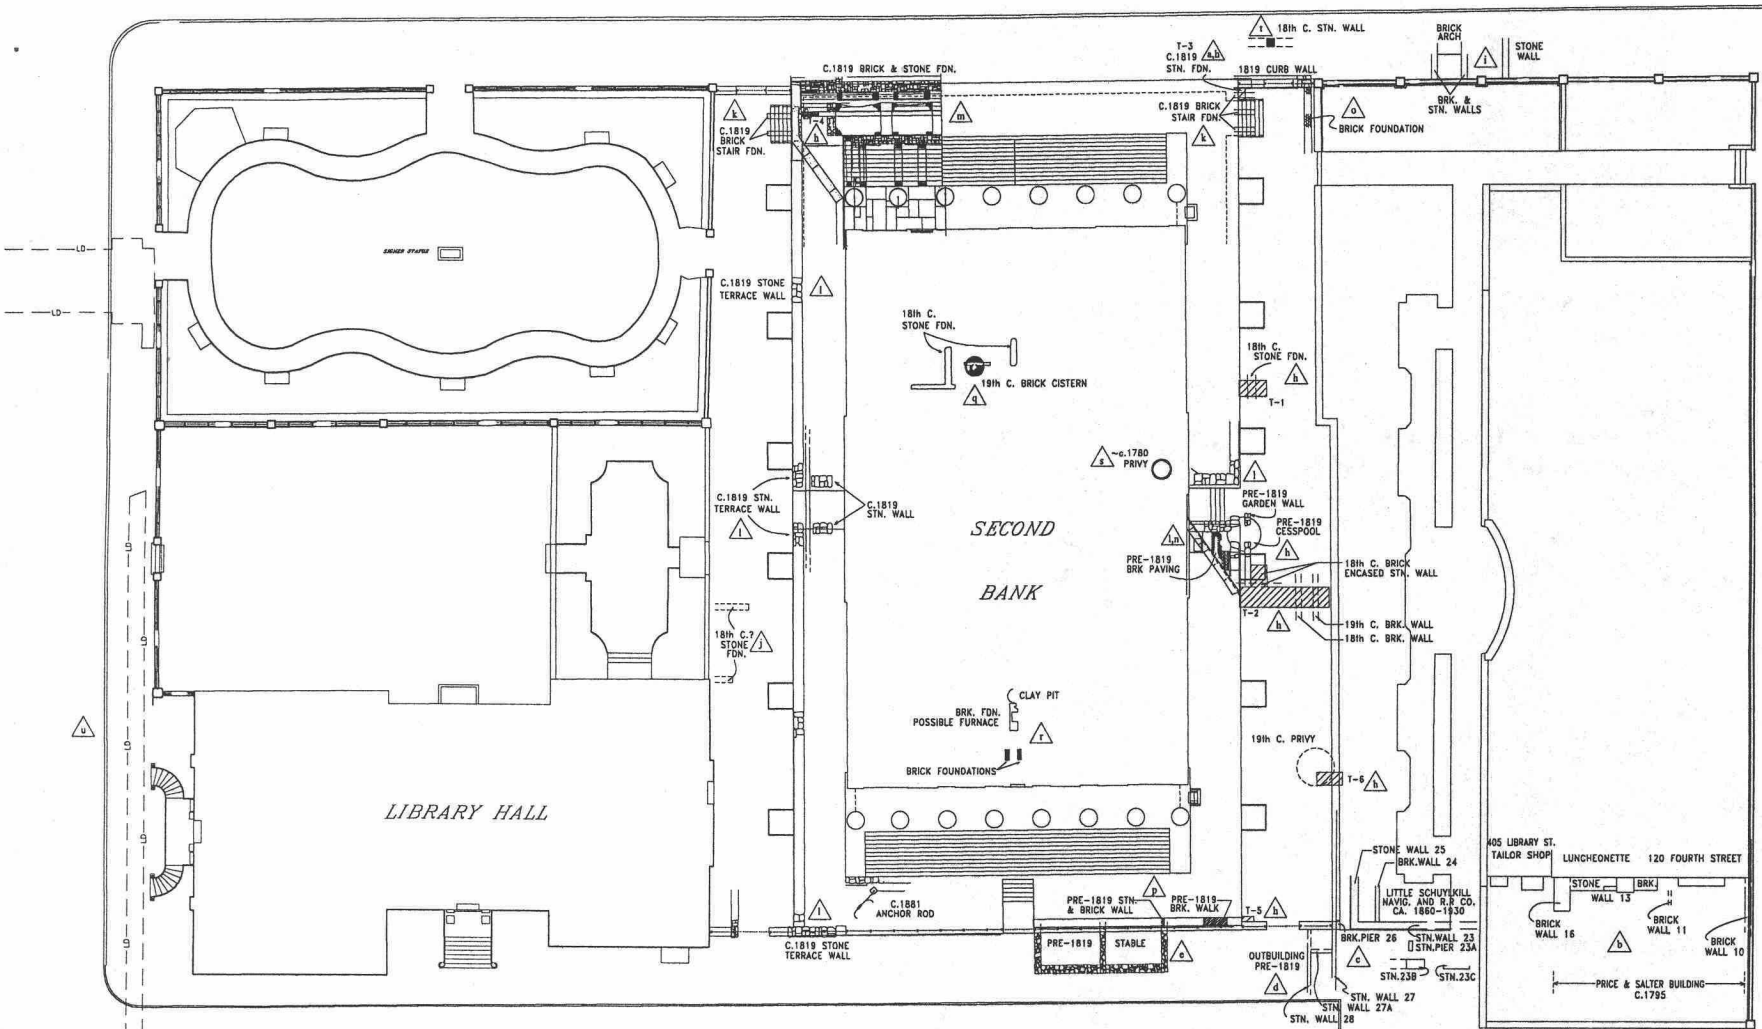

LIBRARY ST.


FIFTH ST.

FOURTH ST.

WALNUT ST.

BLOCK 200 ARCHEOLOGY 1953-1998

- Stone foundation
- Note
- T-4 Powell trench number

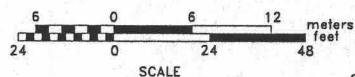

FILE: BL200_1953-98.DWG
CADD: DMA 7/20/98 Checked: PYI 7/20/98

ON MICROFILM

391/20142

10211

Code	Description	Reference
a	Second Bank retaining wall footer at north end of east passageway. Re-excavated in 1959 in Powell Trench 3.	1954 field notebook, "Second Bank of the U.S.," cited in B. Bruce Powell's (1959), "Archeological Investigations: East Passageway, Second Bank of United States."
b	Brick (walls 10, 11, and 16) and stone foundations (Wall 13) to c. 1795 Price and Salter building and to undated other structure exposed during 1953 trenching for steam line.	Paul J.F. Shoemaker's (1956), "Archeological Reconnaissance of Library Street from Fifth Street to Carpenters' Hall." Drawing No. NHP-IND 2167, Sheet 2.
c	Stone foundations and piers (walls 23, 23a, 23b, 23c, and 25) to c. 1860 Little Schuylkill Navigation and R.R. Company building exposed during 1953 trenching for steam line.	Paul J.F. Shoemaker's (1956), "Archeological Reconnaissance of Library Street from Fifth Street to Carpenters' Hall." Drawing No. NHP-IND 2167, Sheet 2.
d	Stone foundations (walls 27, 27a, and 28) to c. pre-1819 outbuilding and brick pier (Wall 26) to c. 1819 wall exposed during 1953 trenching for steam line.	Paul J.F. Shoemaker's (1956), "Archeological Reconnaissance of Library Street from Fifth Street to Carpenters' Hall." Drawing No. NHP-IND 2167, Sheet 2.
e	Stone foundations (walls 29, 29a, 29b, 29c) to pre-1819 stable exposed during 1953 trenching for steam line.	Paul J.F. Shoemaker's (1956), "Archeological Reconnaissance of Library Street from Fifth Street to Carpenters' Hall." Drawing No. NHP-IND 2167, Sheet 1.
f	Stone foundations to 1850-1940 Hoehnler Building at 418-420 Sansom Street exposed during 1953 trenching for steam line.	Paul J.F. Shoemaker's (1956), "Archeological Reconnaissance of Library Street from Fifth Street to Carpenters' Hall." Drawing No. NHP-IND 2167, Sheet 1.
g	Brick foundation to 1844-1923 Mercantile Library exposed during 1953 trenching for steam line.	Paul J.F. Shoemaker's (1956), "Archeological Reconnaissance of Library Street from Fifth Street to Carpenters' Hall." Drawing No. NHP-IND 2167, Sheet 1.
h	18 th and 19 th century brick and stone foundations, and 19 th century privy exposed during 1959 investigations in east passageway of Second Bank.	B. Bruce Powell's (1959), "Archeological Investigations: East Passageway, Second Bank of United States." Drawing No. 2596.
i	One stone and two brick-and-stone foundations and brick arch beneath Chestnut Street sidewalk recorded during 1959 monitoring of water pipe installation.	B. Bruce Powell 1959 sketch in Accession No. 269.
j	Stone foundations beneath west passageway. Location, size, and extent are approximate. Observed during 1960 steam line installation.	1960 notes and sketch plans from Jack [Boucher?] to Smoky [Moore?] in Accession No. 269.
k	Brick foundations to c. 1819-1839 flanking stairs to north portico of Second Bank	Joseph Petrak's (1964) "Historic Structures Report, Part II (Portion): Architectural Data Section on Second Bank of the United States, Restoration of the Exterior Structure and Surrounding Areas." Drawing No. NHP-IND 3405, Sheet 11.
l	Stone foundations to c. 1819 Second Bank terrace wall.	Joseph Petrak's (1964) "Historic Structures Report, Part II (Portion): Architectural Data Section on Second Bank of the United States, Restoration of the Exterior Structure and Surrounding Areas." Drawing No. NHP-IND 3405, Sheet 11.
m	Brick foundations to c. 1819 Second Bank north portico stairs.	Joseph Petrak's (1964) "Historic Structures Report, Part II (Portion): Architectural Data Section on Second Bank of the United States, Restoration of the Exterior Structure and Surrounding Areas." Drawing No. NHP-IND 3405, Sheets 11, 15, and 16.
n	Brick walk and privy near east basement entrance to Second Bank.	Joseph Petrak's (1964) "Historic Structures Report, Part II (Portion): Architectural Data Section on Second Bank of the United States, Restoration of the Exterior Structure and Surrounding Areas." Drawing No. NHP-IND 3405, Sheets 11 and 16.
o	Brick and stone foundations near north east passageway entrance.	Joseph Petrak's (1964) "Historic Structures Report, Part II (Portion): Architectural Data Section on Second Bank of the United States, Restoration of the Exterior Structure and Surrounding Areas." Drawing No. NHP-IND 3405, Sheet 11.
p	Brick-and-stone wall and brick walk in east half of trench north of the Second Bank south wall recorded during monitoring of 1965 wall repairs.	J.L. Cotter's 1965 field sketch and forms in Accession No. 1569.
q	Domed 19 th century cistern and nearby 18 th century stone foundations in basement of Second Bank.	Barbara Liggett's (1972) "Investigations at the Second Bank of the United States," 1972 field notes, and sketch in Accession No. 3153. Drawing No. 2596A, Sheets 1 and 2.
r	Possible 19 th century brick furnace foundations in basement of Second Bank.	Barbara Liggett's (1972) "Investigations at the Second Bank of the United States," 1972 field notes, and sketch in Accession No. 3153.
s	Pre-1819 privy near east basement entry.	Barbara Liggett's (1972) "Investigations at the Second Bank of the United States," 1972 field notes, and sketch in Accession No. 3153. Drawing No. 2596A, Sheets 1 and 2.
t	18 th century stone wall fragment.	Barbara Liggett's (1972) "Investigations at the Second Bank of the United States." Drawing No. 2596A, Sheet 2, inset.
u	Corridors traversed by 1998 utility trench excavations.	Drawing No. 391/41,059A, Sheets LE11, LE13, LE15, and LE16.

DEED1788.DWG


Deed1788.dwg is an AutoCAD copy of the 1788 deed of partition plat for Block 200. The plat indicates owners as well as lot dimensions. Property owners and/or occupants identified on the plat include William Bingham, Andrew Caldwell, Colonel Coxe, Francis Johnson, William Kinley, Doctor Kuhn, Doctor Logan, Charles Norris, Isaac Norris, William Sitgreaves, Pelatiah Webster, and "Sundry Owners."

DEED1788
(47,390 bytes)

<u>LAYER</u>	<u>COLOR</u>	<u>LINETYPE</u>	<u>CONTENTS</u>
0	7	CONTINUOUS	
BORDER	1	CONTINUOUS	border, arrow, ref. info., & scale
DIMS	2	CONTINUOUS	dimensions
LOT_LNS	7	VARIES	lot lines
TEXT	254	CONTINUOUS	all other text

BLOCKS:


Chesnut Street. 50 feet wide.

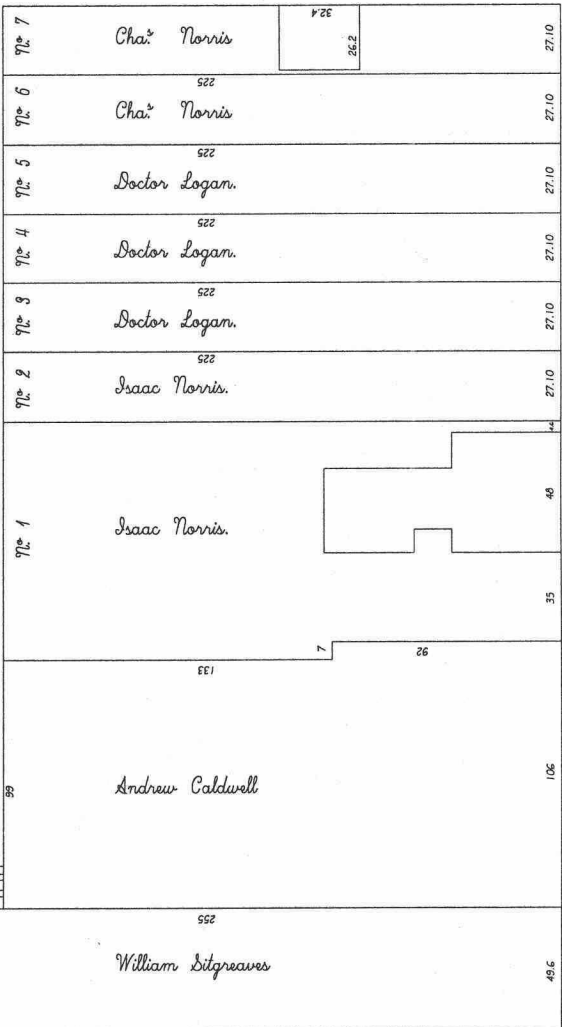

Fifth Street.

Count 40 & 50 feet wide.


Fourth Street.

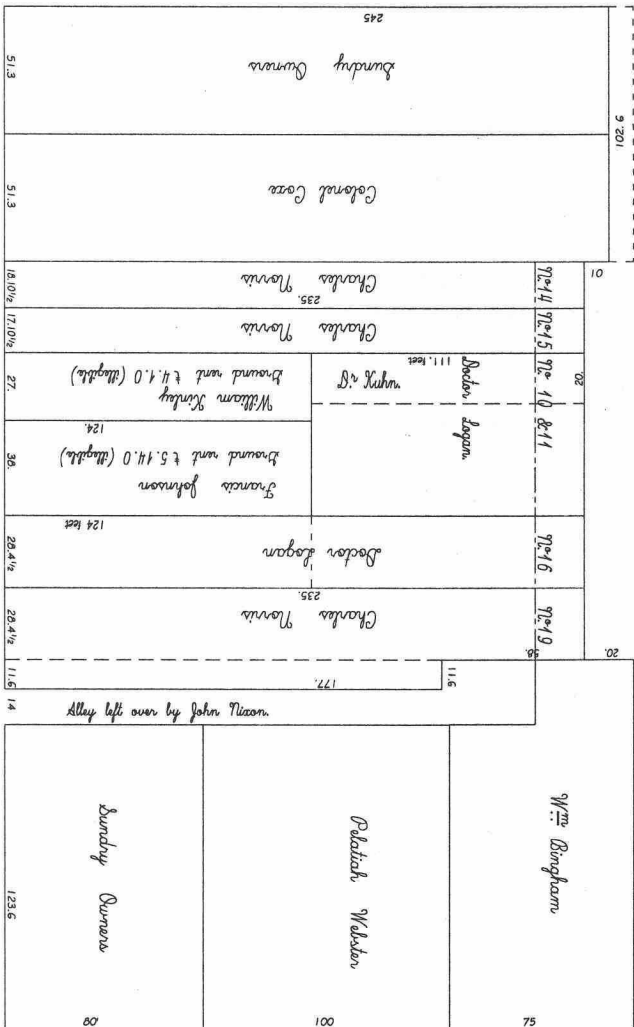

Walnut Street 50 feet



1788
BLOCK 200

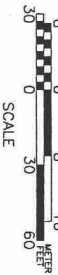

BASIC DATA: Deed of Partition, 1788.

FILE: DEED1788.DWG
CADD: DMA 4/6/98
CHECKED: PM 4/6/98

Index to Volume II

1699, 2596-a1 [John Sober's lot in the north half of Block 200]

c. 1780, bank_privy [cross section of privy vault near middle of east basement wall of Second Bank]

1788, 2596-a1 [Andrew Caldwell's lot and the Charles Norris Estate subdivision lots in the north half of Block 200]; deed1788 [deed of partition plat map]

1789, 2596-a1 [Charles Norris house plan, privy, and pumps], 2596-a2 [Charles Norris house plan, privy, and pumps]

c. 1795, 2167_1 [profile of brick wall and stone rubble remains of Price and Salter building at 120 South Fourth Street], 2167_2 [plan of brick wall and stone rubble remains of Price and Salter building at 120 South Fourth Street]

c. 1800, 2001800 [Edward Riley historical base map]

pre-1819, 2167_1 [profile and plan of stone foundation remains of stable south of present south yard wall of Second Bank and profile of brick and stone wall remains of possible coach house south of east yard wall of Second Bank], 2167_2 [plan of brick and stone wall remains of possible coach house south of east yard wall of Second Bank]

1844-1923, 2167_1 [brick and stone foundations in area of the Mercantile Library/Burrough Building at 123-125 South Fifth Street]

1850-1940, 2167_1 [stone foundation in area of Goldsmith Hall/Hoehnler Building at 418-420 Sansom (formerly Library) Street]

1860, 2001860 [Hexamer and Locher map]

c. 1860-1930, 2167_1 [profile of brick and stone wall remains in area of Little Schuylkill Navigation and Railroad Company building at 407 Sansom Street], 2167_2 [plan view of brick and stone wall remains in area of Little Schuylkill Navigation and

Railroad Company building at 407 Sansom Street]

1897, 2001897 [Hexamer and Son map]

1903, 2001903 [Hexamer and Son map]

1915, 2001915 [Hexamer and Son map]

1939, 2001939 [Franklin Survey Company map]

1953, 2001967 [rebuilt Library Hall], 2167_1 [archeological profile and plan of steam line trench along Library Street]

1965, bank2022 [concrete footing repair along Second Bank south wall]

1967, 2001967 [Sanborn Map Company map]

A Street Club Room, 2001915 [in 1915]

Aetna Life Insurance Company, 2001915 [407-409 Walnut Street in 1915; formerly Fire Association Building]

American Bank Note Company [north side of Library Street], 2001897 [in 1897], 2001903 [in 1903]

American Bank Note Company [south side of Library Street], 2001903 [408-410 Library Street in 1903]

Archeological Project No. 1, 2167_1 [archeological plan and profile of steam line trench along Library Street from Fourth Street to Fifth Street], 2167_2 [archeological plan of steam line trench from Carpenters' Hall west to 407 Sansom Street]

Archeology, Block 200, block200_1953-1998 [summary plan of archeology]

Archeology, East Passageway, See under *Archeology, Second Bank.*

Archeology, Library Street, 2167_1 [profile and

plan of 1953 steam line trench], 2167_2 [plan of exposures along route of 1953 steam line from Carpenters' Hall west to 407 Sansom Street]

Archeology, Sansom Street, See under *Archeology, Library Street.*

Archeology, Second Bank, 2167_1 [profile and plan of stone foundation along south wall exposed by 1953 steam line trench], 2167_2 [plan of exposures along route of 1953 steam line from Carpenters' Hall west to 407 Sansom Street], 2596 [archeological test trenches along Second Bank east passageway], 2596-a1 [archeological features and 1789 Norris house plan overlaid on Second Bank basement plan], 2596-a2 [1789 Norris house plan overlaid on Second Bank basement plan], 3405_s11 [plan view depicting stone foundations, cesspool, brick foundation, and brick stair foundations], 3405_s14 [plan and cross section of brick and stone foundation east of northeast corner], 3405_s15 [brick and stone foundations at northwest corner], 3405_s16 [cesspool and stone foundations along east passage of Second Bank], bank2022 [stratigraphic profile of archeological trench along south wall of Second Bank], bank_privy [cross section of privy vault near middle of east basement wall of Second Bank]

Arratt and Hawley Insurance Company, 2001915 [431 Walnut Street in 1915]

Barber Shop, 2001903 [112, 130, and 132 South Fourth Street in 1903], 2001915 [406 Chestnut Street; South Fourth Street; 136-138 South Fourth Street in 1915]

Bingham, William, deed1788 [lot facing South Fourth Street in 1788]

[Henry W.] Brown Insurance, 2001915 [137-139 South Fifth Street in 1915]

Building No. 13, See under *Second Bank, United States Custom House,* and *[Old] United States Custom House.*

Burrough Building, 2001897 [123-125 South Fifth Street and 424-436 Library Street in 1897], 2001903 [123-125 South Fifth Street and 424-434 Library Street in 1903], 2001915 [in 1915]. See also under *Mercantile Library.*

Caldwell, Andrew, 2596-a1 [lot dimensions within the north half of Block 200 as of 1788], deed1788 [lot between Norris Court and Chestnut Street in 1788]

Candee, R., bank2022 [archeologist, stratigraphic profile of archeological trench along south wall of Second Bank]

Cesspool, 3405_s11 [east of Second Bank], 3405_s16 [along east passage of Second Bank]

Chandler, Theophilus Parsons, Jr., 2001897 [architect, Spring Garden Insurance Company Building at 431 Walnut Street, built 1880-1881]

Chestnut Street, 2001860 [in 1860, street numbers from east to west include 426 to 434], 2001897 [in 1897, street numbers from east to west include 400 to 434]

Cigar Making, 2001903 [435 Walnut Street in 1903]

Cigar Shop, 2001915 [South Fourth Street in 1915]

Cistern, 2596-a1 [archeological features and 1789 Norris house plan overlaid on Second Bank basement plan], 2596-a2 [Norris house plan overlaid on Second Bank basement plan], bank_privy [cross section of privy vault near middle of east basement wall of Second Bank]

Commercial Casualty Company, 2001915 [134 South Fourth Street in 1915]

Commonwealth Bank, 2001860 [in 1860]

Cosans, B., 2596-a1 [archeologist, archeological features and 1789 Norris house plan overlaid on

Second Bank basement plan], 2596-a2 [1789 Norris house plan overlaid on Second Bank basement plan]

Cotter, John L., bank2022 [archeologist, stratigraphic profile of archeological trench along south wall of Second Bank]

County Fire Insurance, 2001915 [in 1915]. See also under *Fire Insurance Company of the County of Philadelphia*.

Coxe, Colonel, deed1788 [lot between Walnut Street and Norris Court in 1788]

[Rob M.] Coyle Insurance Company, 2001915 [423 Walnut Street in 1915]

Custom House, See under *Second Bank, United States Custom House*, and [Old] *United States Custom House*.

[Old] Custom House, See under *Second Bank, United States Custom House*, and [Old] *United States Custom House*.

Custom House Place, 2001897 [west side of U.S. Custom House between Library and Chestnut streets in 1897, street numbers include 110 to 120], 2001903 [in 1903], 2001915 [in 1915]

Drawing No. NHP-IND 2002-A, 2596 [archeological test trenches along Second Bank east passageway]

Drawing No. NHP-IND 2022, bank2022 [stratigraphic profile of archeological trench along south wall of Second Bank]

Drawing No. NHP-IND 2153, 2001800 [historical base map for the year 1800]

Drawing No. NHP-IND 2167, 2167_1 [Sheet 1, profile and selective plan of 1953 steam line from Fourth Street west to Fifth Street], 2167_2 [Sheet 2, plan of 1953 steam line from Carpenters' Hall west to 407 Sansom Street]

Drawing No. NHP-IND 2596, 2596 [archeological test trenches along Second Bank east passageway]

Drawing No. NHP-IND 2596A, 2596-a1 [Sheet 1—archeological features and 1789 Norris house plan overlaid on Second Bank basement plan], 2596-a2 [Sheet 2—Norris house plan overlaid on Second Bank basement plan]

Drawing No. NHP-IND 3405, 3405_s11 [portion of Sheet 11—plan view depicting stone foundations, cesspool, brick foundation, and brick stair foundations], 3405_s14 [portion of Sheet 14—plan and cross section of brick and stone foundation east of northeast corner], 3405_s15 [Sheet 15—brick and stone foundations at northwest corner], 3405_s16 [Sheet 16—cesspool and stone foundations along east passage of Second Bank]

Drexel Avenue, 2001897 [north off Library Street in 1897, street numbers include 112 to 121], 2001903 [in 1903]. See also under *Drexel Court*.

Drexel Building, 2001939 [in 1939]. See also under *Drexel's Office and Bank Building*.

Drexel's Office and Bank Building, 2001897 [at Chestnut and Fifth streets in 1897], 2001903 [in 1903], 2001915 [in 1915]. See also under *Drexel Building*.

Drexel Court, 2001915 [in 1915]. See also under *Drexel Avenue*.

East Passageway, See under *Second Bank*.

Engraving and Printing, 2001915 [408 Sansom Street in 1915]

[The] Federal Reserve Bank of Philadelphia, 2001915 [408-410 Chestnut Street in 1915]

Fidelity Deposit of Maryland, 2001915 [419 Walnut Street in 1915]

Fill Deposits, 2167_1 [stratigraphic profile along

Library Street 1953 steam line trench], 2596 [stratigraphic profiles of archeological trenches within Second Bank east passageway], 3405_s16 [within cesspool vault by east basement entry into Second Bank], bank2022 [stratigraphic profile of archeological trench along south wall of Second Bank], bank_privy [within privy vault in basement of Second Bank]

Fire Association Building, 2001897 [407-409 Walnut Street in 1897], 2001903 [407-409 Walnut Street in 1903; address later occupied by Aetna Life Insurance Company], 2001915 [401-405 Walnut Street in 1915]

Fire Insurance Company of the County of Philadelphia, 2001903 [110 South Fourth Street in 1903]. See also under *County Fire Insurance*.

Fogel's Parking, 2001939 [South Fifth Street in 1939]

Foundation, Brick, 3405_s11 [northeast of Second Bank]

Foundation, Brick and Stone, 2167_1 [in area of Mercantile Library exposed by 1953 steam line], 3405_s14 [east of northeast corner of Second Bank], 3405_s15 [brick and stone foundations at northwest corner of Second Bank]

Foundation, Stone, 2167_1 [archeological profile and plan of remnants along south wall of Old Custom House], 2596 [in archeological Test Trench 1 along Second Bank east passageway], 3405_s11 [to east, south, and west of Second Bank], 3405_s16 [along east passage of Second Bank], bank2022 [stratigraphic profile of archeological trench along south wall of Second Bank]

Francis Building, 2001915 [418-422 Sansom Street in 1915]

Franklin Fire Insurance Company Building, 2001897 [421 Walnut Street in 1897], 2001903 [in 1903], 2001915 [in 1915], 2001939 [in 1939]

Franklin Survey Company, 2001939 [map in 1939]

Furness, Evans & Co., 2001897 [architects, Reliance Insurance Company Building at 429 Walnut Street, built 1881-1882]

Girard, 2001915 [136-138 South Fourth Street in 1915]

Goldsmith Hall, 2001800 [418-420 Library Street in 1800]. See also under *Hoehnler Building*.

Hachnien Building, 2001903 [418-422 Library Street in 1903]

Haelmlen Building, 2001897 [418-422 Library Street in 1897]

Hexamer, Ernest, and William Locher, 2001860 [cartographers, city fire insurance map in 1860]

Hexamer, Ernest, and Son, 2001897 [cartographers, city fire insurance map in 1897], 2001903 [city fire insurance map in 1903], 2001915 [city fire insurance map in 1915]

Hoehnler Building, 2167_1 [stone foundation in area of 1850-1940 structure]. See also under *Goldsmith Hall*.

Horn and Hard, 2001939 [130 South Fourth Street in 1939]

Huey, Paul, bank2022 [archeologist, stratigraphic profile of archeological trench along south wall of Second Bank]

Imperial Building, 2001897 [411-413 Walnut Street in 1897], 2001903 [in 1903], 2001915 [in 1915]

Independence National Bank, 2001897 [430 Chestnut Street in 1897]

Insp. and Philadelphia Underwriters, 2001915 [401-405 Walnut Street in 1915]

[The] Insurance Companies of the State of Pennsylvania Building, 2001897 [136-138 South Fourth Street in 1897], 2001903 [in 1903]

Insurance Exchange Building, 2001939 [136-138 South Fourth Street in 1939], 2001967 [134-148 South Fourth Street and 401-413 Walnut Street in 1967]

Irvin Building, 2001939 [401 Walnut Street in 1939]. See also under *Insurance Exchange Building*.

Jefferson Fire Insurance Company Building, 2001897 [425 Walnut Street in 1897], 2001903 [in 1903], 2001915 [in 1915]

Jewish Daily News Forward, 2001939 [131 South Fifth Street in 1939]

Johnson, Francis, deed1788 [lot facing Walnut Street in 1788]

Kinley, William, deed1788 [lot facing Walnut Street in 1788]

Kuhn, Doctor, deed1788 [noted on Doctor Logan lot facing Norris Court in 1788]

Lehigh Building, 2001939 [106 South Fourth Street in 1939]

Leithgow Street, See under *South Leithgow Street*.

Library Hall [rebuilt 1953, north side of Library Street], 2001967 [in 1967]

Library Hall [north side of Library Street], 2001800 [in 1800], 2001860 [in 1860]

Library Hall [south side of Library Street], 2001897 [412-414 Library Street in 1897]

Library Street, 2001860 [in 1860, north side street numbers from east to west include 401 to 427; south side street numbers include 404 to 422],

2001897 [in 1897, north side street numbers from east to west include 401 to 407; south side street numbers include 400 to 436]. See also under *Norris Court* and *Sansom Street*.

Liggett, Barbara A., 2596-a1 [archeologist, archeological features and 1789 Norris house plan overlaid on Second Bank basement plan], 2596-a2 [Norris house plan overlaid on Second Bank basement plan], bank_privy [cross section of privy vault near middle of east basement wall of Second Bank]

Little Schuylkill Navigation and Railroad Company, 2001860 [407 Library Street in 1860], 2167_1 [profile of brick wall and stone foundation in area of c. 1860-1930 structure], 2167_2 [plan of brick wall and stone foundation in area of c. 1860-1930 structure]

Logan Annex, 2001800 [in 1800]

Logan, Doctor, deed1788 [lot between Walnut Street and Norris Court, 2 lots facing Norris Court, and 3 lots between Norris Court and Chestnut Street in 1788]

Lumberman's Fire Insurance Company, 2001897 [427 Walnut Street in 1897], 2001903 [in 1903], 2001915 [in 1915]

Lunch Cafe, 2001915 [South Fourth Street in 1915]

Main Court, 2001915 [between Custom House Place and Fifth Street in 1915]

Manhole, Steam Line, 2167_1 [1953 steam line structure beneath west Fourth Street sidewalk, Old Custom House courtyard, north side Library Street, and west Fifth Street sidewalk]

McMullen's Court, 2001897 [north off Walnut Street in 1897, later South Leithgow Street], 2001915 [in 1915, earlier South Leithgow Street]. See also under *South Leithgow Street*.

Mercantile Library, 2001860 [123-125 South Fifth Street in 1860], 2167_1 [brick and stone foundation in area of Mercantile Library exposed by 1953 steam line]. See also under *Burrough Building*.

Moon and Stars Tavern, 2001800 [in 1800]

New York Life Insurance Company, 2001915 [in 1915]

New York News Bureau, 2001915 [Francis Building on Sansom Street in 1915]

Nixon, John, deed1788 [14-foot wide alley off Walnut Street in 1788]

Norris, Charles, 2596-a1 [archeological features and 1789 Norris house plan overlaid on Second Bank basement plan and dimensions of estate subdivisions within north half of Block 200], 2596-a2 [1789 house plan overlaid on Second Bank basement plan], deed1788 [3 lots between Walnut Street and Norris Court and 2 lots between Norris Court and Chestnut Street in 1788]

Norris, Isaac, deed1788 [2 lots between Norris Court and Chestnut Street in 1788]

Norris Court, 2001800 [in 1800]. See also under *Library Street* and *Sansom Street*.

Norris House, 2001800 [in 1800], 2596-a1 [archeological features and Norris house plan overlaid on Second Bank basement plan], 2596-a2 [house plan overlaid on Second Bank basement plan]

Norris Row, 2001800 [five row houses along west end facing Chestnut Street in 1800]

Paper Ruling and Binding, 2001915 [402 Library Street in 1915]

Pencil Company, 2001915 [140 South Fourth Street in 1915]

Petrak, Joseph, 3405_s11 [plan view depicting stone foundations, cesspool, brick foundation, and brick stair foundations around Second Bank], 3405_s14 [plan and cross section of brick and stone foundation east of northeast corner of Second Bank], 3405_s15 [brick and stone foundations at northwest corner of Second Bank], 3405_s16 [cesspool and stone foundations along east passage of Second Bank]

Philadelphia Dispensary, 2001860 [127 South Fifth Street in 1860], 2001897 [in 1897], 2001903 [in 1903], 2001915 [in 1915]. See also under *Surgeons Hall*.

Philadelphia Mortgage and Trust Company, 2001897 [106-108 South Fourth Street in 1897], 2001903 [in 1903], 2001915 [in 1915]

Philadelphia News Bureau, 2001915 [123-125 South Fifth Street in 1915]

Photo Printing and Engraving, 2001903 [437 Walnut in 1903]

Plumbing, 2001915 [140 South Fourth Street in 1915]

Portico, North, 3405_s16 [cross section through steps and portico of Second Bank]

Postal Telegram, 2001915 [in 1915]

Powell, B. Bruce, 2596 [archeologist, archeological test trenches along Second Bank east passageway]

Power Printing, 2001897 [122 South Fourth Street in 1897]

Practical Novelty Company, 2001915 [140 South Fourth Street in 1915]

Presbyterian Church, 2001800 [in 1800]

Price and Salter, 2167_1 [profile of brick wall and stone rubble remains of c. 1795 structure at

120 South Fourth Street], 2167_2 [plan of brick wall and stone rubble remains of c. 1795 building at 120 South Fourth Street]

Printing, 2001915 [122-124 South Fourth Street and 400 Library Street; 128 South Fourth Street; 129 South Fifth Street in 1915]

Privy, 2596 [in archeological Test Trench 6 along Second Bank east passageway], 2596-a1 [archeological features and Norris house plan overlaid on Second Bank basement plan], 2596-a2 [west of 1789 Norris house plan overlaid on Second Bank basement plan], bank_privy [cross section of vault near middle of east basement wall of Second Bank]

Profiles, Archeological, 2167_1 [of 1953 steam line trench along Library Street], 2596 [archeological test trenches along Second Bank east passageway], bank2022 [stratigraphic profile of archeological trench along south wall of Second Bank], bank_privy [cross section of privy vault near middle of east basement wall of Second Bank]

Publishing and Printing, 2001915 [Francis Building on Sansom Street in 1915]

Pump, 2001800 [in Chestnut, Fourth, and Fifth streets in 1800], 2596-a1 [archeological features and 1789 Norris house plan overlaid on Second Bank basement plan], 2596-a2 [two pumps located on the historic ground plan of the Norris house]

R.C.A. Commission, 2001939 [112 South Fourth Street in 1939]

Reliance Fire Insurance Company Building, 2001897 [429 Walnut Street in 1897], 2001903 [in 1903], 2001915 [in 1915]

Restaurant, 2001903 [404 Library Street in 1903]

Riley, Edward M., 2001800 [historian, historical base map for 1800]

Sanborn Map Company, 2001967 [fire insurance

map in 1967]

Sansom Street, 2001903 [in 1903], 2001939 [in 1939]. See also under *Library Street* and *Norris Court*.

Schumacher, Paul J.F., 2167_1 [archeologist, profile and plan of 1953 steam line trench along Library Street], 2167_2 [archeologist, plan of 1953 steam line from Carpenters' Hall to Library Street], 2167_3 [archeologist, plan and profiles of 1953 steam line south of Carpenters' Hall]

Sculpture Works, 2001897 [410 Library Street in 1897]

Second Bank, 2001967 [in 1967], 2596 [archeological trenches along Second Bank east passageway], 2596-a1 [archeological features and 1789 Norris house plan overlaid on Second Bank basement plan], 2596-a2 [house plan overlaid on Second Bank basement plan], 3405_s11 [plan view depicting stone foundations, cesspool, brick foundation, and brick stair foundations], 3405_s14 [plan and cross section of stone and brick foundation east of northeast corner], 3405_s15 [brick and stone foundations at northwest corner], 3405_s16 [east passage cesspool and north portico steps cross section], bank2022 [stratigraphic profile of archeological trench along south wall of Second Bank], bank_privy [cross section of privy vault near middle of east basement wall of Second Bank]. See also under *United States Custom House* and *[Old] United States Custom House*.

Shirt, Waist, and Dressing Factory, 2001915 [Francis Building on Sansom Street in 1915]

Sitgreaves, William, deed1788 [lot facing Chestnut Street and along Fourth Street in 1788]

Shoe String, 2001915 [126 South Fourth Street in 1915]

Sober, John, 2596-a1 [lot dimensions within the north half of Block 200 as of 1699]

Sober's Alley, 2001800 [in 1800]

South Fifth Street, 2001860 [in 1860, street numbers from north to south include 101 to 139]

South Fourth Street, 2001800 [in 1800, street numbers from north to south include 66 to 82], 2001860 [in 1860, street numbers from north to south include 130 to 154], 2001897 [in 1897, street numbers from north to south include 100 to 146]

South Leithgow Street, 2001903 [between Walnut and Library streets, earlier and later McMullen's Court in 1903]. See also under *McMullen's Court*.

Spring Garden Fire Insurance Company Building, 2001897 [431 Walnut Street in 1897], 2001903 [in 1903]

Stable, 2167_1 [profile and plan of stone foundation remains of stable south of present south yard wall of Second Bank and profile of brick and stone wall remains of possible coach house south of east yard wall of Second Bank], 2167_2 [plan of brick and stone wall remains of possible coach house south of east yard wall of Second Bank]

Stair Foundation, Brick, 3405_s11 [northwest and northeast of Second Bank]

Stationery and Printing, 2001915 [South Fourth Street in 1915]

Steam Line, 2167_1 [profile and plan of 1953 steam line trench along Library Street], 2167_2 [plan of 1953 steam line from Carpenters' Hall to Library Street], 2167_3 [plan and profiles of 1953 steam line south of Carpenters' Hall]

Stock Exchange, 2001897 [in 1897], 2001903 [in 1903]

Strickland, William, [architect, Second Bank, built 1819-1824]. See under *Second Bank*, *United States Custom House*, and *[Old] United States*

Custom House.

Surgeon's Hall, 2001800 [in 1800]. See also under *Philadelphia Dispensary*.

Tailoring, 2001915 [405 Library Street, 437 Walnut Street in 1915]

Tailoring and Hat Cleaning, 2001915 [132 South Fourth Street in 1915]

Tiehigh Building, 2001915 [in 1915]

Tradesmens National Bank, 2001897 [426 Chestnut Street in 1897], 2001903 [in 1903]

[The] Traveler's Insurance Company, 2001915 [415-417 Walnut Street in 1915]

United Firemen's Company Building, 2001897 [419 Walnut Street 1897], 2001903 [in 1903], 2001915 [in 1915]

United States Custom House, 2001860 [in 1860], 2001897 [in 1897], 2001903 [in 1903], 2001915 [in 1915]. See also under *Second Bank* and *[Old] United States Custom House*.

[Old] United States Custom House, 2001939 [in 1939], 2167_1 [archeological profile and plan of stone foundations along south wall]. See also under *Second Bank* and *United States Custom House*.

United States Fidelity Guaranty Company, 2001939 [South Fifth Street in 1939]

Walk, Brick, bank2022 [stratigraphic profile of archeological trench along south wall of Second Bank]

Wall, Brick, 2596 [in Test Trench 2 along east passage of Second Bank], bank2022 [stratigraphic profile of archeological trench along south wall of Second Bank]

Walnut Street, 2001800 [in 1800, street numbers

from east to west range from 117 to 151], 2001860 [in 1860, street numbers from east to west range from 401 to 437], 2001897 [in 1897, street numbers from east to west range from 401 to 437]

Watch House, 2001800 [at intersection corners around Block 200 in 1800]

Webster, Pelatiah, deed1788 [lot facing South Fourth Street in 1788]

Webster, R., bank2022 [archeologist, stratigraphic profile of archeological trench along south wall of Second Bank]

Western Bank, 2001860 [in 1860]

Western National Bank, 2001897 [408-410 Chestnut Street in 1897], 2001903 [in 1903]

Wilson, B., bank2022 [archeologist, stratigraphic profile of archeological trench along south wall of Second Bank]

[R.D.] Wood's Building, 2001897 [400-402 Chestnut Street in 1897], 2001903 [in 1903], 2001915 [in 1915], 2001939 [in 1939]